1 EAST ELEVATION

2 SOUTH ELEVATION

SCALE: 1/8" = 1'-0"

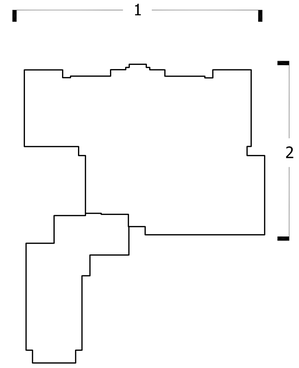

KEY PLAN

SCALE: N.T.S.

0' 4' 8' 16'

SCALE: 1/8" = 1'-0"

PROJECT TRUE

NEWINGTON TOWN HALL
2 GYMNASIUM VERSION

JUNE 15. 2015

PROGRESS PRINT
DATE: June 18, 2015
NOT FOR CONSTRUCTION

KAESTLE BOOS associates, inc

2015 © COPYRIGHT KAESTLE BOOS ASSOC., INC.

1 WEST ELEVATION

2 NORTH ELEVATION

SCALE: 1/8" = 1'-0"

KEY PLAN

SCALE: N.T.S.

0' 4' 8' 16'

SCALE: 1/8" = 1'-0"

PROJECT TRUE

NEWINGTON TOWN HALL
2 GYMNASIUM VERSION

JUNE 4. 2015

PROGRESS PRINT
DATE: June 18, 2015
NOT FOR CONSTRUCTION

KAESTLE BOOS associates, inc

2015 © COPYRIGHT KAESTLE BOOS ASSOC., INC.

KAESTLE BOOS
associates, inc

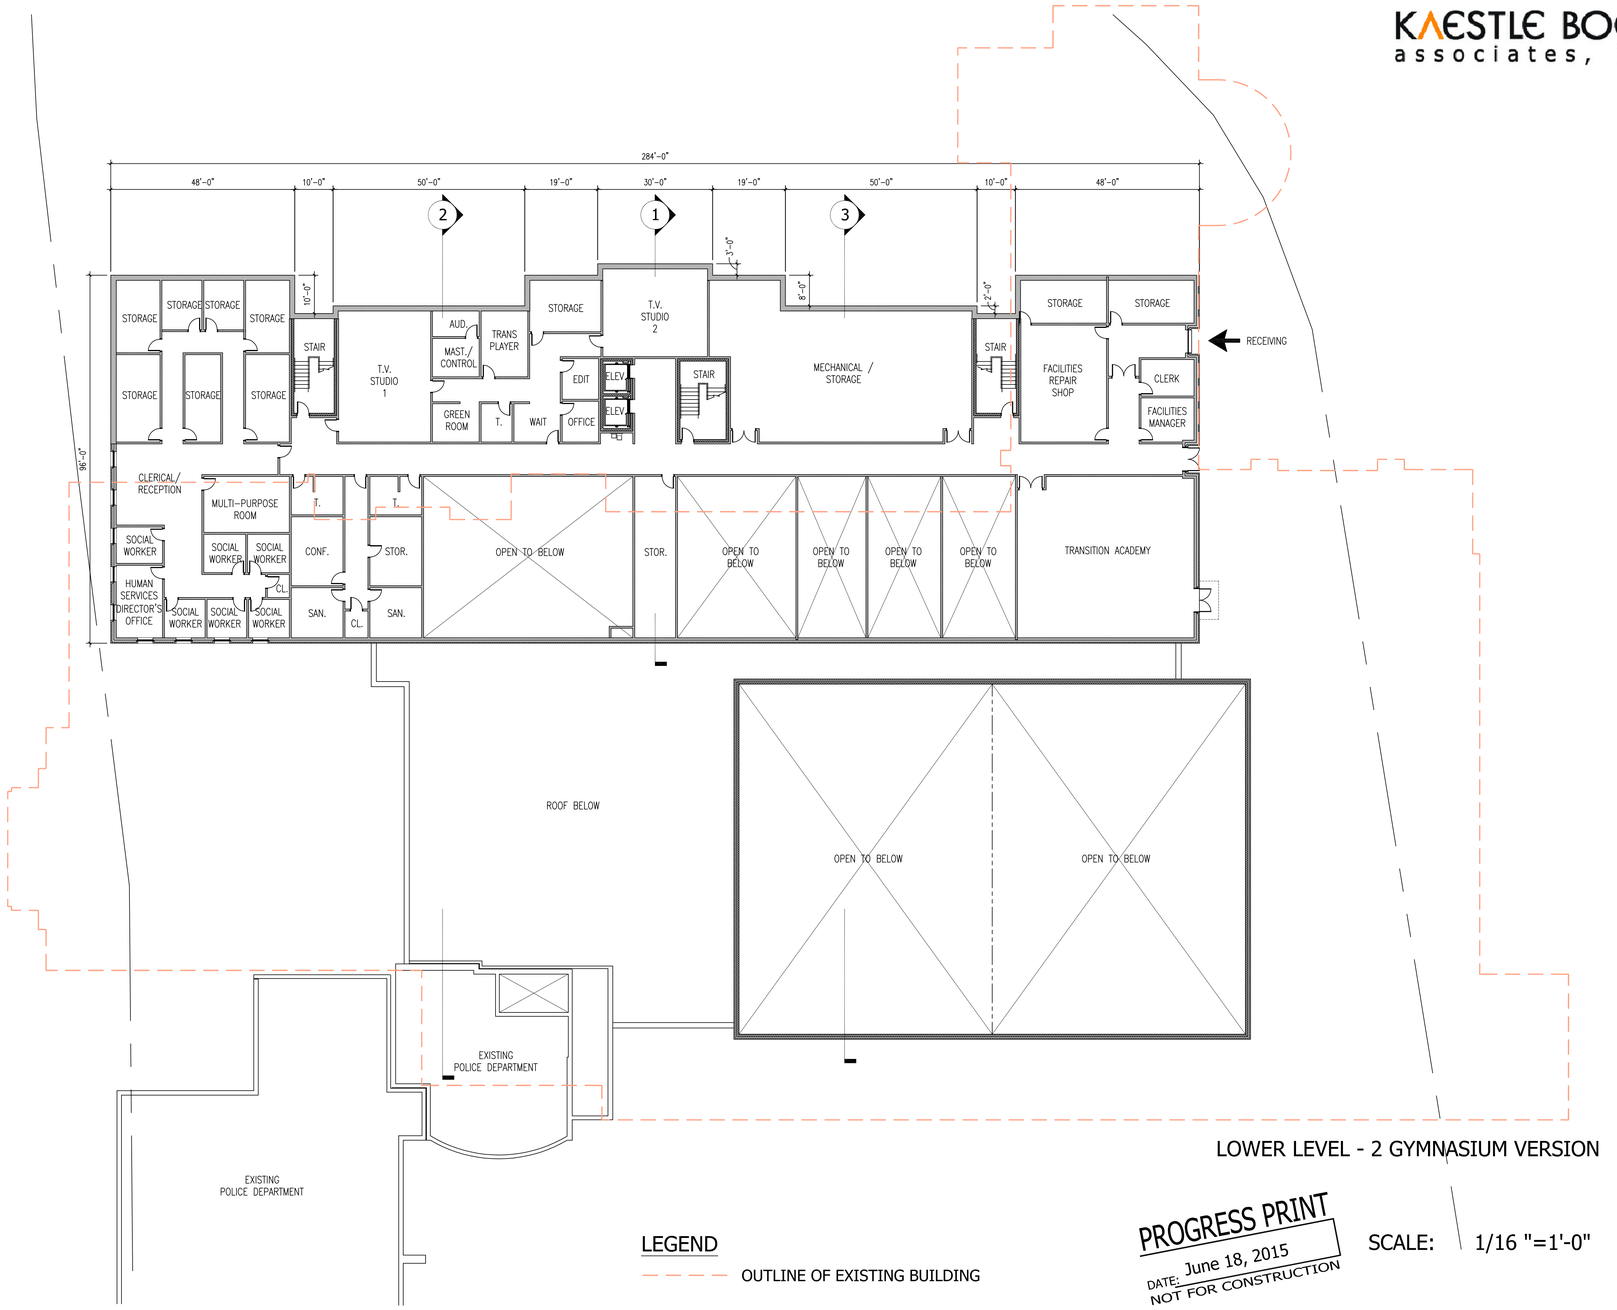

LOWER LEVEL - 2 GYMNASIUM VERSION

LEGEND

OUTLINE OF EXISTING BUILDING

PROGRESS PRINT
DATE: June 18, 2015
NOT FOR CONSTRUCTION

SCALE: 1/16 "=1'-0"

KAESTLE BOOS
associates, inc

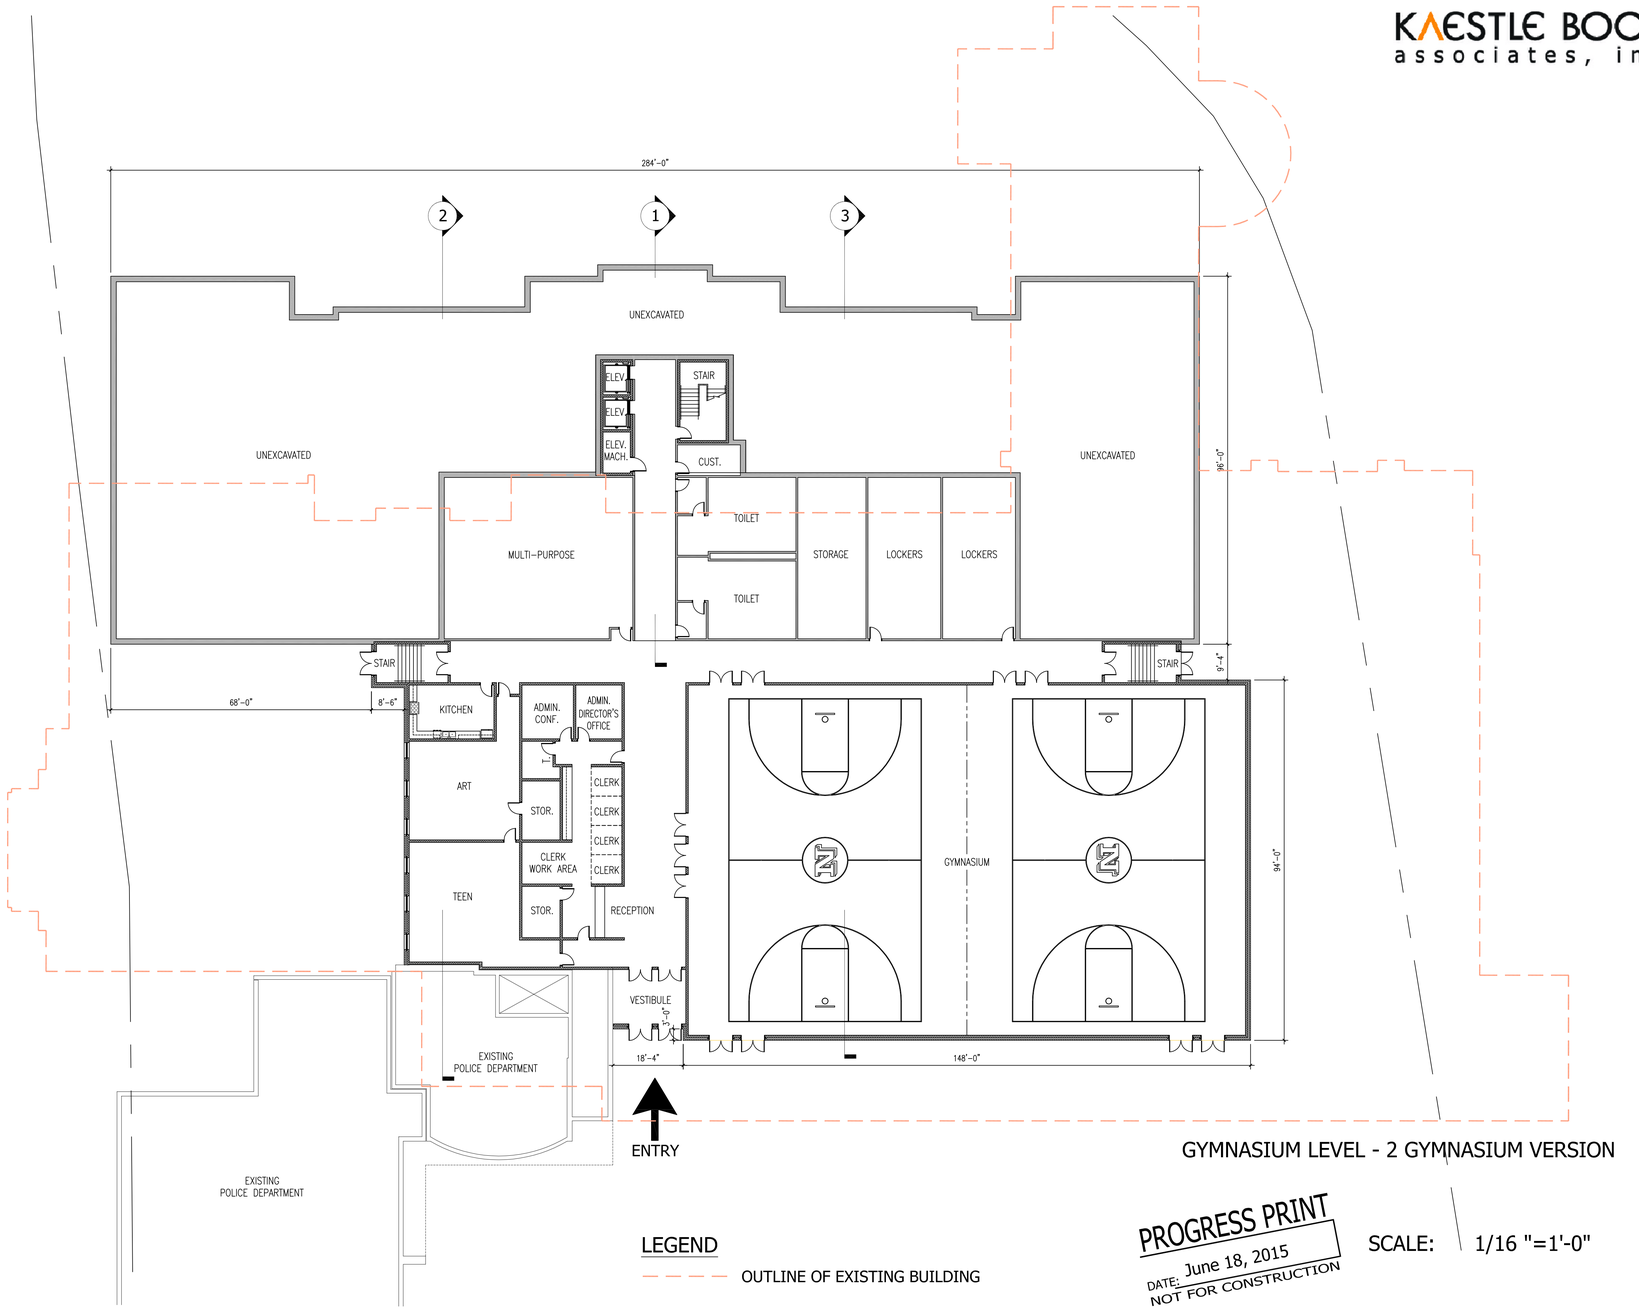

GYMNASIUM LEVEL - 2 GYMNASIUM VERSION

LEGEND

OUTLINE OF EXISTING BUILDING

PROGRESS PRINT
DATE: June 18, 2015
NOT FOR CONSTRUCTION

SCALE: 1/16 "=1'-0"

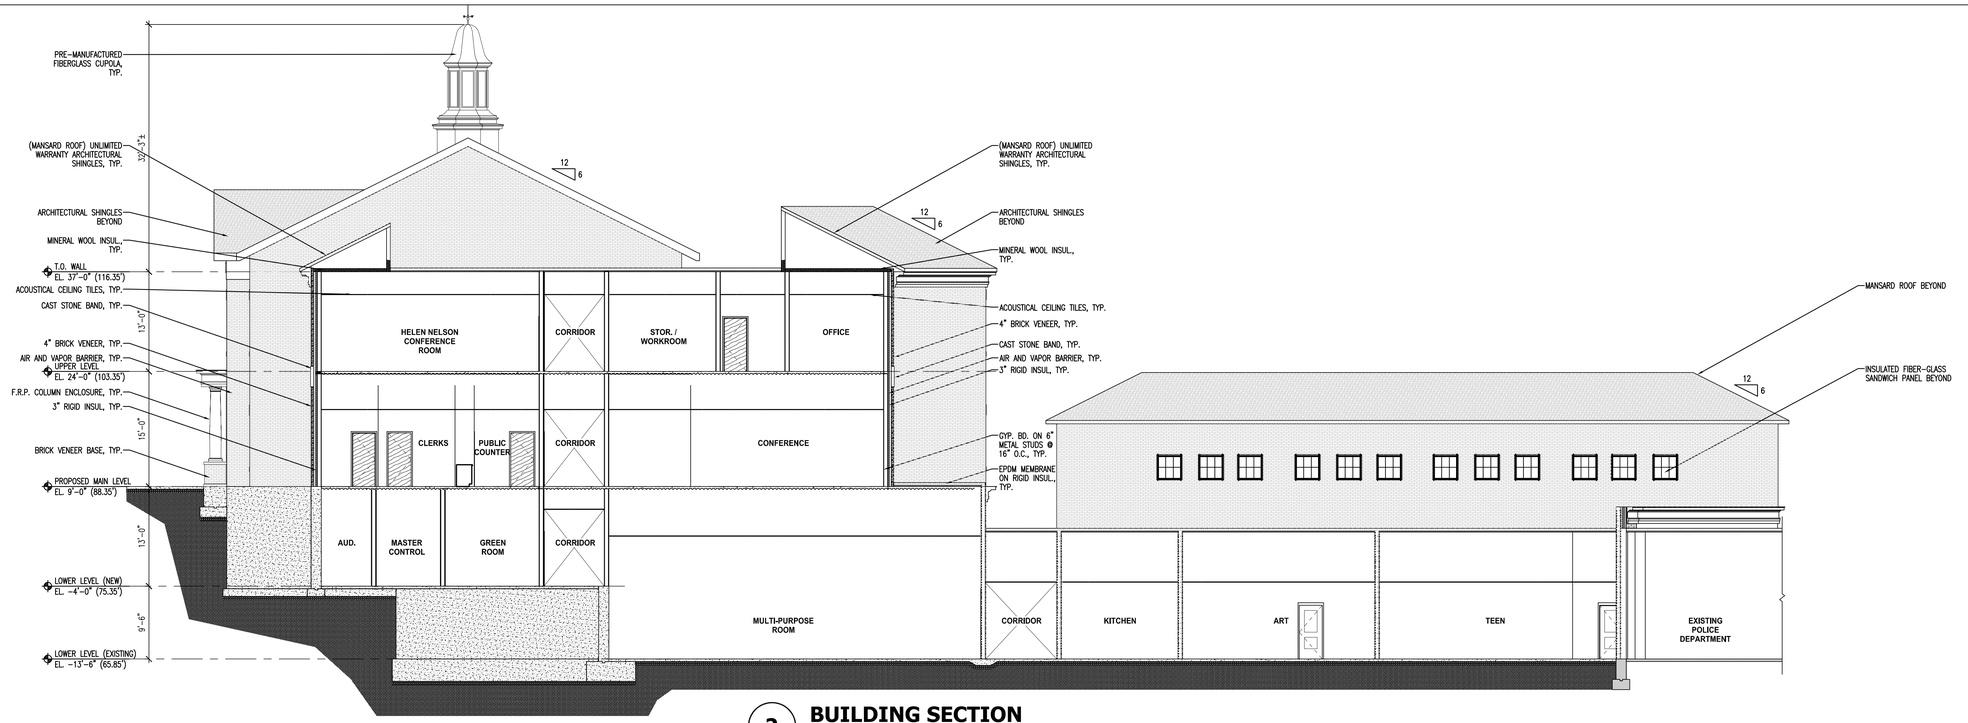

2 BUILDING SECTION

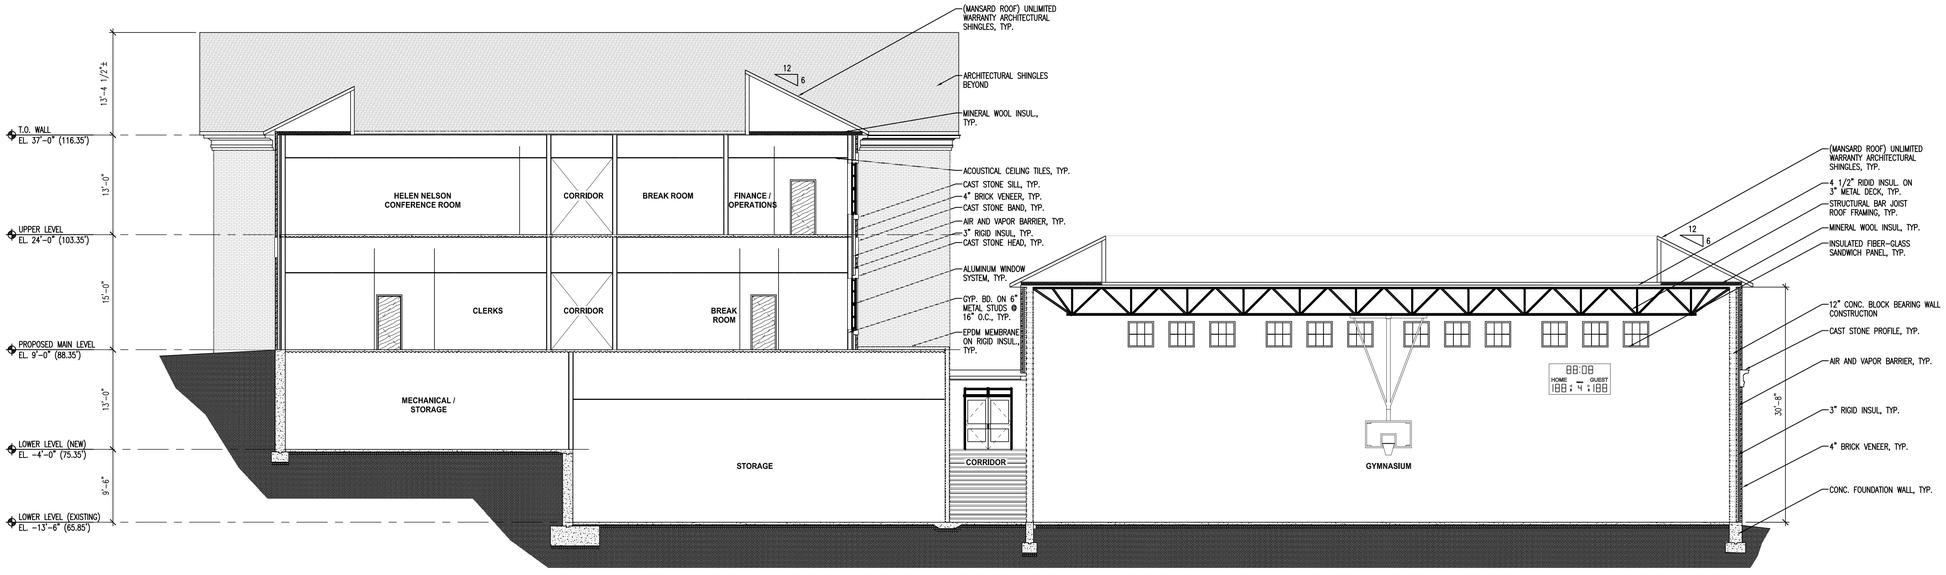

3 BUILDING SECTION

SCALE: 1/8" = 1'-0"

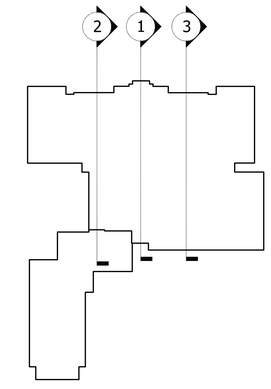

KEY PLAN

SCALE: N.T.S.

0' 4' 8' 16'

SCALE: 1/8" = 1'-0"

PROJECT TRUE

NEWINGTON TOWN HALL
2 GYMNASIUM VERSION

JUNE 17, 2015

PROGRESS PRINT
DATE: June 18, 2015
NOT FOR CONSTRUCTION

TOWN OF NEWINGTON CONNECTICUT INC 1871 GROWTH & PROGRESS

KAESTLE BOOS associates, inc

2015 © COPYRIGHT KAESTLE BOOS ASSOC., INC.