RELOCATIONS:

- TOWN CLERK
- ENGINEERING / BUILDING DEPARTMENT
- REGISTRAR
- HEALTH DEPARTMENT

COLOR LEGEND

- SUPPORT
- TOWN MANAGER
- FINANCE
- REGISTRAR
- HEALTH DEPARTMENT
- HUMAN SERVICES
- TOWN CLERK
- ASSESSOR
- COLLECTOR
- COUNCIL CHAMBERS
- SHARED CONFERENCE
- I.T.
- BOARD OF EDUCATION
- BUILDING DEPARTMENT

MAIN LEVEL

PROPOSED NEWINGTON TOWN HALL FLOOR PLAN

NEWINGTON, CT

April 28, 2014

KAESTLE BOOS associates, inc

2014 © COPYRIGHT KAESTLE BOOS ASSOC., INC.

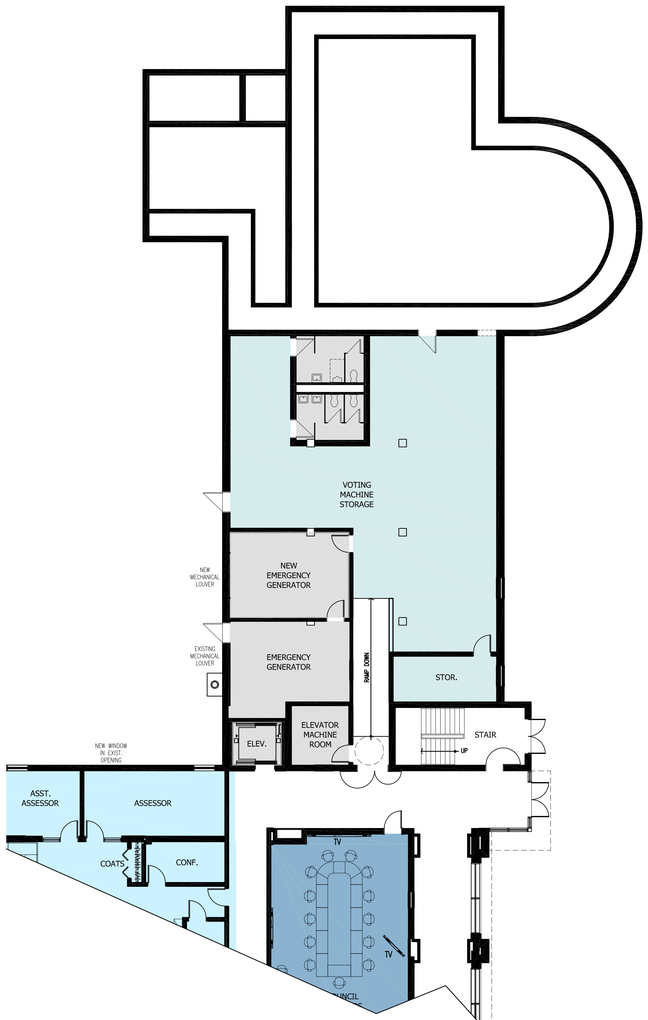

COLOR LEGEND

- SUPPORT
- TOWN MANAGER
- FINANCE
- REGISTRAR
- HEALTH DEPARTMENT
- HUMAN SERVICES
- TOWN CLERK
- ASSESSOR
- COLLECTOR
- COUNCIL CHAMBERS
- SHARED CONFERENCE
- I.T.
- BOARD OF EDUCATION
- BUILDING DEPARTMENT

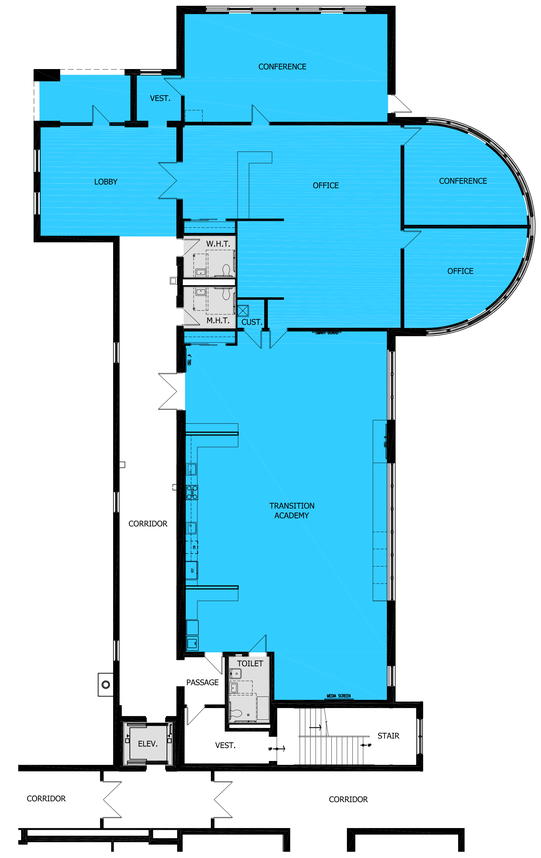

MAIN LEVEL @ TRANSITION ACADEMY

0 5'-4" 10'-8" 21'-6"
SCALE: 3/32" = 1'-0"

PROPOSED NEWINGTON TOWN HALL FLOOR PLAN

NEWINGTON, CT

April 28, 2014

KAESTLE BOOS associates, inc

2014 © COPYRIGHT KAESTLE BOOS ASSOC., INC.

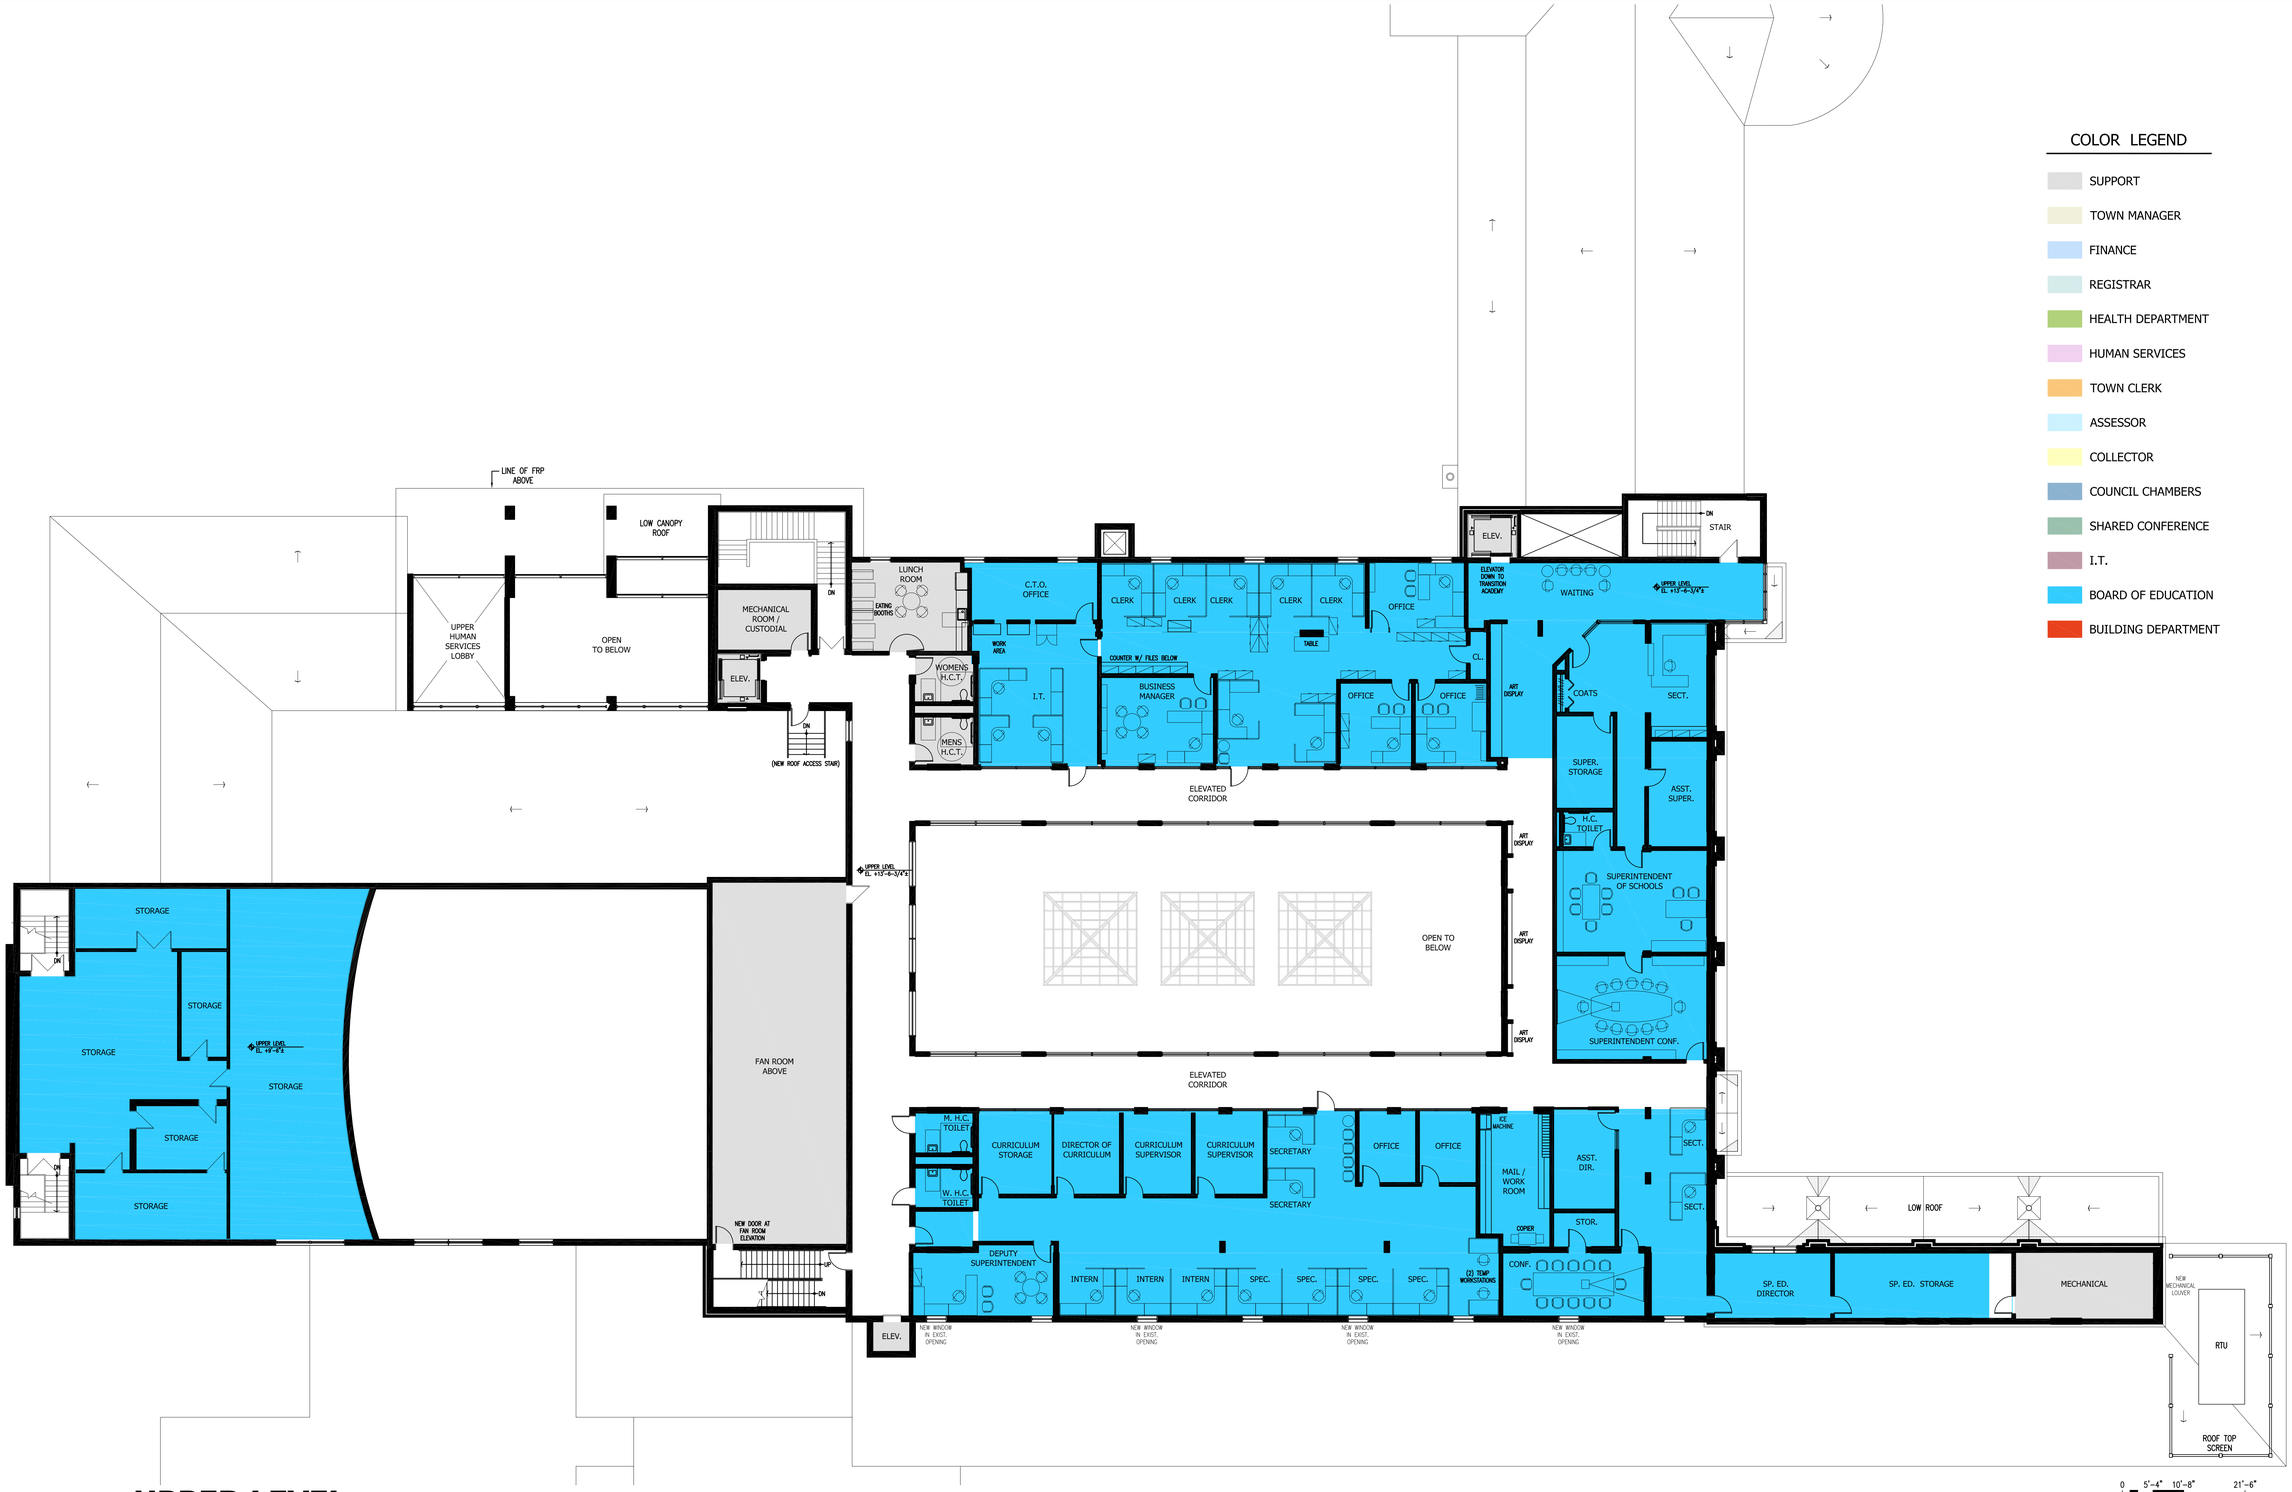

0 5'-4" 10'-8" 21'-6"
SCALE: 3/32" = 1'-0"

COLOR LEGEND

- SUPPORT
- TOWN MANAGER
- FINANCE
- REGISTRAR
- HEALTH DEPARTMENT
- HUMAN SERVICES
- TOWN CLERK
- ASSESSOR
- COLLECTOR
- COUNCIL CHAMBERS
- SHARED CONFERENCE
- I.T.
- BOARD OF EDUCATION
- BUILDING DEPARTMENT

UPPER LEVEL

PROPOSED NEWINGTON TOWN HALL FLOOR PLAN

NEWINGTON, CT

April 28, 2014

KAESTLE BOOS associates, inc

2014 © COPYRIGHT KAESTLE BOOS ASSOC., INC.

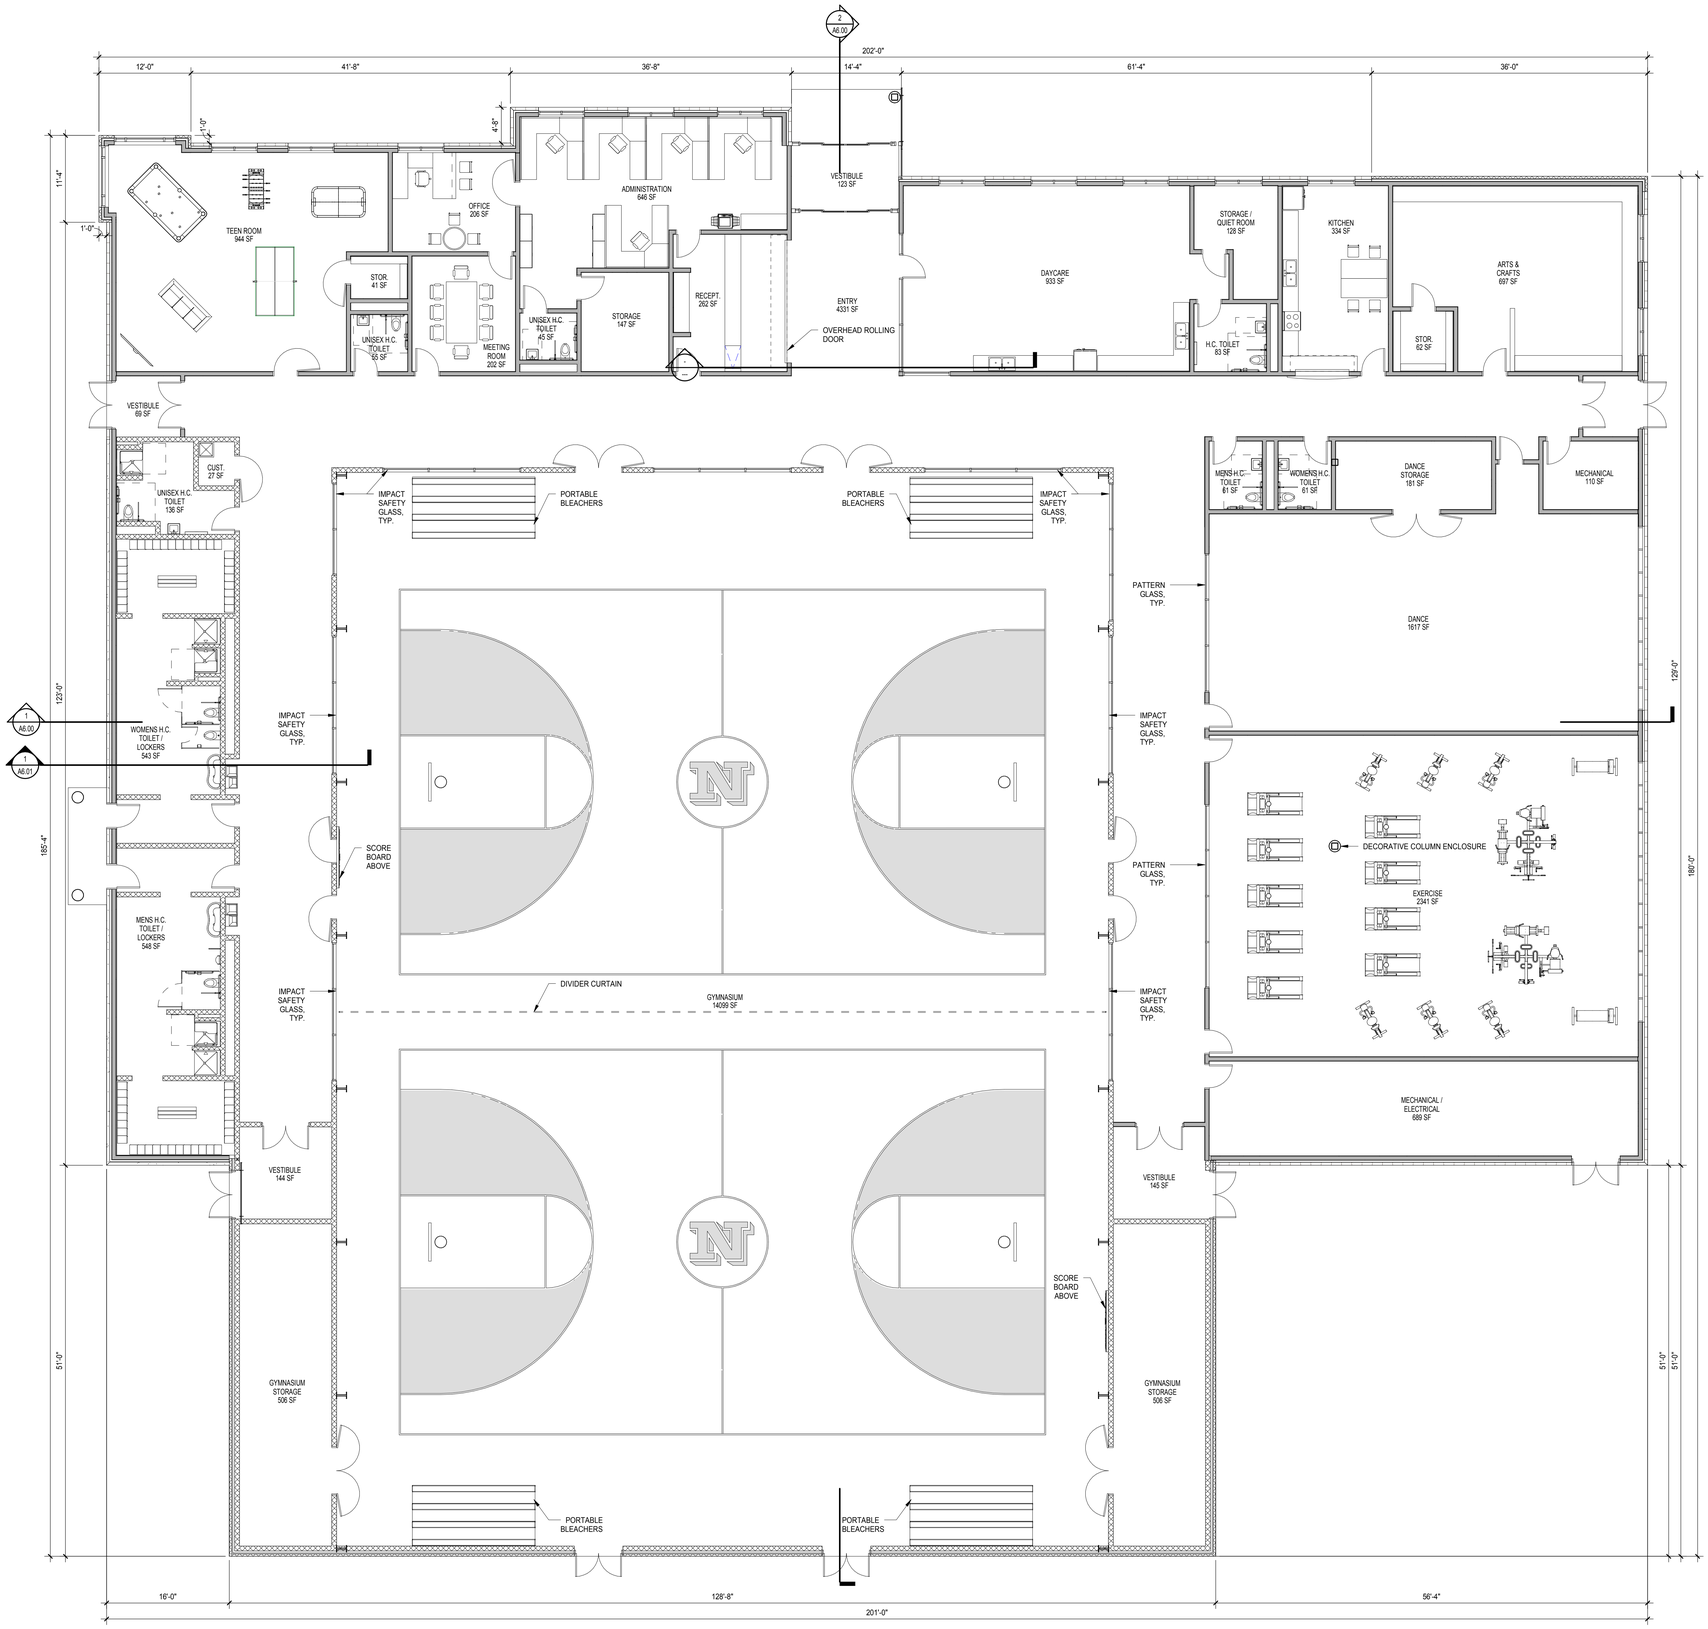

1 MAIN LEVEL FLOOR PLAN
1/8" = 1'-0"

33,137 GROSS SQ. FT.

KAESTLE BOOS associates, inc

416 Slater Road, P.O. Box 2590, New Britain, CT 06050-2590
Phone: 860-229-0361 Fax: 860-229-5303

325 Foxborough Boulevard, Suite 100, Foxborough, MA 02035
Phone: 508-549-9906 Fax: 508-549-9907

Email: kba@kba-architects.com Web: www.kba-architects.com

ISSUE DATE

DATE	DESCRIPTION
04/28/2014	DRAWINGS ISSUED FOR BUILDING COMMITTEE APPROVAL

REVISIONS

DATE	DESCRIPTION

FOR ALL ABBREVIATIONS, SYMBOL LEGENDS, AND GENERAL NOTES SEE SHEET R0.01

KEY PLAN

SCALE: 1/8" = 1'-0" 0' 4' 8' 16' PROJECT TRUE

NEW MORTENSEN COMMUNITY CENTER

MILL STREET
NEWINGTON, CT
06111

PROJECT NO.: 13013.00 DRAWN BY: NCB

MAIN LEVEL FLOOR PLAN

DRAWING NO.:
A1.01

2013 © COPYRIGHT KAESTLE BOOS ASSOC., INC.