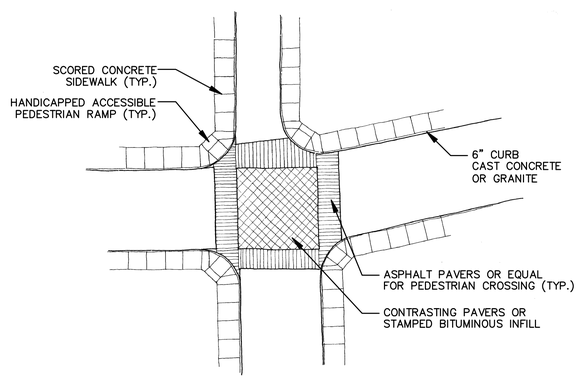

TYPICAL INTERSECTION TREATMENT

SCALE: 1"=20'

GRAPHIC SCALE
20 10 0 20
SCALE IN FEET

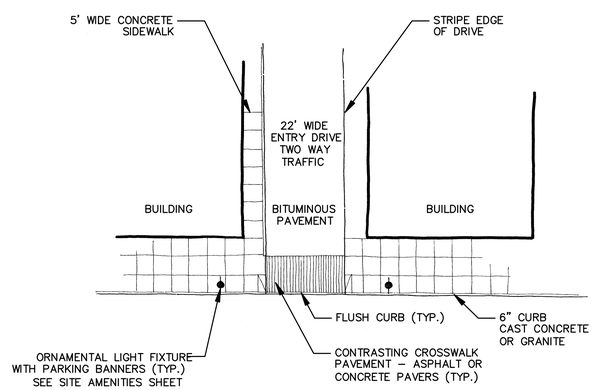

TYPICAL ENTRY

SCALE: 1"=20'

GRAPHIC SCALE
20 10 0 20
SCALE IN FEET

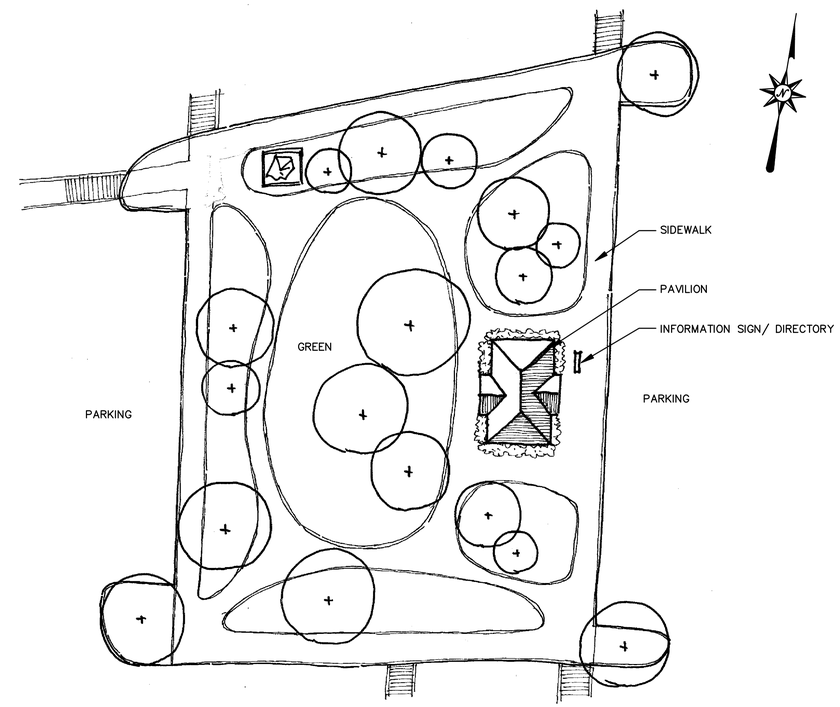

TOWN GREEN ENLARGEMENT

SCALE: 1"=20'

GRAPHIC SCALE
20 10 0 20
SCALE IN FEET

BL Companies
ARCHITECTURE
ENGINEERING
PLANNING
LANDSCAPE ARCHITECTURE
LAND SURVEYING
ENVIRONMENTAL SCIENCES

150 Trumbull Street, 6th floor
Hartford, CT 06103
(860) 249-2200
(860) 249-2400 Fax

MUNICIPAL PARKING LOT IMPROVEMENTS

MARKET SQUARE
NEWINGTON, HARTFORD COUNTY, CONNECTICUT

REVISIONS
No. Date Desc.

Designed	D.G.G.
Drawn	K.T.
Checked	
Approved	
Scale	AS SHOWN
Project No.	08C2973
Date	12/23/08

CAD File: SP08C297301_PBc

Title
ENLARGEMENT PLAN

Sheet No.
EN-1

Xref (s): ; B08C297302

Jan 05, 2009 4:06pm KTorgerl K:\Jobs08\08C2973\dwg\SP08C297301_PBc.dwg
Layout: SP-1 24x36 405C

THESE DRAWINGS SHALL NOT BE UTILIZED BY ANY PERSON, FIRM OR CORPORATION WITHOUT THE SPECIFIC WRITTEN PERMISSION OF BL COMPANIES