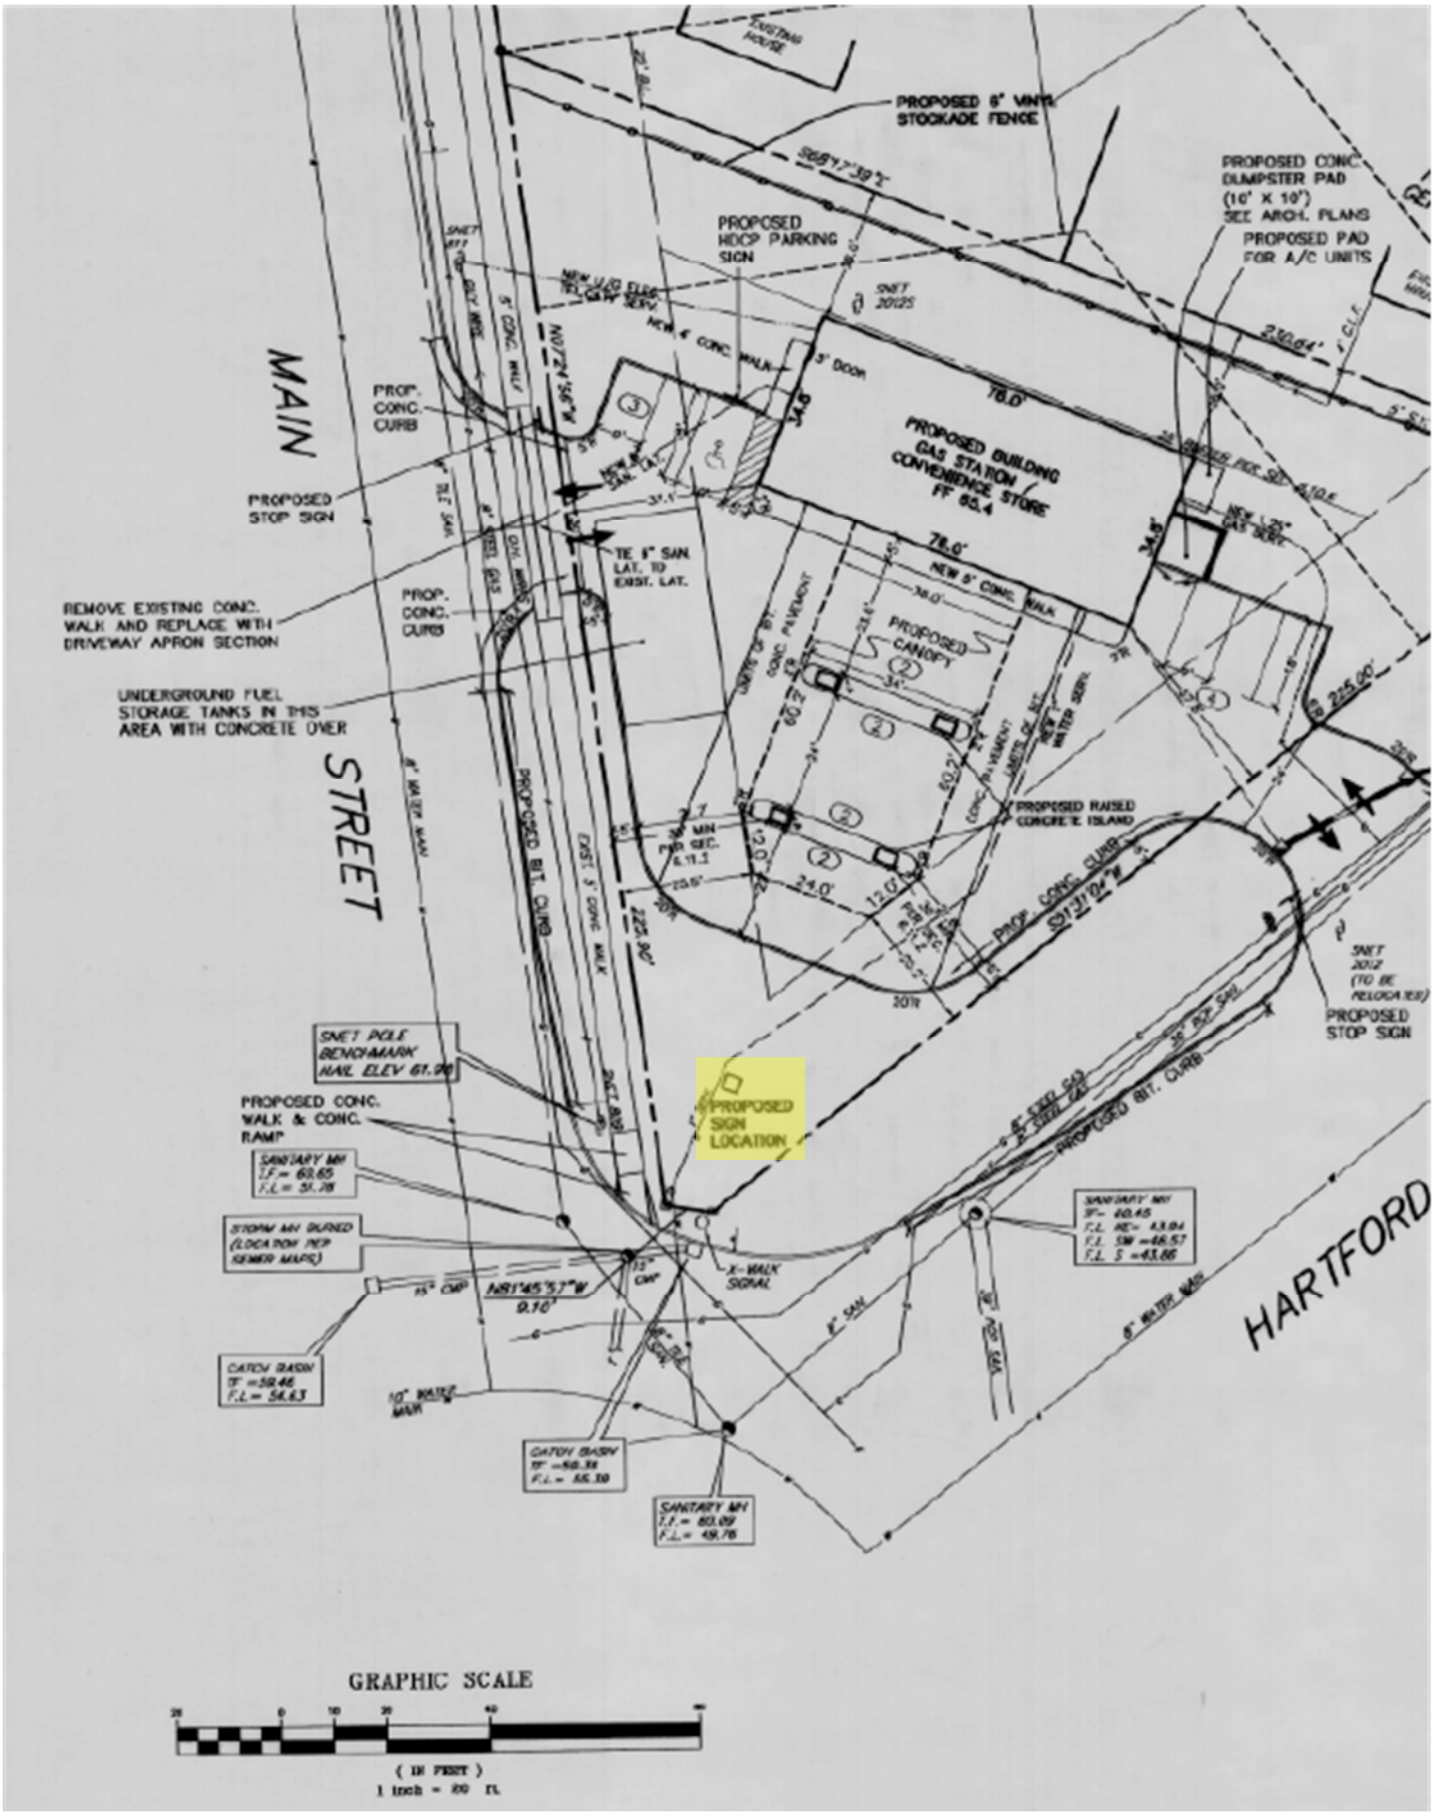

PROPOSED 6' VINYL STOCKADE FENCE
PROPOSED CONC. DUMPSTER PAD (10' X 10') SEE ARCH. PLANS
PROPOSED PAD FOR A/C UNITS
PROPOSED HDCP PARKING SIGN
PROPOSED BUILDING GAS STATION CONVENIENCE STORE FF 65.4
PROPOSED CANOPY
PROPOSED RAISED CONCRETE ISLAND
PROP. CONC. CURB
PROPOSED STOP SIGN
REMOVE EXISTING CONC. WALK AND REPLACE WITH DRIVEWAY APRON SECTION
UNDERGROUND FUEL STORAGE TANKS IN THIS AREA WITH CONCRETE OVER
MAIN STREET
HARTFORD
PROPOSED BIT. CURB
PROPOSED CONC. WALK & CONC. RAMP
PROPOSED SIGN LOCATION
X-WALK SIGNAL
GRAPHIC SCALE
(IN FEET)
1 inch = 20 ft.