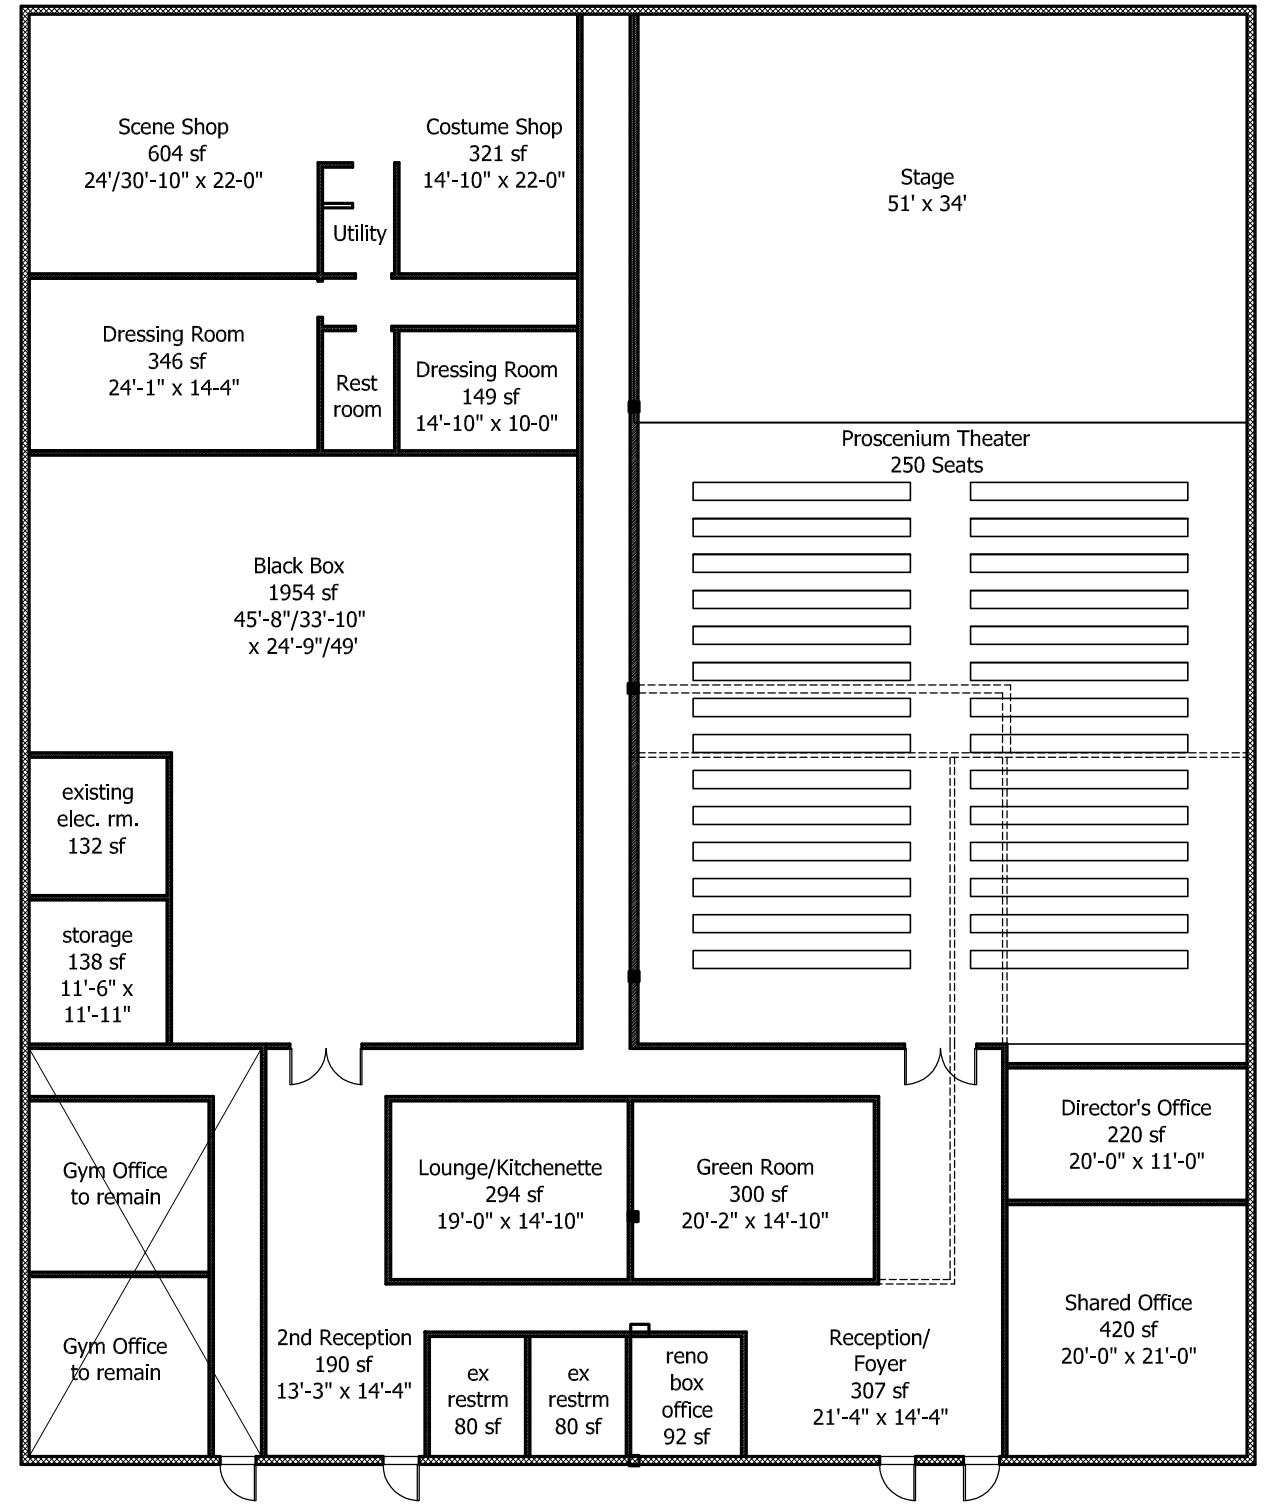

1 Phase 3

SCALE: 1/16"=1'-0"

STONE HOWLEY Architects

STONE HOWLEY ARCHITECTS, LLC
P.O. Box 370336
West Hartford, CT 06117
www.stonehowley.com

Newington Children's Theater Co.

Newington, CT

Drawing Title:

Conceptual Plans

Scale: 1/16" - 1'-0"

A-2

Schematic Design

Date: 4-17-20