SECTION A-A PLAN VIEW

1"=5'

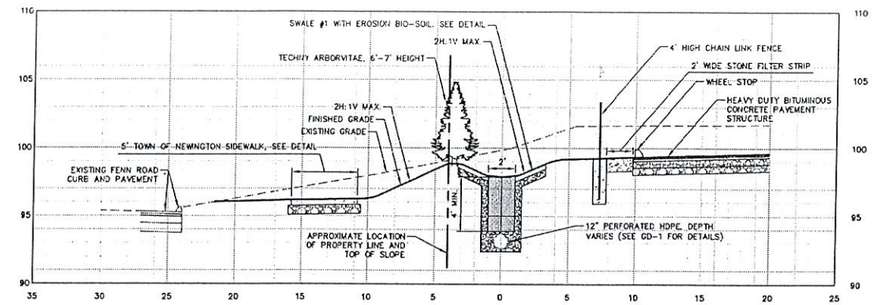

04

SECTION A-A

1"=5'

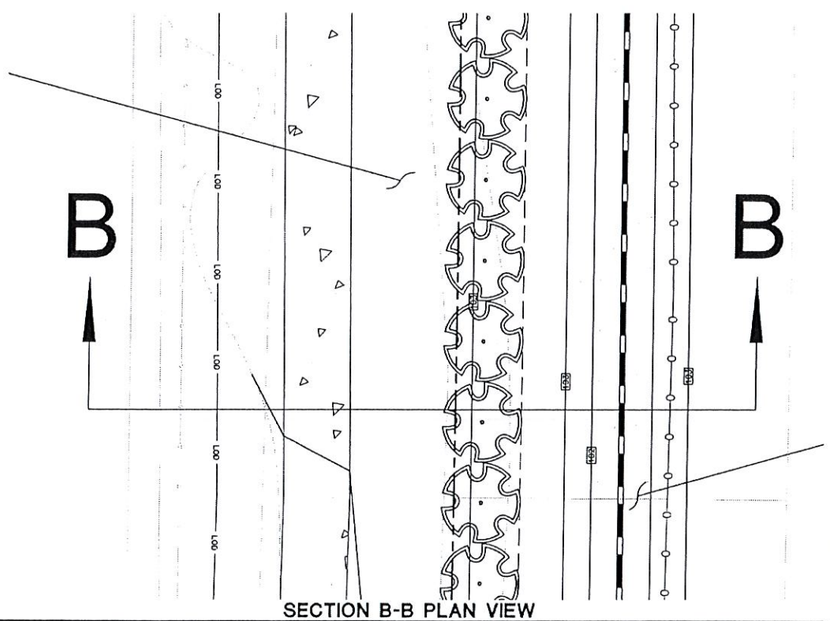

SECTION B-B PLAN VIEW

1"=5'

04

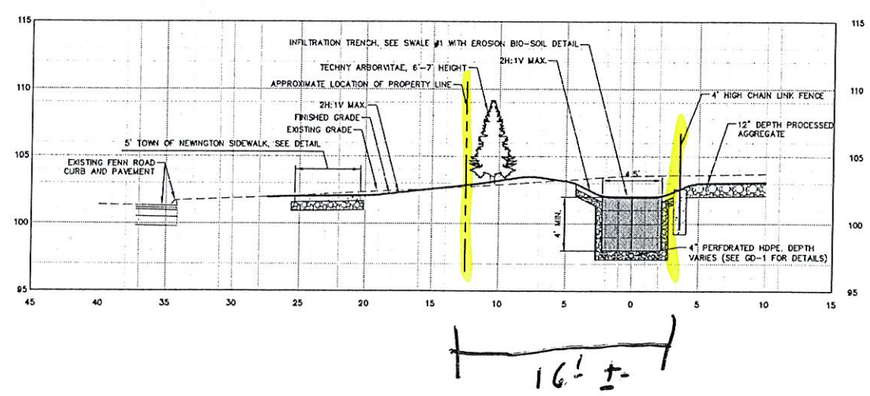

LOCATION OF FENCE

SECTION B-B

1"=5'

FOR PERMITTING PURPOSES ONLY
NOT RELEASED FOR CONSTRUCTION

Architecture
Engineering
Environmental
Land Surveying

BL Companies

355 Research Parkway
Meriden, CT 06450
(203) 630-1406
(203) 630-2619 Fax

PROPOSED BUILDING EXPANSION
135 FENN ROAD
NEWINGTON, CONECTICUT
(OWNER: TRUSS MANUFACTURING)

REVISIONS

No.	Date	Desc.
01.	11/13/2019	REVISION PER TOWN COMMENTS
02.	12/17/2019	REVISION PER TOWN COMMENTS
03.	02/24/2020	REVISION PER ENGINEER COMMENTS
04.	02/26/2020	REVISION PER TOWN COMMENTS

Designed	M.A.M.
Drawn	M.A.M.
Reviewed	
Scale	NONE
Project No.	1900834
Date	8/12/2019
CAD File: DN1900834D1	

Title:
DETAIL SHEET

Sheet No
DN-5