



FRONT ELEVATION BLDG 1
FOURPLEX UNITS 1-4
TOTAL LIVABLE 1100 SQ.FT
DATE: 10/4/2025


Diamond Estates LLC
110 Court Street Suite 1
Cromwell CT. 06416
860-632-7090 Fax 860-394-4001
pat@buildingCT.com

Louis Street Apartments LLC
103 Louis Street
Newington CT. 06111


A1




REAR ELEVATION BLDG 1	<i>Diamond Estates LLC</i> <i>110 Court Street Suite 1</i> <i>Cromwell CT. 06416</i> <i>860-632-7090 Fax 860-394-4001</i> <i>pat@buildingCT.com</i>	<i>Louis Street Apartments LLC</i> <i>103 Louis Street</i> <i>Newington CT. 06111</i>	A2
FOURPLEX UNITS 1-4			
DATE: 10/4/2025			

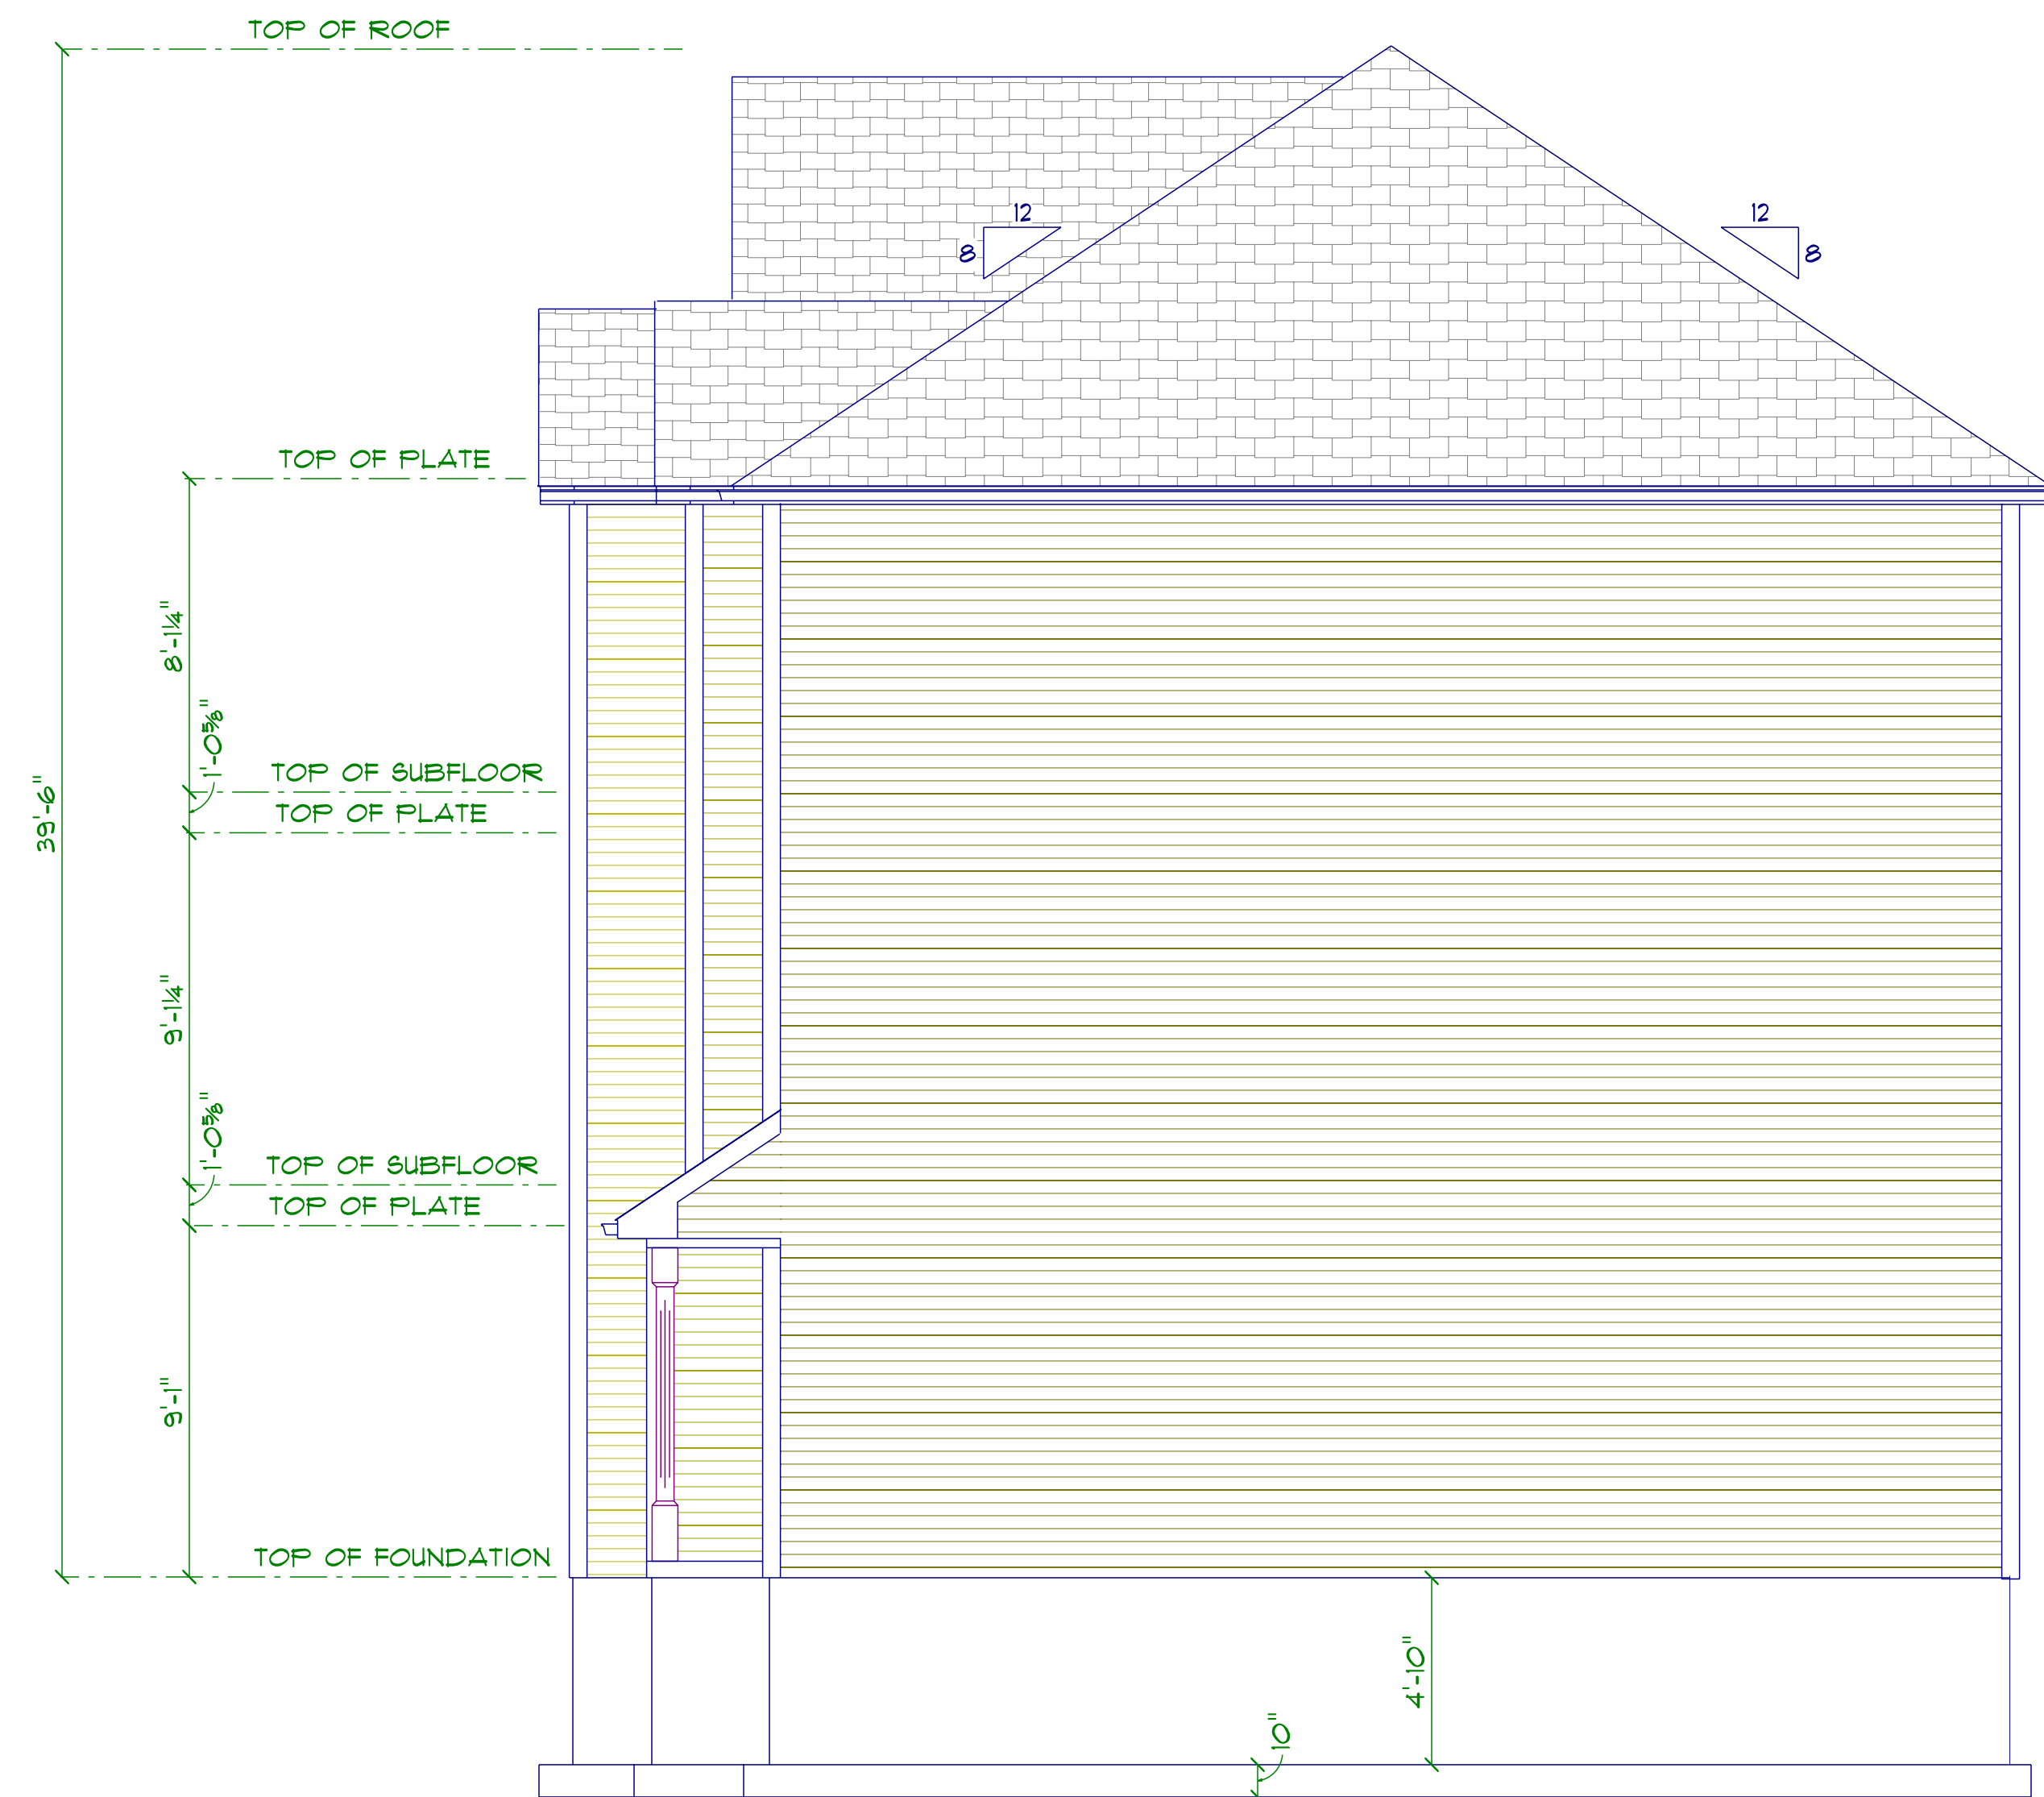


RIGHT ELEVATION BLDG 1	<i>Diamond Estates LLC</i> <i>110 Court Street Suite 1</i> <i>Cromwell CT. 06416</i> <i>860-632-7090 Fax 860-394-4001</i> <i>pat@buildingCT.com</i>	<i>Louis Street Apartments LLC</i> <i>103 Louis Street</i> <i>Newington CT. 06111</i>	A3
FOURPLEX UNITS 1-4			
DATE: 10/4/2025			

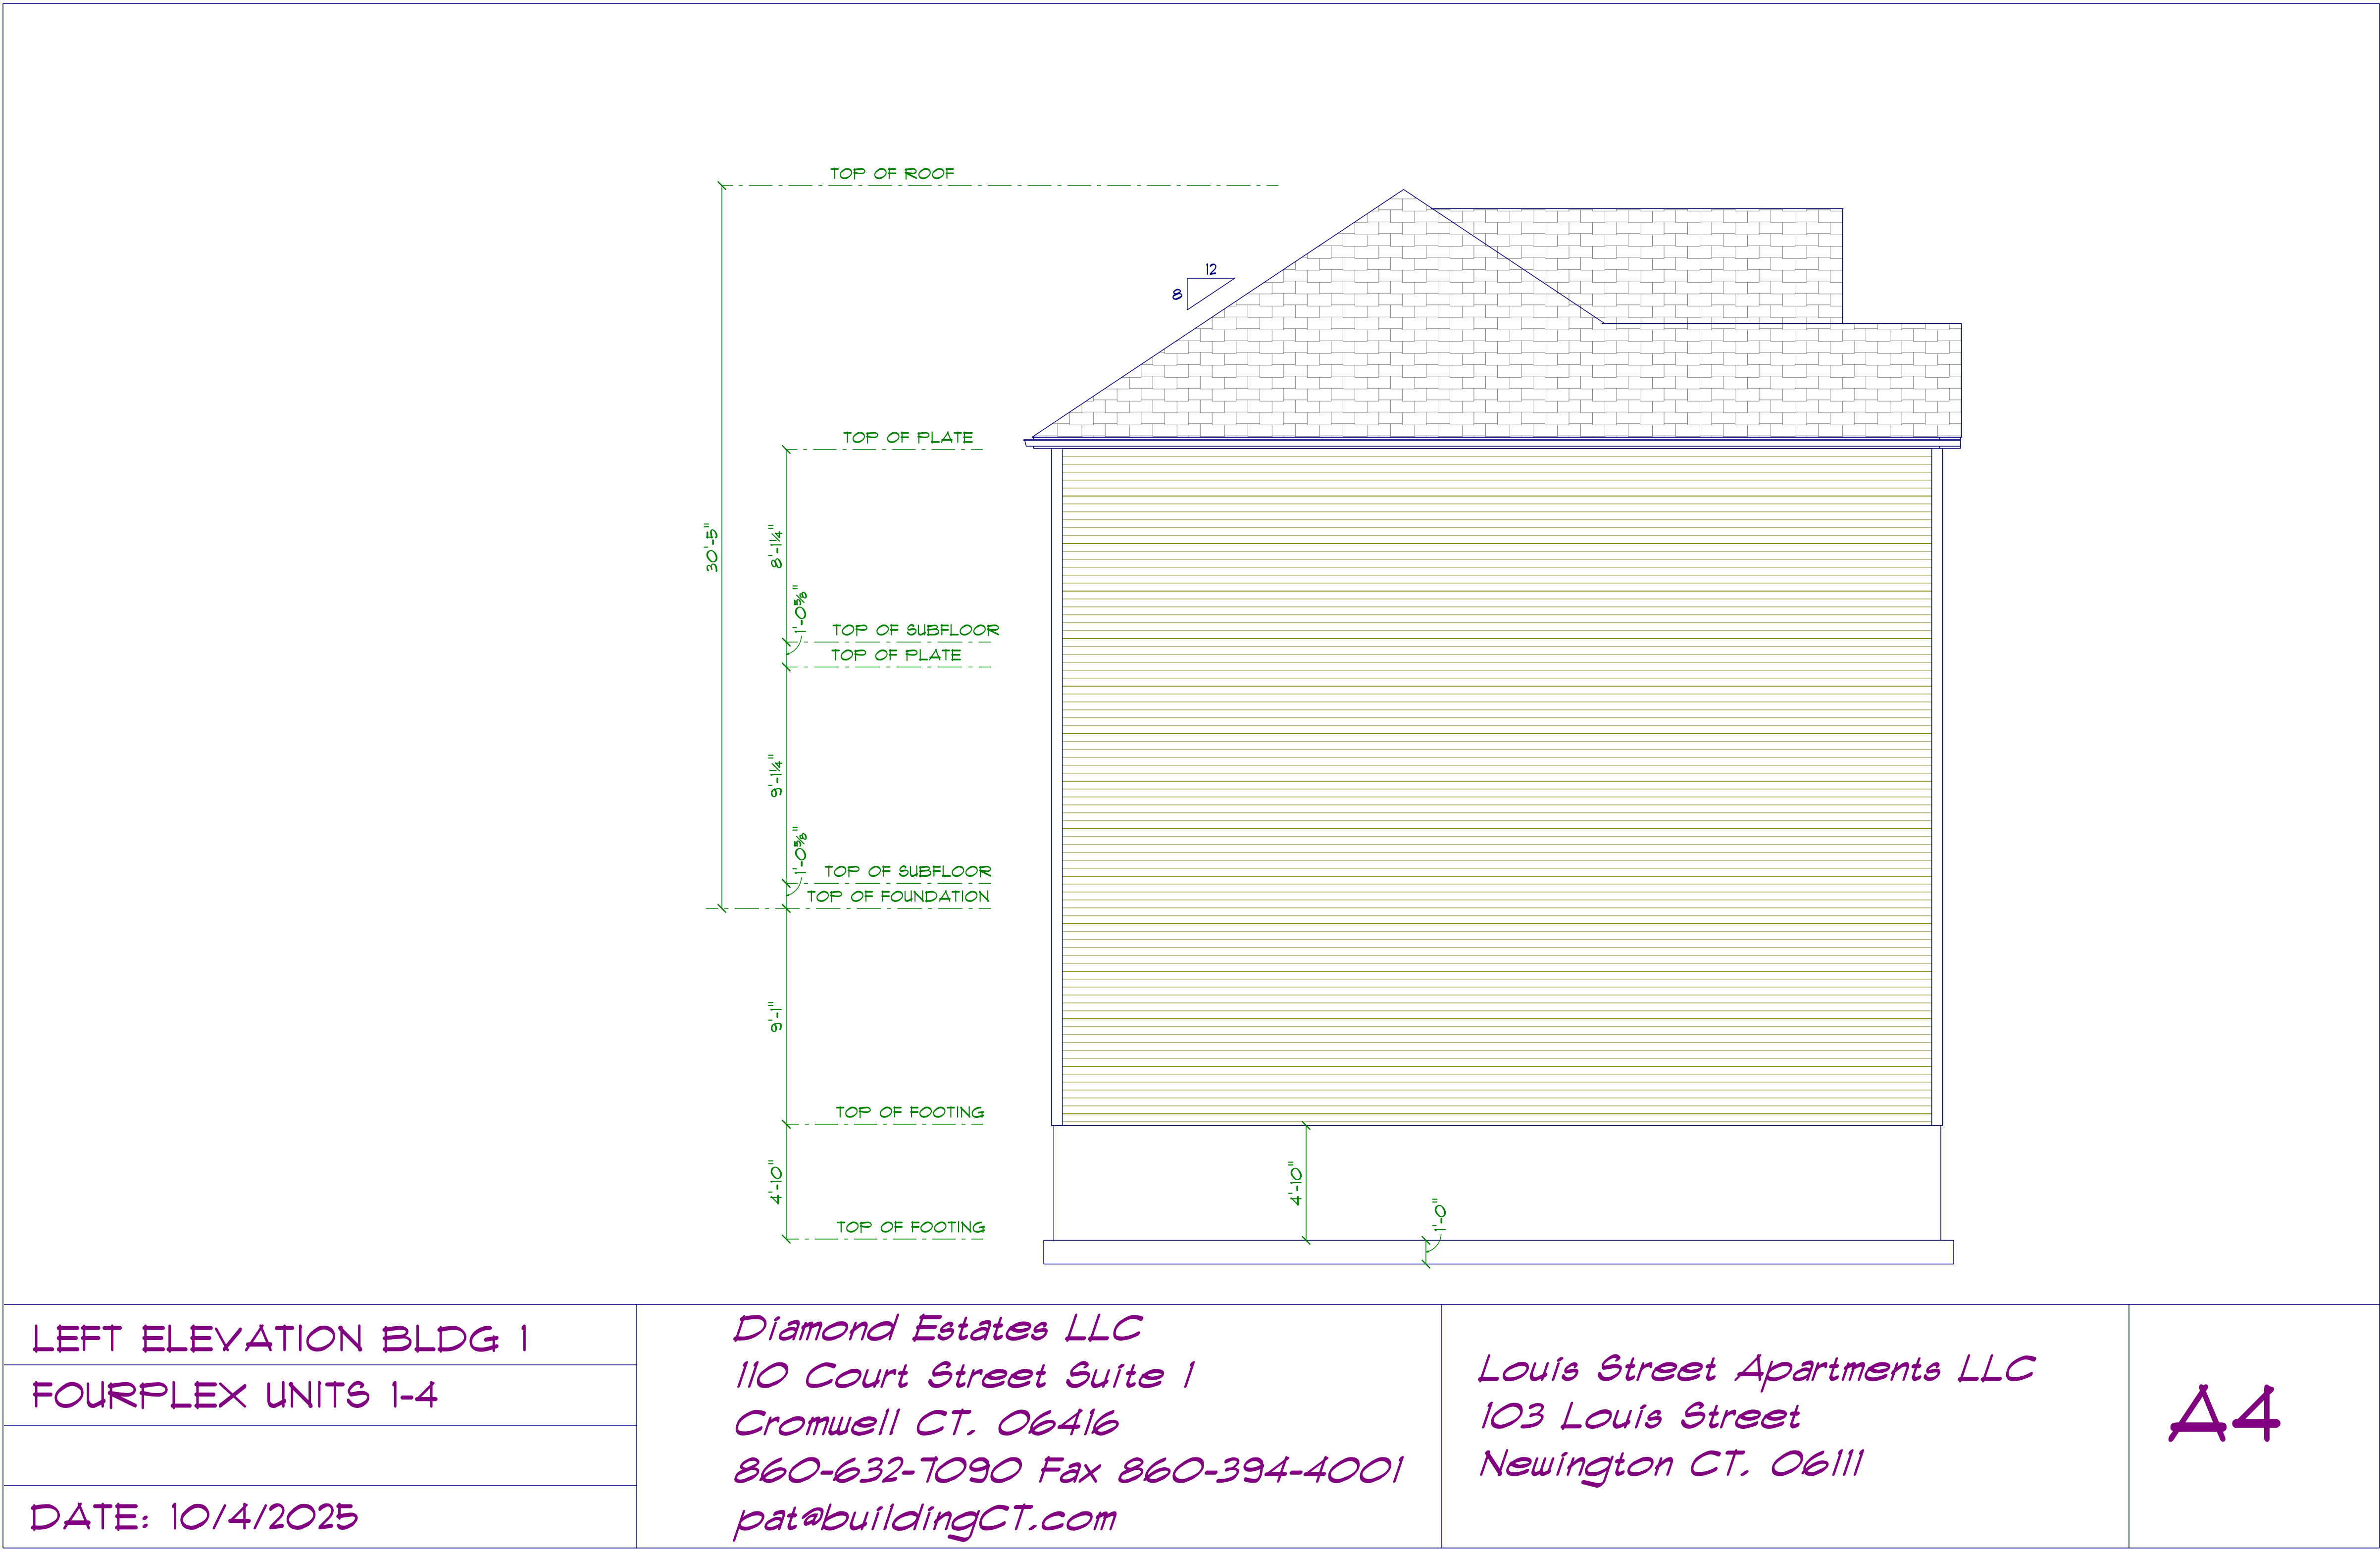


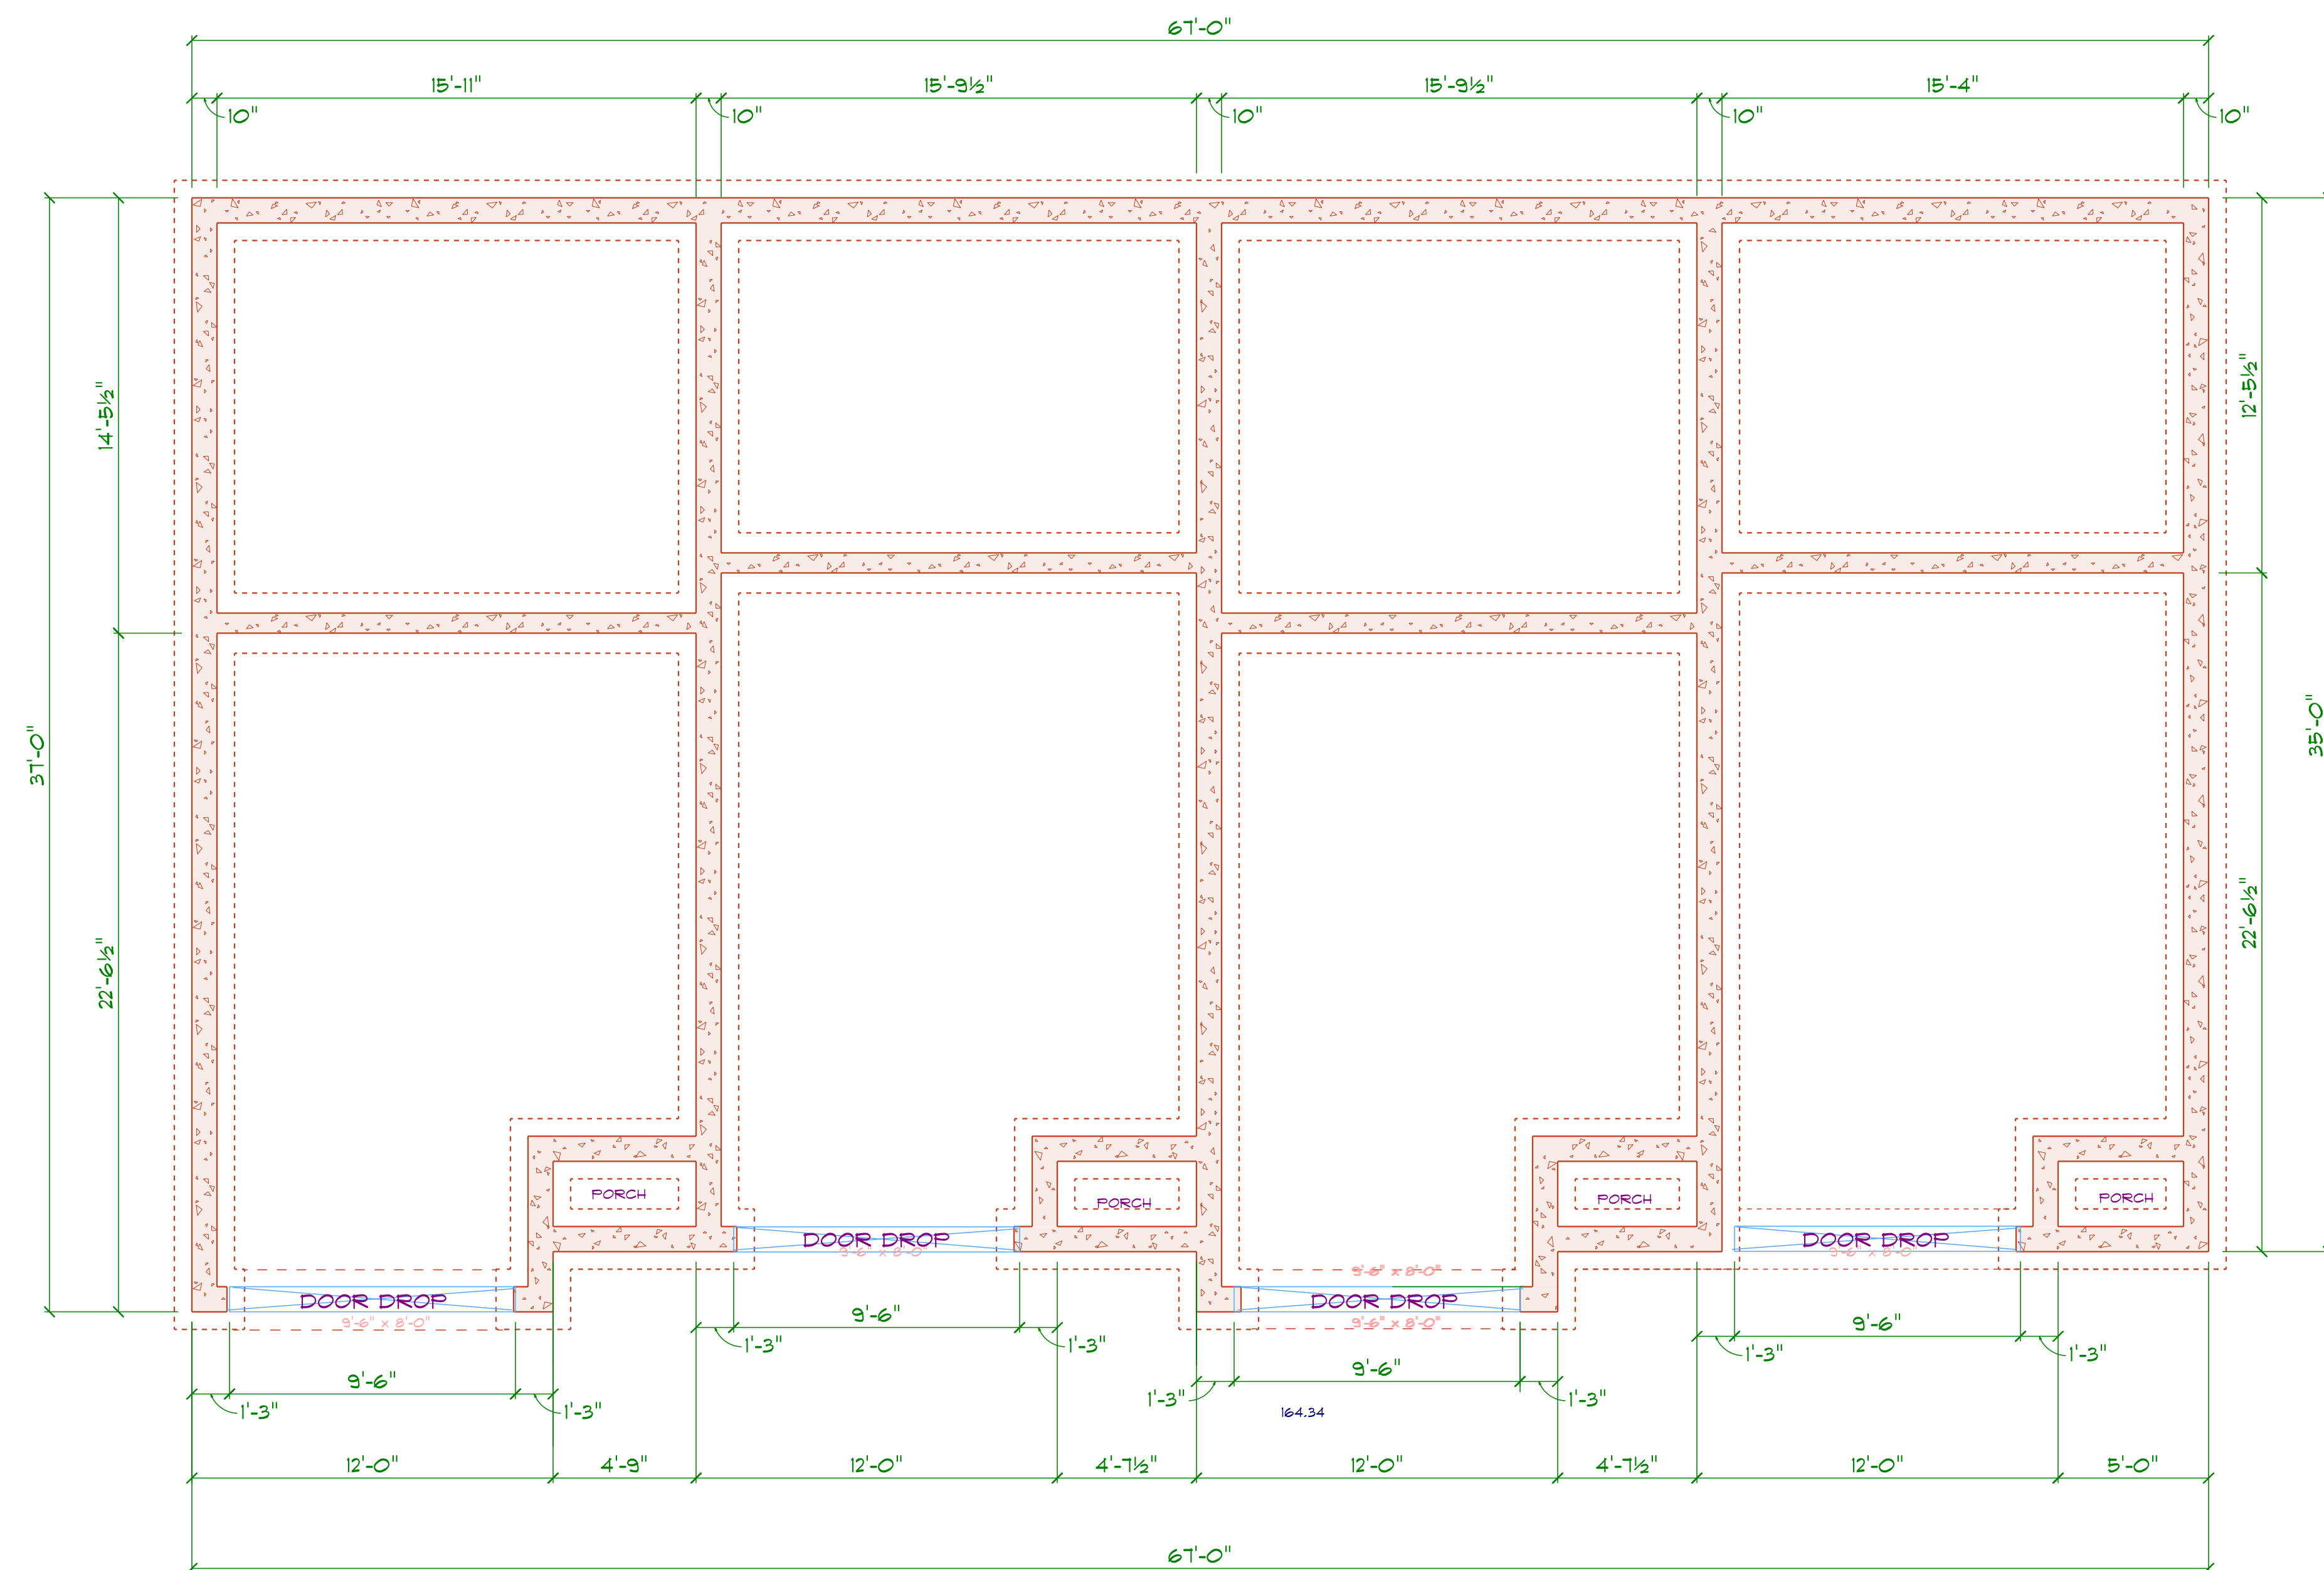


FOUNDATION BLDG 1	<i>Diamond Estates LLC 110 Court Street Suite 1 Cromwell CT. 06416 860-632-7090 Fax 860-394-4001 pat@buildingCT.com</i>	<i>Louis Street Apartments LLC 103 Louis Street Newington CT. 06111</i>	A5
FOURPLEX UNITS 1-4			
DATE: 10/4/2025			

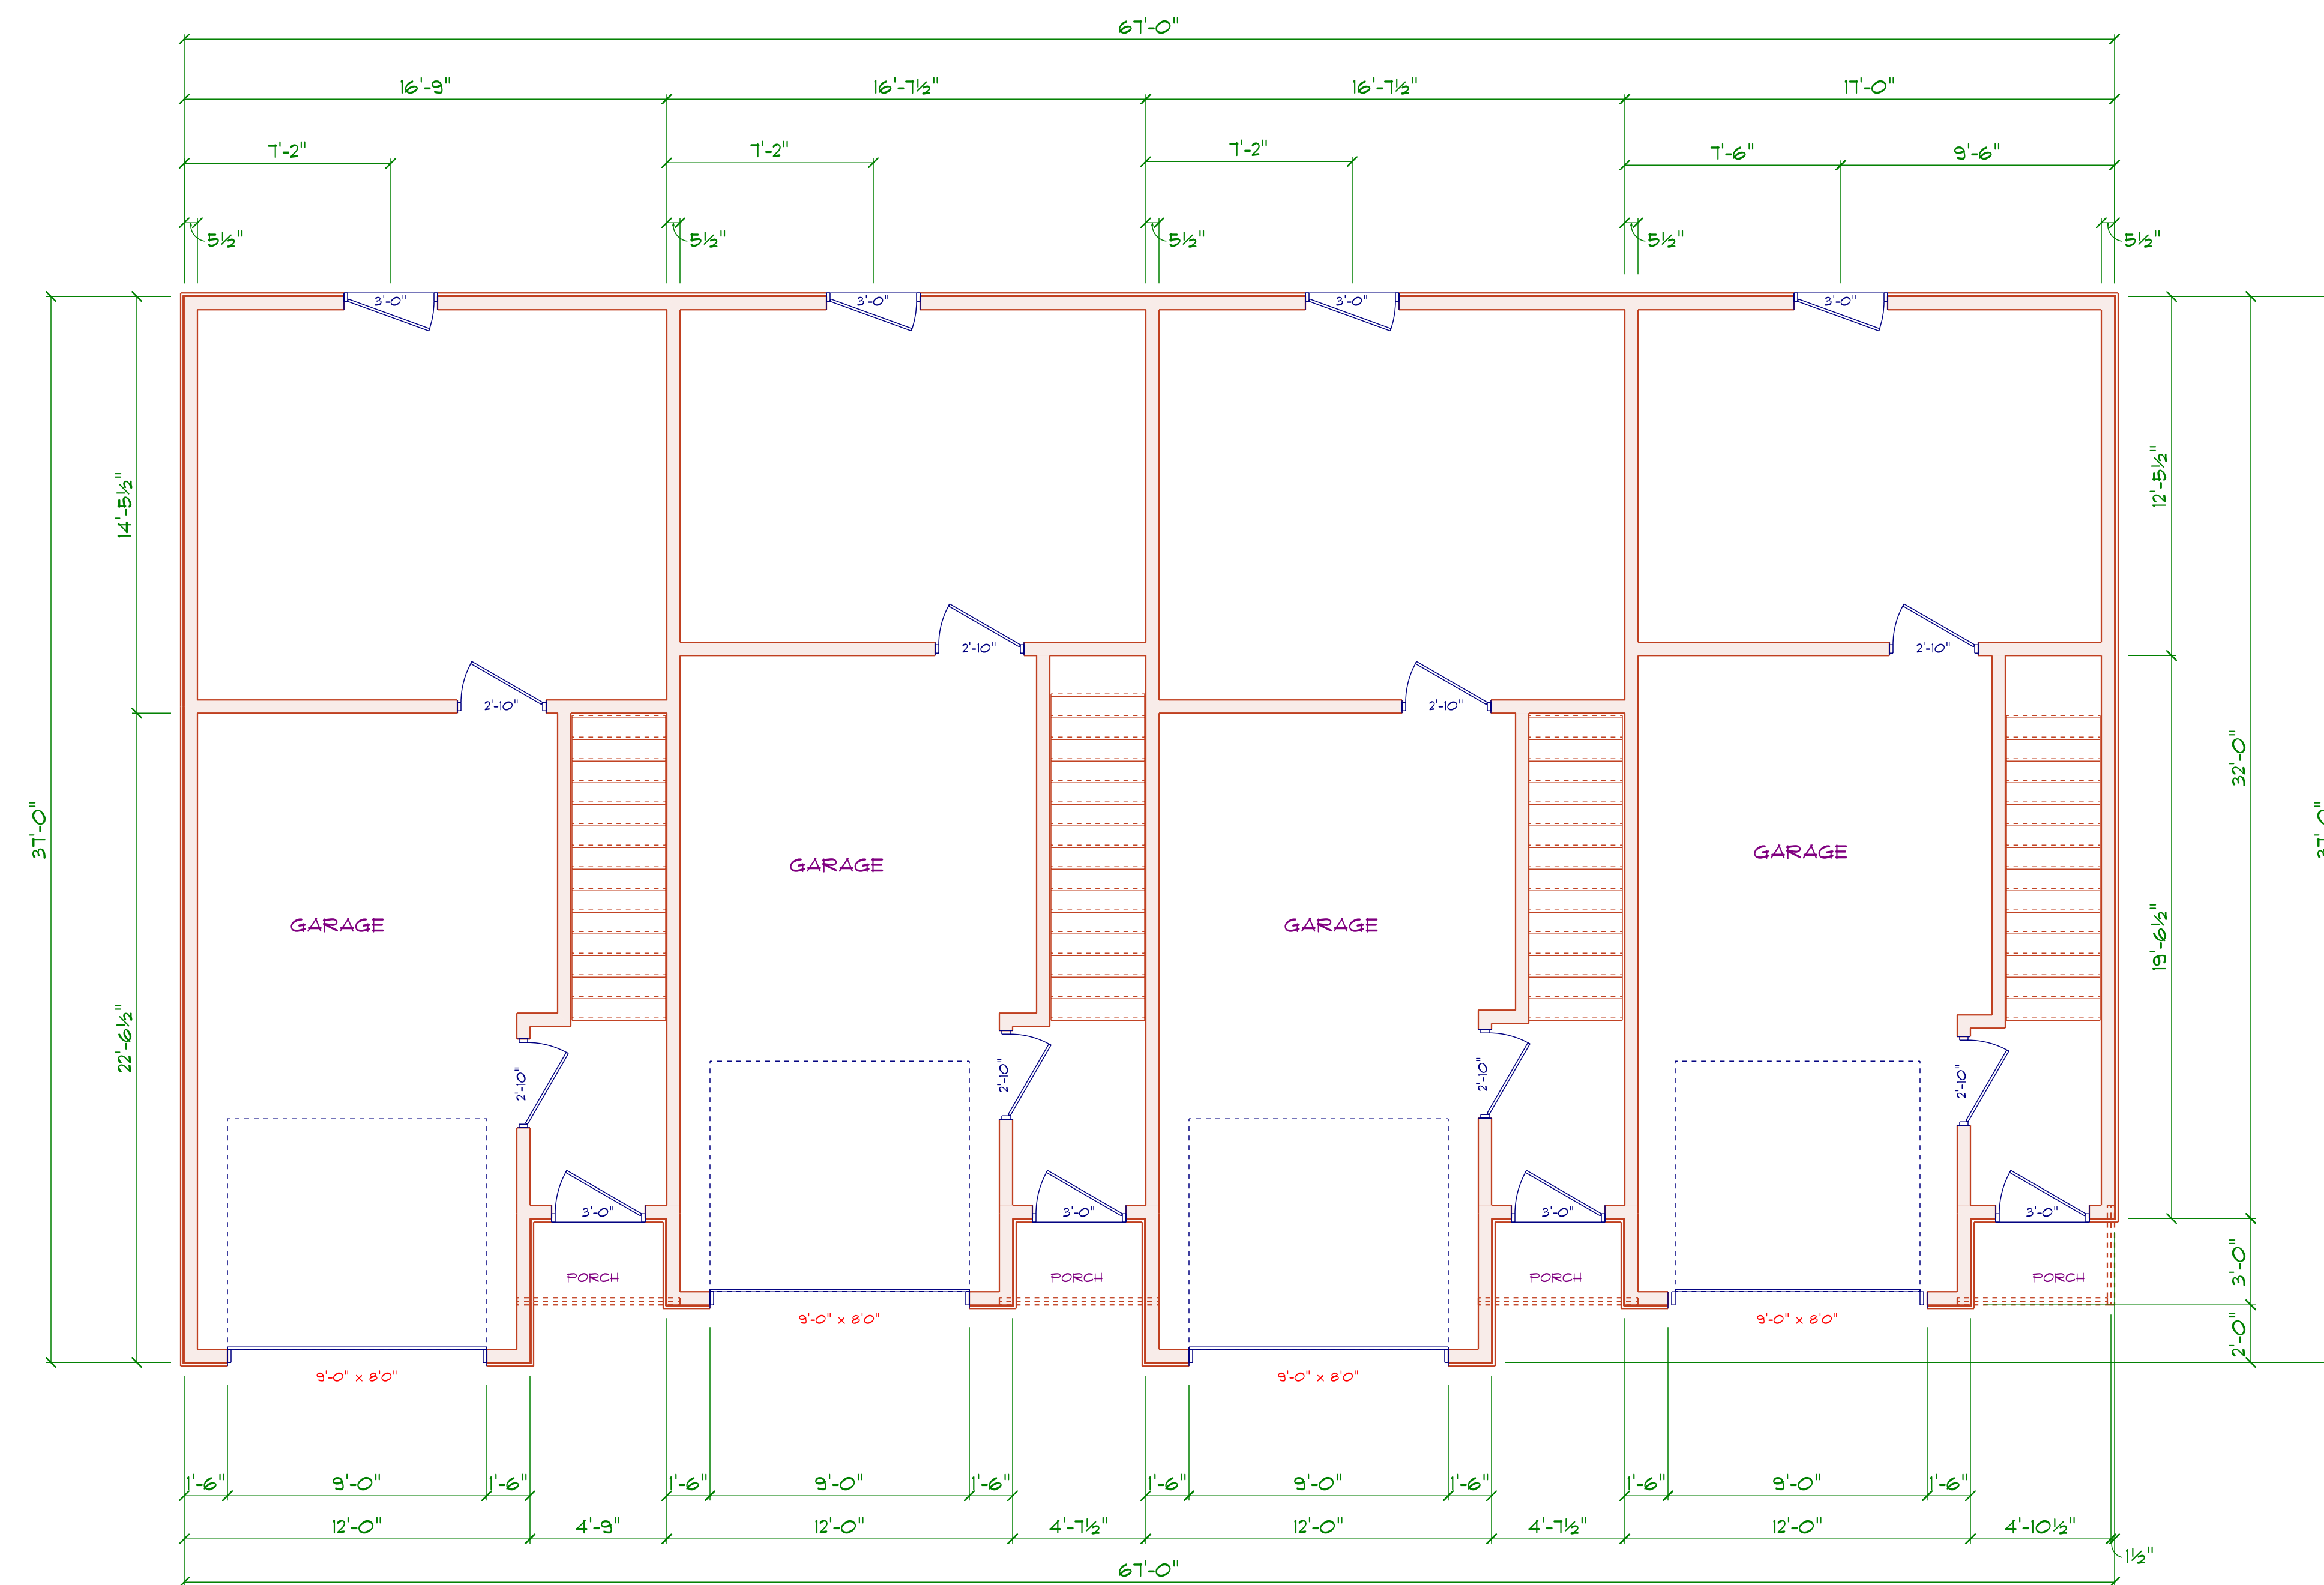

FIRST FLOOR BLDG 1	<i>Diamond Estates LLC 110 Court Street Suite 1 Cromwell CT. 06416 860-632-7090 Fax 860-394-4001 pat@buildingCT.com</i>	<i>Louis Street Apartments LLC 103 Louis Street Newington CT. 06111</i>	<i>A6</i>
FOURPLEX UNITS 1-4			
DATE: 10/4/2025			

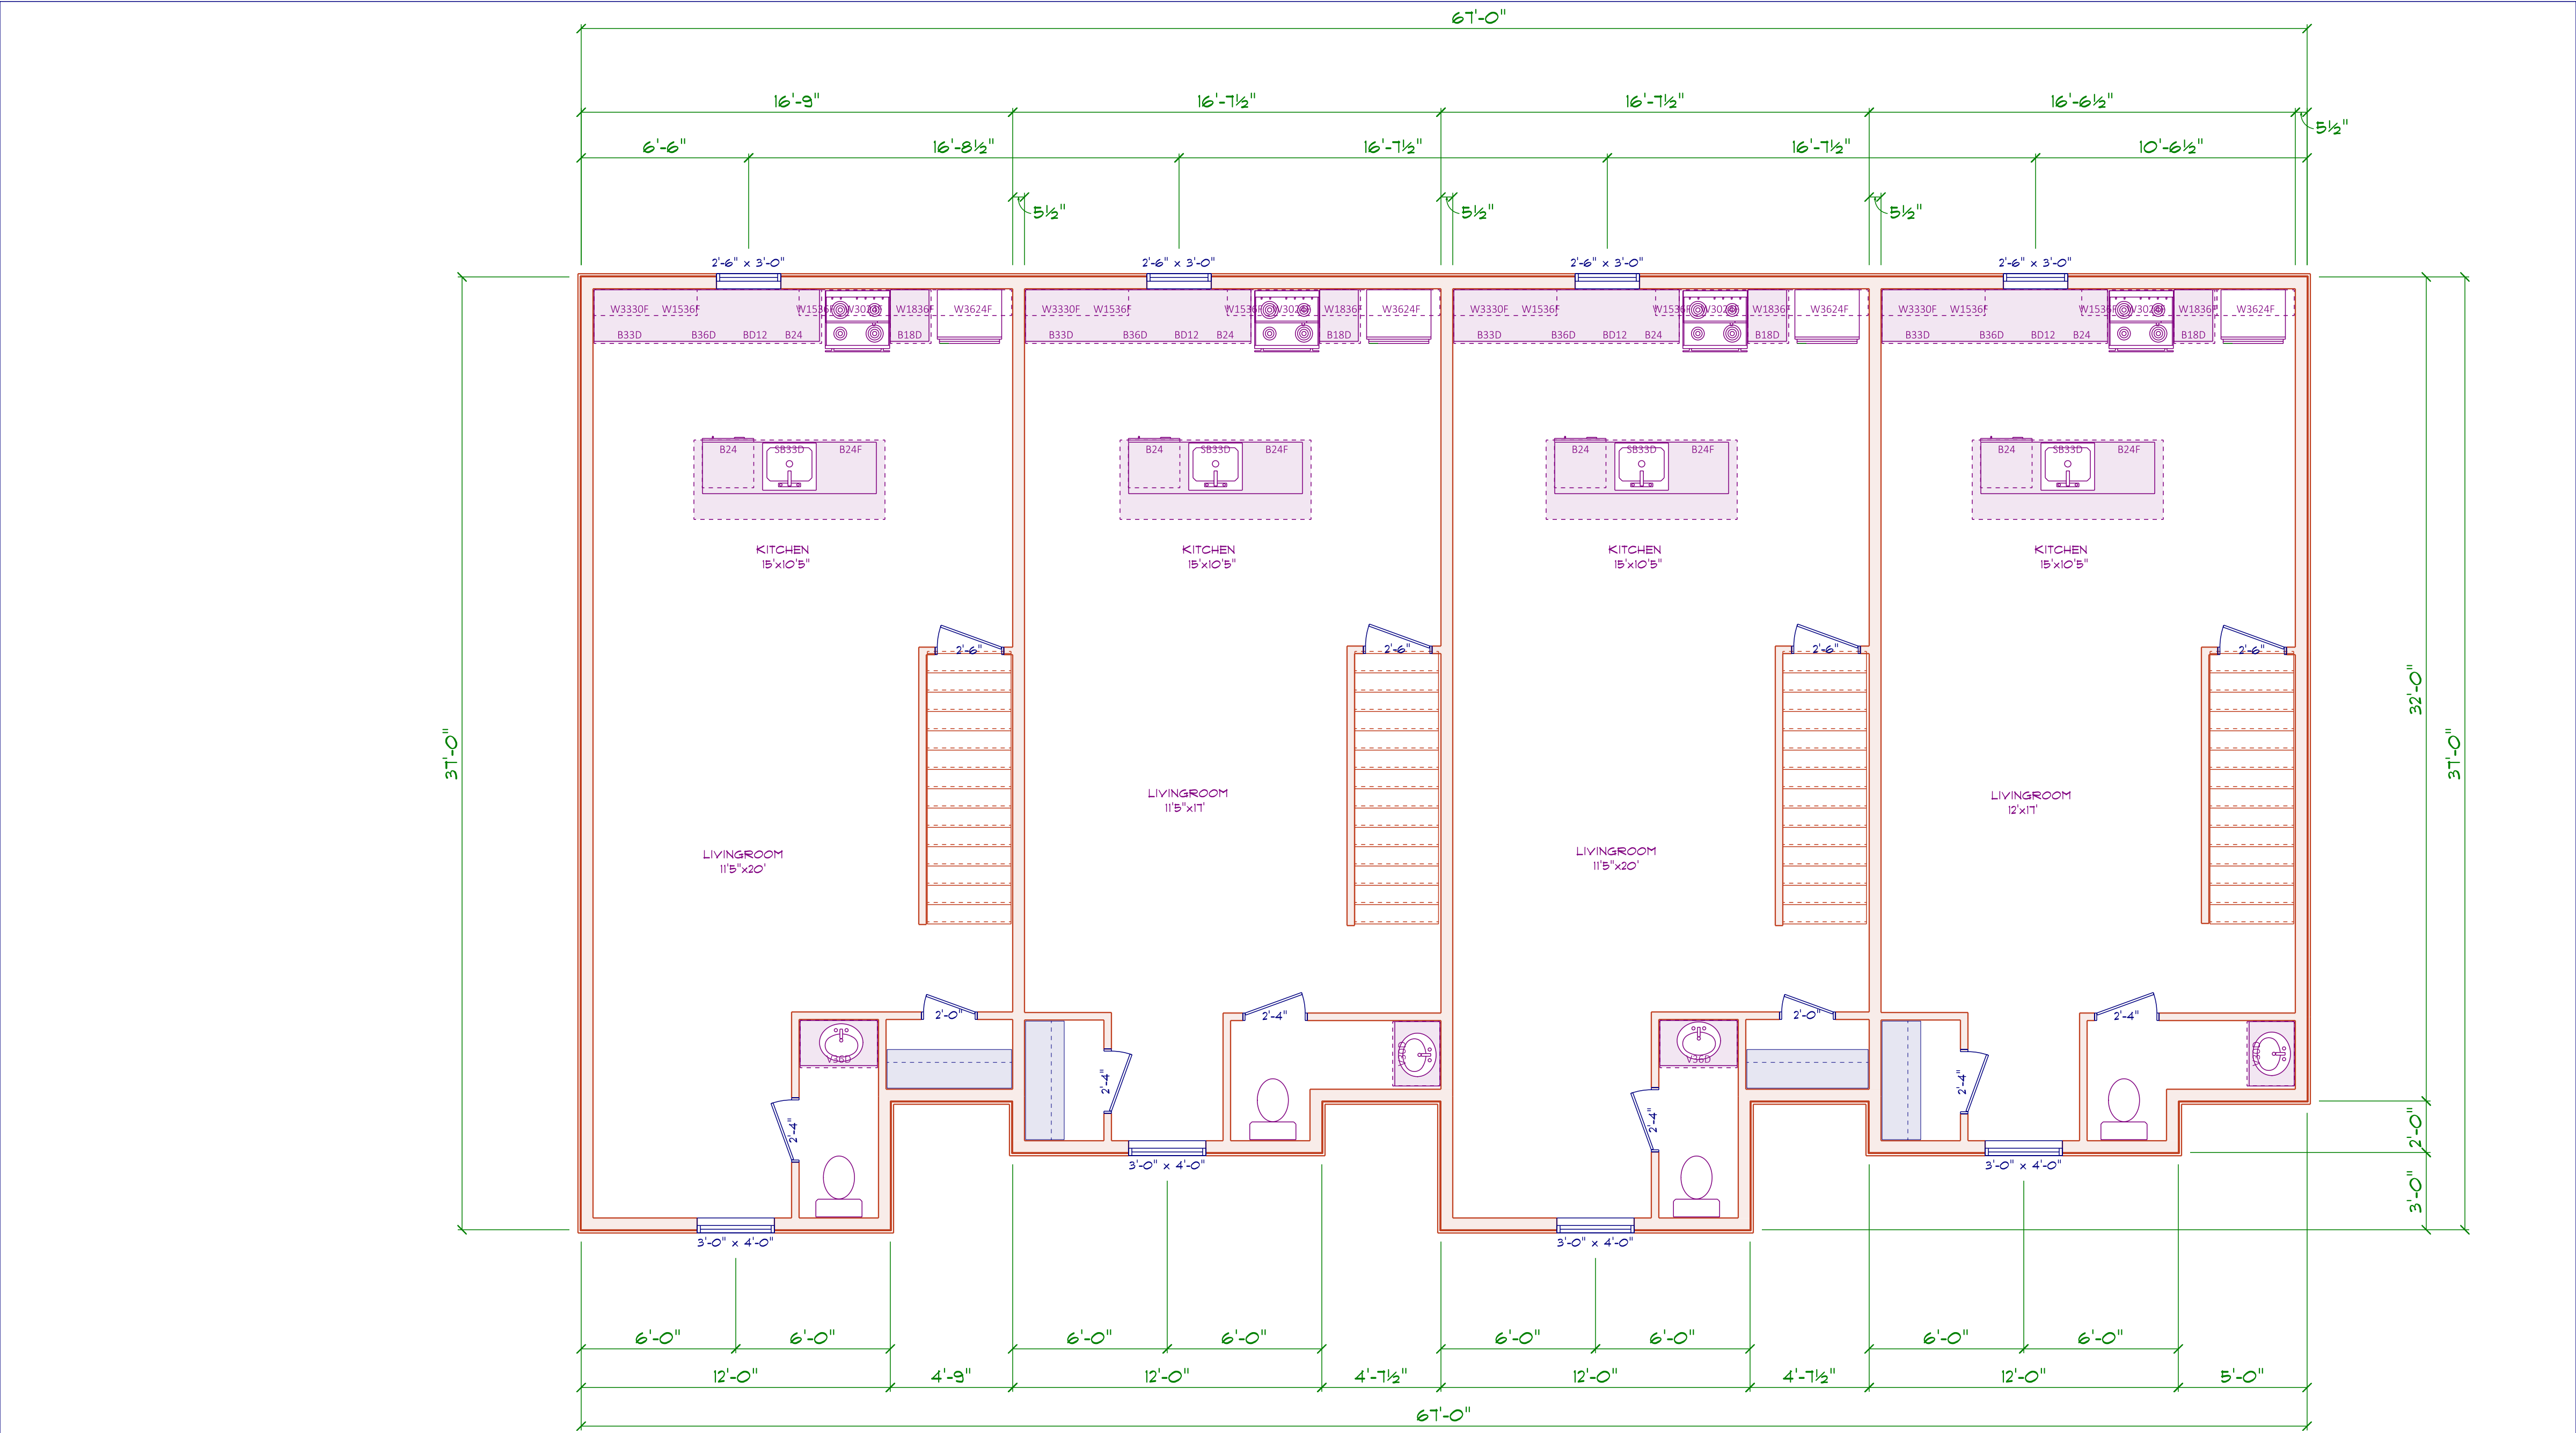

SECOND FLOOR BLDG 1	<i>Diamond Estates LLC 110 Court Street Suite 1 Cromwell CT. 06416 860-632-7090 Fax 860-394-4001 pat@buildingCT.com</i>	<i>Louis Street Apartments LLC 103 Louis Street Newington CT. 06111</i>	A8
FOURPLEX UNITS 1-4			
DATE: 10/4/2025			

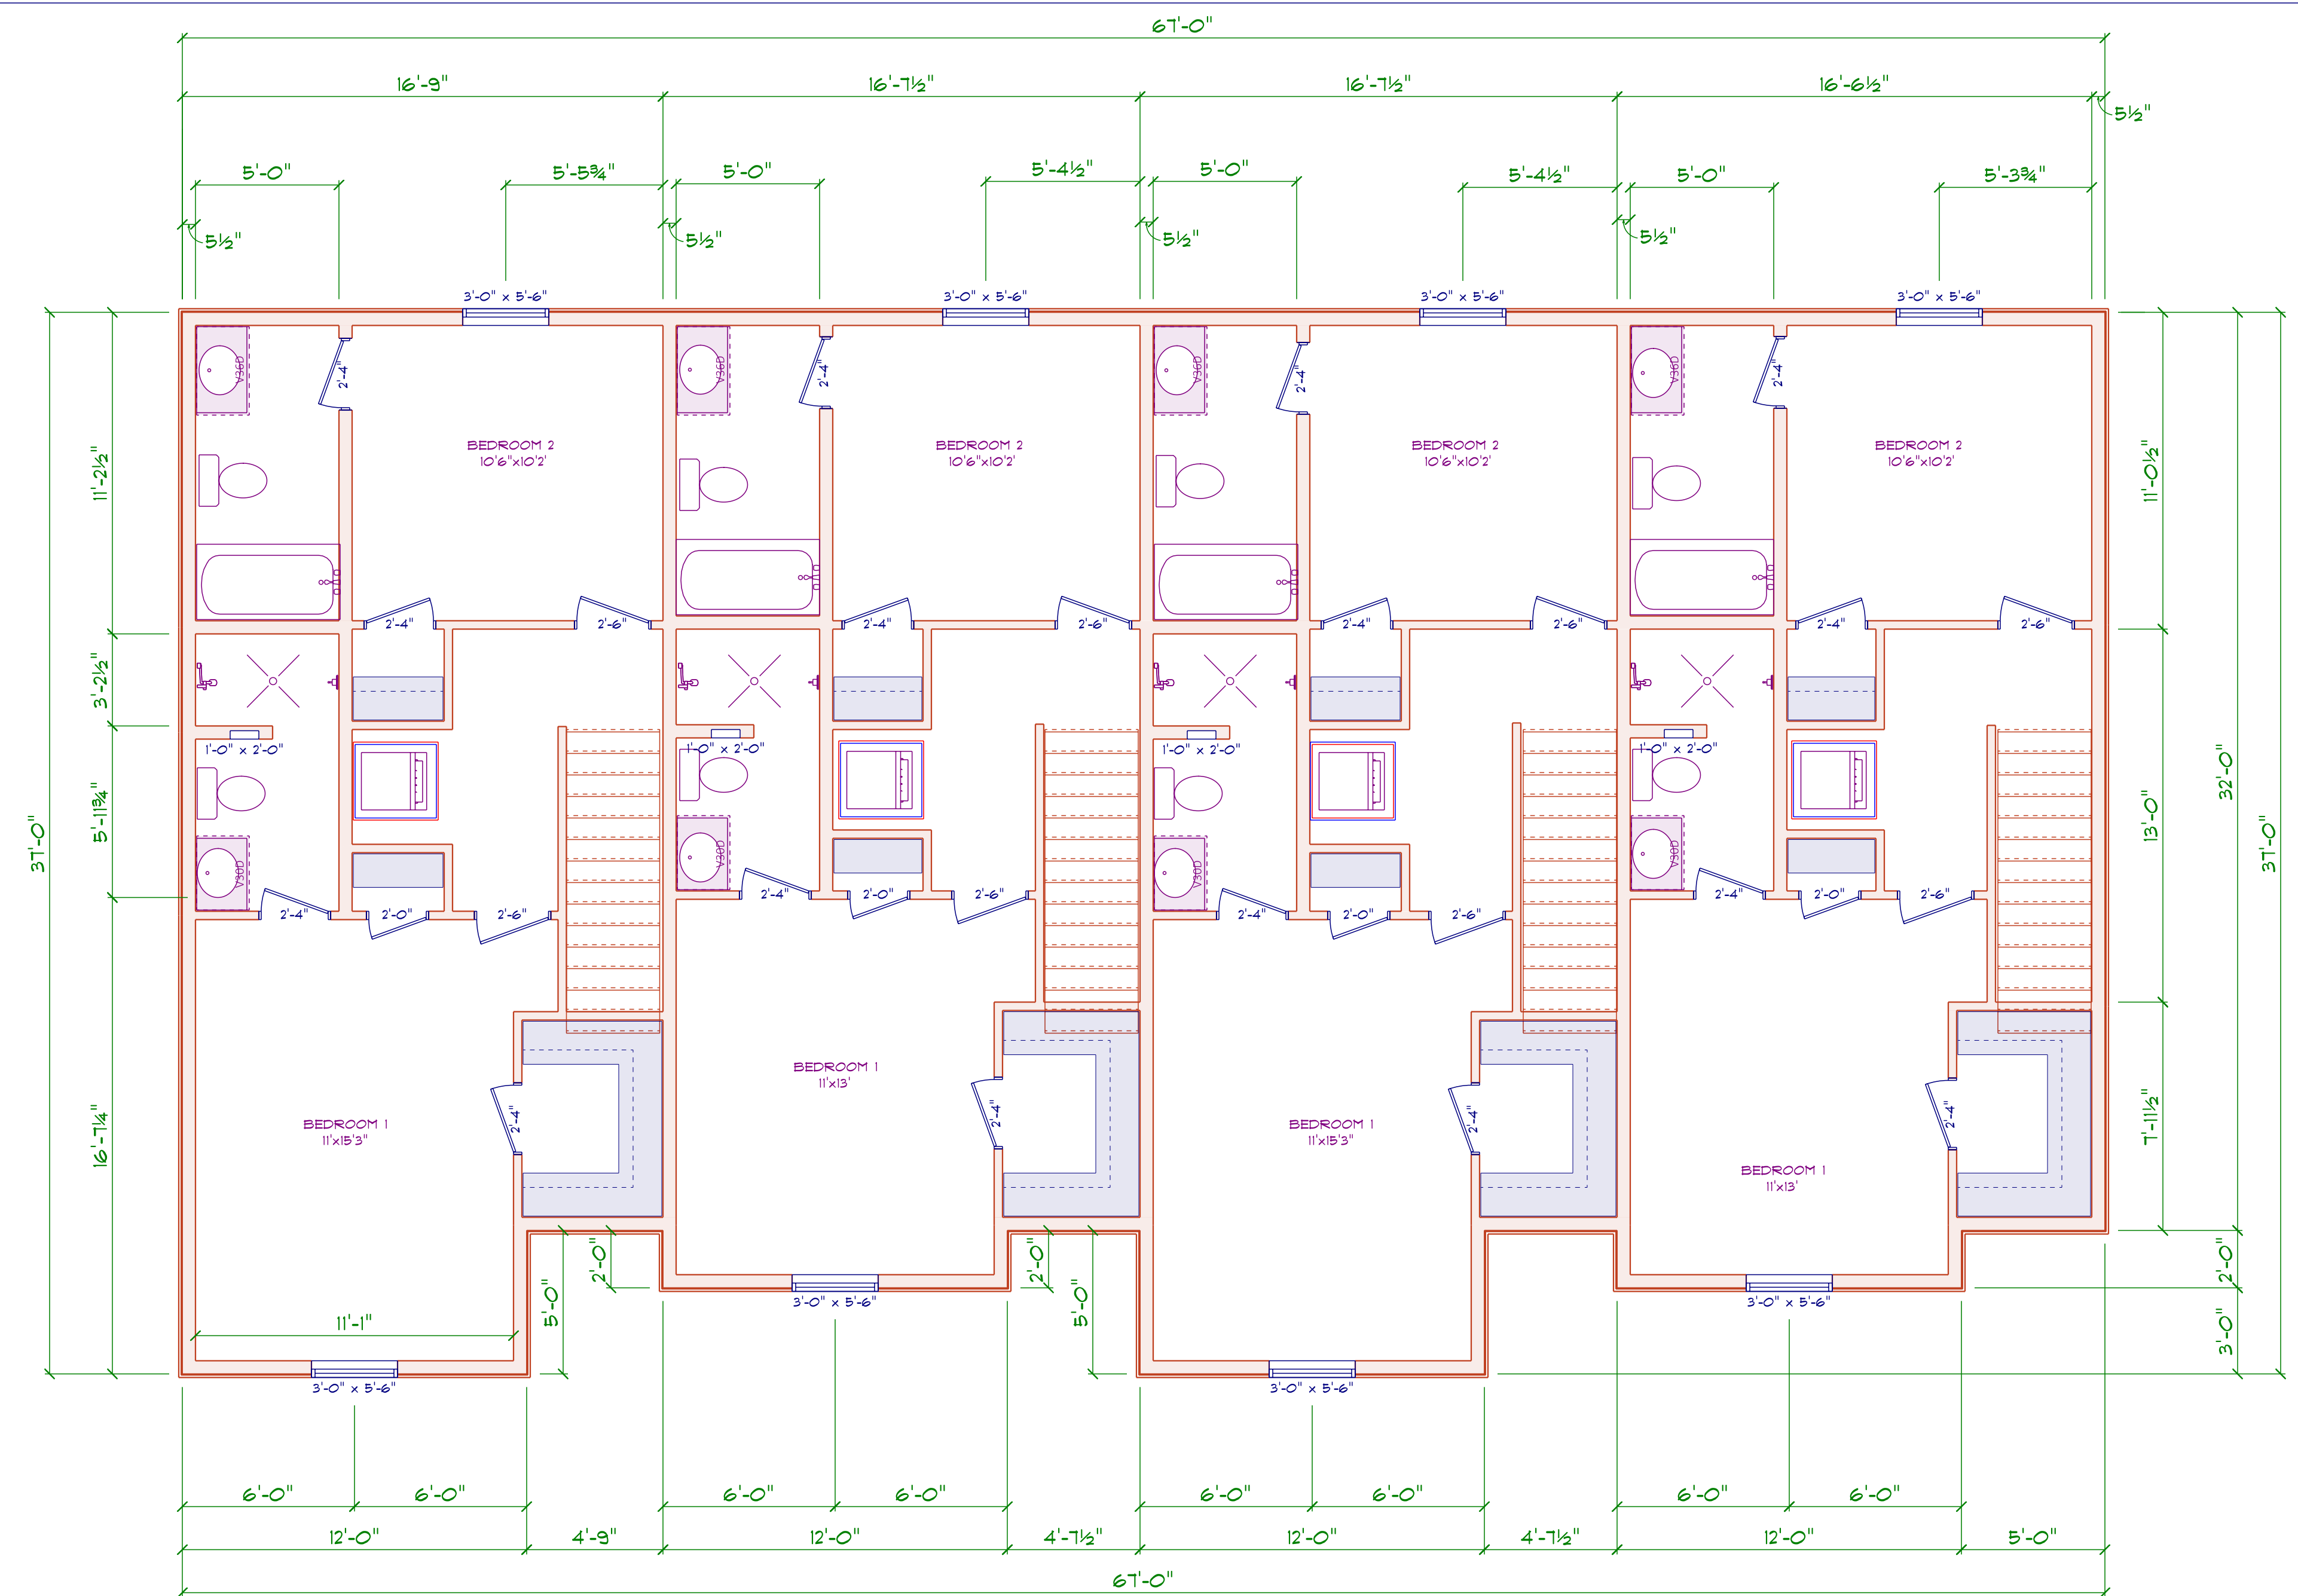

THIRD FLOOR BLDG 1	<i>Diamond Estates LLC 110 Court Street Suite 1 Cromwell CT. 06416 860-632-7090 Fax 860-394-4001 pat@buildingCT.com</i>	<i>Louis Street Apartments LLC 103 Louis Street Newington CT. 06111</i>	A10
FOURPLEX UNITS 1-4			
DATE: 10/4/2025			



FRONT ELEVATION BLDG 2
FOURPLEX UNITS 5-8
TOTAL LIVABLE 1100 SQ.FT
DATE: 10/4/2025

Diamond Estates LLC
110 Court Street Suite 1
Cromwell CT. 06416
860-632-7090 Fax 860-394-4001
pat@buildingCT.com

Louis Street Apartments LLC
103 Louis Street
Newington CT. 06111

A1



REAR ELEVATION BLDG 2


FOURPLEX UNITS 5-8

DATE: 10/4/2025


Diamond Estates LLC
110 Court Street Suite 1
Cromwell CT. 06416
860-632-7090 Fax 860-394-4001
pat@buildingCT.com

Louis Street Apartments LLC
103 Louis Street
Newington CT. 06111

A2

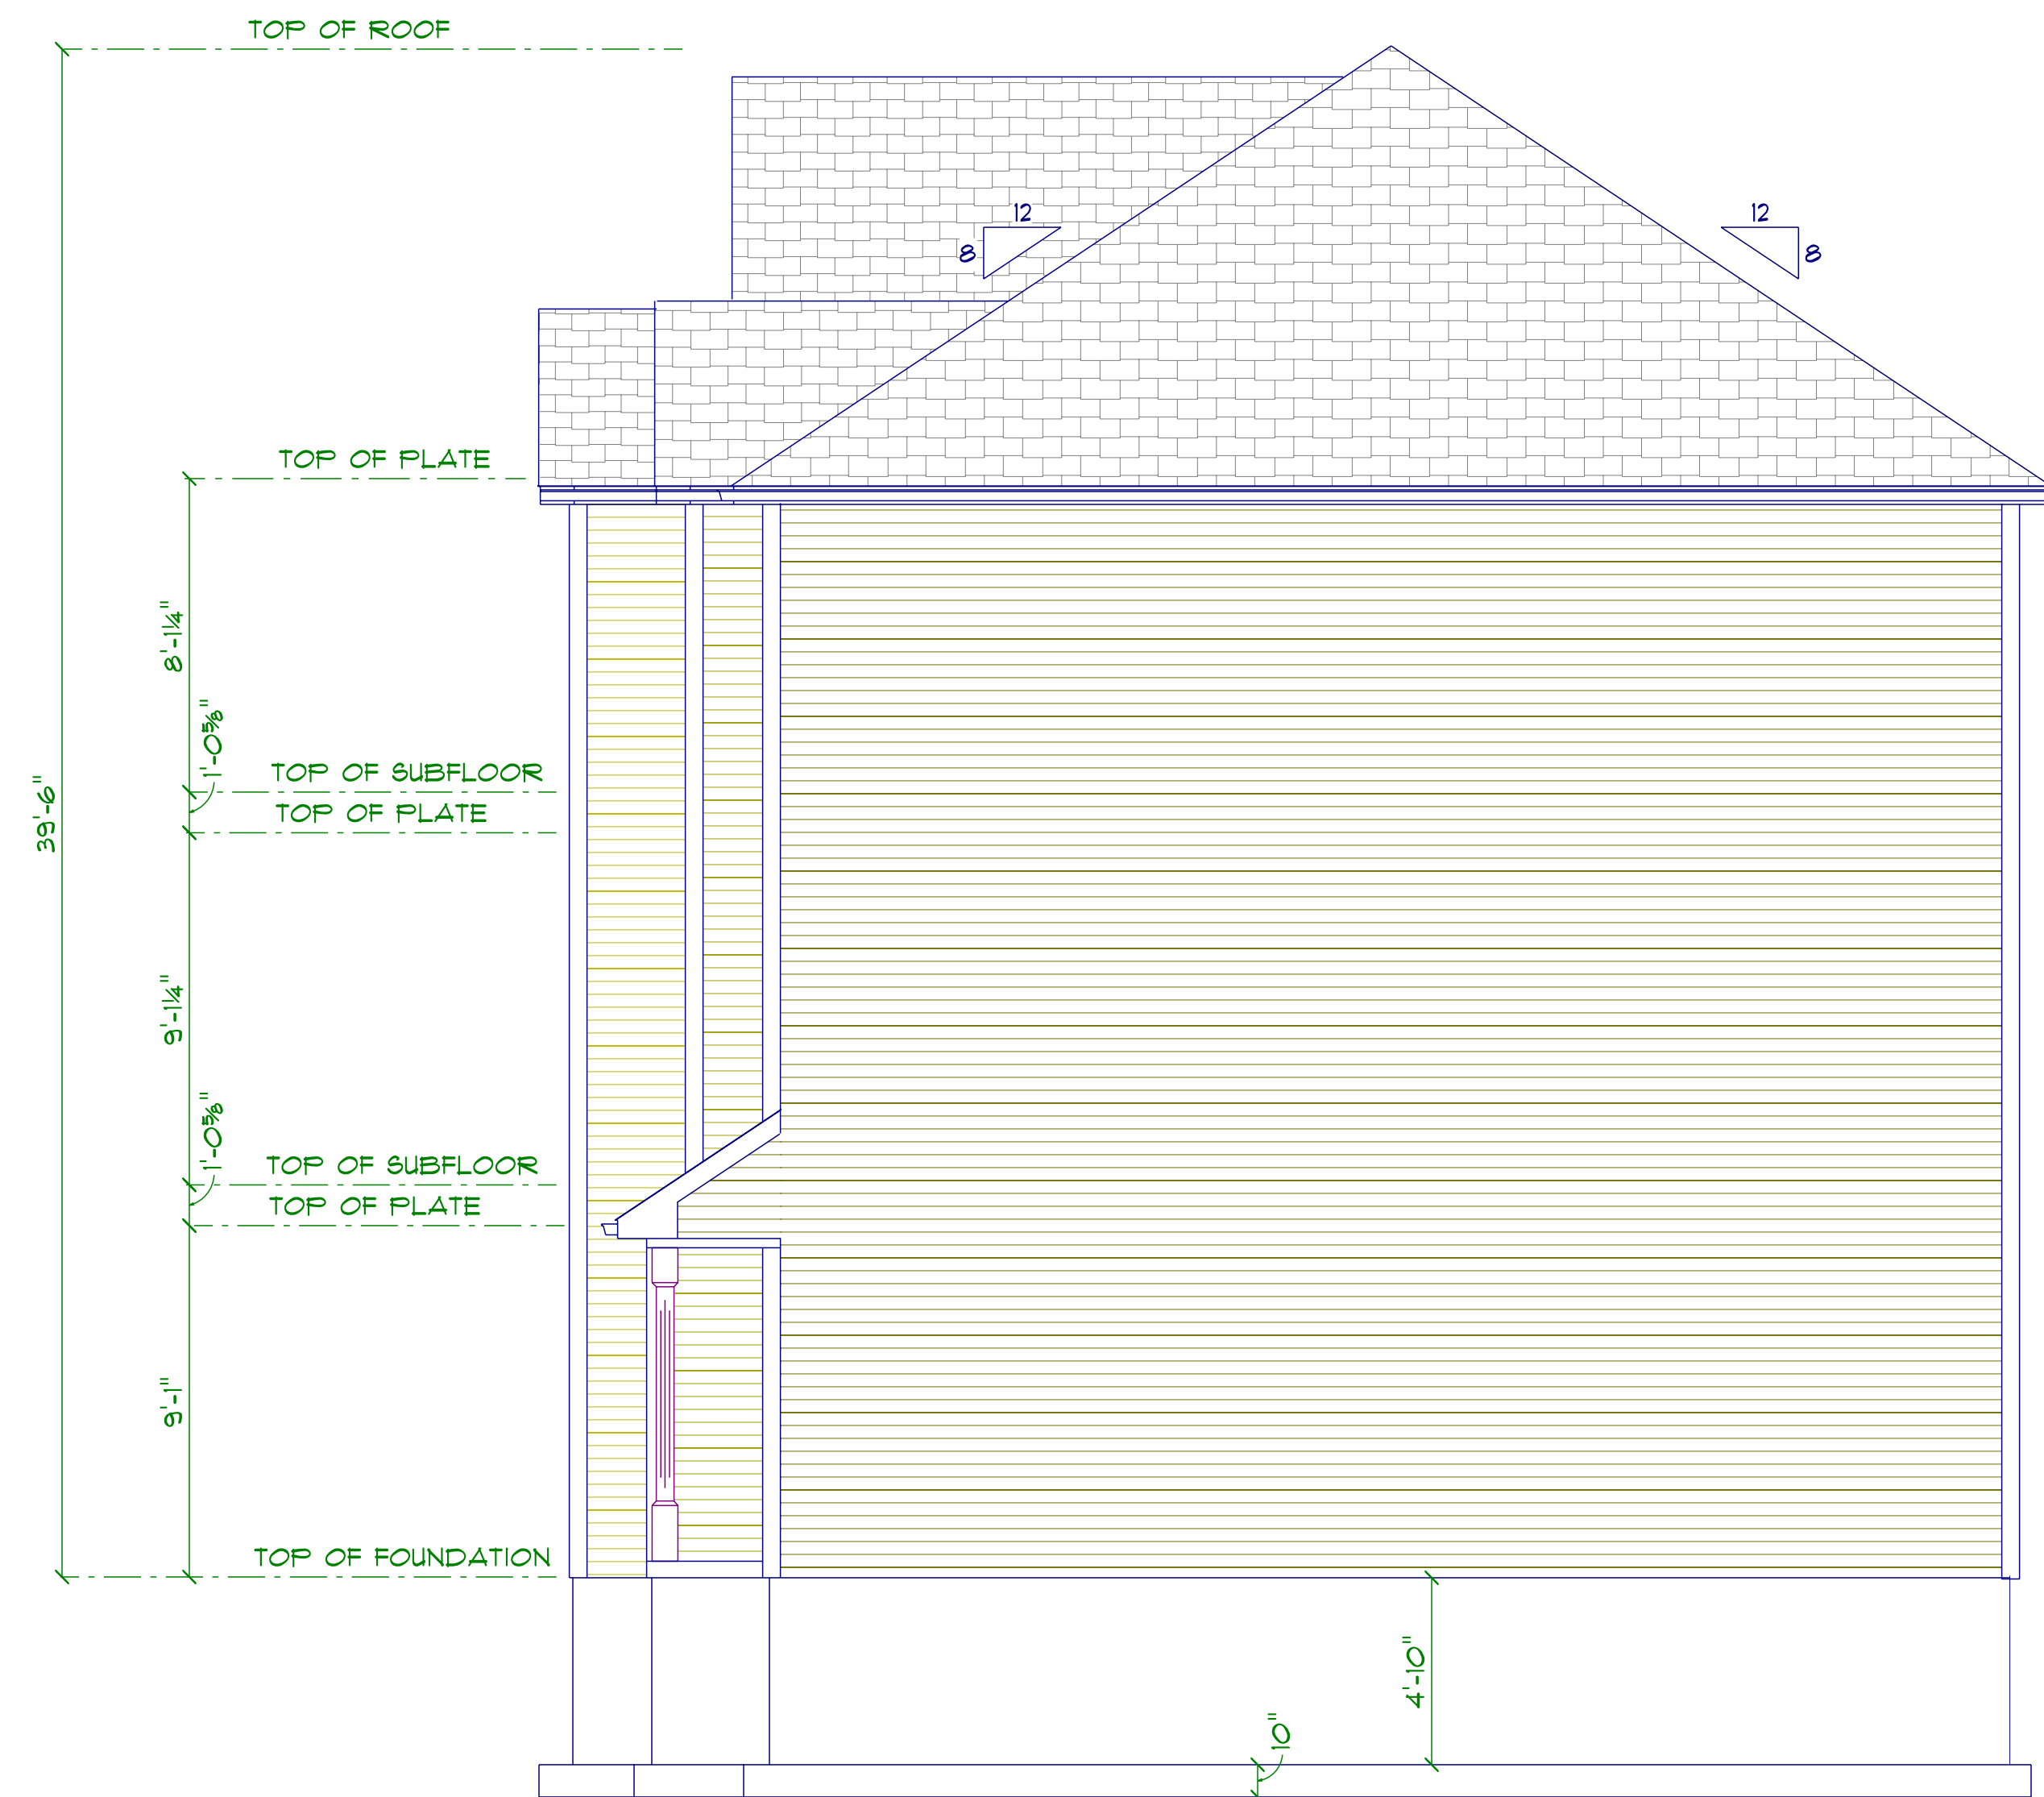

RIGHT ELEVATION BLDG 2	<i>Diamond Estates LLC 110 Court Street Suite 1 Cromwell CT. 06416 860-632-7090 Fax 860-394-4001 pat@buildingCT.com</i>	<i>Louis Street Apartments LLC 103 Louis Street Newington CT. 06111</i>	A3
FOURPLEX UNITS 5-8			
DATE: 10/4/2025			

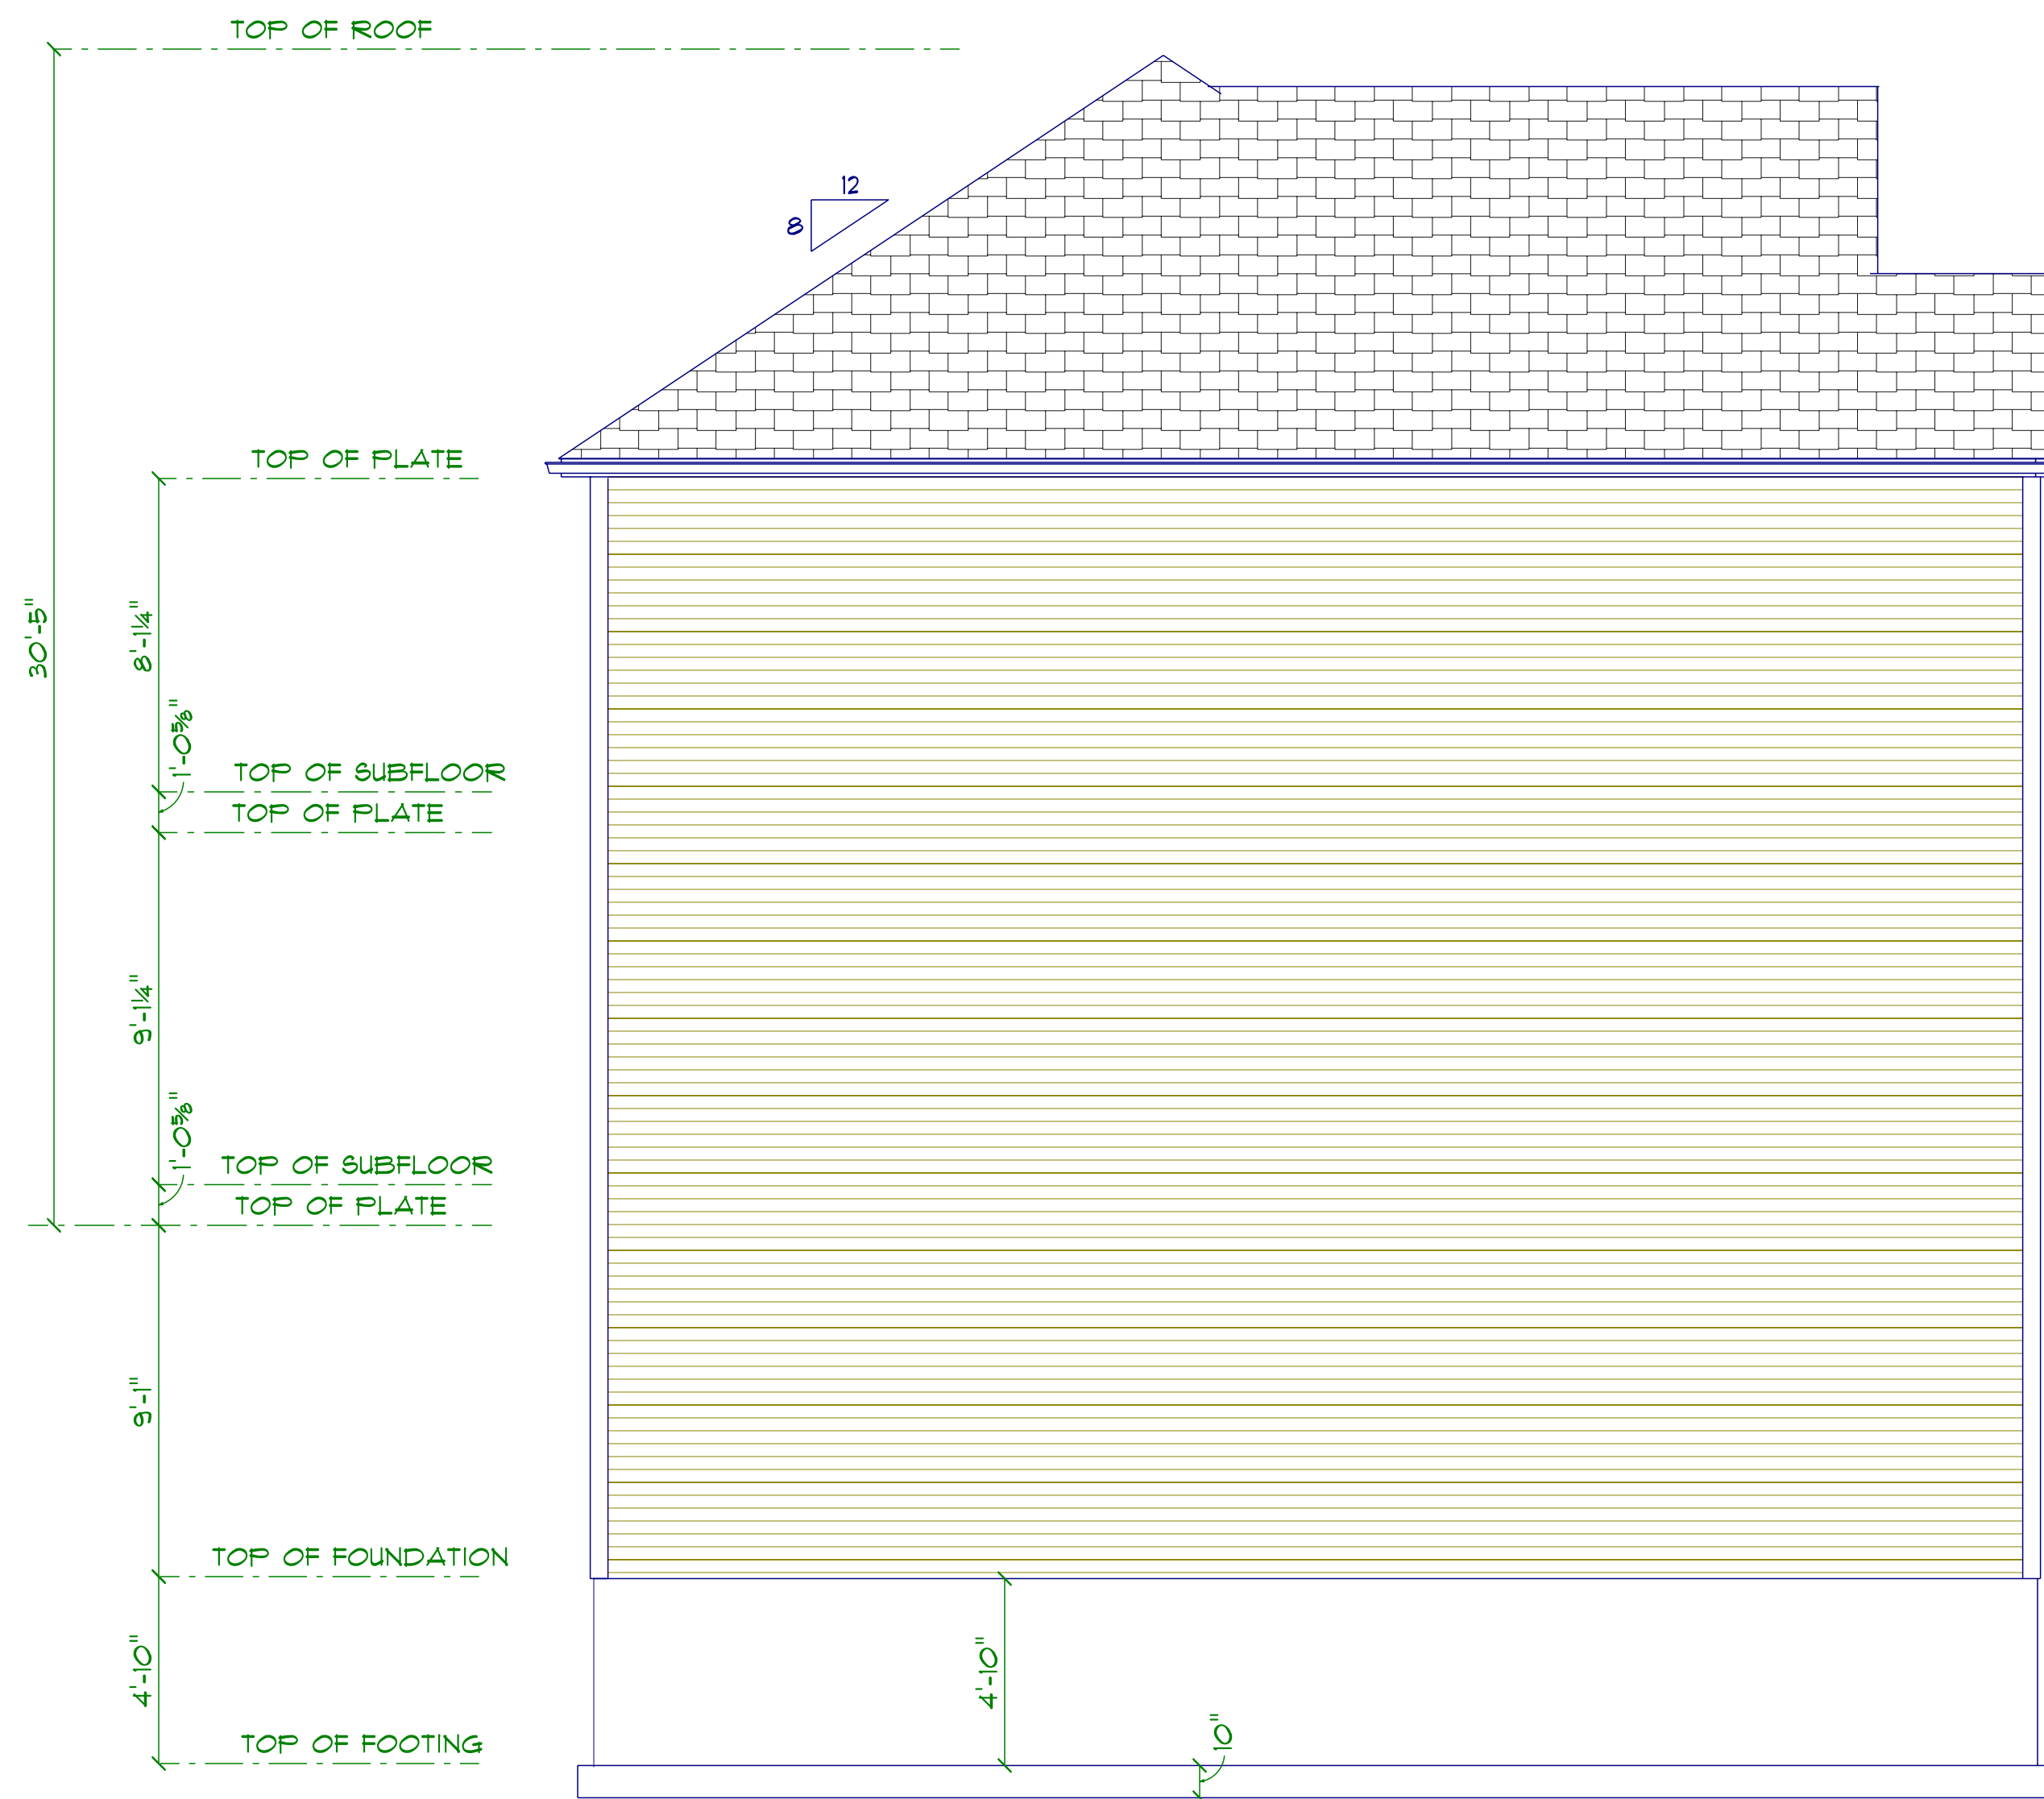


LEFT ELEVATION BLDG 2
FOURPLEX UNITS 5-8

DATE: 10/4/2025


*Diamond Estates LLC
110 Court Street Suite 1
Cromwell CT. 06416
860-632-7090 Fax 860-394-4001
pat@buildingCT.com*

*Louis Street Apartments LLC
103 Louis Street
Newington CT. 06111*


A4

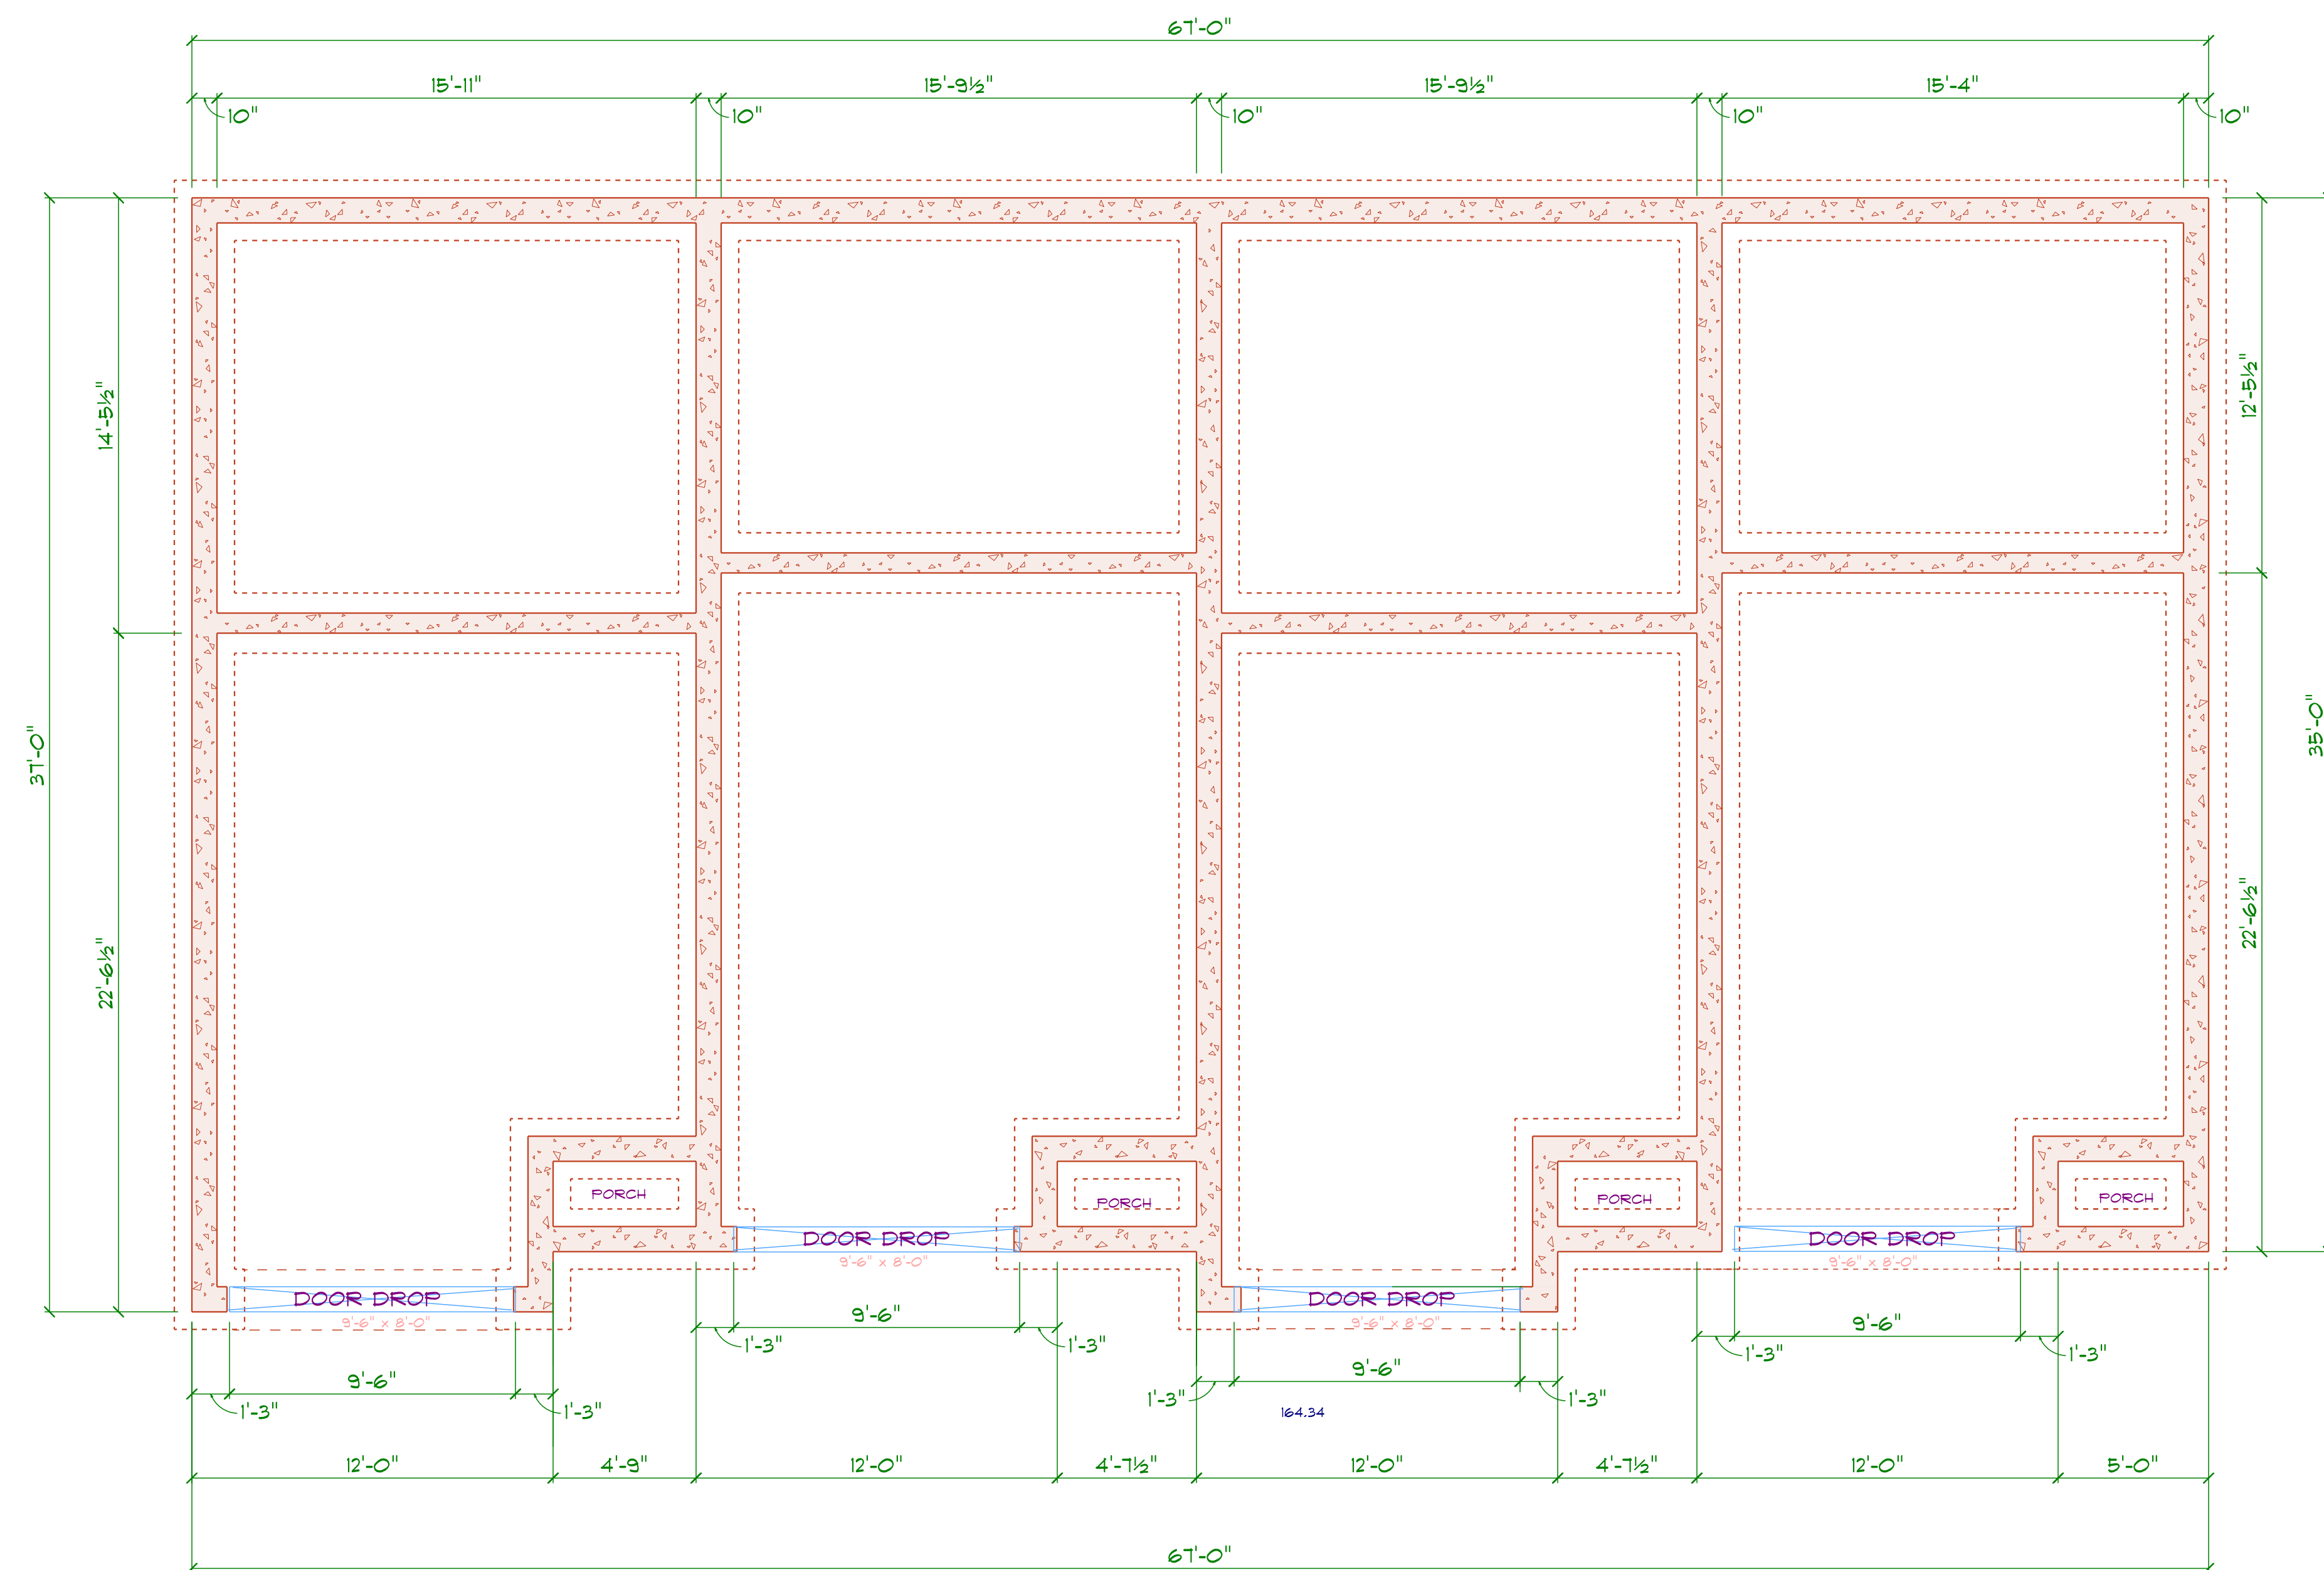

FOUNDATION BLDG 2	<i>Diamond Estates LLC 110 Court Street Suite 1 Cromwell CT. 06416 860-632-7090 Fax 860-394-4001 pat@buildingCT.com</i>	<i>Louis Street Apartments LLC 103 Louis Street Newington CT. 06111</i>	A5
FOURPLEX UNITS 5-8			
DATE: 10/4/2025			

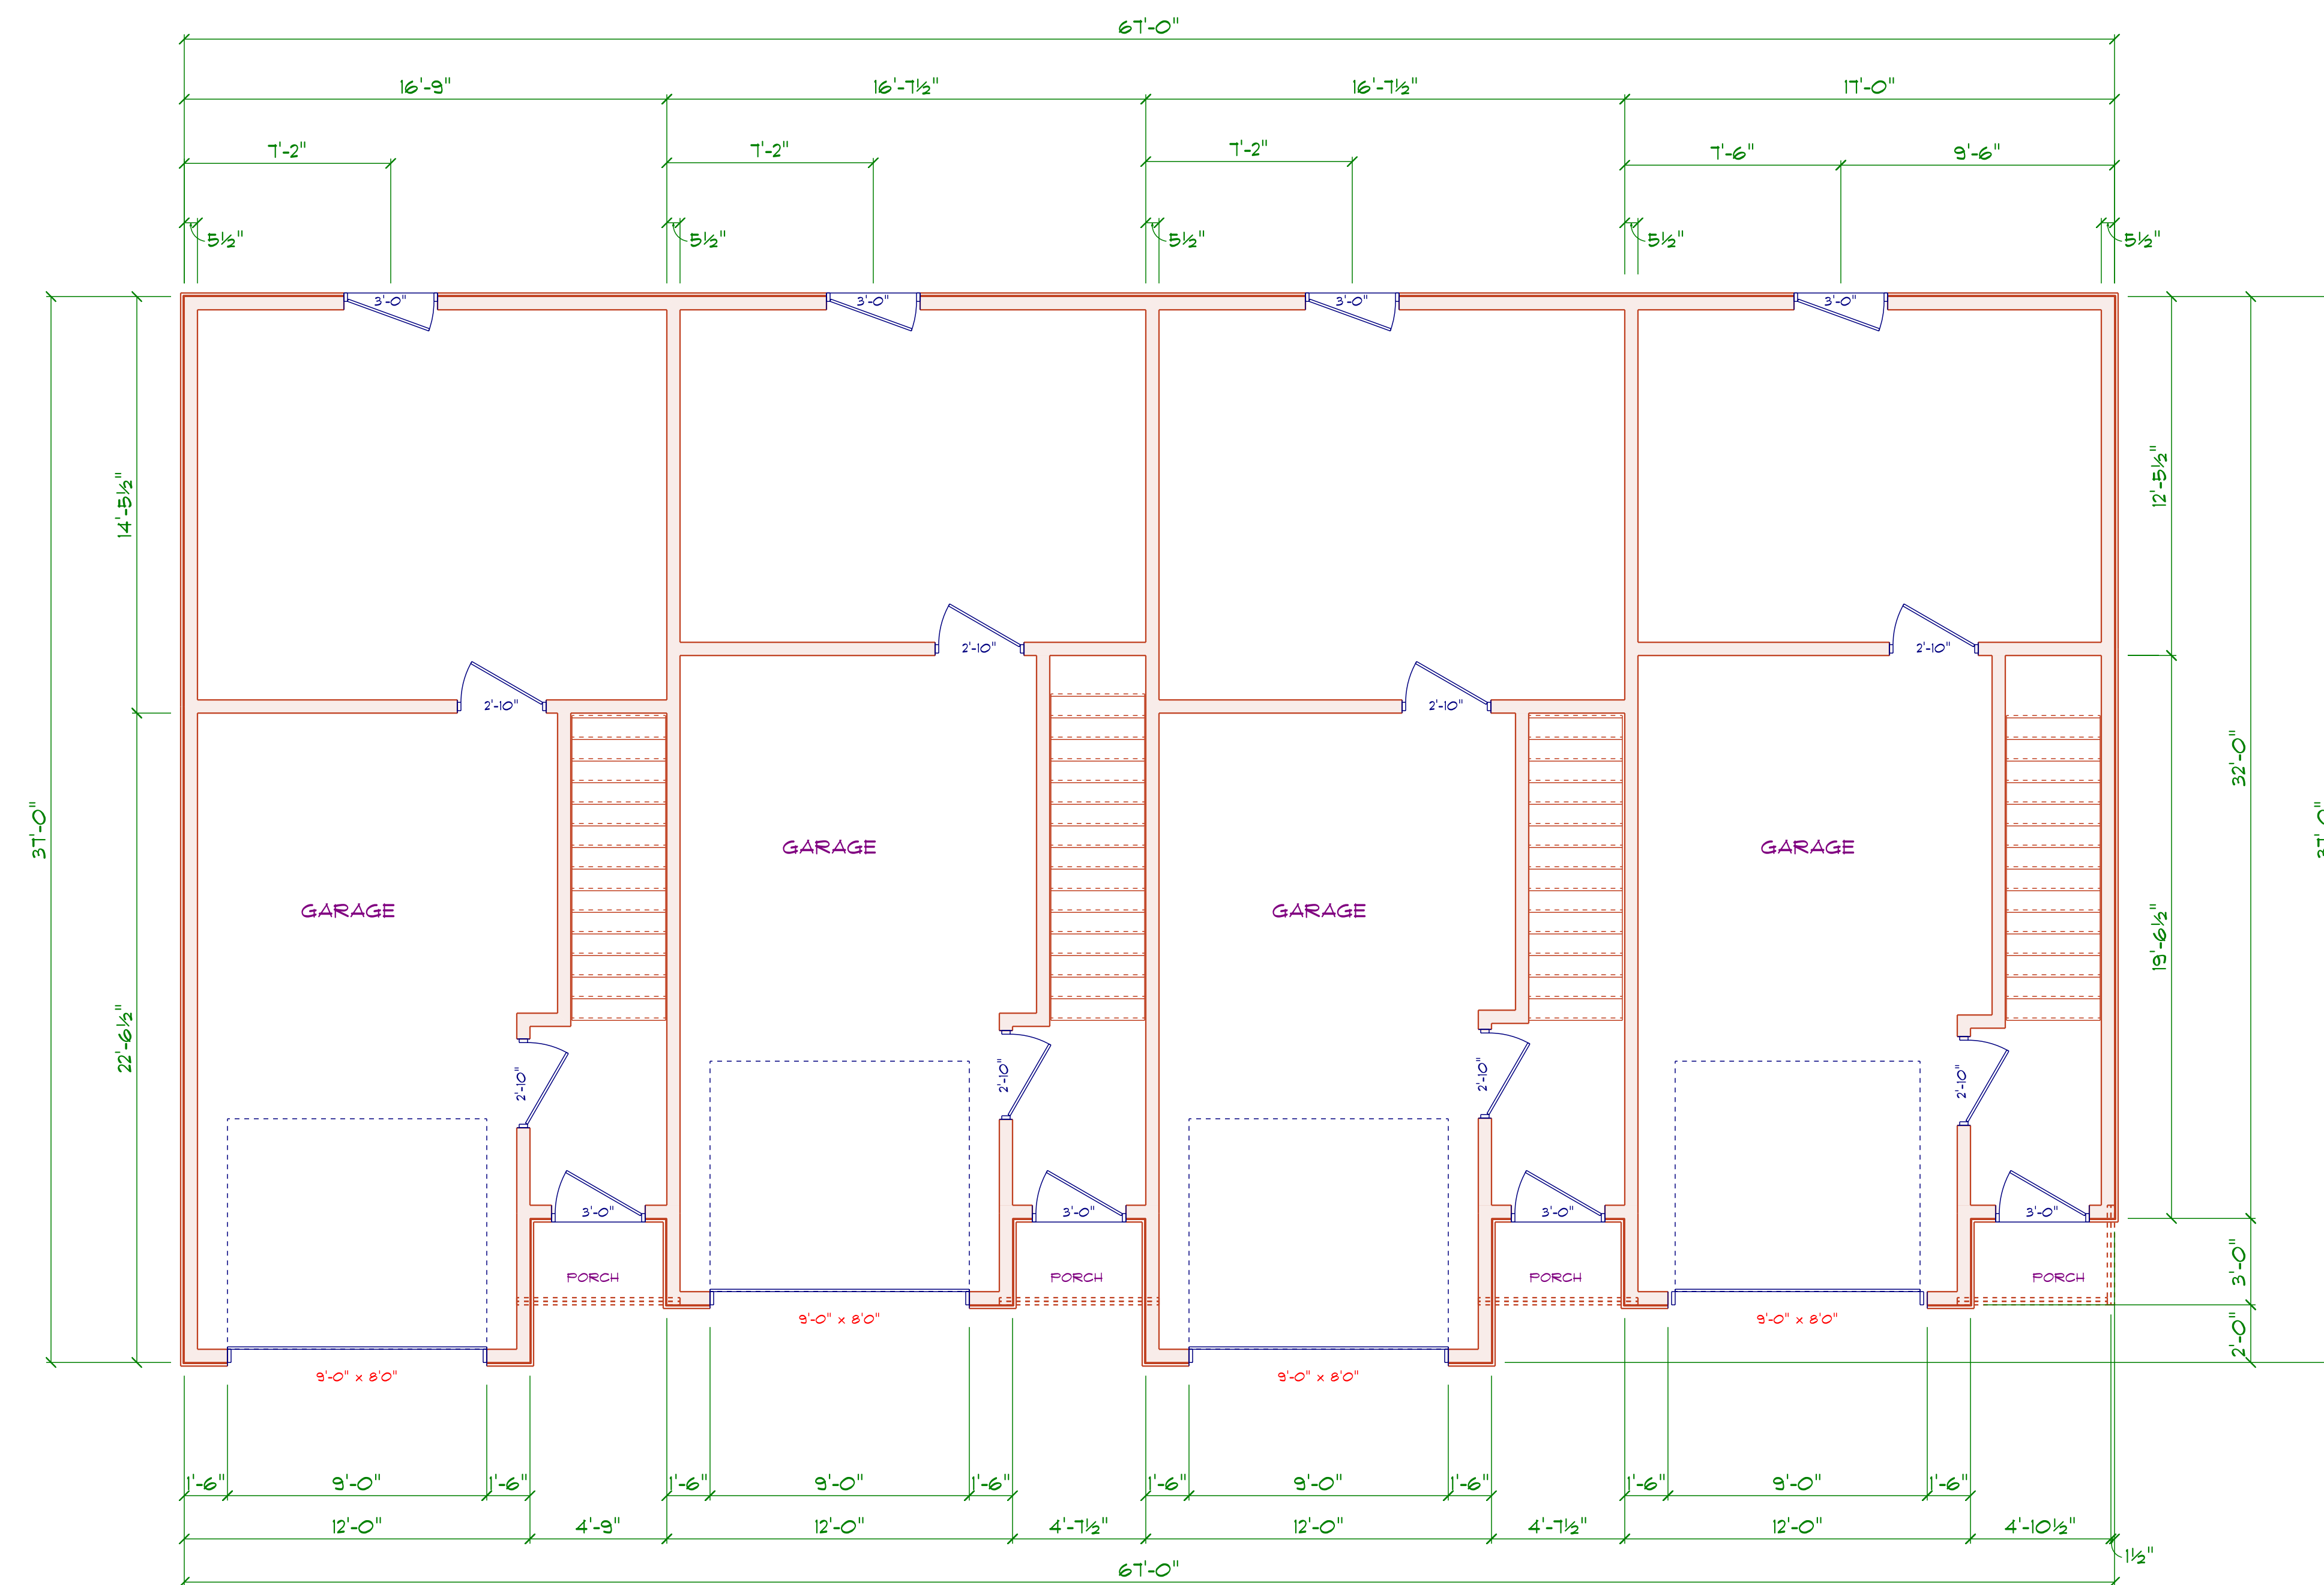

FIRST FLOOR BLDG 2	<i>Diamond Estates LLC 110 Court Street Suite 1 Cromwell CT. 06416 860-632-7090 Fax 860-394-4001 pat@buildingCT.com</i>	<i>Louis Street Apartments LLC 103 Louis Street Newington CT. 06111</i>	A6
FOURPLEX UNITS 5-8			
DATE: 10/4/2025			

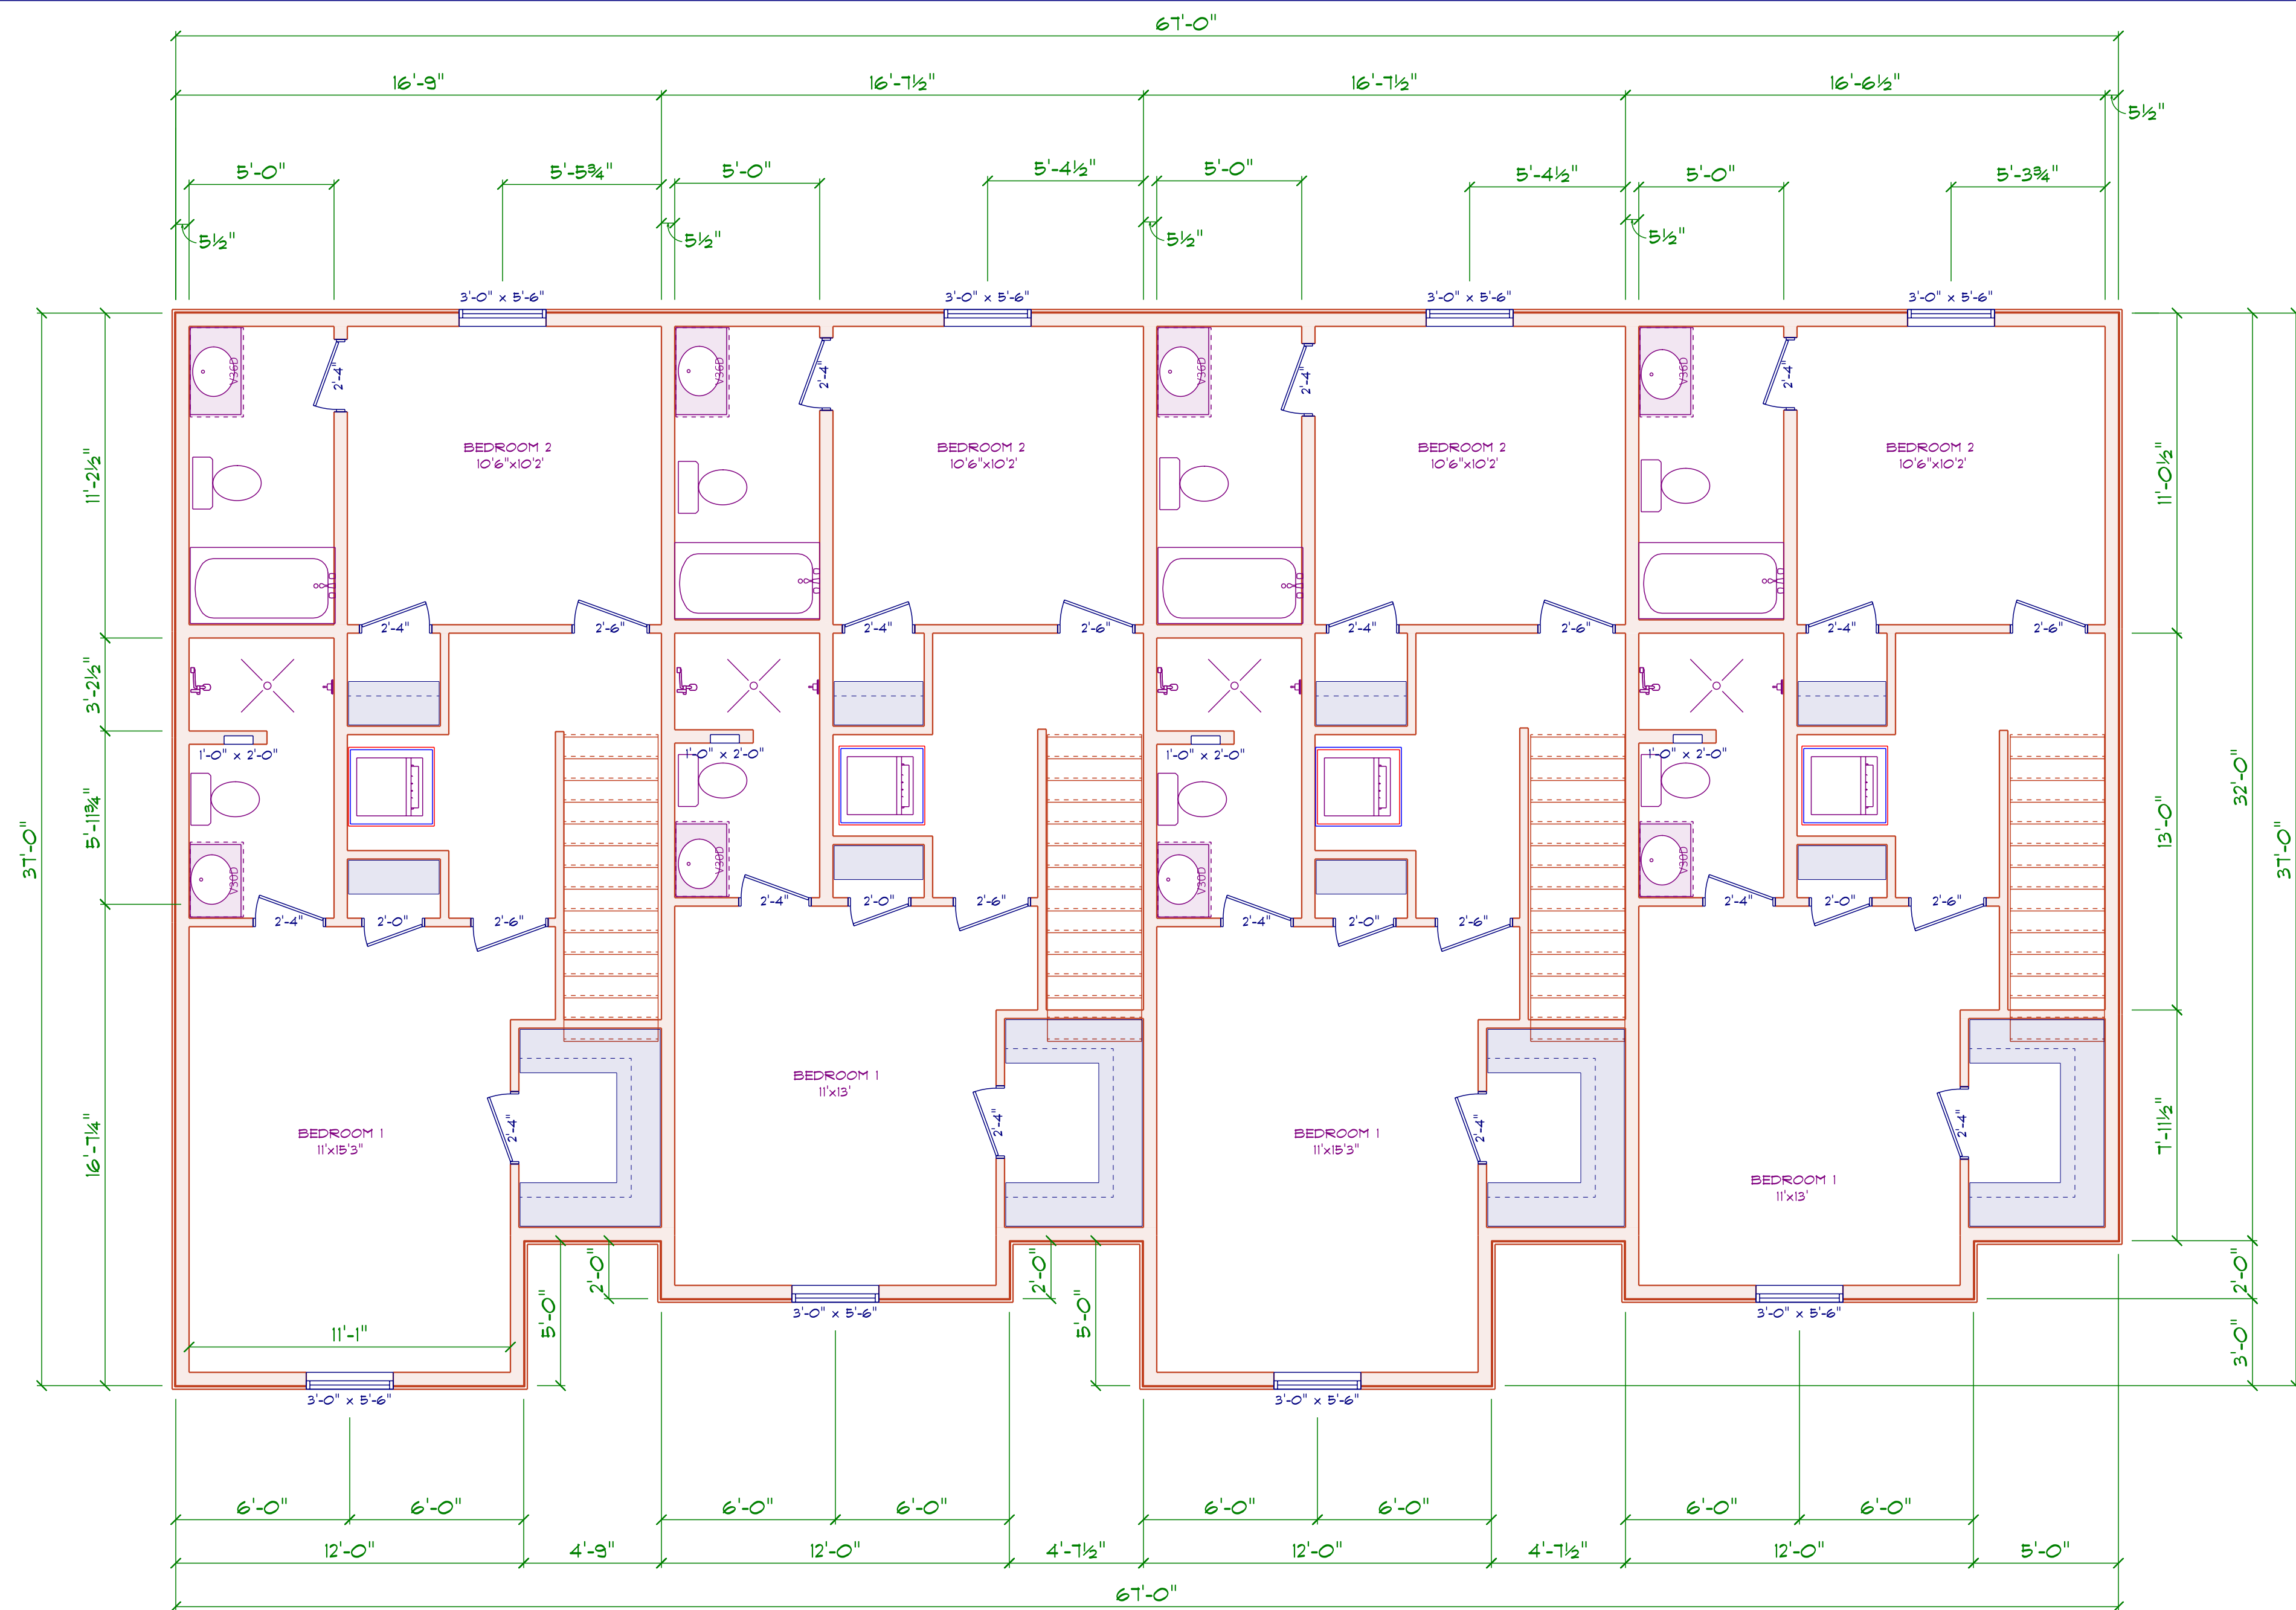

THIRD FLOOR BLDG 2	<i>Diamond Estates LLC 110 Court Street Suite 1 Cromwell CT. 06416 860-632-7090 Fax 860-394-4001 pat@buildingCT.com</i>	<i>Louis Street Apartments LLC 103 Louis Street Newington CT. 06111</i>	A10
FOURPLEX UNITS 5-8			
DATE: 10/4/2025			



FRONT ELEVATION BLDG 3
FOURPLEX UNITS 9-12
TOTAL LIVABLE 1100 SQ.FT
DATE: 10/4/2025

Diamond Estates LLC
110 Court Street Suite 1
Cromwell CT. 06416
860-632-7090 Fax 860-394-4001
pat@buildingCT.com

Louis Street Apartments LLC
103 Louis Street
Newington CT. 06111

A1



REAR ELEVATION BLDG 3


FOURPLEX UNITS 9-12

DATE: 10/4/2025


*Diamond Estates LLC
110 Court Street Suite 1
Cromwell CT. 06416
860-632-7090 Fax 860-394-4001
pat@buildingCT.com*

*Louis Street Apartments LLC
103 Louis Street
Newington CT. 06111*


A2

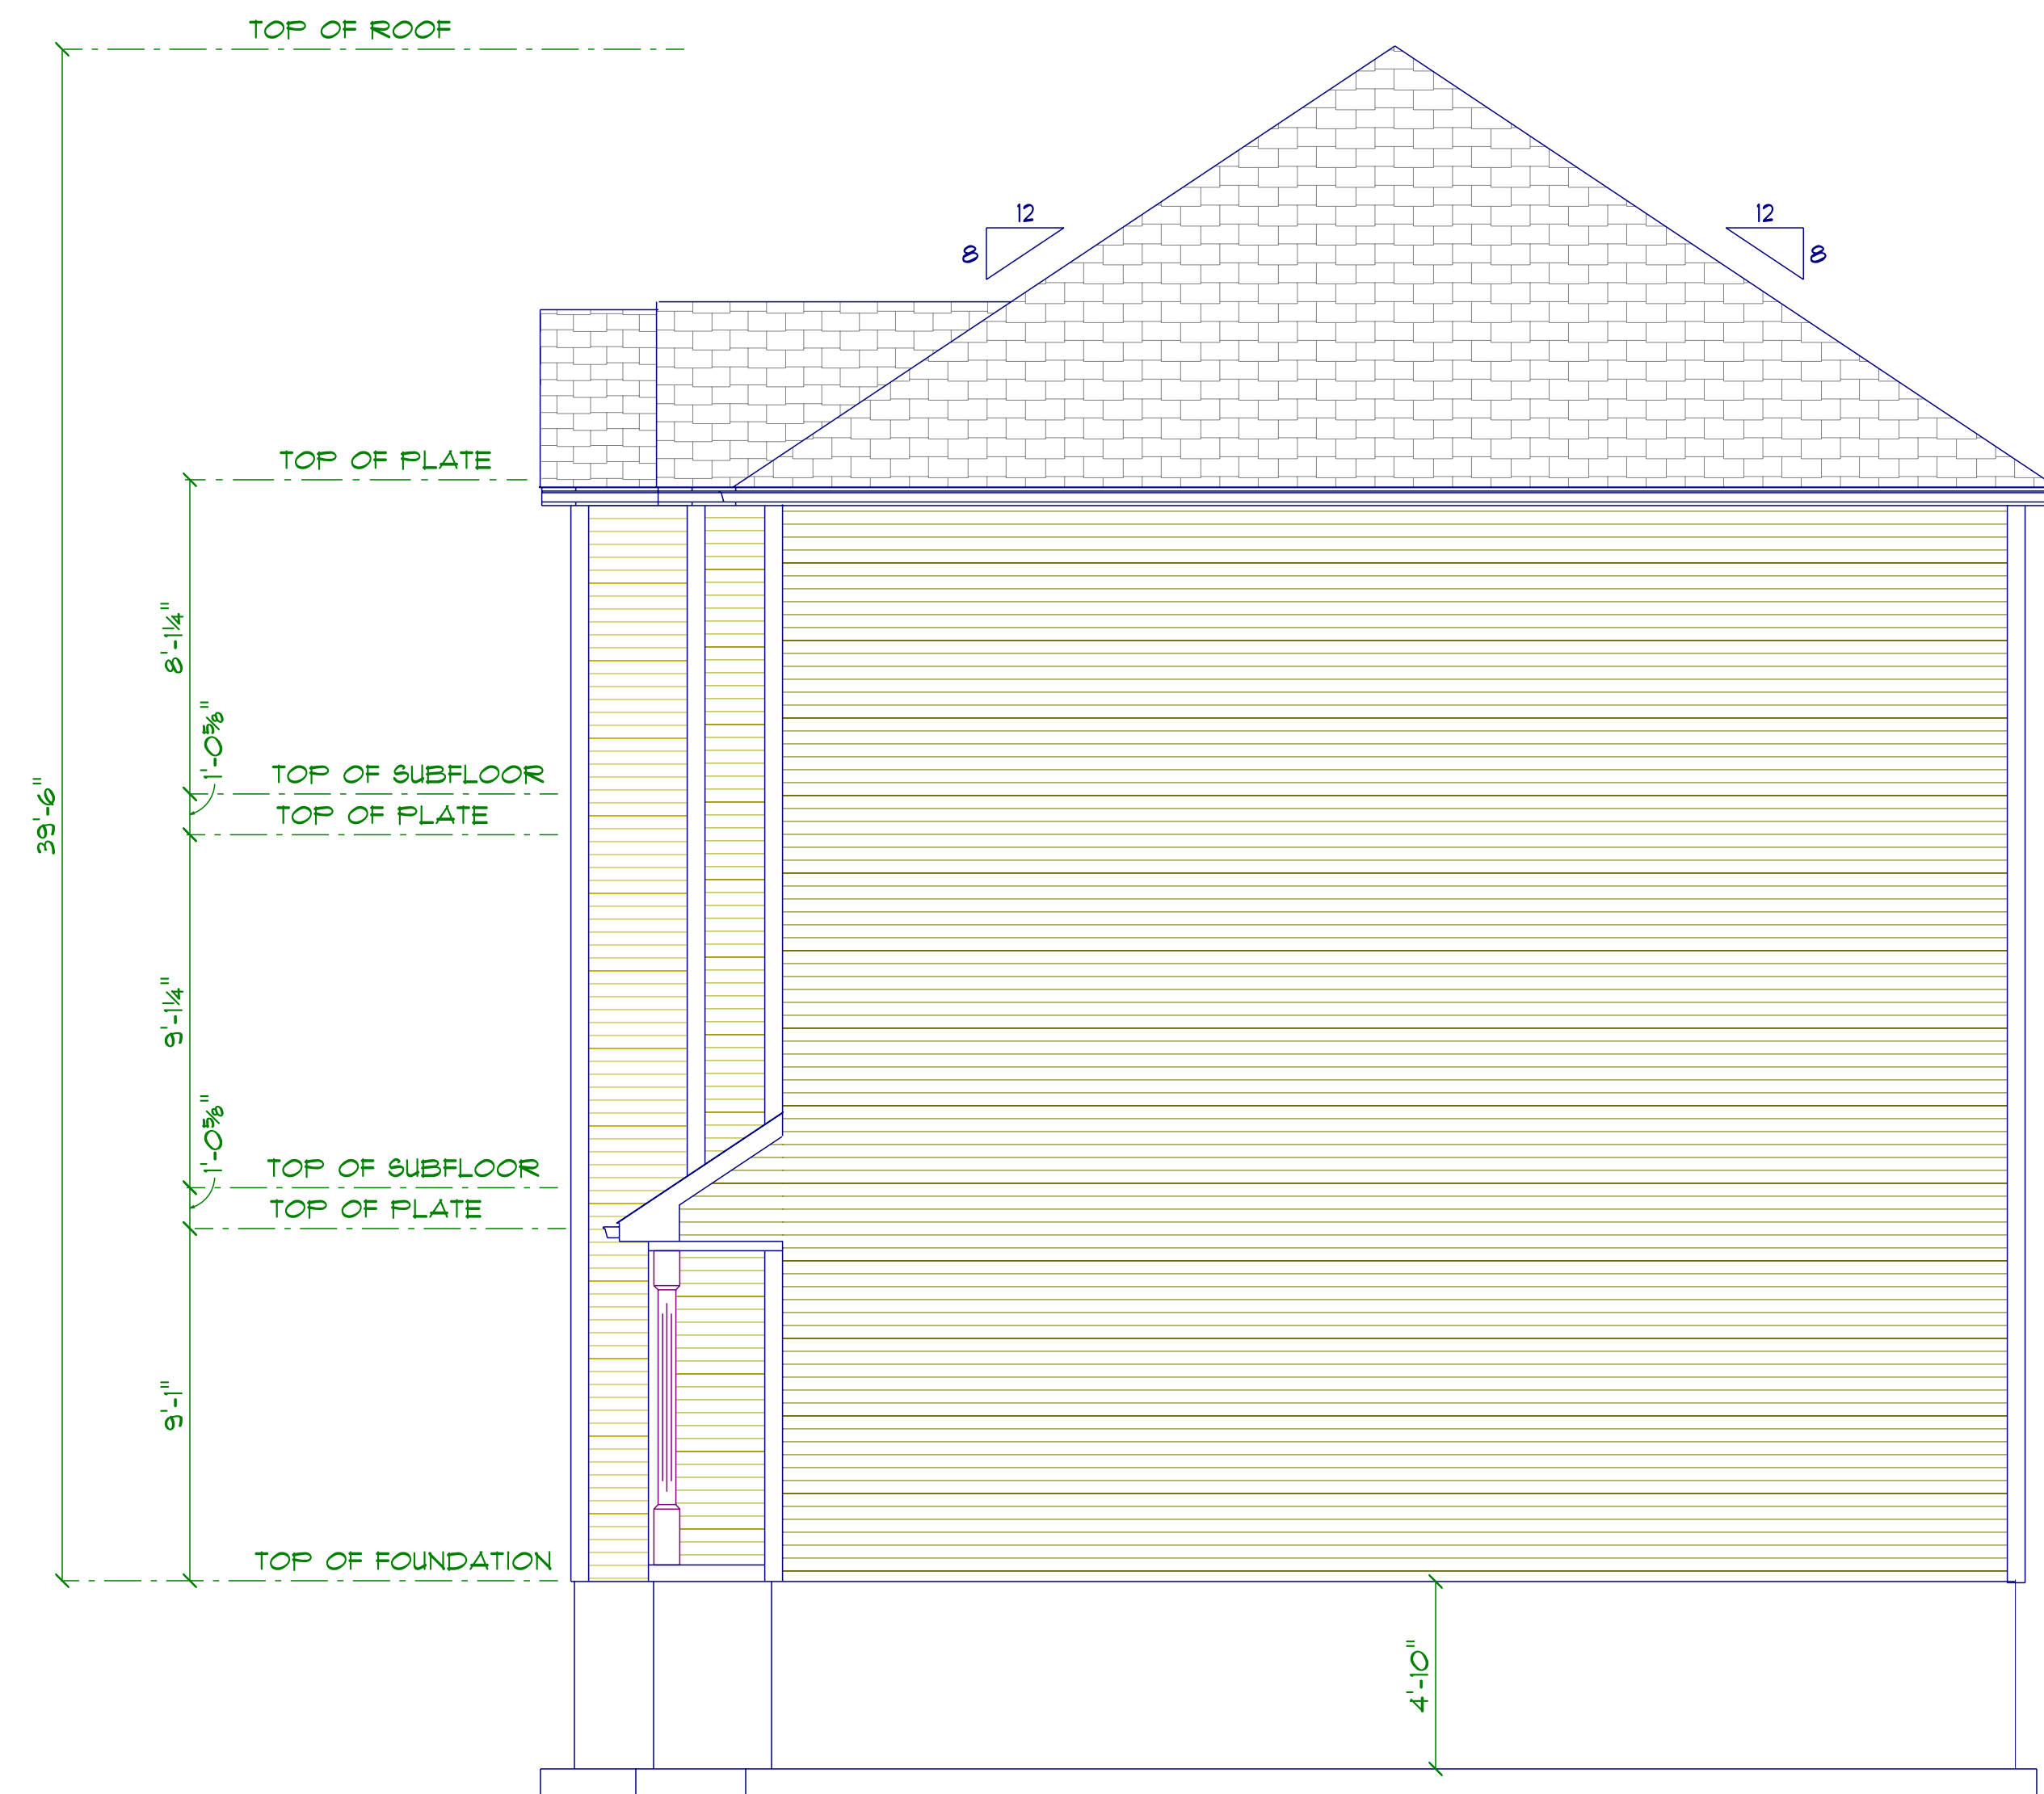


RIGHT ELEVATION BLDG 3	<i>Diamond Estates LLC 110 Court Street Suite 1 Cromwell CT, 06416 860-632-7090 Fax 860-394-4001 pat@buildingCT.com</i>	<i>Louis Street Apartments LLC 103 Louis Street Newington CT, 06111</i>	A3
FOURPLEX UNITS 9-12			
DATE: 10/4/2025			

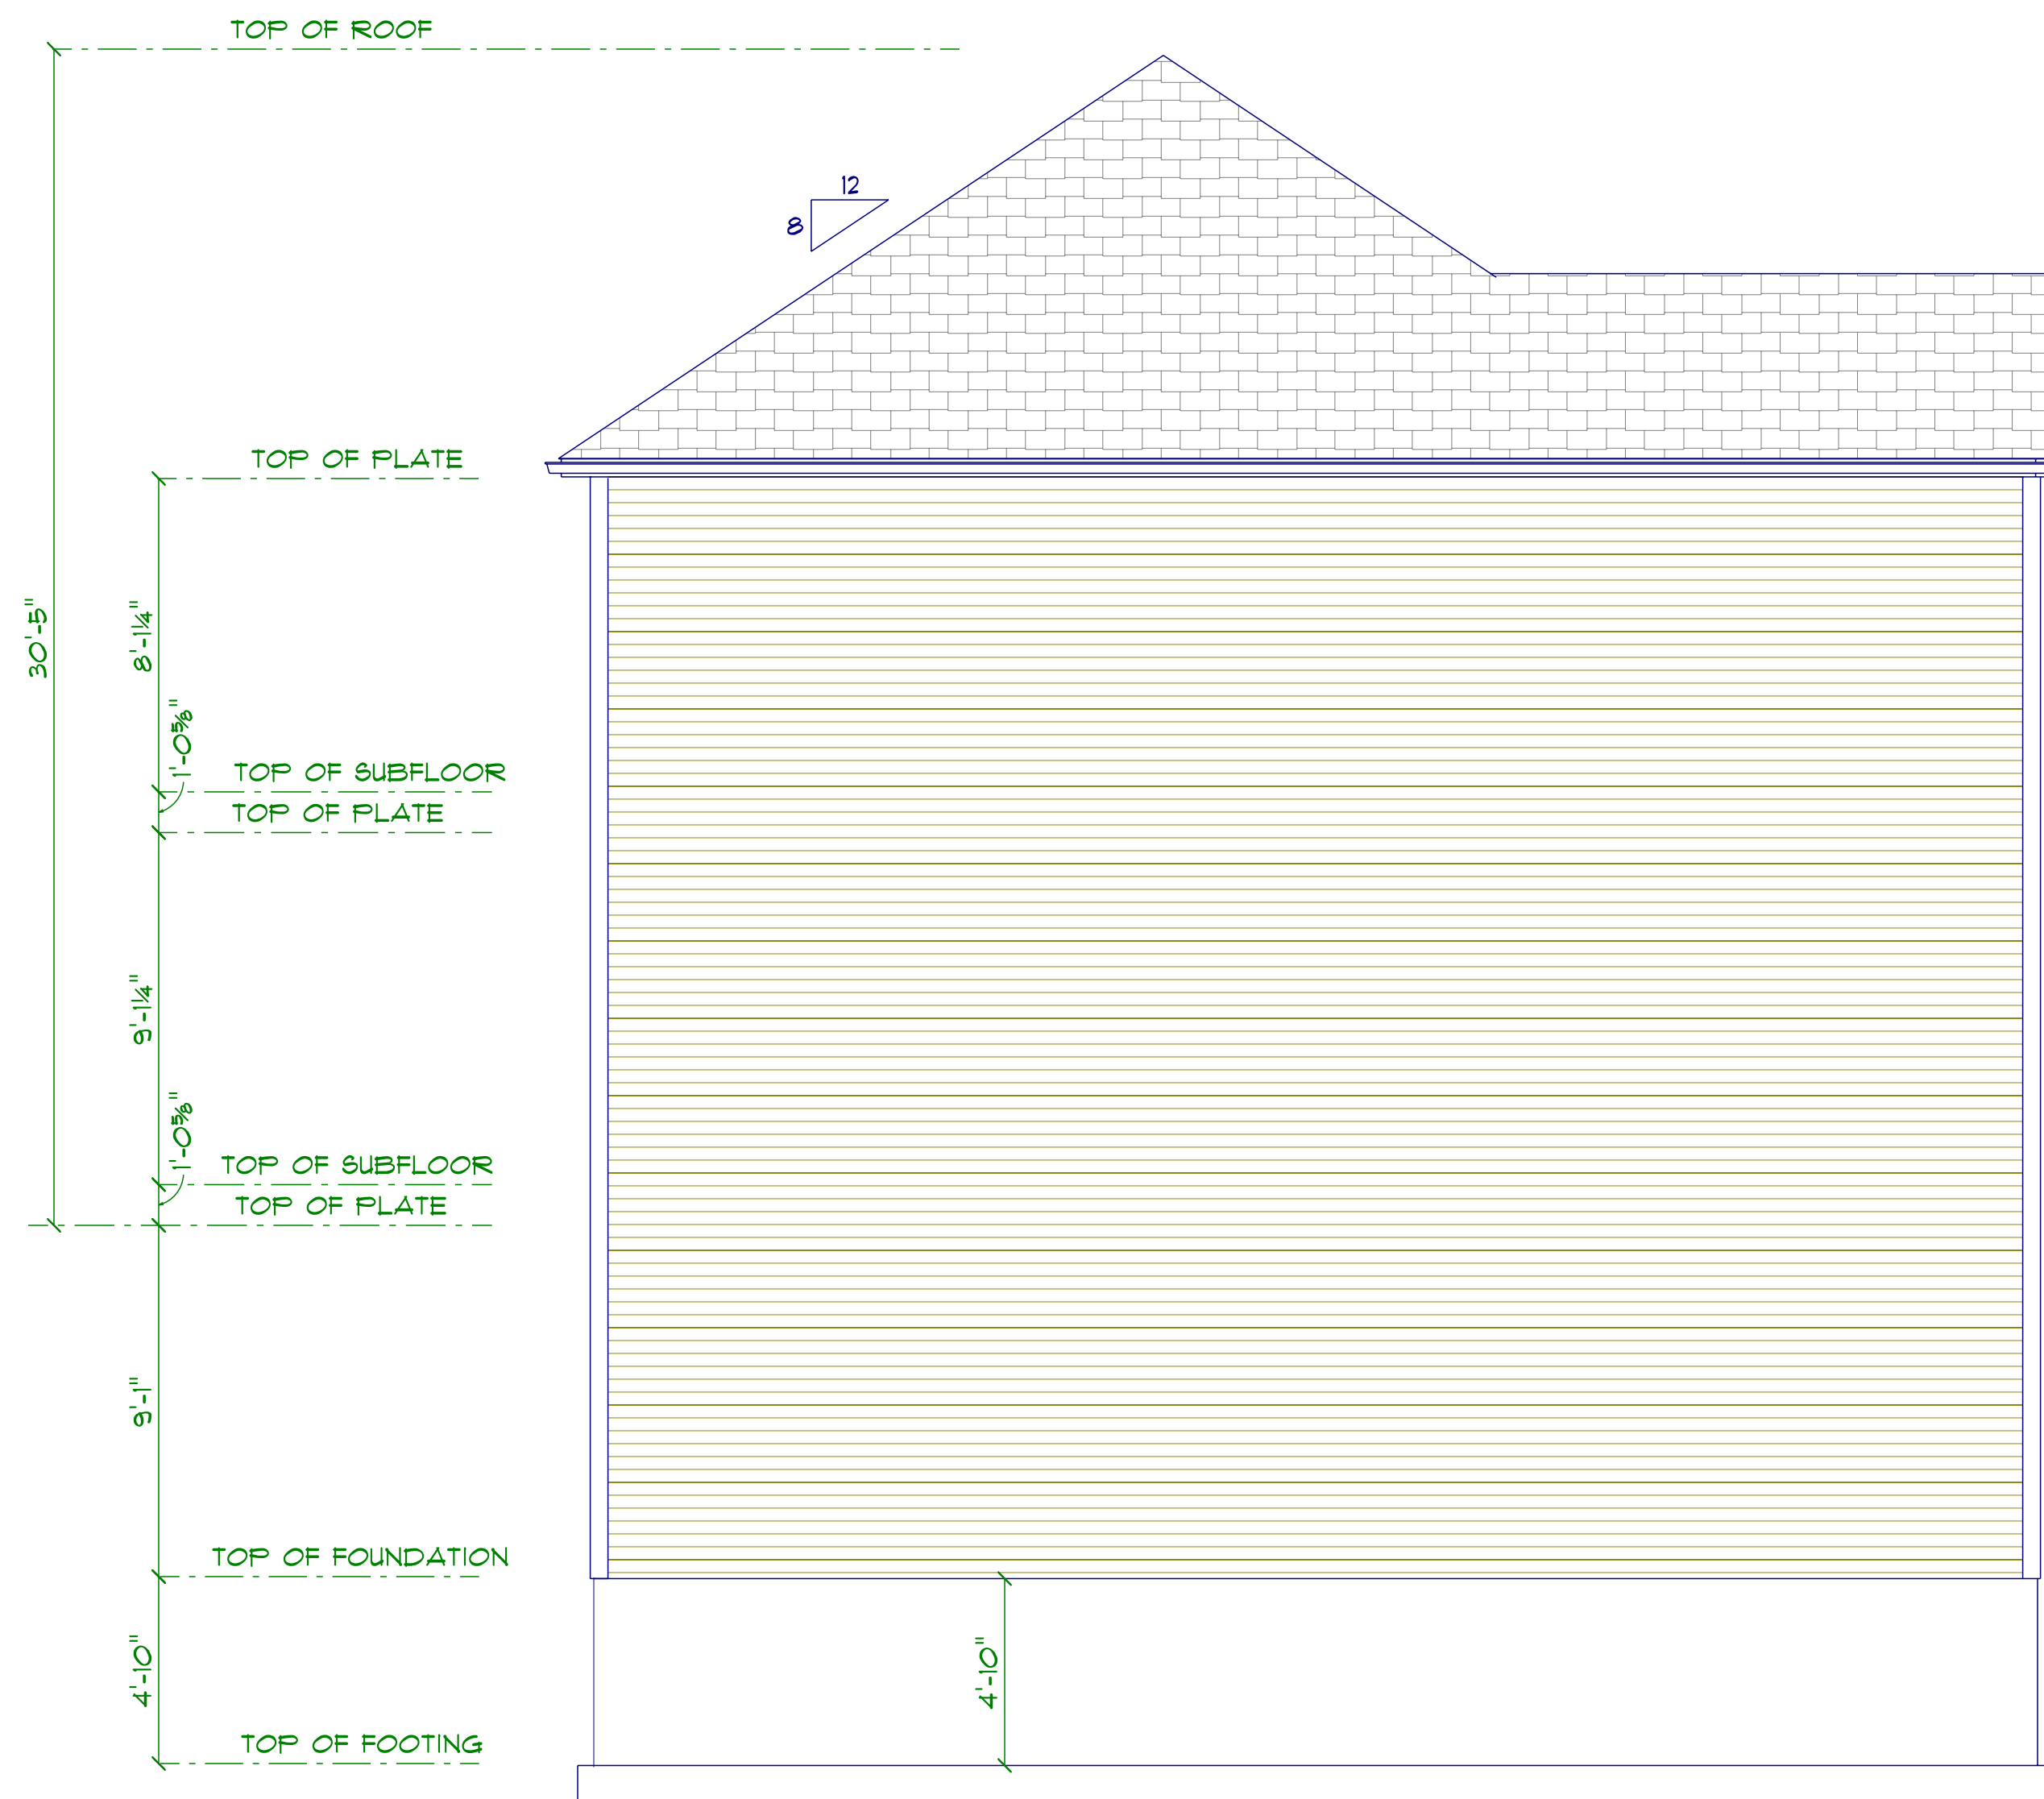


LEFT ELEVATION BLDG 3	<i>Diamond Estates LLC 110 Court Street Suite 1 Cromwell CT. 06416 860-632-7090 Fax 860-394-4001 pat@buildingCT.com</i>	<i>Louis Street Apartments LLC 103 Louis Street Newington CT. 06111</i>	A4
FOURPLEX UNITS 9-12			
DATE: 10/4/2025			

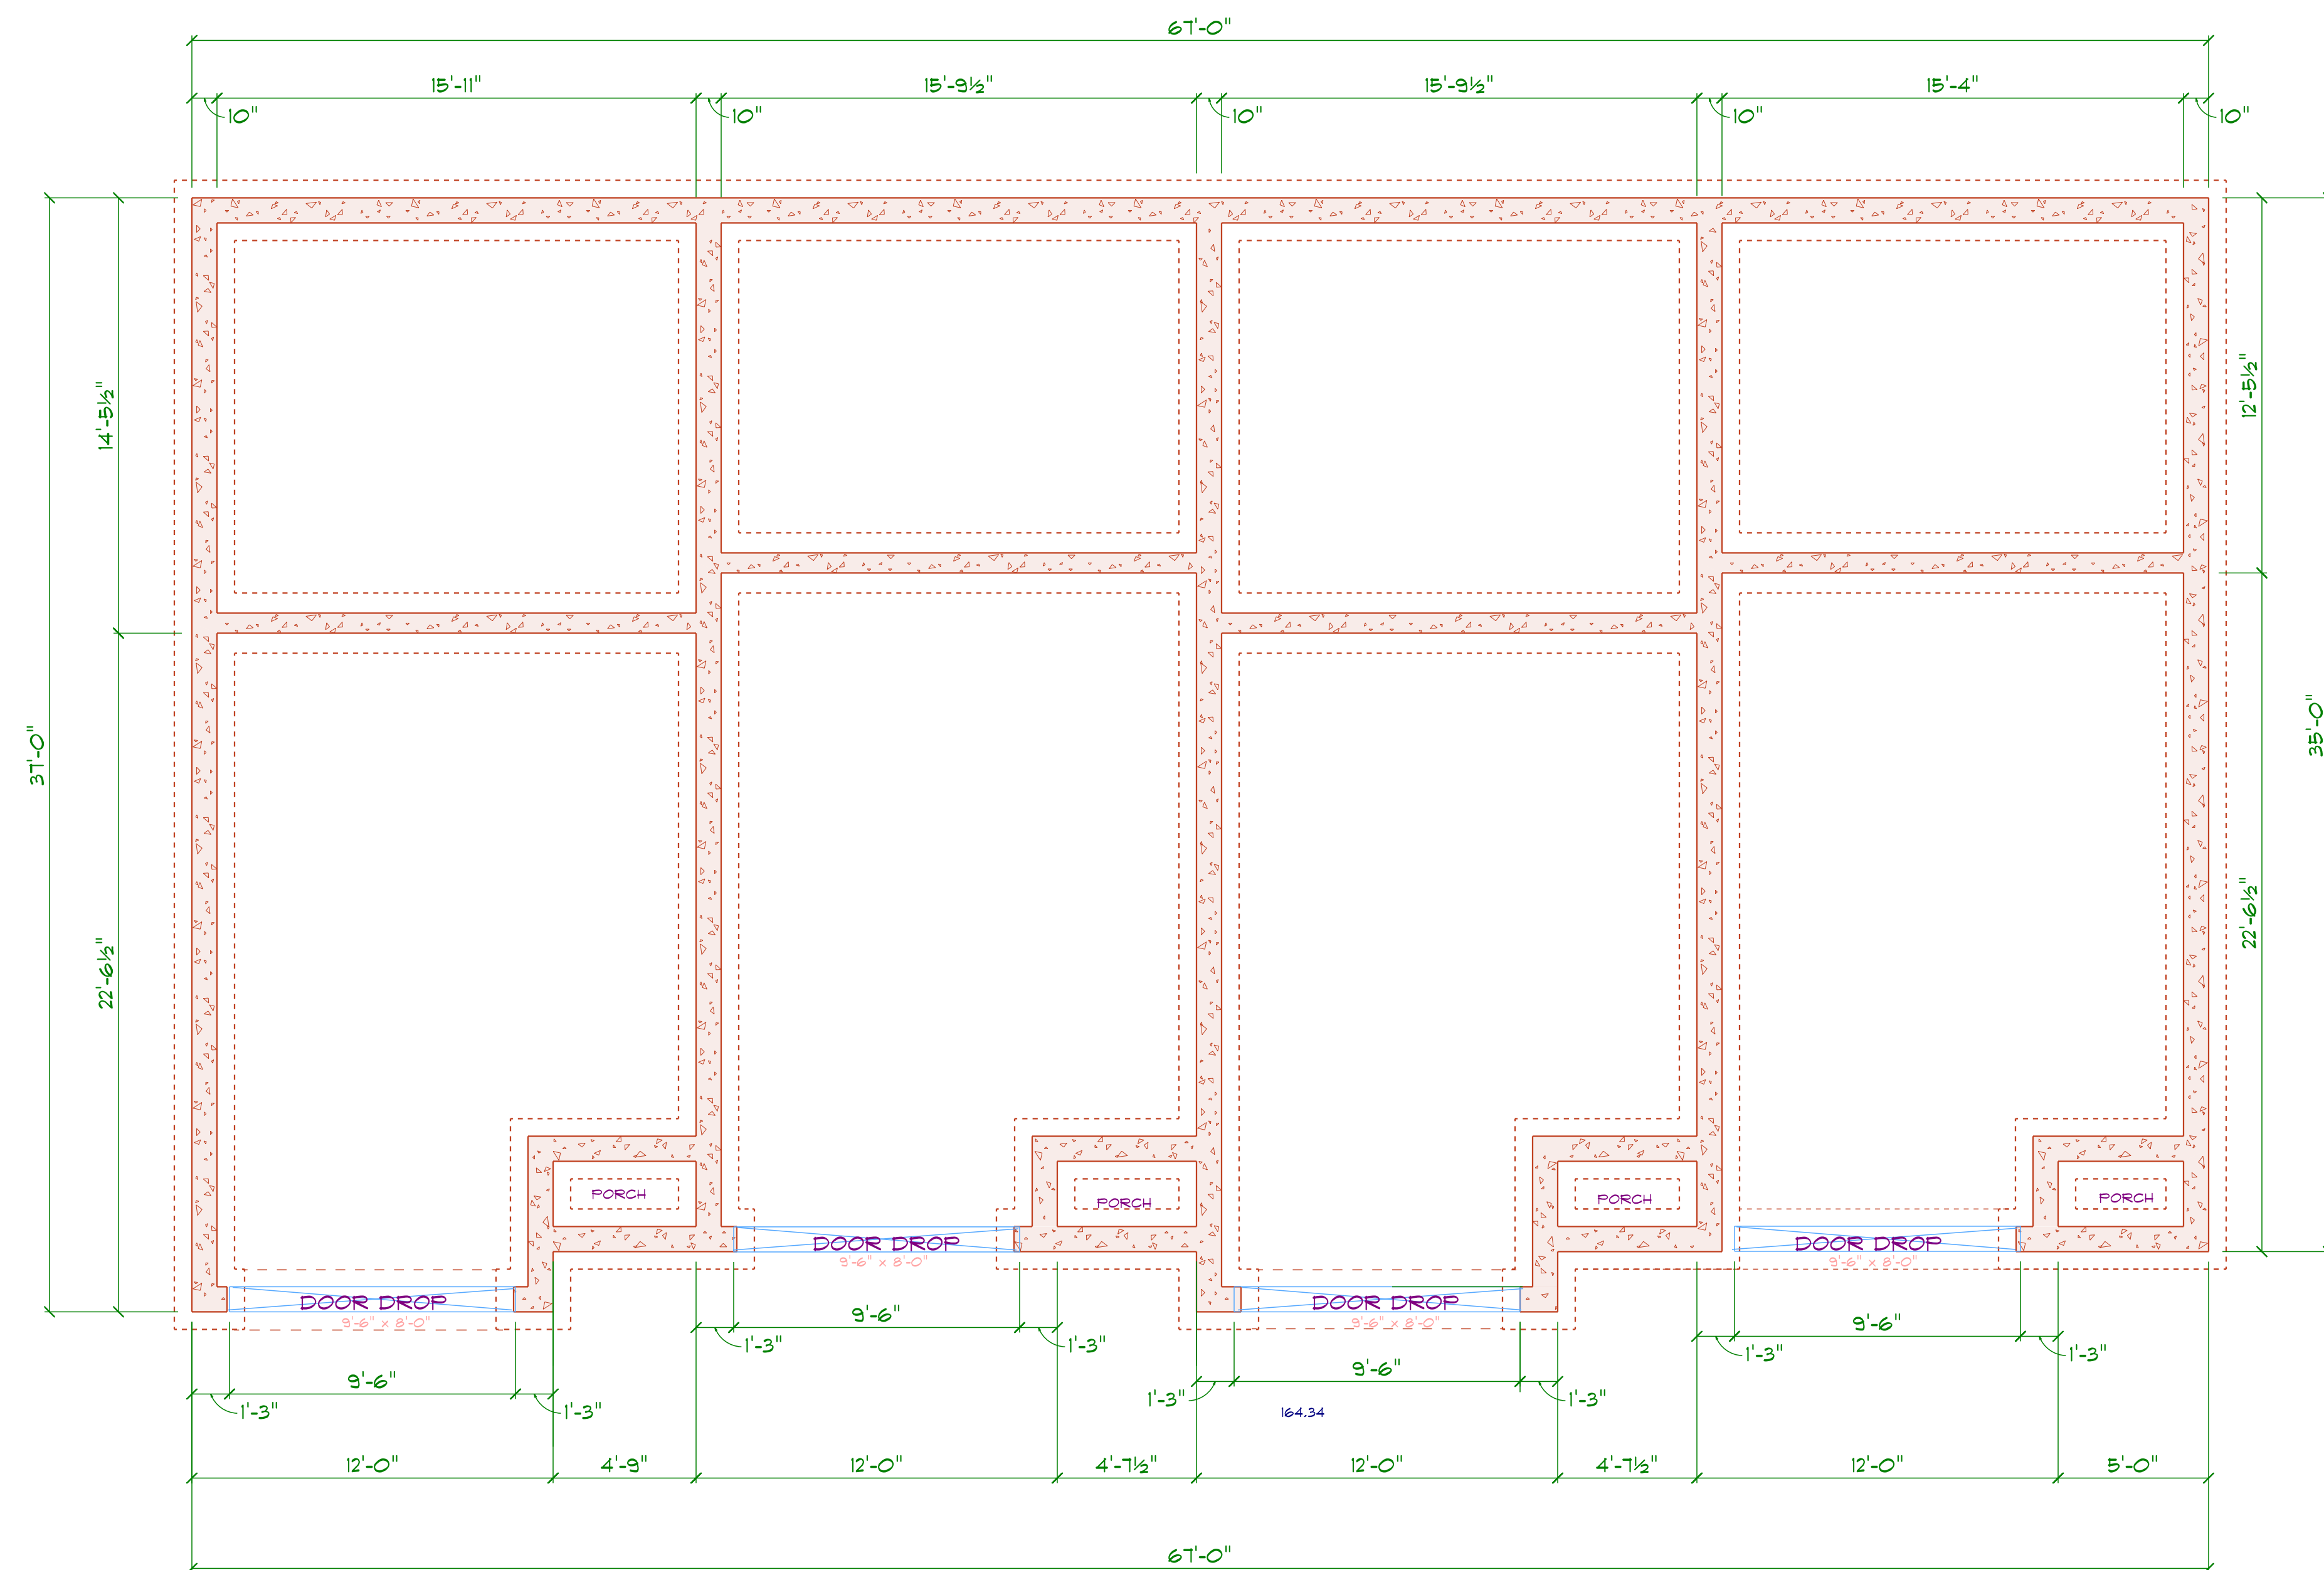


FOUNDATION BLDG 3	<i>Diamond Estates LLC 110 Court Street Suite 1 Cromwell CT. 06416 860-632-7090 Fax 860-394-4001 pat@buildingCT.com</i>	<i>Louis Street Apartments LLC 103 Louis Street Newington CT. 06111</i>	A5
FOURPLEX UNITS 9-12			
DATE: 10/4/2025			

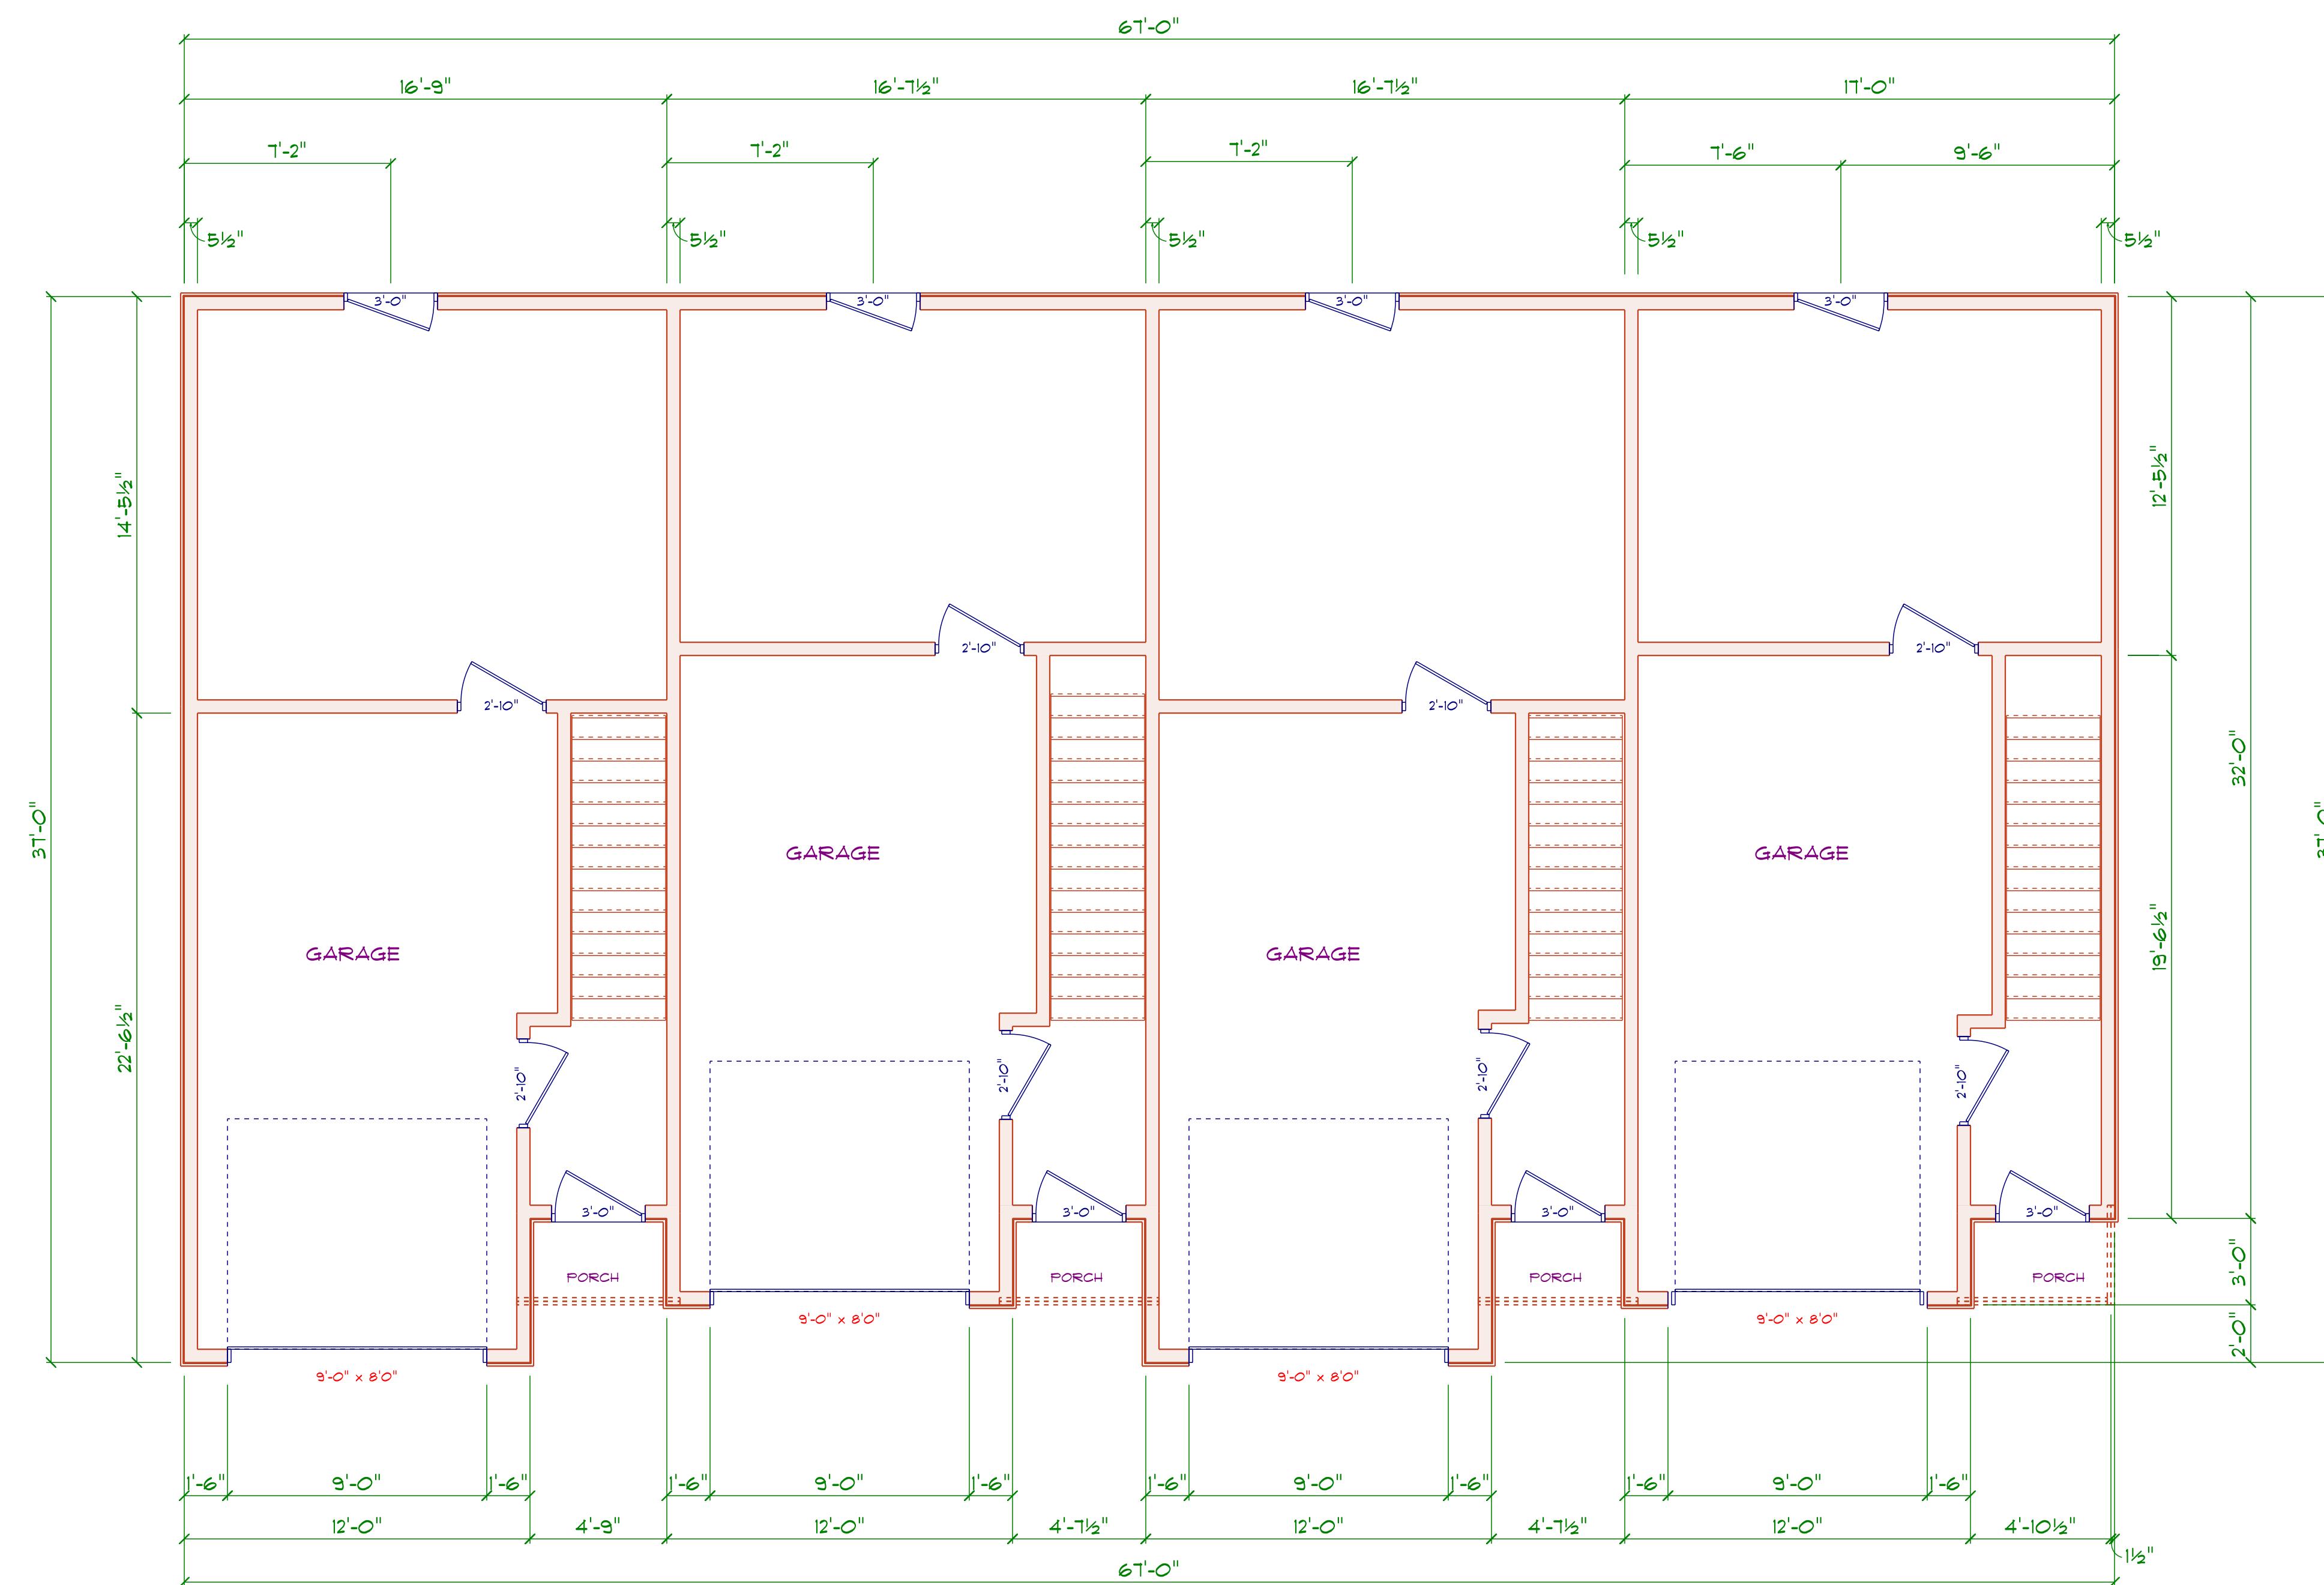

FIRST FLOOR BLDG 3	Diamond Estates LLC 110 Court Street Suite 1 Cromwell CT. 06416 860-632-7090 Fax 860-394-4001 pat@buildingCT.com	Louis Street Apartments LLC 103 Louis Street Newington CT. 06111	A6
FOURPLEX UNITS 9-12			
DATE: 10/4/2025			

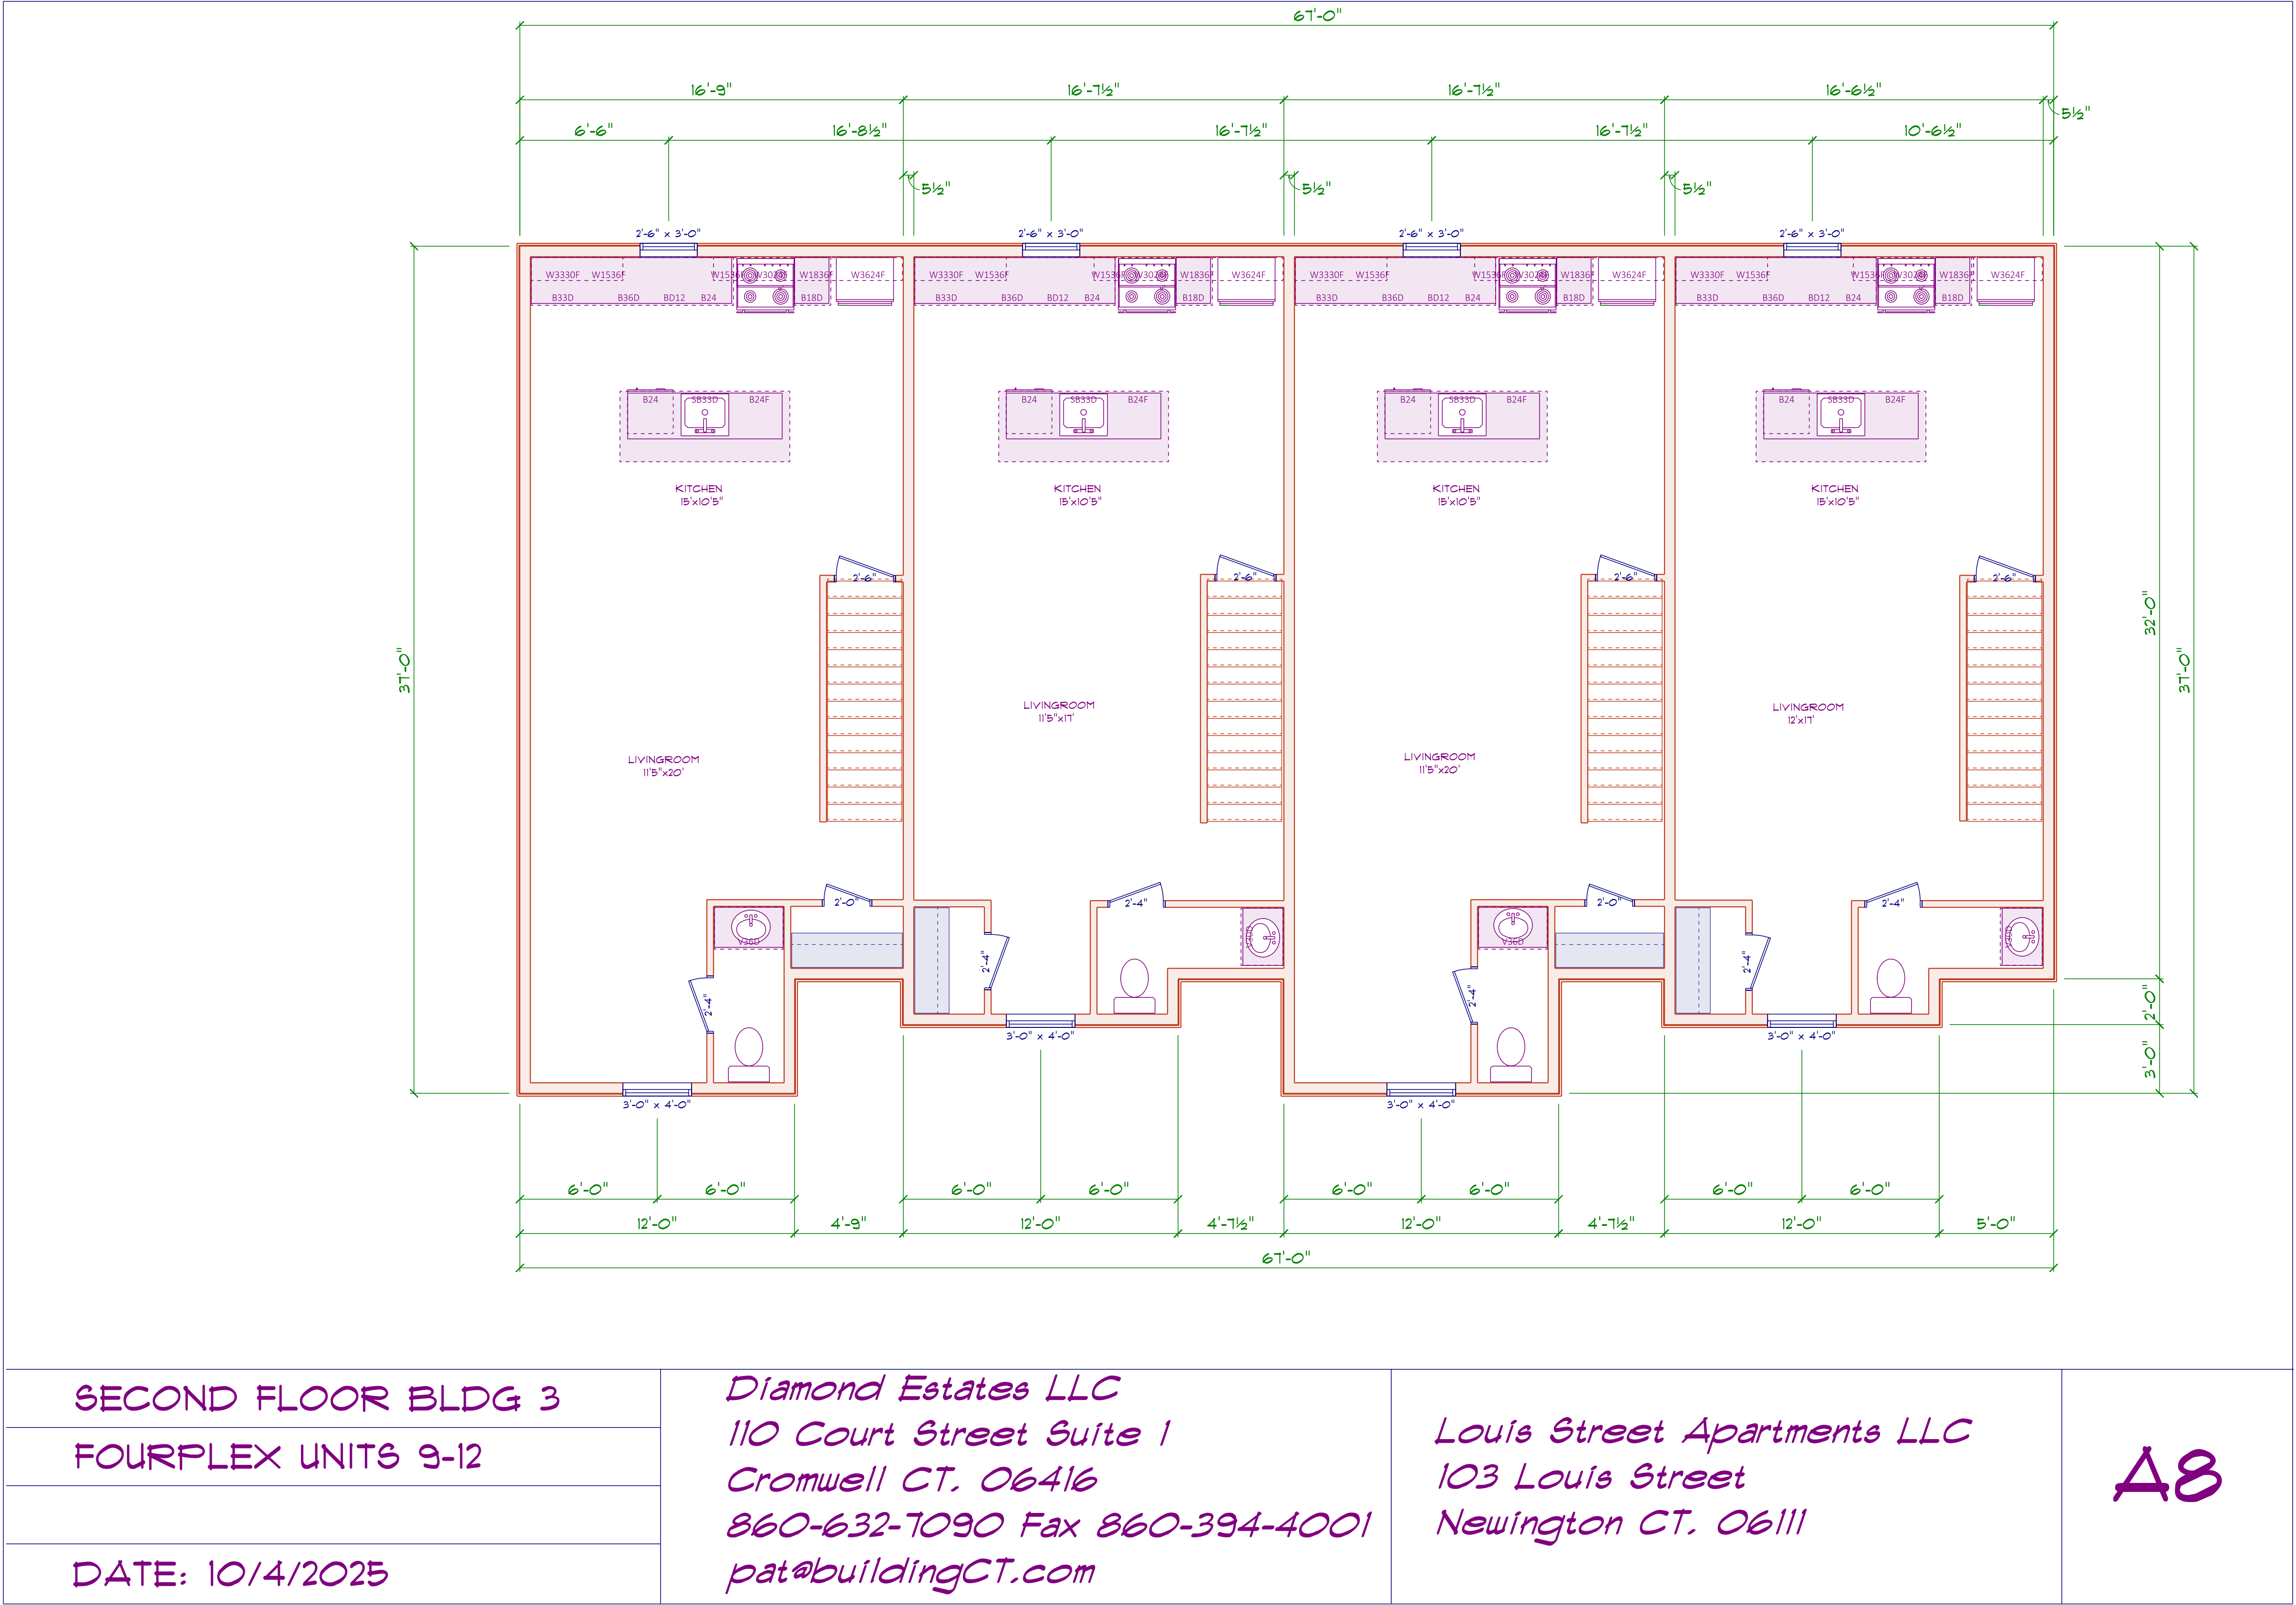

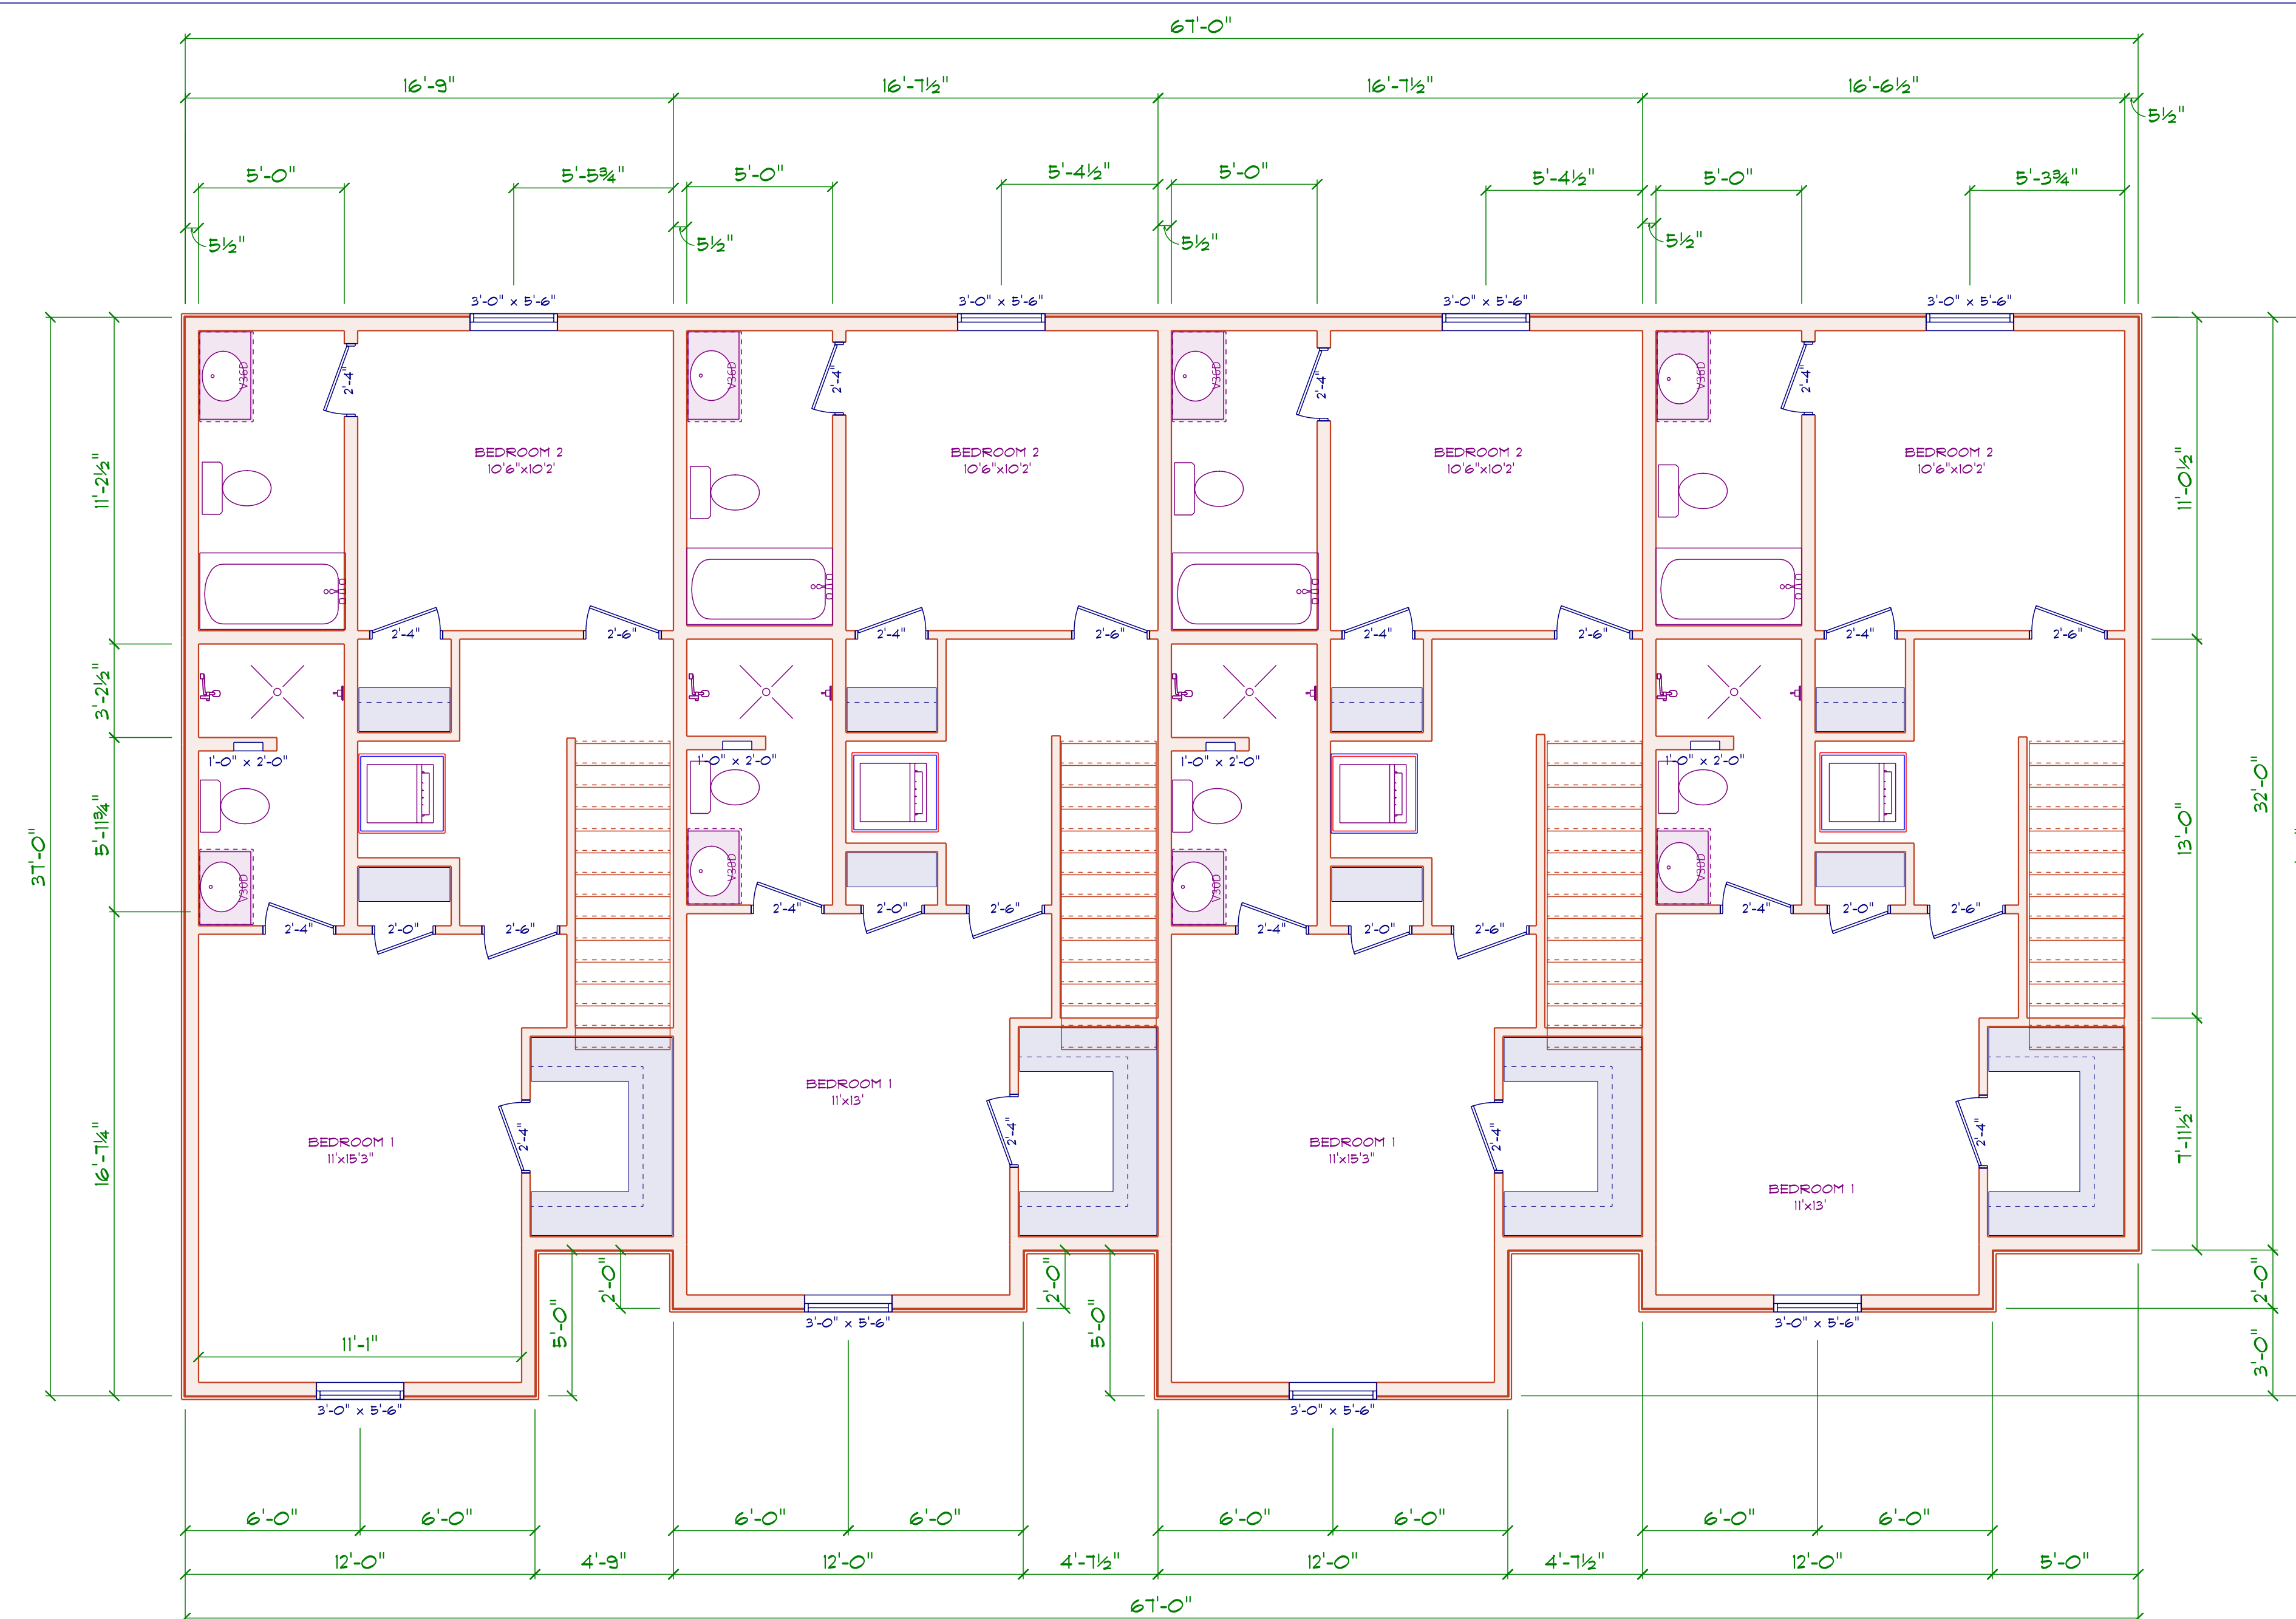

THIRD FLOOR BLDG 3	<i>Diamond Estates LLC 110 Court Street Suite 1 Cromwell CT. 06416 860-632-7090 Fax 860-394-4001 pat@buildingCT.com</i>	<i>Louis Street Apartments LLC 103 Louis Street Newington CT. 06111</i>	A10
FOURPLEX UNITS 9-12			
DATE: 10/4/2025			



FRONT ELEVATION BLDG 4

DUPLEX UNITS 13-14

TOTAL LIVABLE AREA 1100 SQ.FT

DATE: 10/4/2025

Diamond Estates LLC

110 Court Street Suite 1

Cromwell CT. 06416

860-632-7090 Fax 860-394-4001


pat@buildingCT.com

Louis Street Apartments LLC


103 Louis Street

Newington CT. 06111


A1

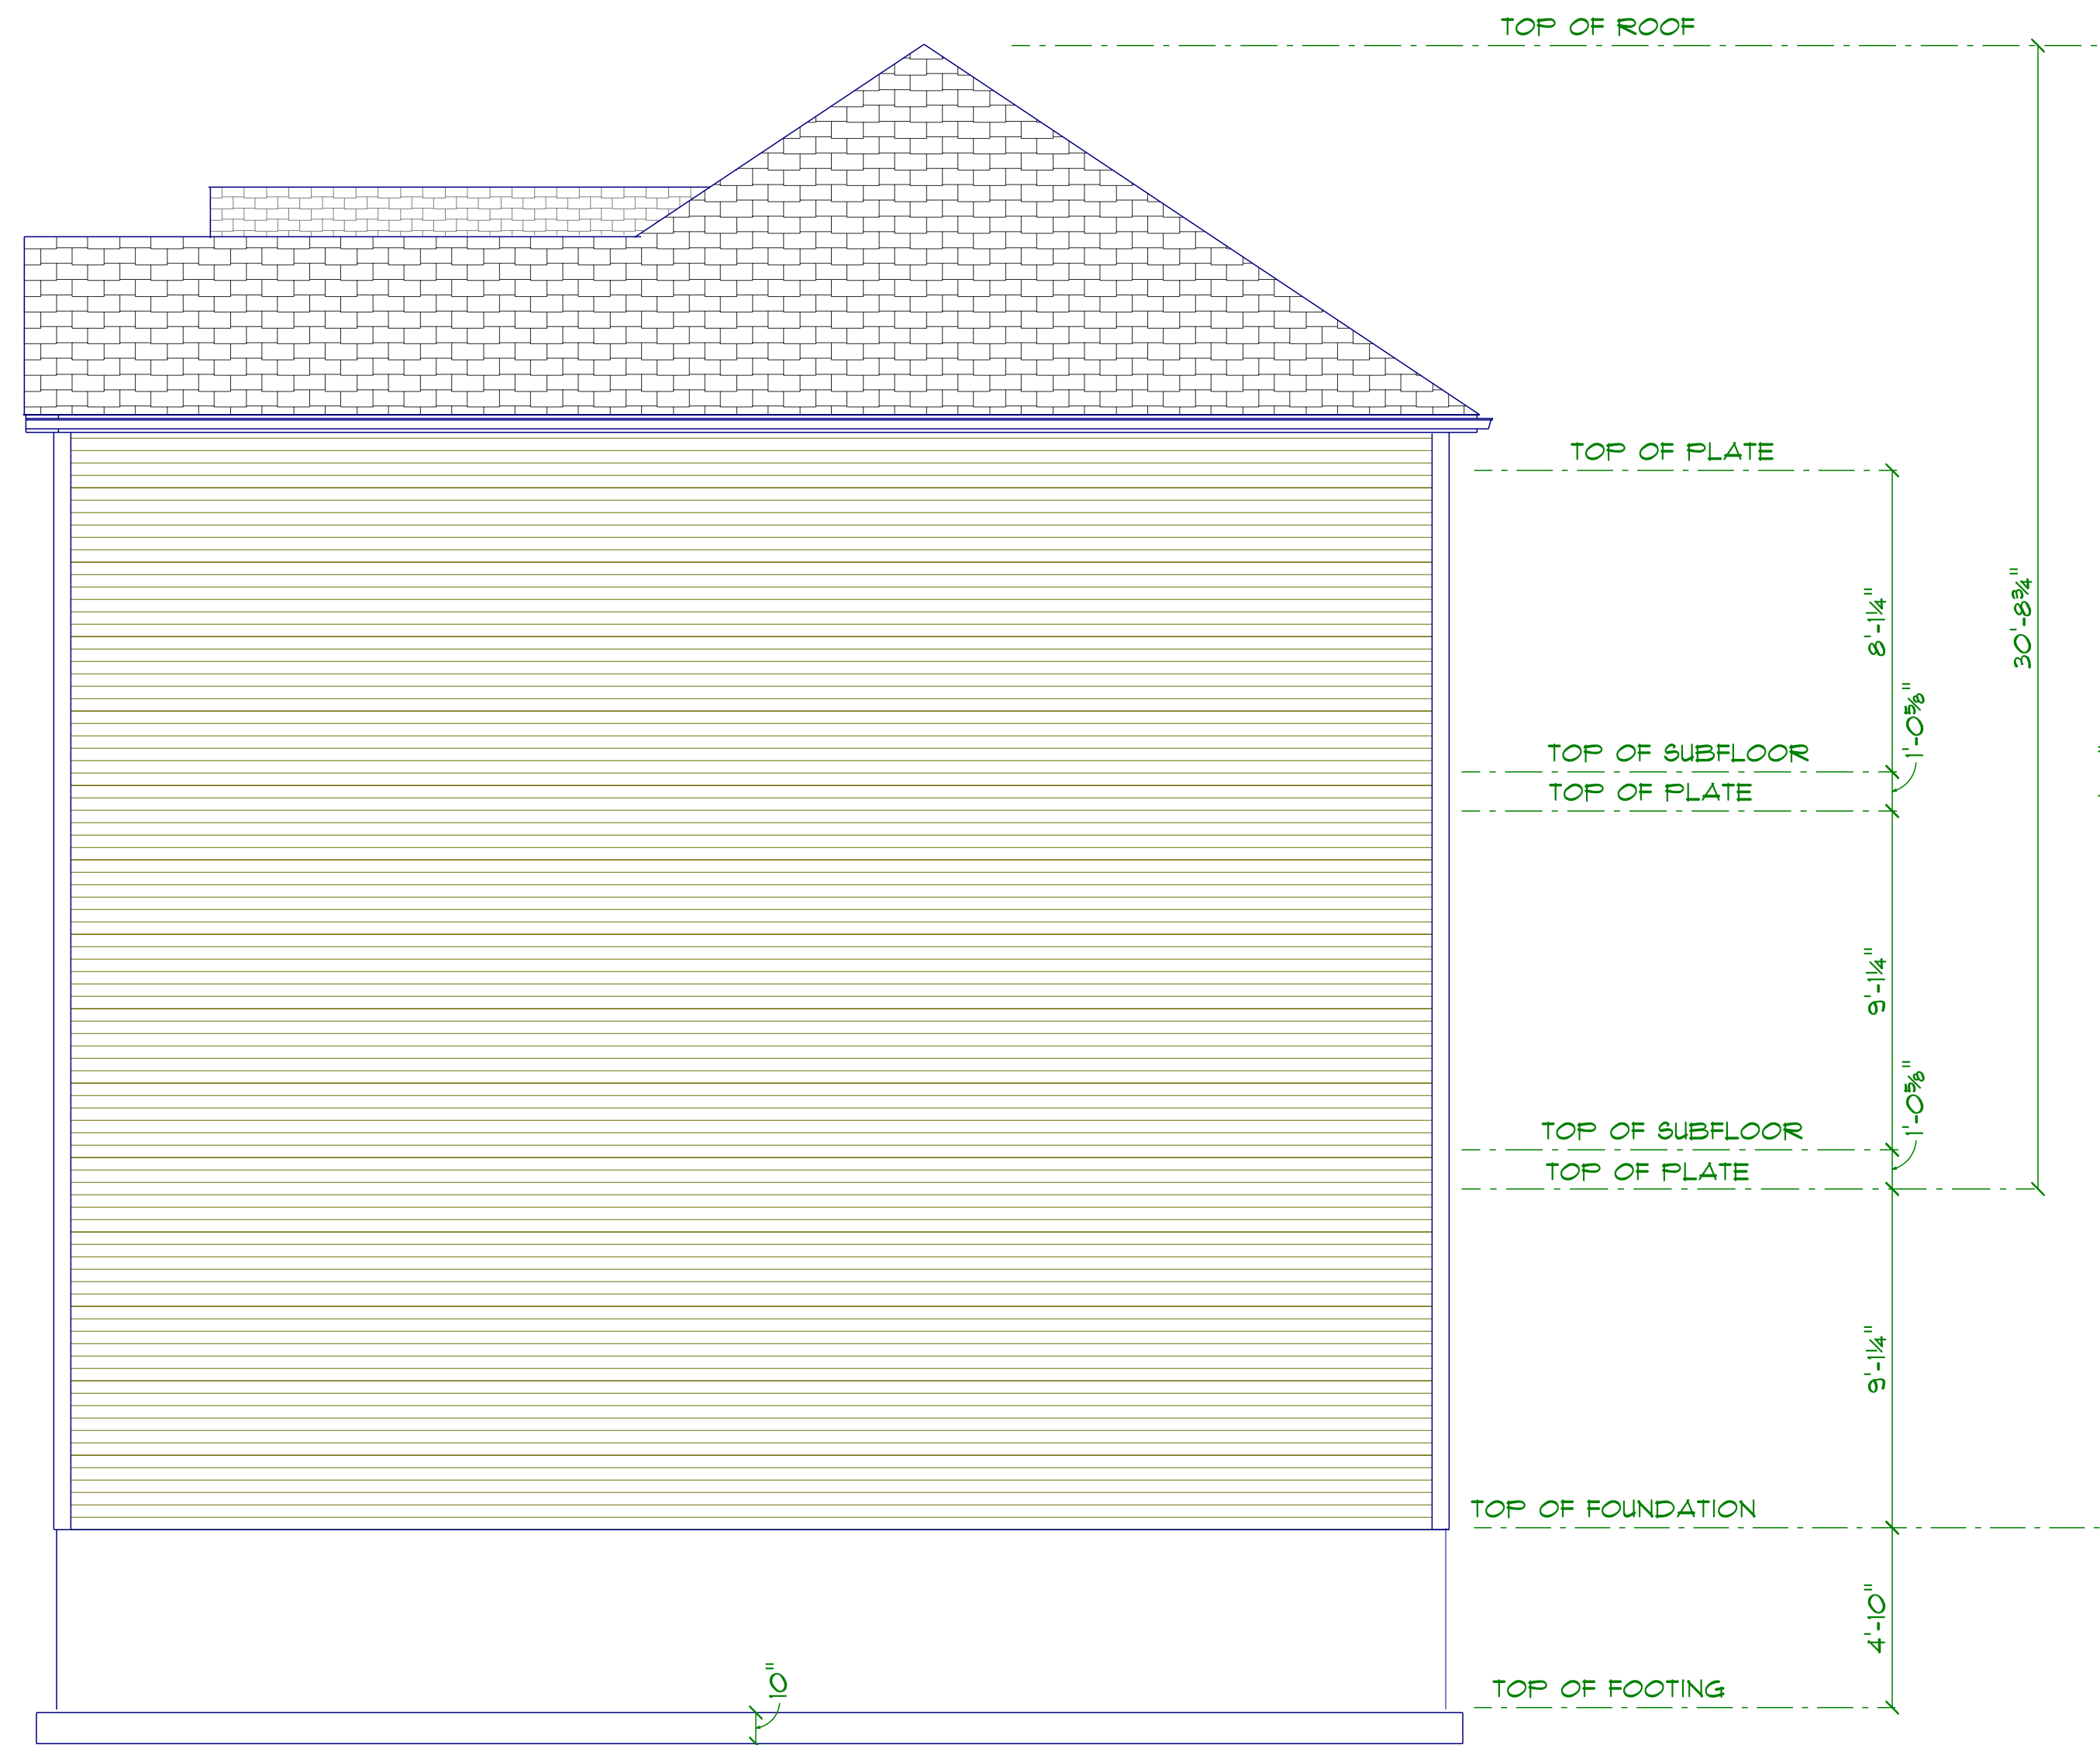


RIGHT ELEVATION BLDG 4	<i>Diamond Estates LLC 110 Court Street Suite 1 Cromwell CT. 06416 860-632-7090 Fax 860-394-4001 pat@buildingCT.com</i>	<i>Louis Street Apartments LLC 103 Louis Street Newington CT. 06111</i>	A3
DUPLEX UNITS 13-14			
DATE: 10/4/2025			

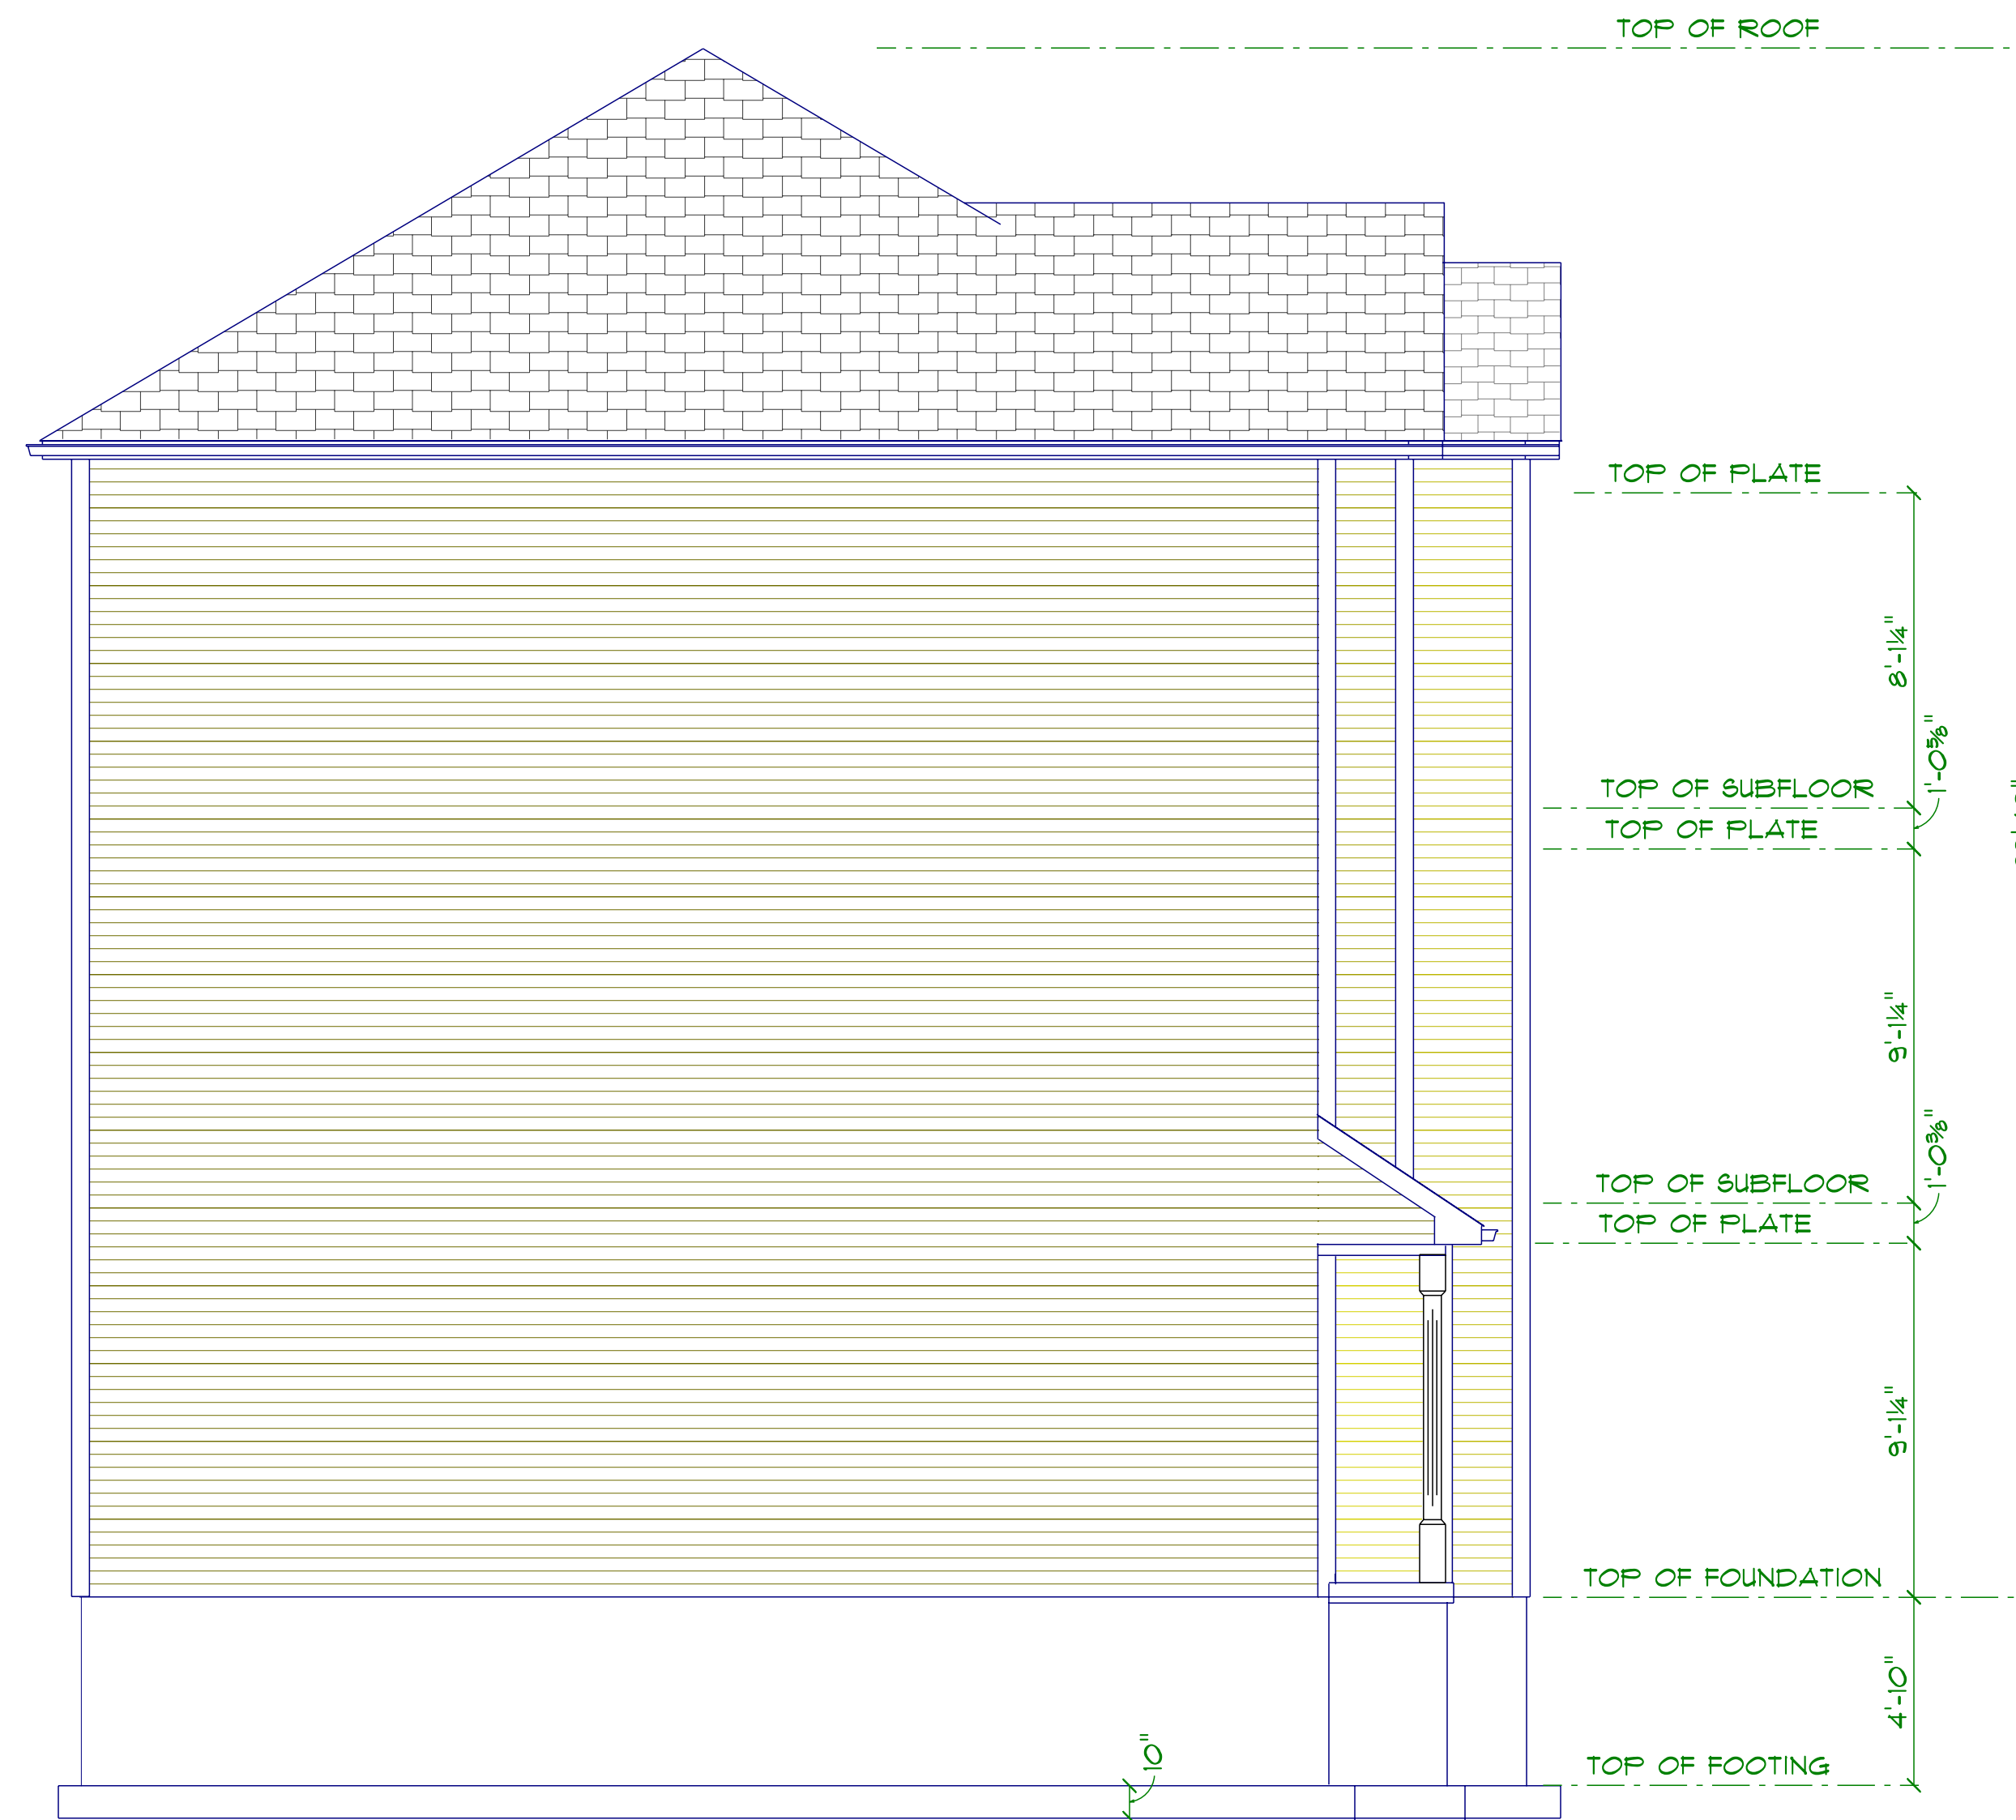


LEFT ELEVATION BLDG 4	<i>Diamond Estates LLC</i> <i>110 Court Street Suite 1</i> <i>Cromwell CT. 06416</i> <i>860-632-7090 Fax 860-394-4001</i> <i>pat@buildingCT.com</i>	<i>Louis Street Apartments LLC</i> <i>103 Louis Street</i> <i>Newington CT. 06111</i>	A4
DUPLEX UNITS 13-14			
DATE: 10/4/2025			

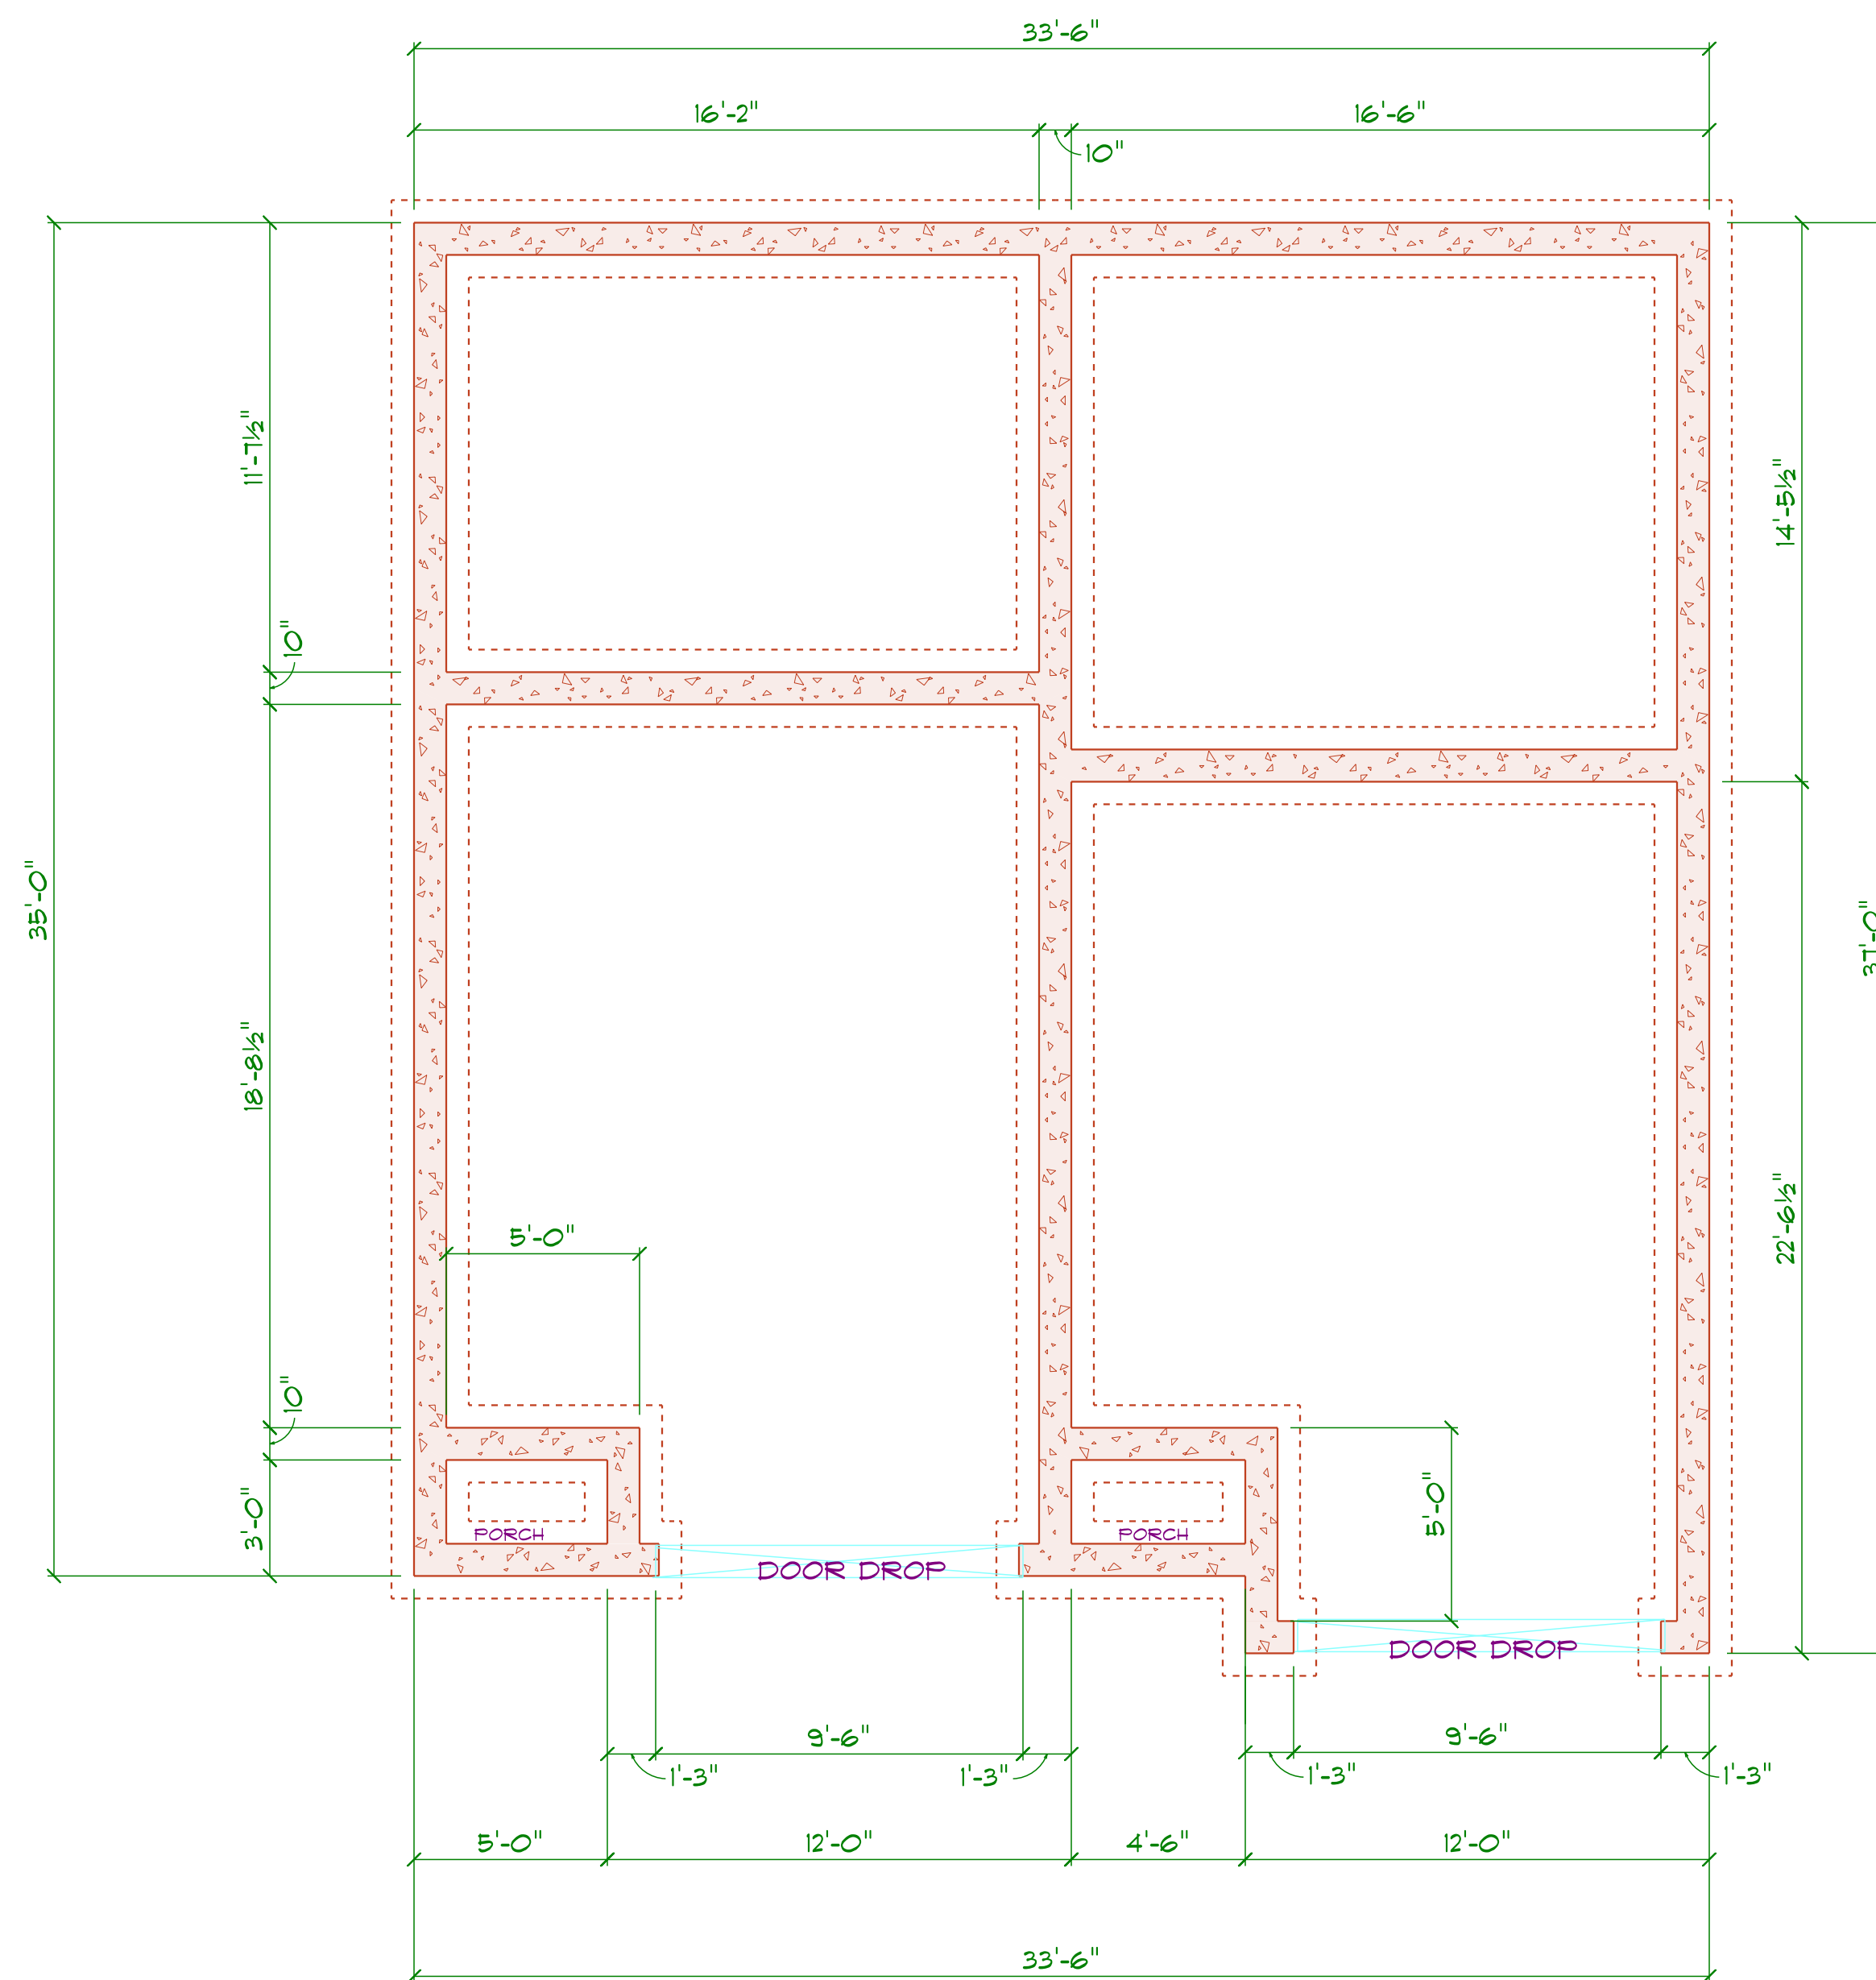


FOUNDATION BLDG 4	<i>Diamond Estates LLC 110 Court Street Suite 1 Cromwell CT. 06416 860-632-7090 Fax 860-394-4001 pat@buildingCT.com</i>	<i>Louis Street Apartments LLC 103 Louis Street Newington CT. 06111</i>	A5
DUPLEX UNITS 13-14			
DATE: 10/4/2025			

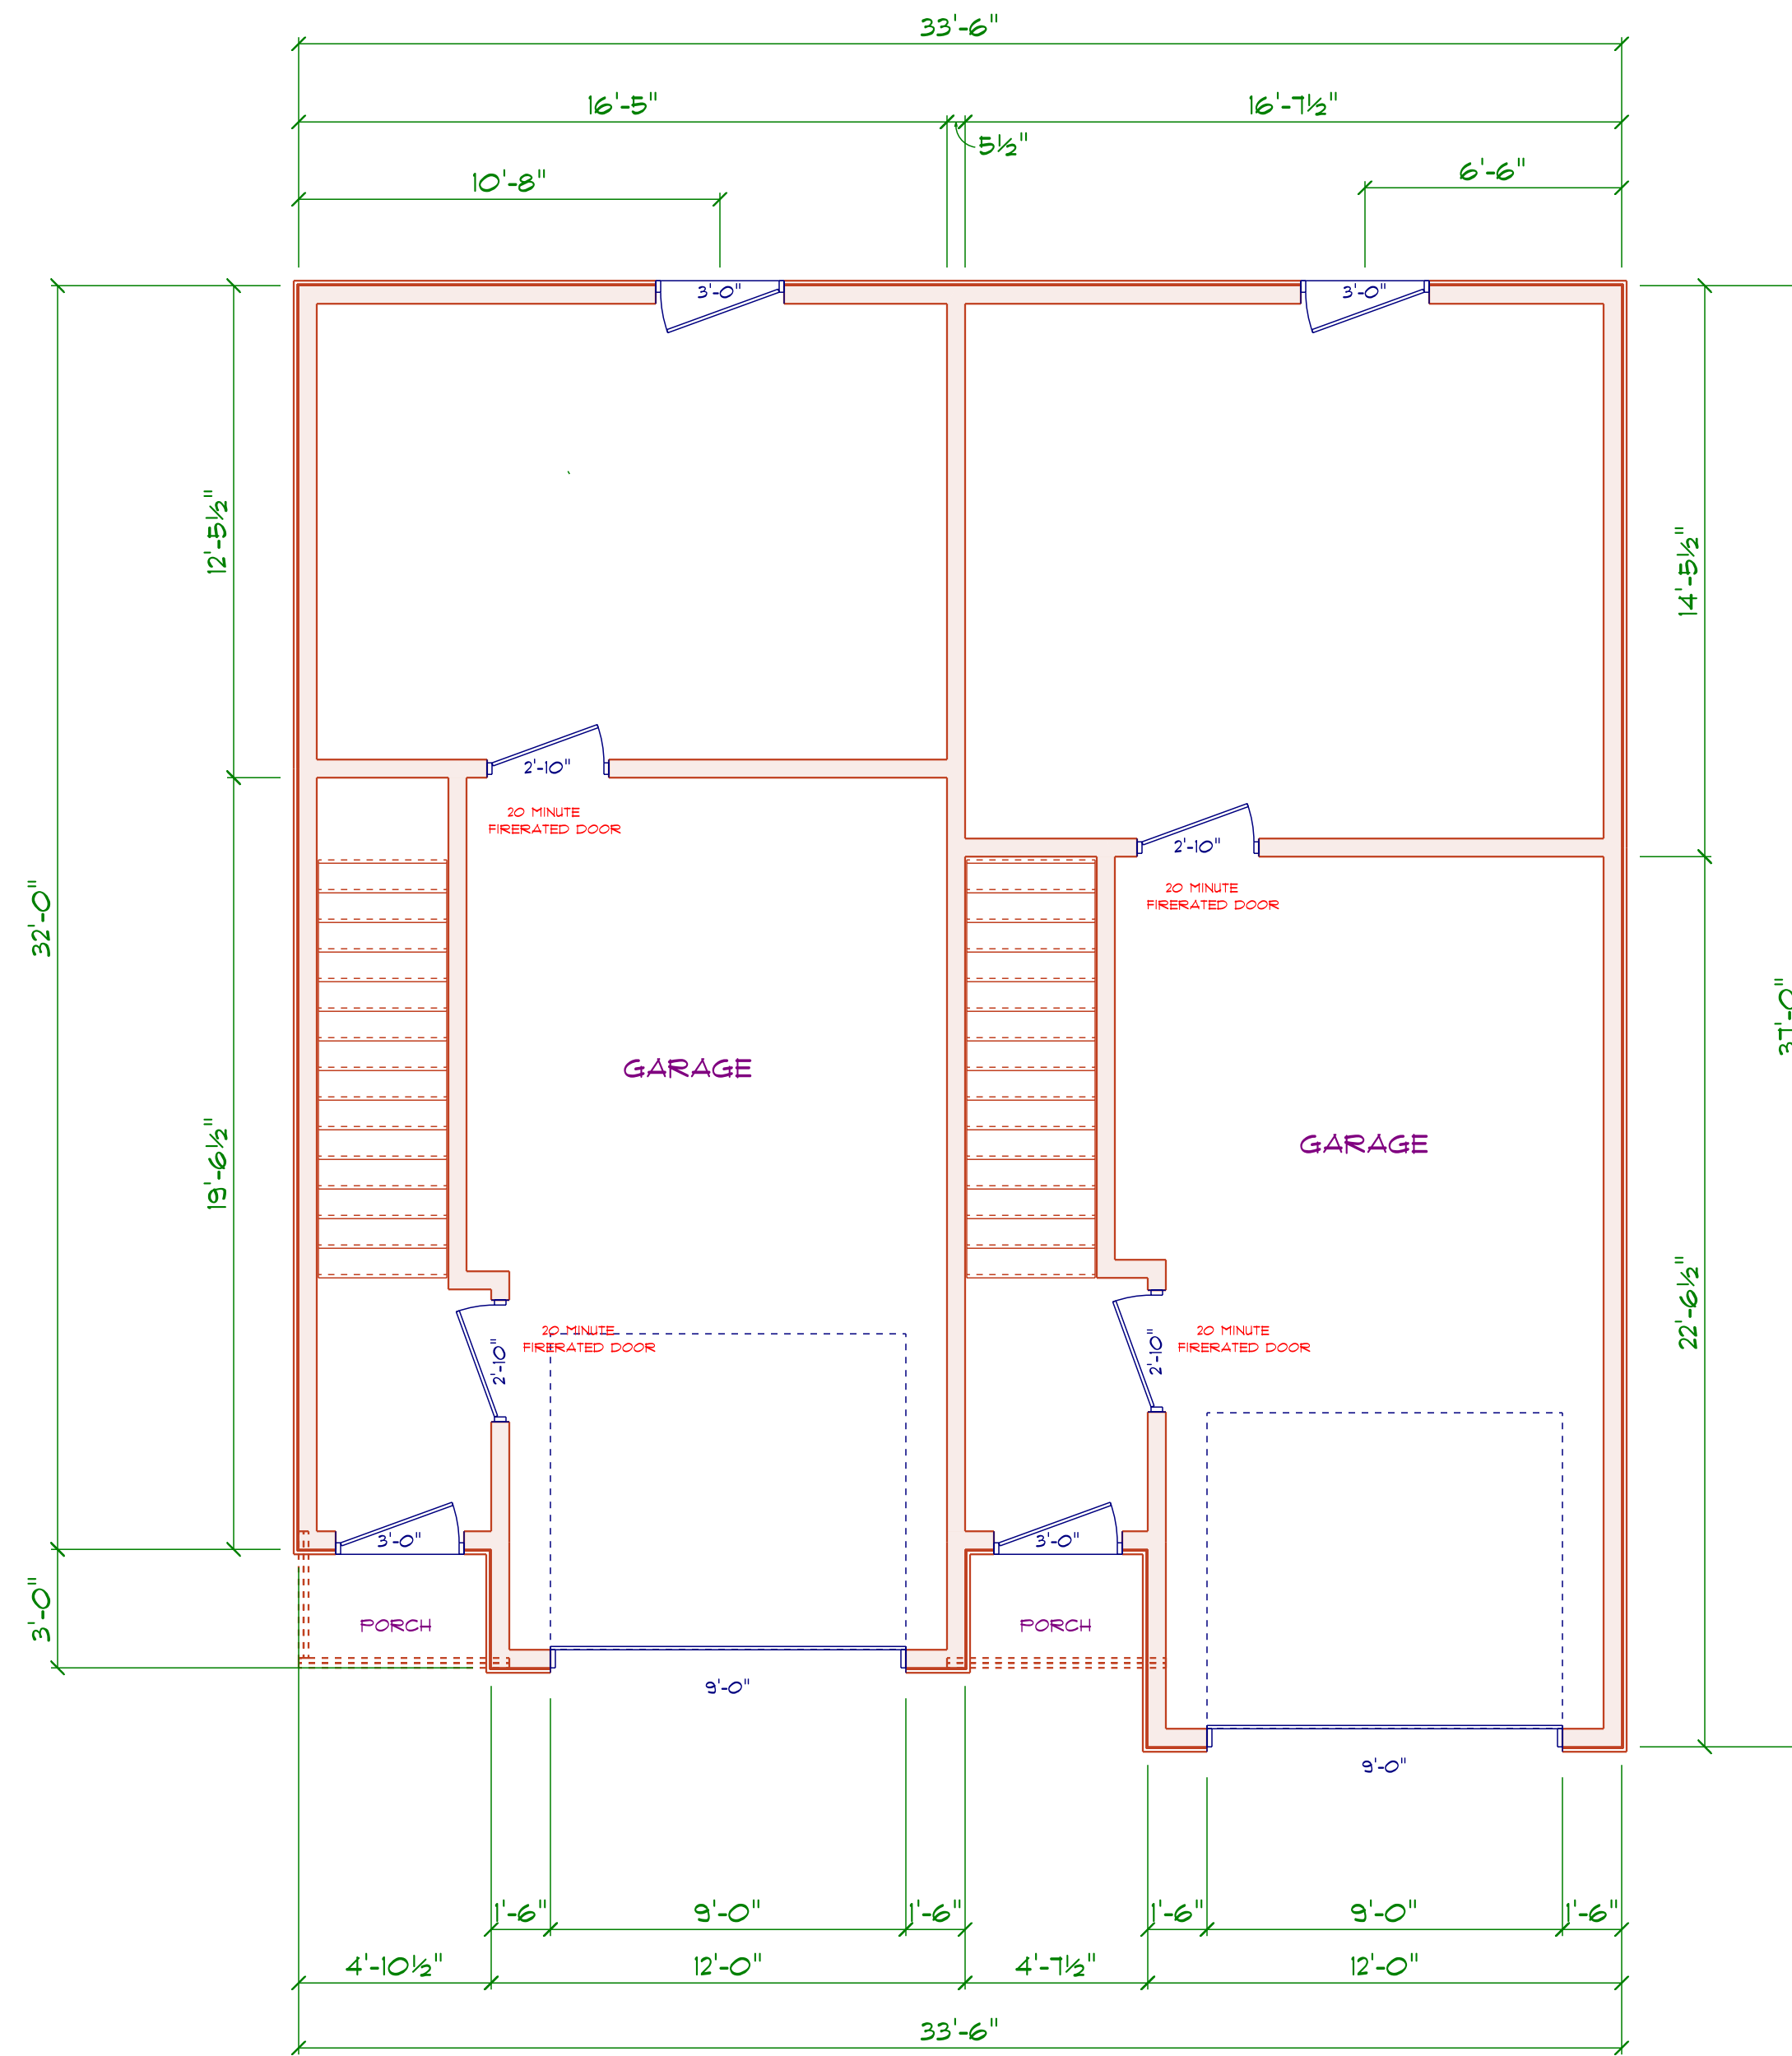

FIRST FLOOR BLDG 4	Diamond Estates LLC 110 Court Street Suite 1 Cromwell CT. 06416 860-632-7090 Fax 860-394-4001 pat@buildingCT.com	Louis Street Apartments LLC 103 Louis Street Newington CT. 06111	A6
DUPLEX UNITS 13-14			
DATE: 10/4/2025			

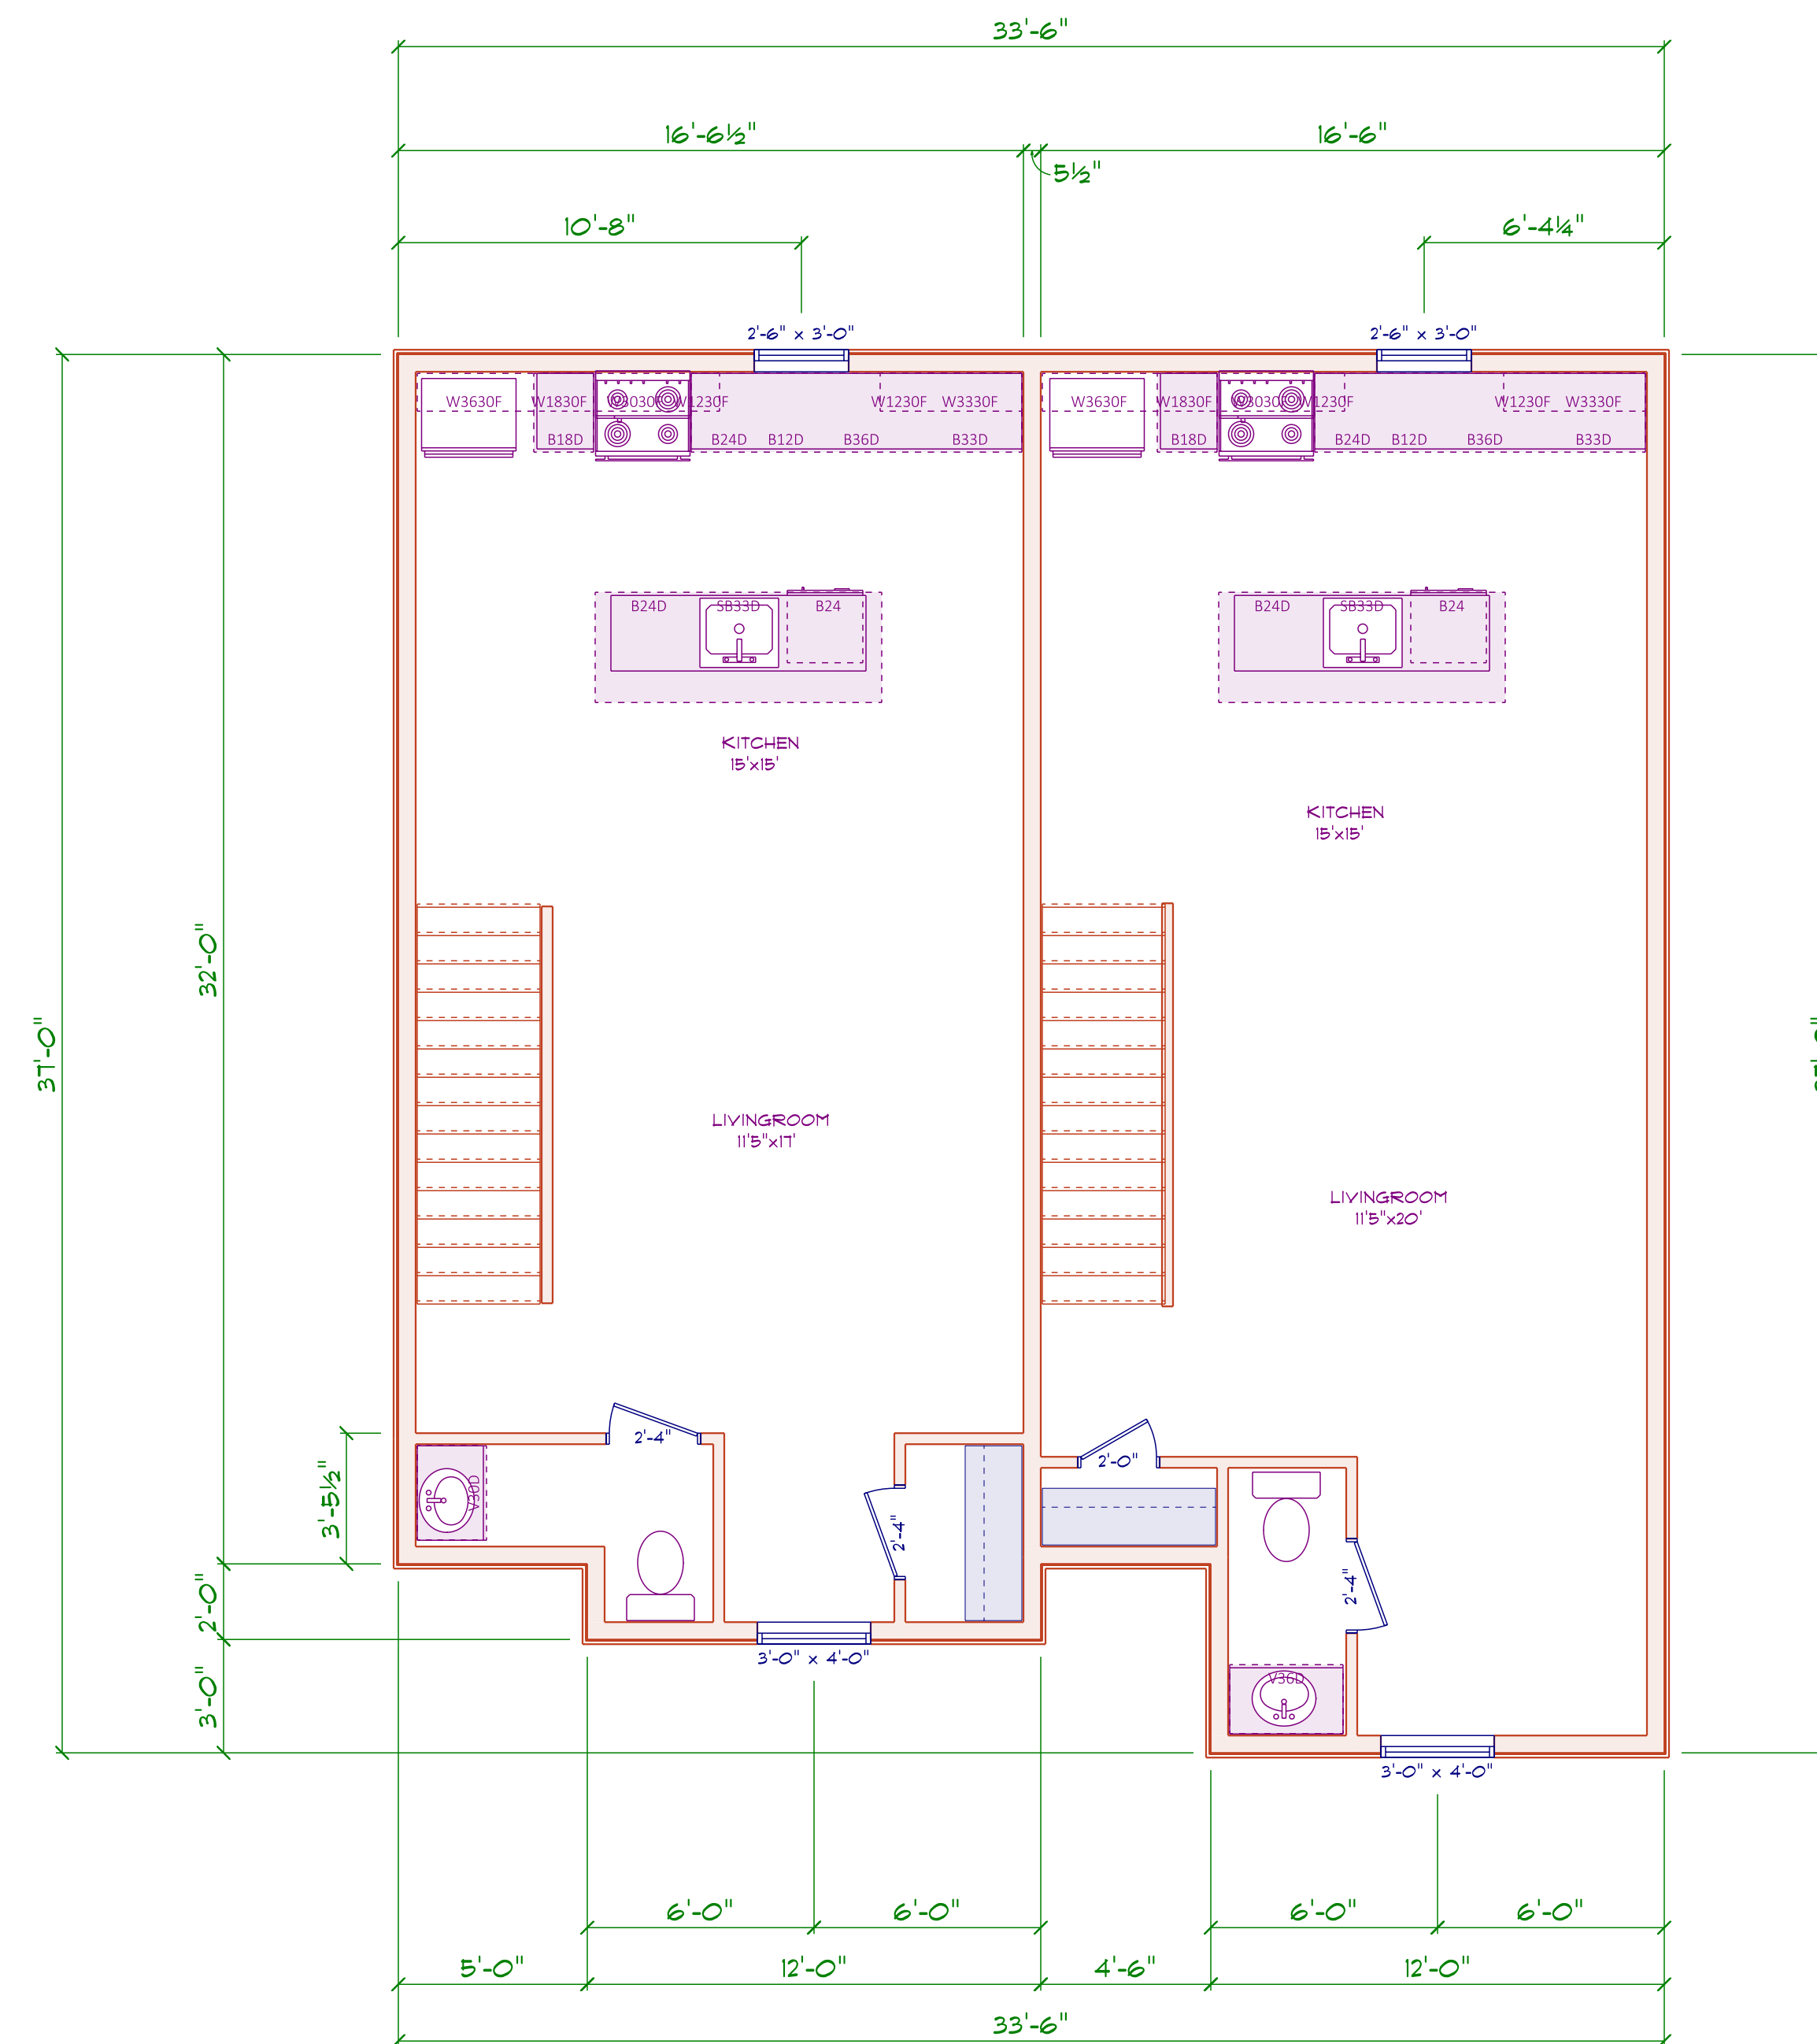

SECOND FLOOR BLDG 4	<i>Diamond Estates LLC 110 Court Street Suite 1 Cromwell CT. 06416 860-632-7090 Fax 860-394-4001 pat@buildingCT.com</i>	<i>Louis Street Apartments LLC 103 Louis Street Newington CT. 06111</i>	A8
DUPLEX UNITS 13-14			
DATE: 10/4/2025			

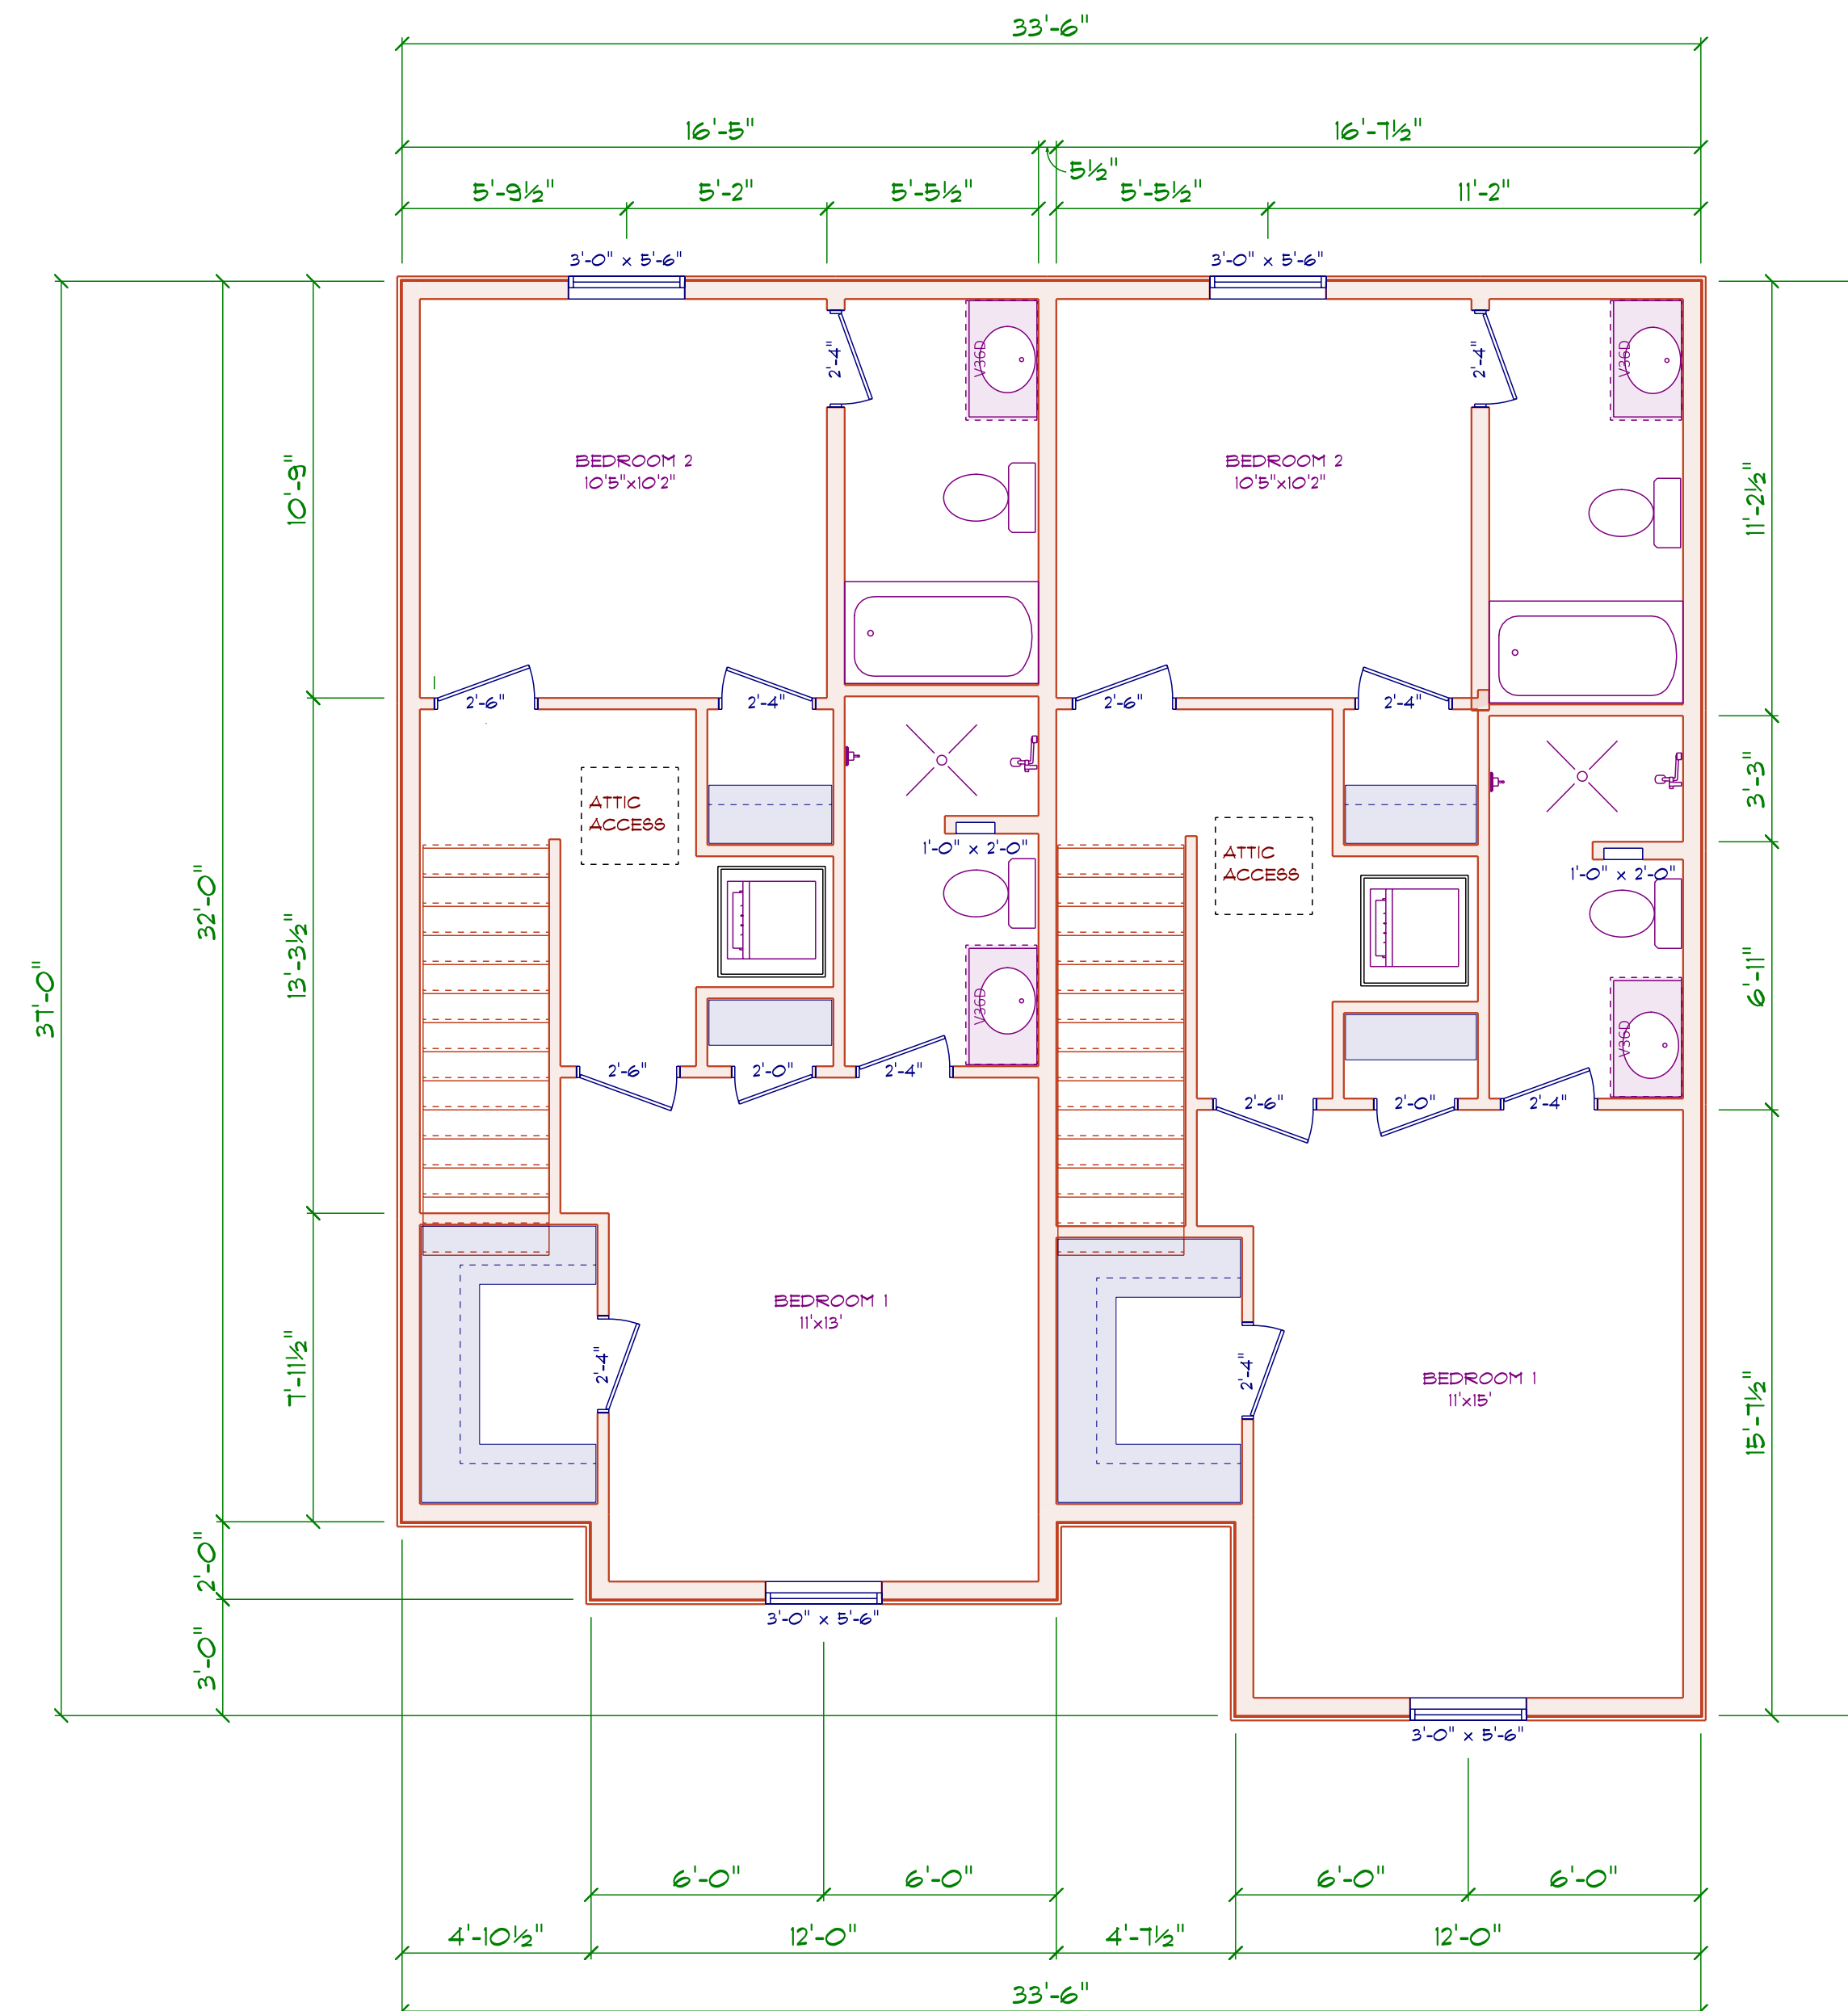

THIRD FLOOR BLDG 4	<i>Diamond Estates LLC</i> <i>110 Court Street Suite 1</i> <i>Cromwell CT. 06416</i> <i>860-632-7090 Fax 860-394-4001</i> <i>pat@buildingCT.com</i>	<i>Louis Street Apartments LLC</i> <i>103 Louis Street</i> <i>Newington CT. 06111</i>	A10
DUPLEX UNITS 13-14			
DATE: 10/4/2025			



FRONT ELEVATION BLDG 5

FOURPLEX UNITS 15-18

1125 TOTAL LIVABLE SQ.FT

DATE: 10/4/2025

*Diamond Estates LLC
110 Court Street Suite 1
Cromwell CT. 06416
860-632-7090 Fax 86-394-4001
pat@buildingCT.com*

*Louis Street Apartments LLC
103 Louis Street
Newington CT. 06111*

A1



REAR ELEVATION BLDG 5

FOURPLEX UNITS 15-18

1125 TOTAL LIVABLE SQ.FT

DATE: 10/4/2025

Diamond Estates LLC

110 Court Street Suite 1

Cromwell CT, 06416

860-632-7090 Fax 860-394-4001


pat@buildingCT.com

Louis Street Apartments LLC


103 Louis Street

Newington CT, 06111


A2

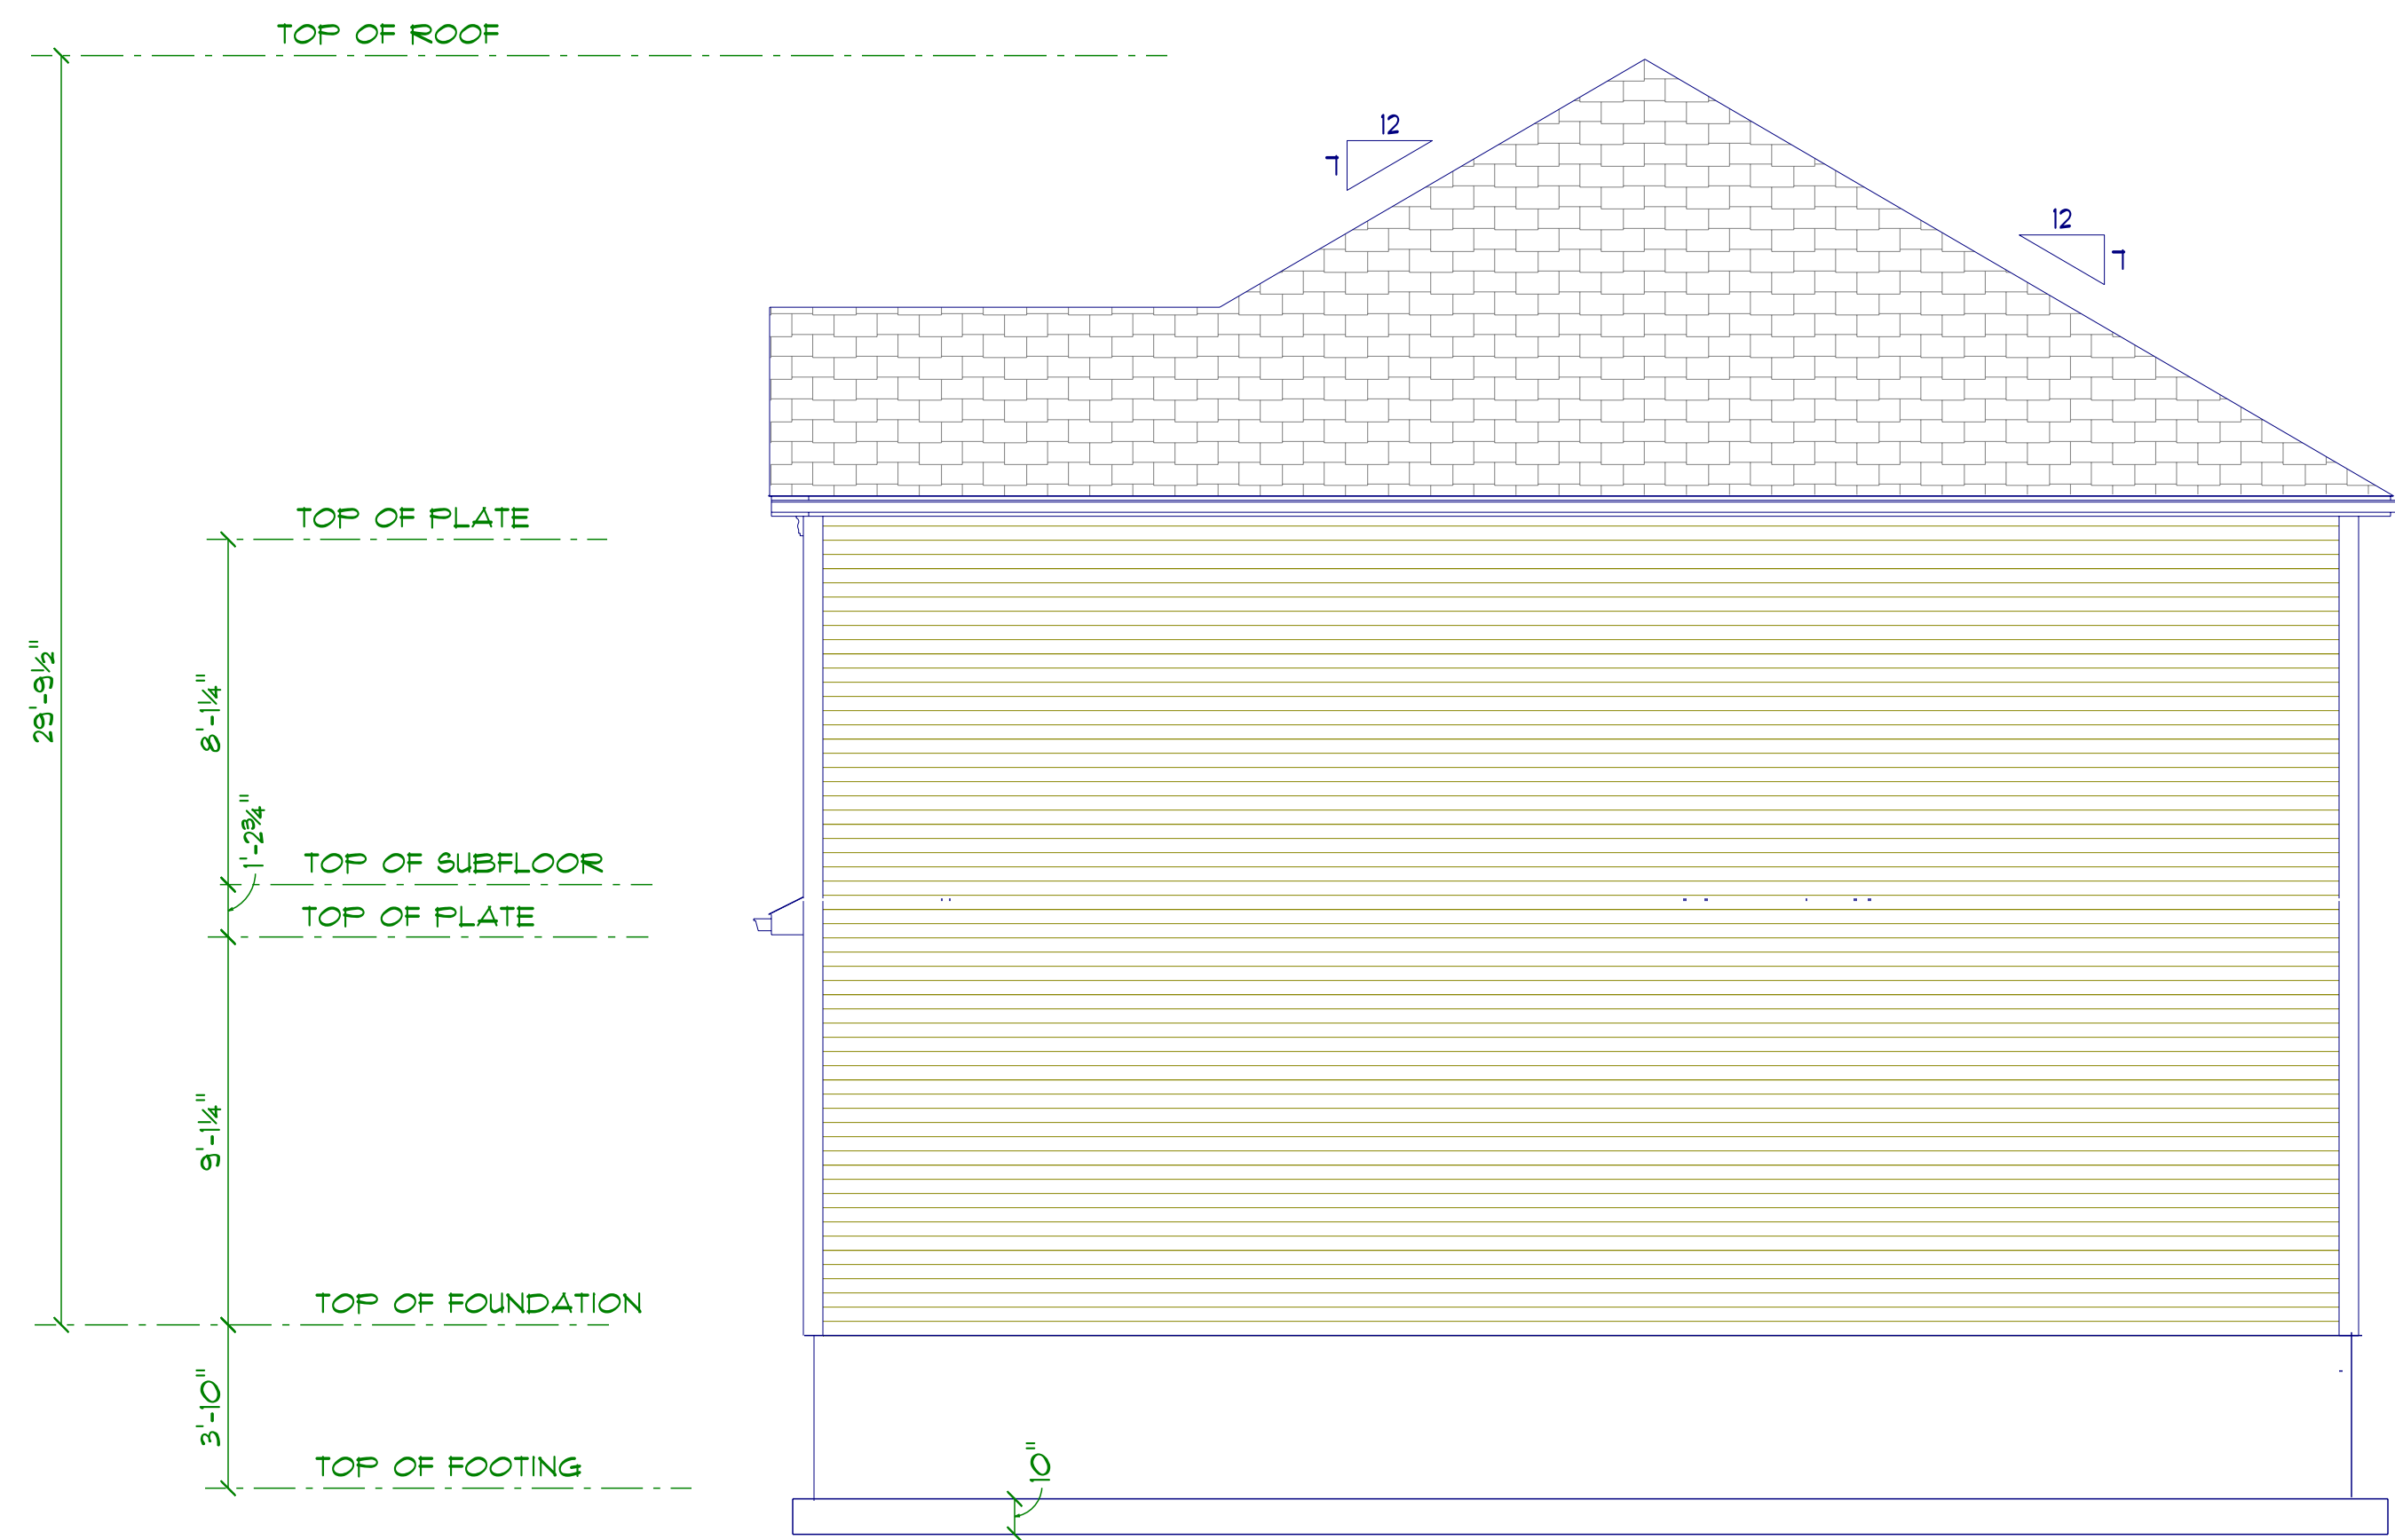


RIGHT ELEVATION BLDG 5	<i>Diamond Estates LLC 110 Court Street Suite 1 Cromwell CT. 06416 860-632-7090 Fax 860-394-4001 pat@buildingCT.com</i>	<i>Louis Street Apartments LLC 103 Louis Street Newington CT. 06111</i>	A3
FOURPLEX UNITS 15-18			
1125 TOTAL LIVABLE SQ.FT			
DATE: 10/4/2025			

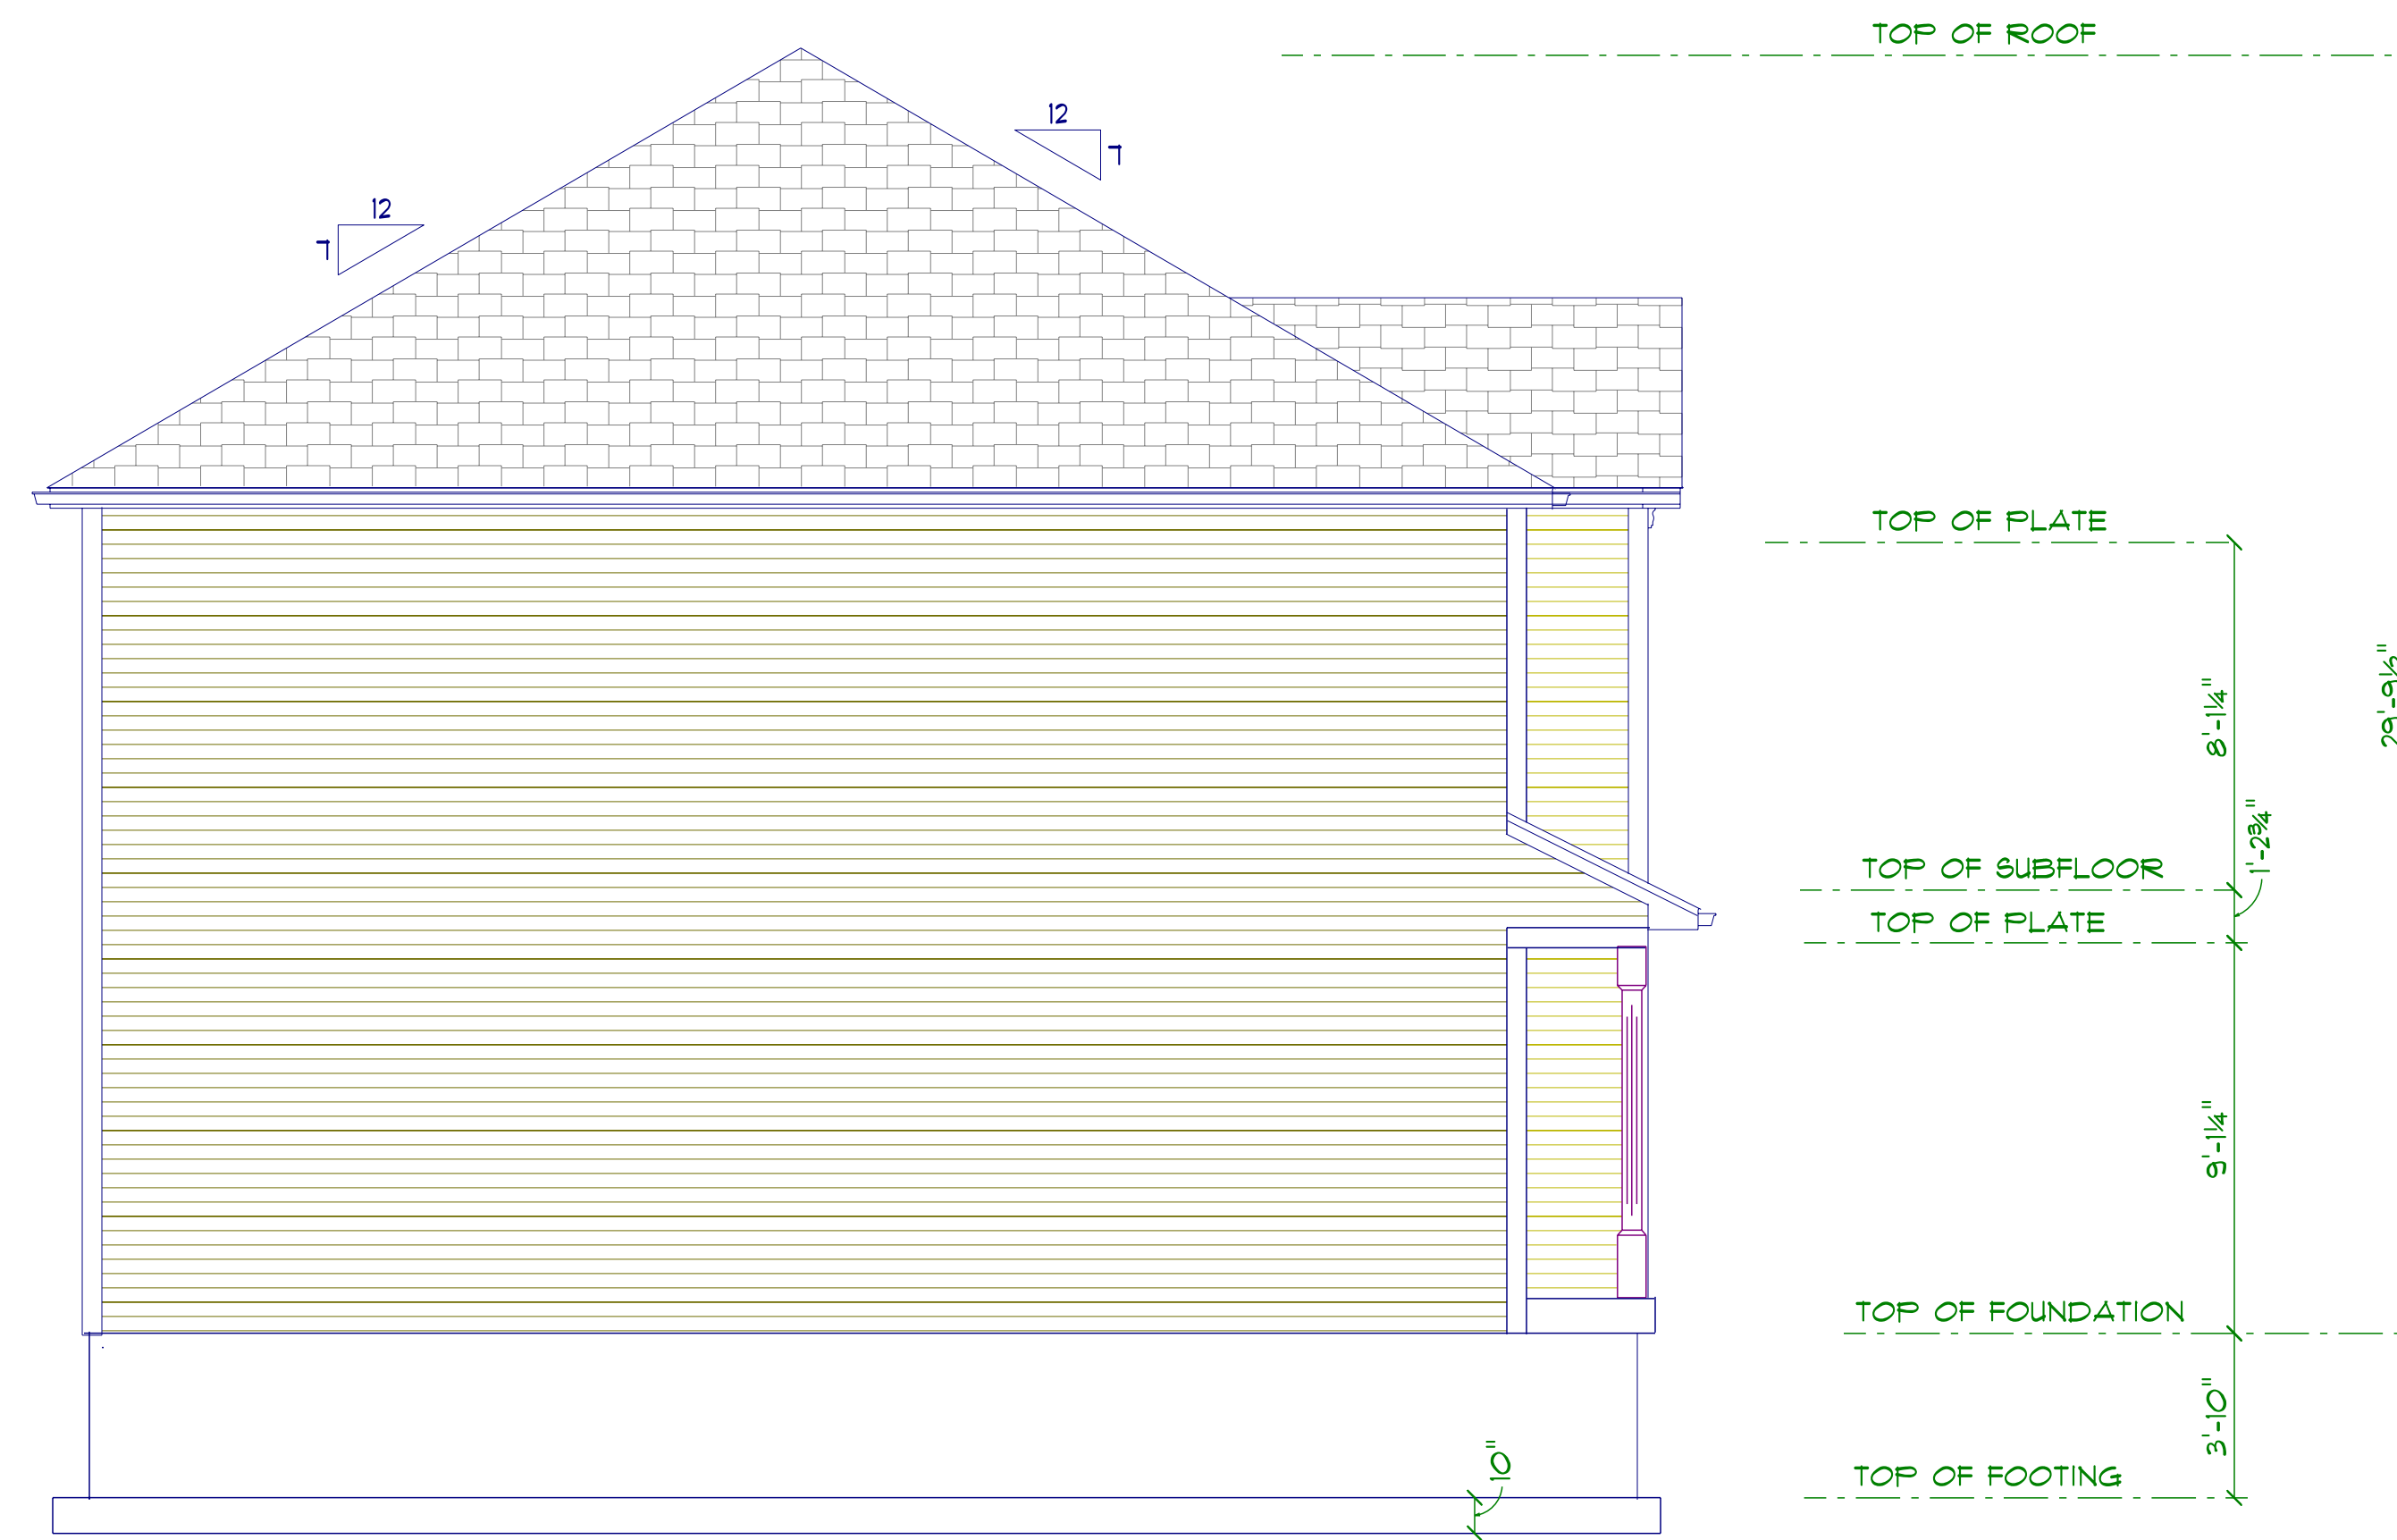


LEFT ELEVATION BLDG 5	<i>Diamond Estates LLC 110 Court Street Suite 1 Cromwell CT. 06416 860-632-7090 Fax 860-394-4001 pat@buildingCT.com</i>	<i>Louis Street Apartments LLC 103 Louis Street Newington CT. 06111</i>	A4
FOURPLEX UNITS 15-18			
1125 TOTAL LIVABLE SQ.FT			
DATE: 10/4/2025			

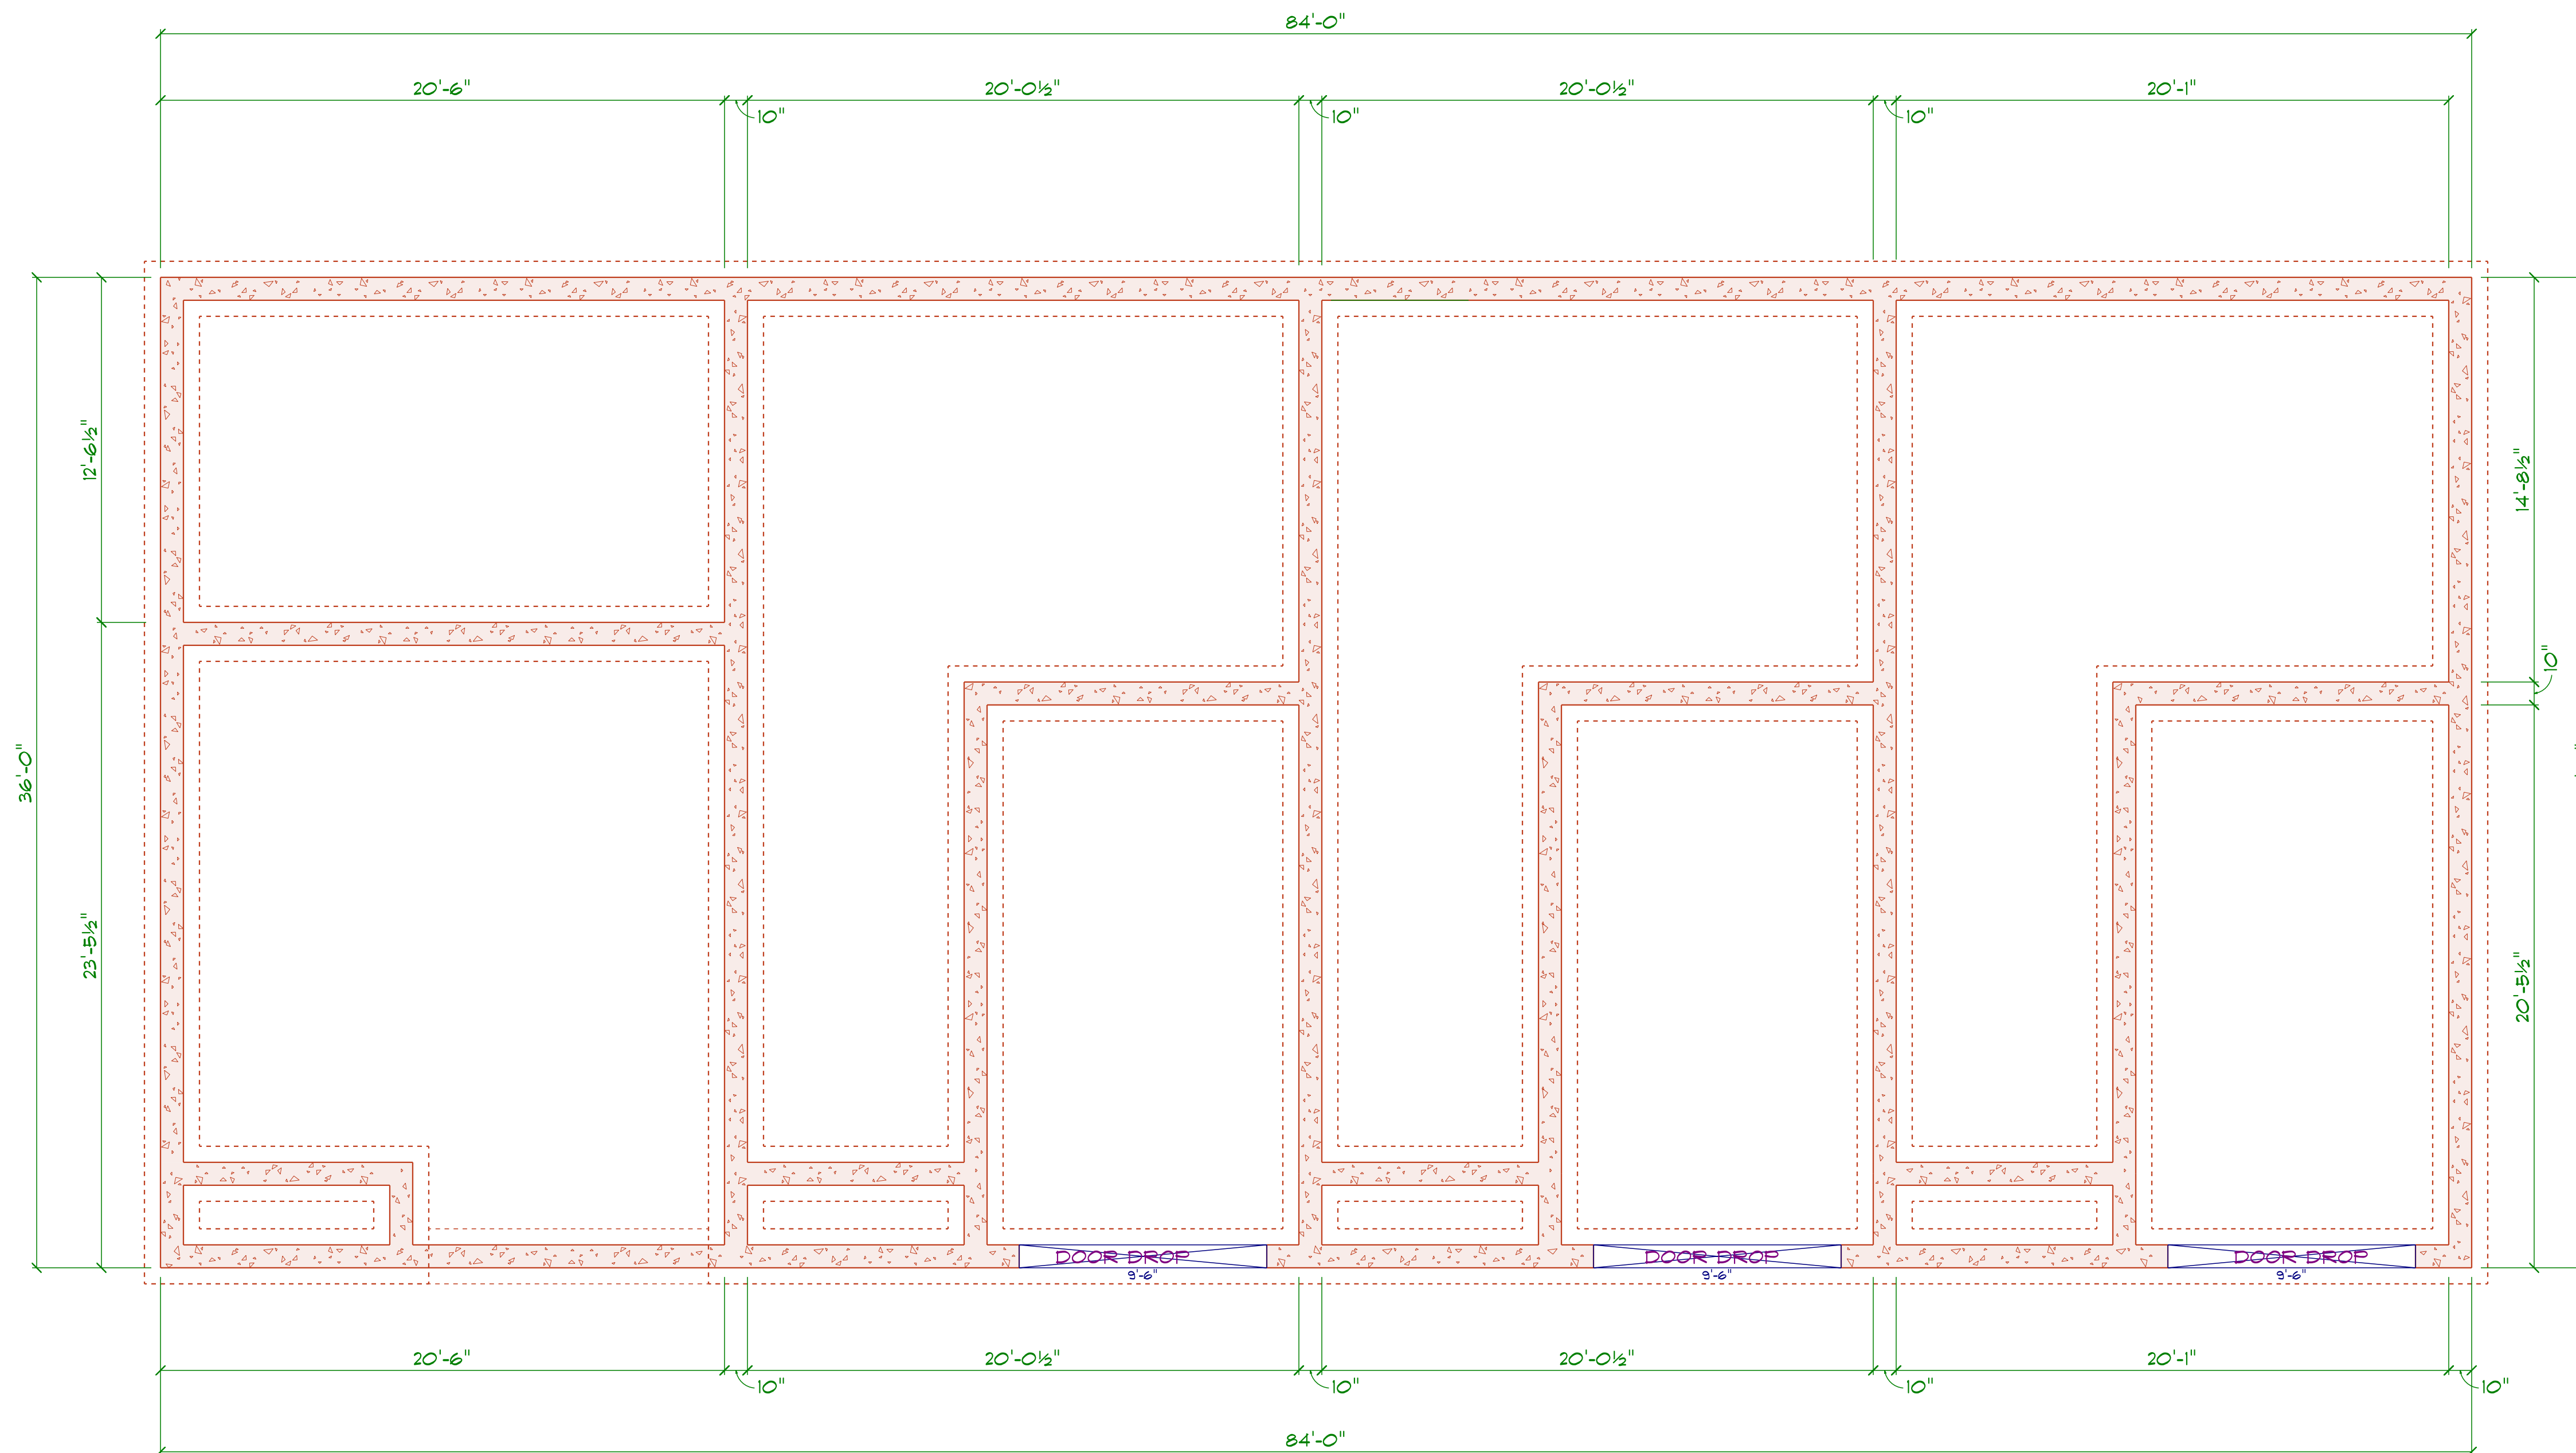

FOUNDATION BLDG 5	<i>Diamond Estates LLC 110 Court Street Suite 1 Cromwell CT. 06416 860-632-7090 Fax 80-394-4001 pat@buildingCT.com</i>	<i>Louis Street Apartments LLC 103 Louis Street Newington CT. 06111</i>	A5
FOURPLEX UNITS 15-18			
DATE: 10/4/2025			

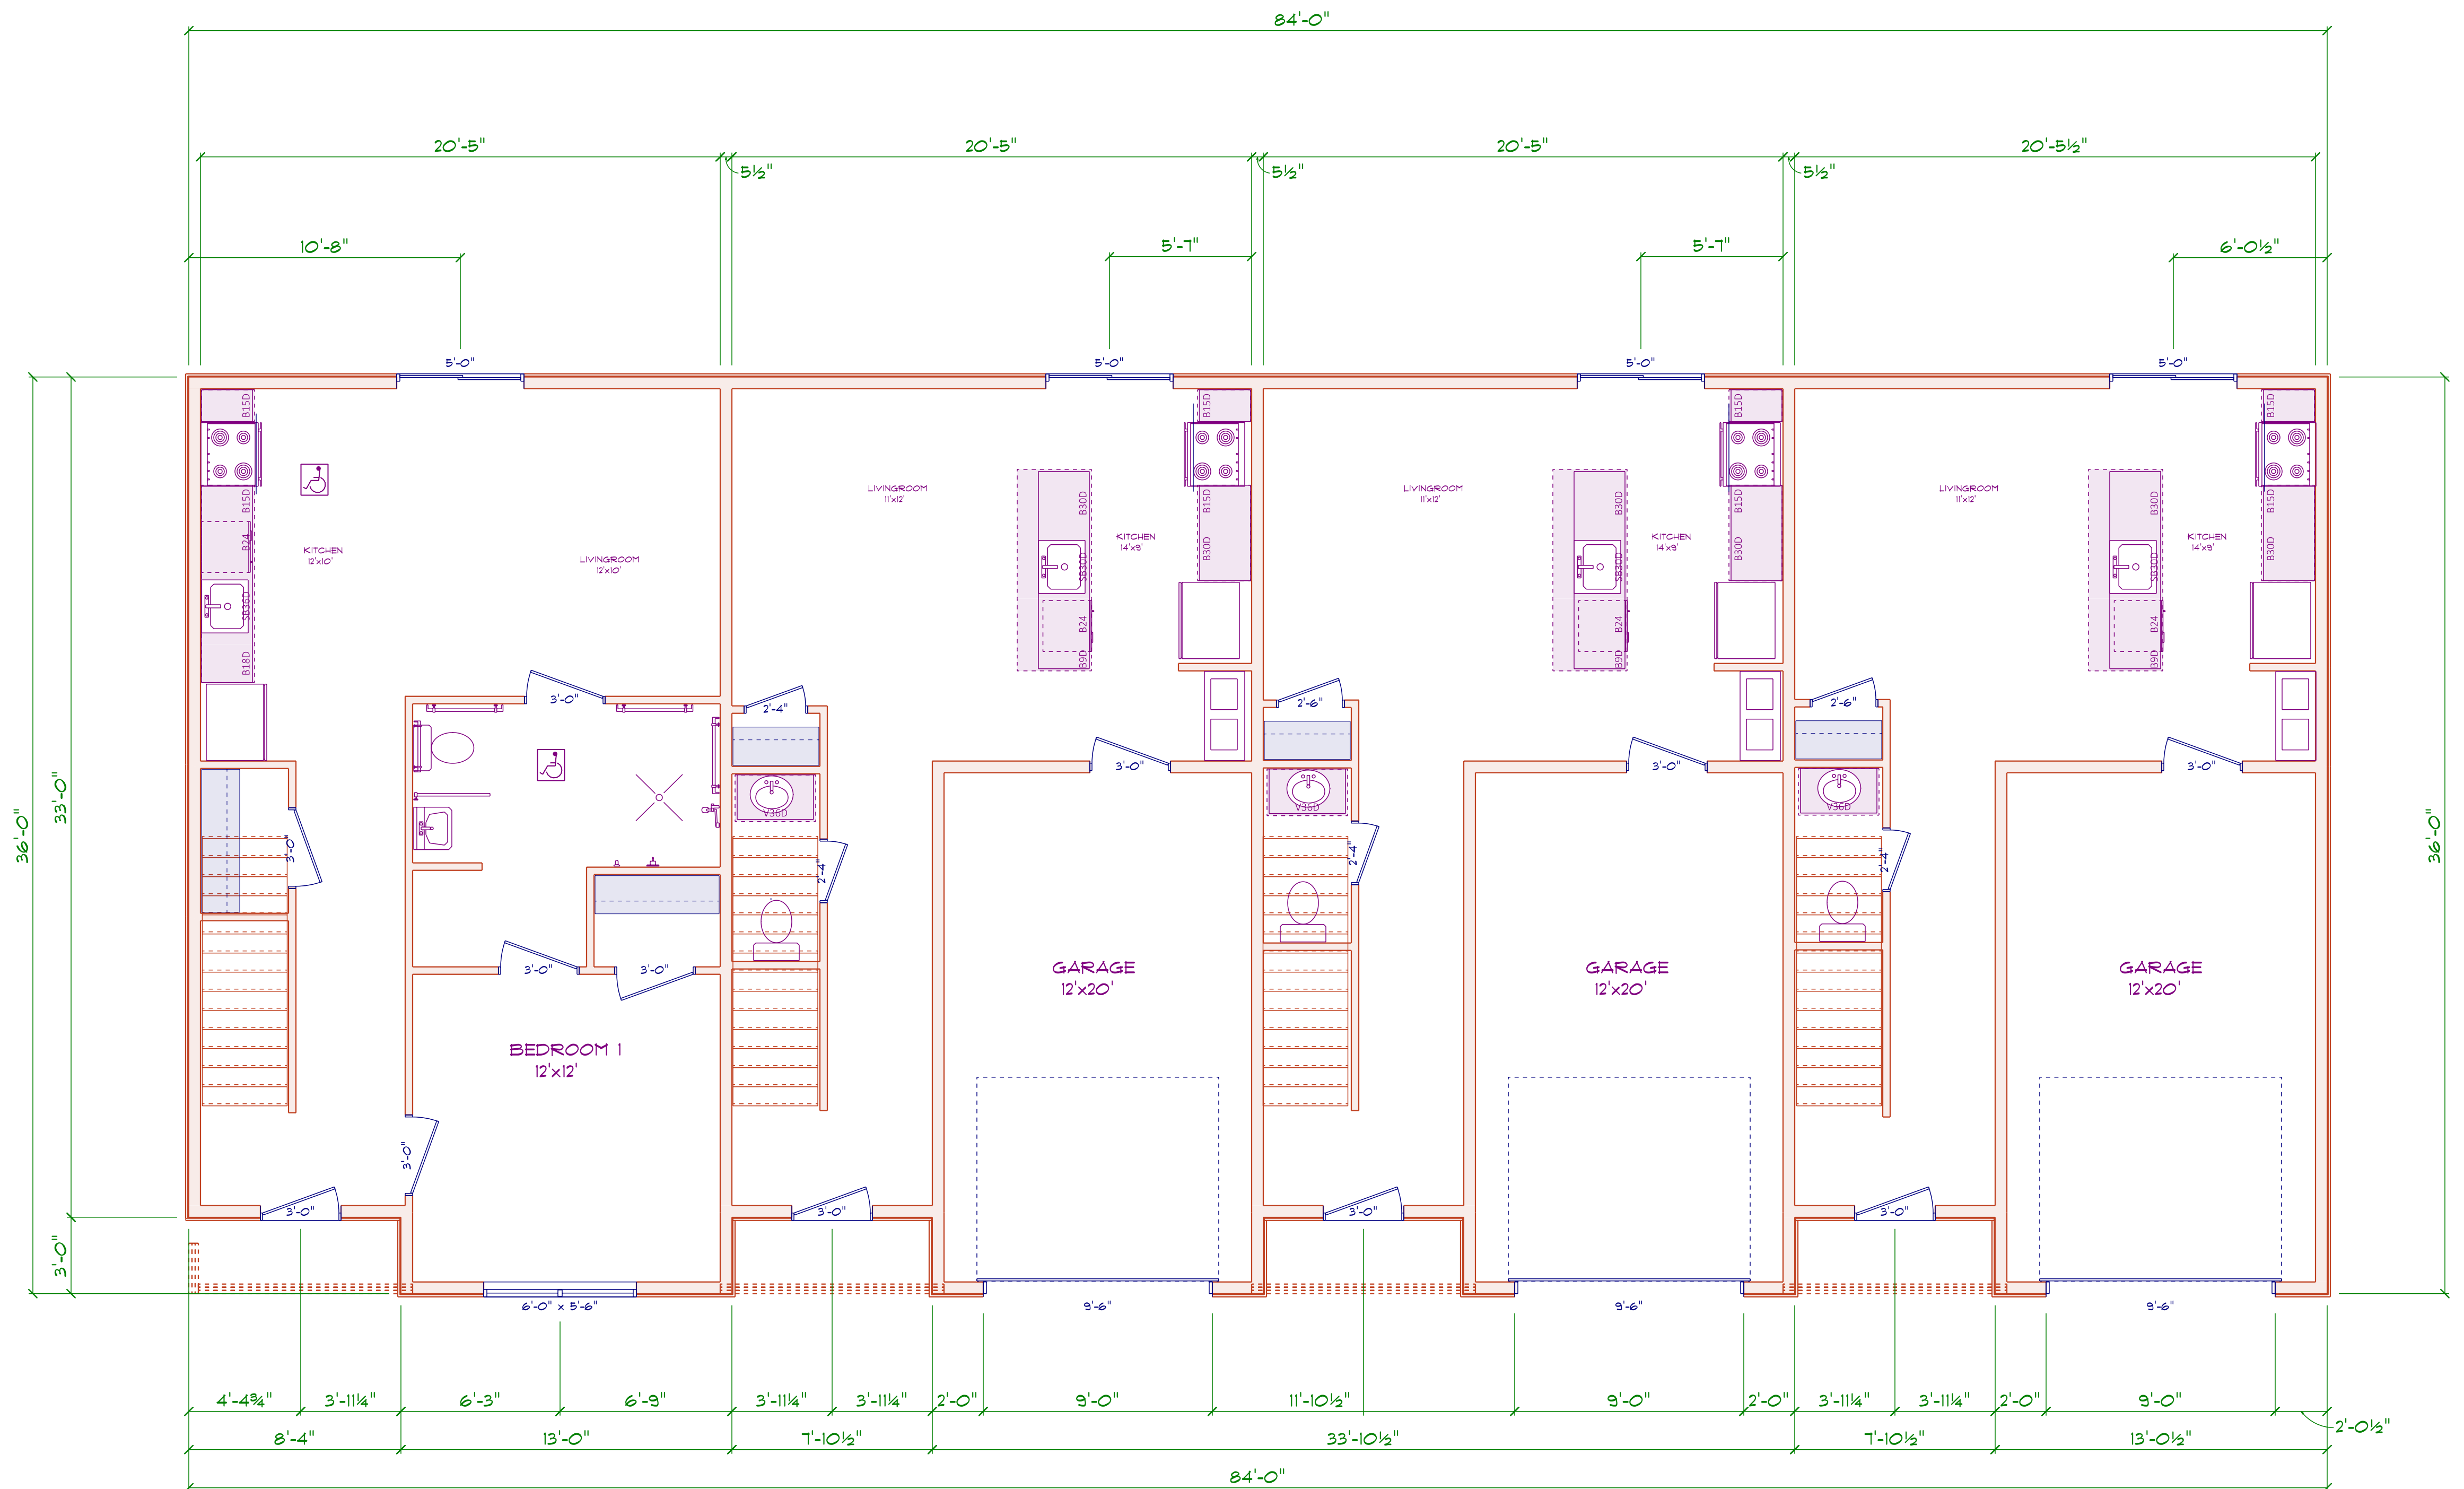

FIRST FLOOR BLDG 5	<i>Diamond Estates LLC 110 Court Street Suite 1 Cromwell CT. 06416 860-632-7090 Fax 860-394-4001 pat@buildingCT.com</i>	<i>Louis Street Apartments LLC 103 Louis Street Newington CT. 06111</i>	A7
FOURPLEX UNITS 15-18			
1125 TOTAL LIVABLE SQ.FT			
DATE: 10/4/2025			

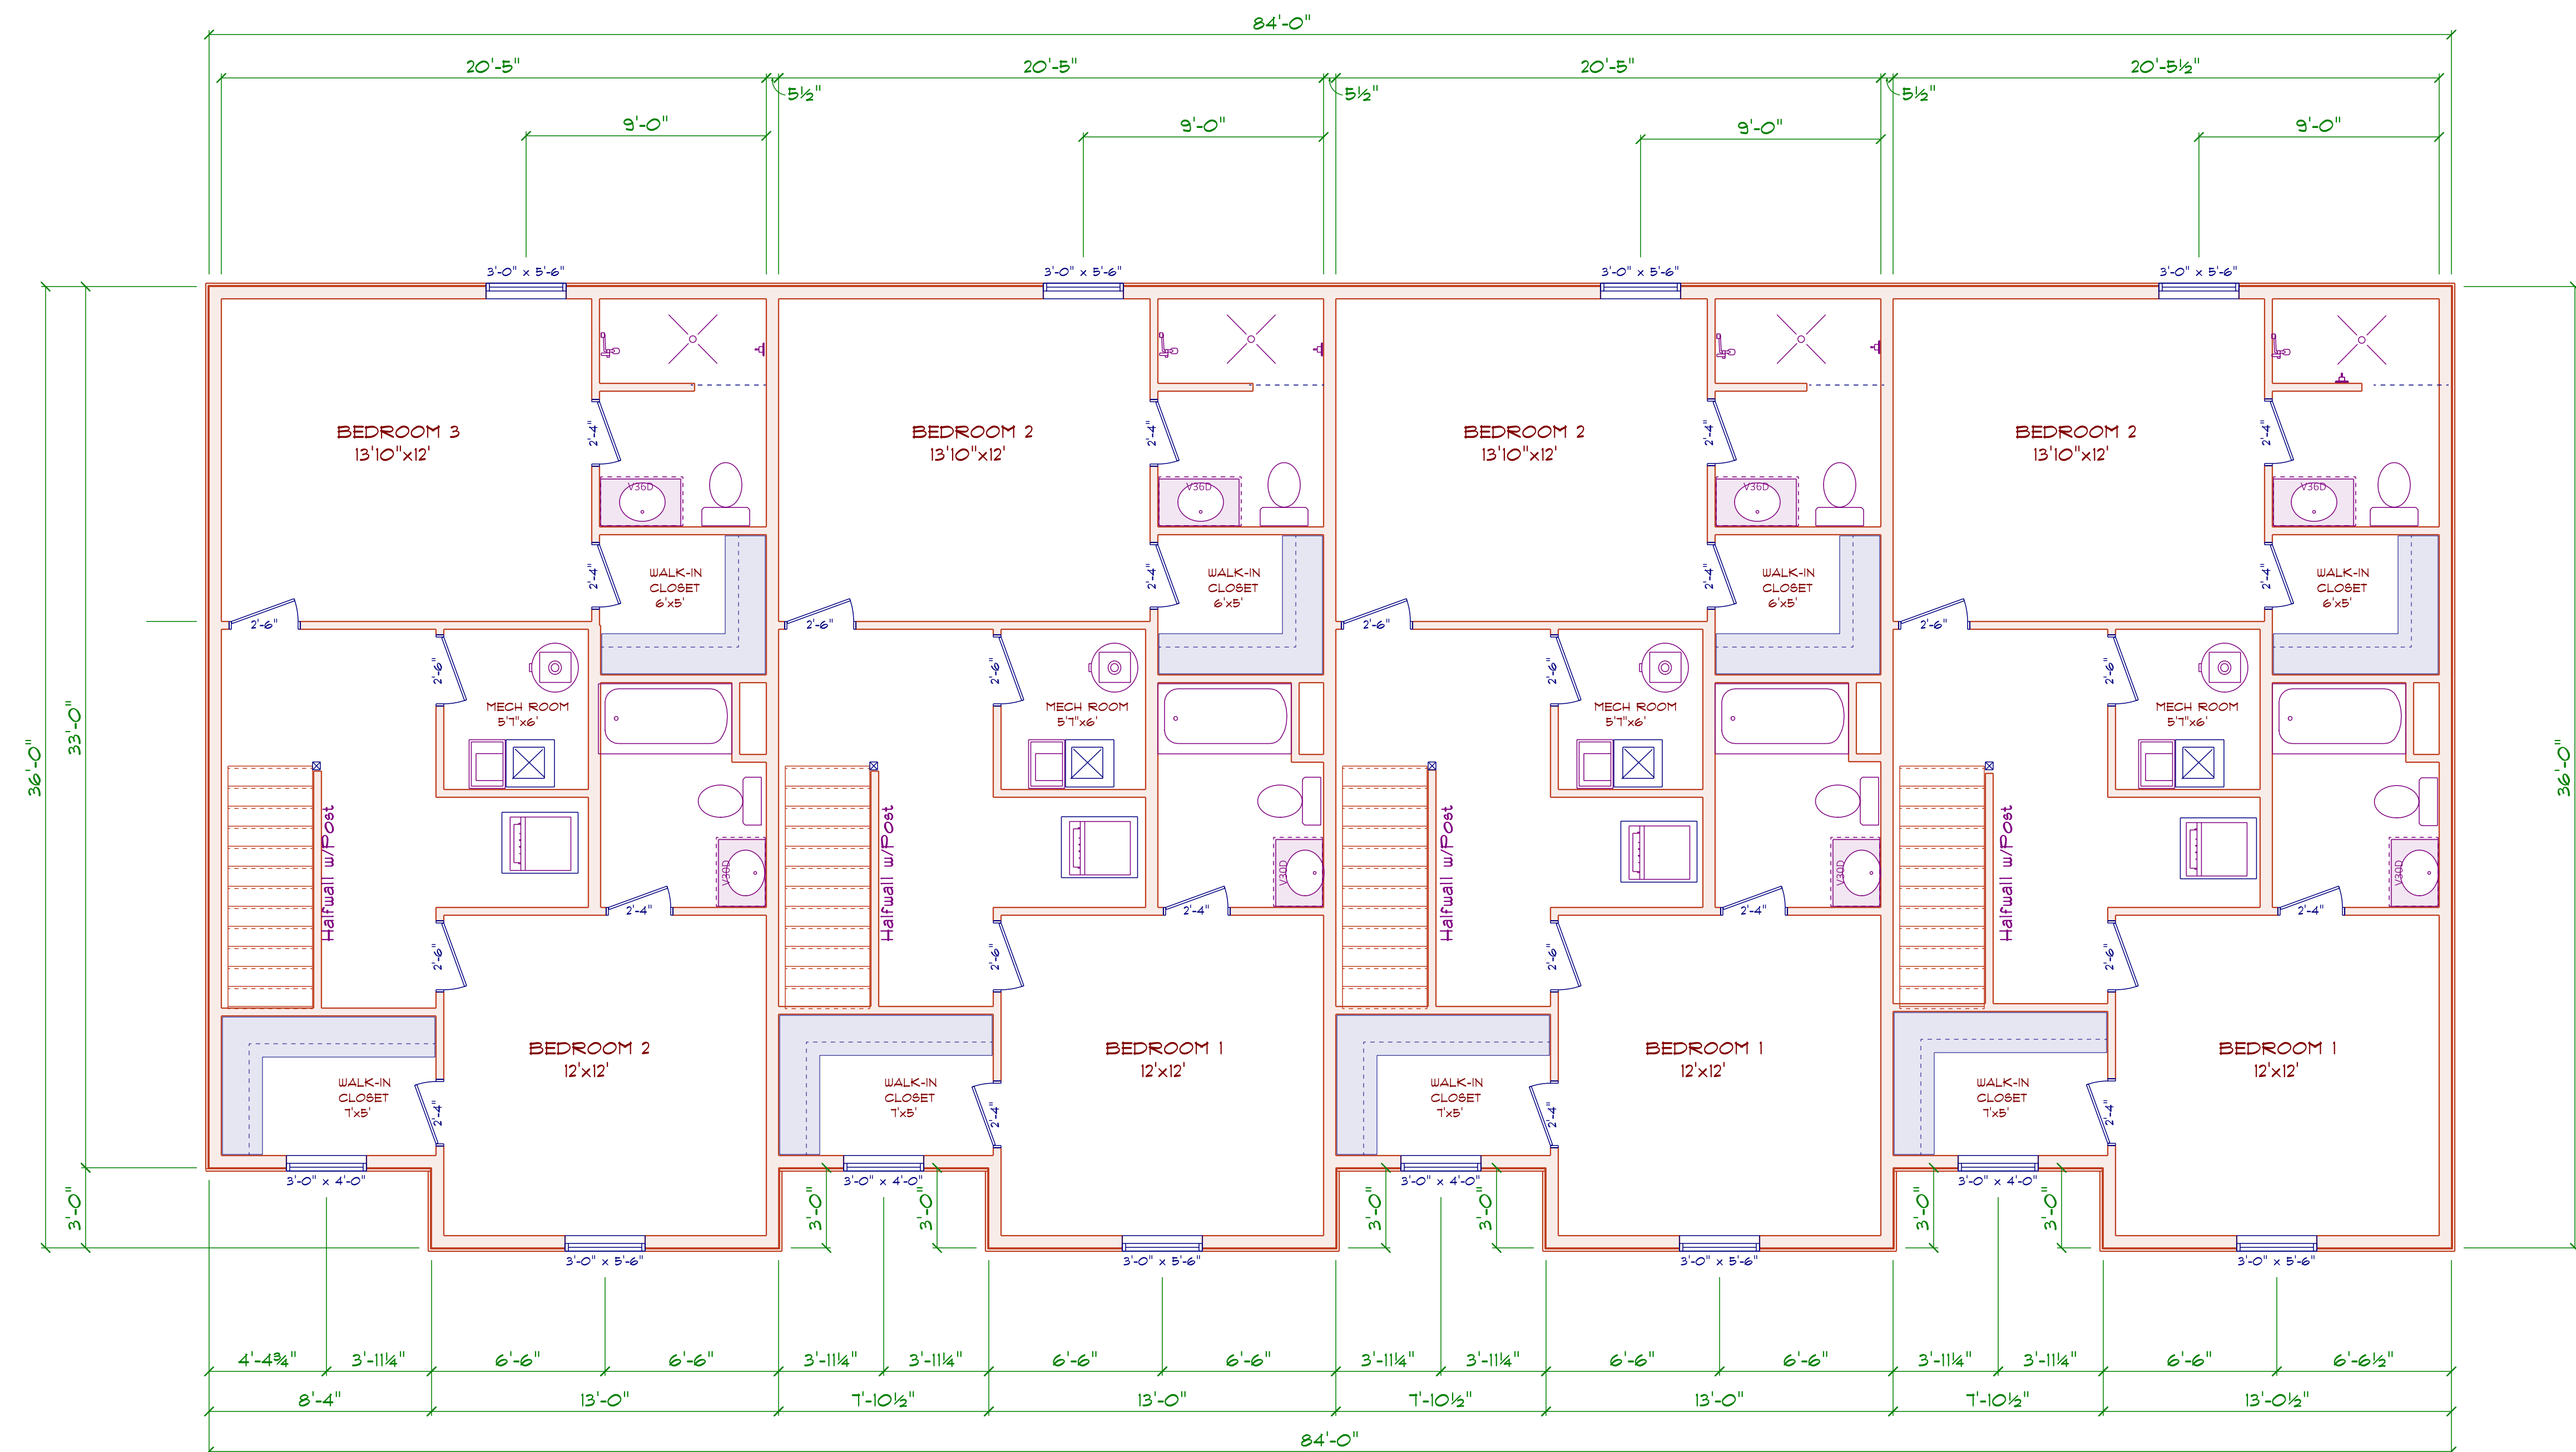

SECOND FLOOR BLDG 5

FOURPLEX UNITS 15-18

1125 TOTAL LIVABLE SQ.FT

DATE: 10/4/2025

*Diamond Estates LLC
110 Court Street Suite 1
Cromwell CT. 06416
860-632-7090 Fax 860-394-4001
pat@buildingCT.com*

*Louis Street Apartments LLC
103 Louis Street
Newington CT. 06111*

A9



FRONT ELEVATION BLDG 6

FOURPLEX UNITS 19-22

1125 TOTAL LIVABLE SQ.FT

DATE: 10/4/2025


*Diamond Estates LLC
110 Court Street Suite 1
Cromwell CT. 06416
860-632-7090 Fax 86-394-4001
pat@buildingCT.com*

*Louis Street Apartments LLC
103 Louis Street
Newington CT. 06111*


A1




REAR ELEVATION BLDG 6	<i>Diamond Estates LLC 110 Court Street Suite 1 Cromwell CT, 06416 860-632-7090 Fax 860-394-4001 pat@buildingCT.com</i>	<i>Louis Street Apartments LLC 103 Louis Street Newington CT, 06111</i>	A2
FOURPLEX UNITS 19-22			
1125 TOTAL LIVABLE SQ.FT			
DATE: 10/4/2025			

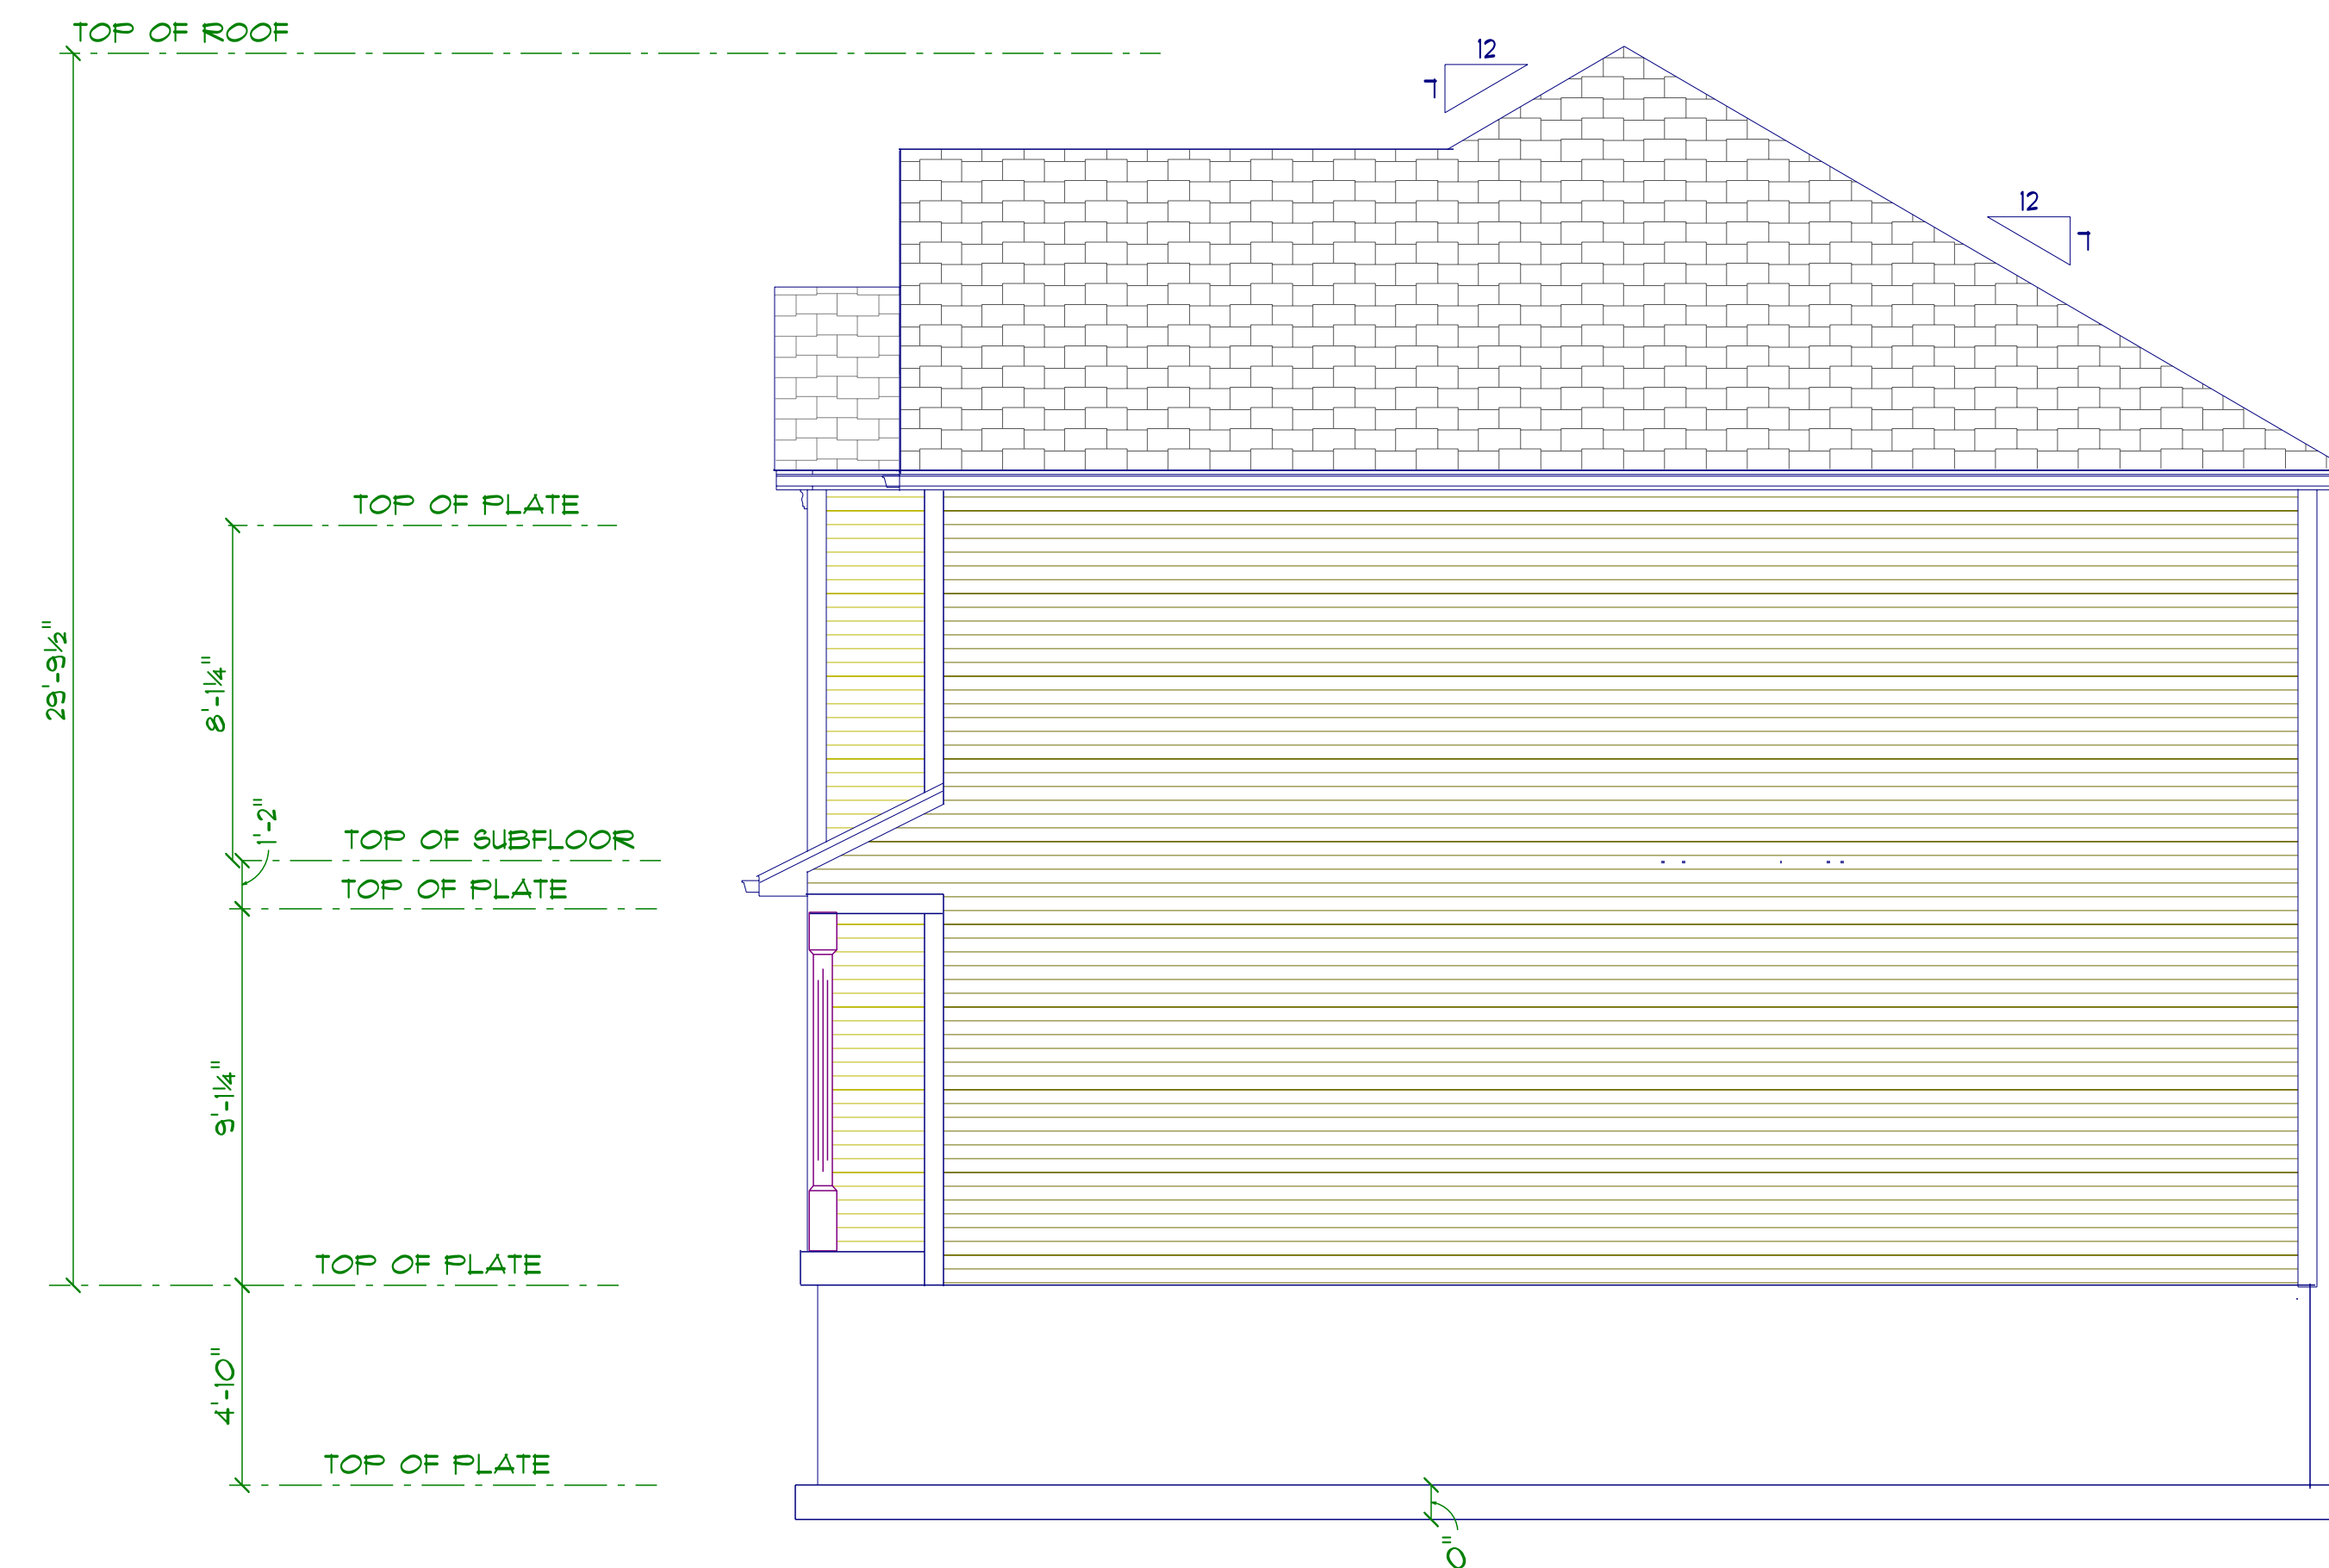


RIGHT ELEVATION BLDG 6	<i>Diamond Estates LLC 110 Court Street Suite 1 Cromwell CT. 06416 860-632-7090 Fax 860-394-4001 pat@buildingCT.com</i>	<i>Louis Street Apartments LLC 103 Louis Street Newington CT. 06111</i>	A3
FOURPLEX UNITS 19-22			
1125 TOTAL LIVABLE SQ.FT			
DATE: 10/4/2025			

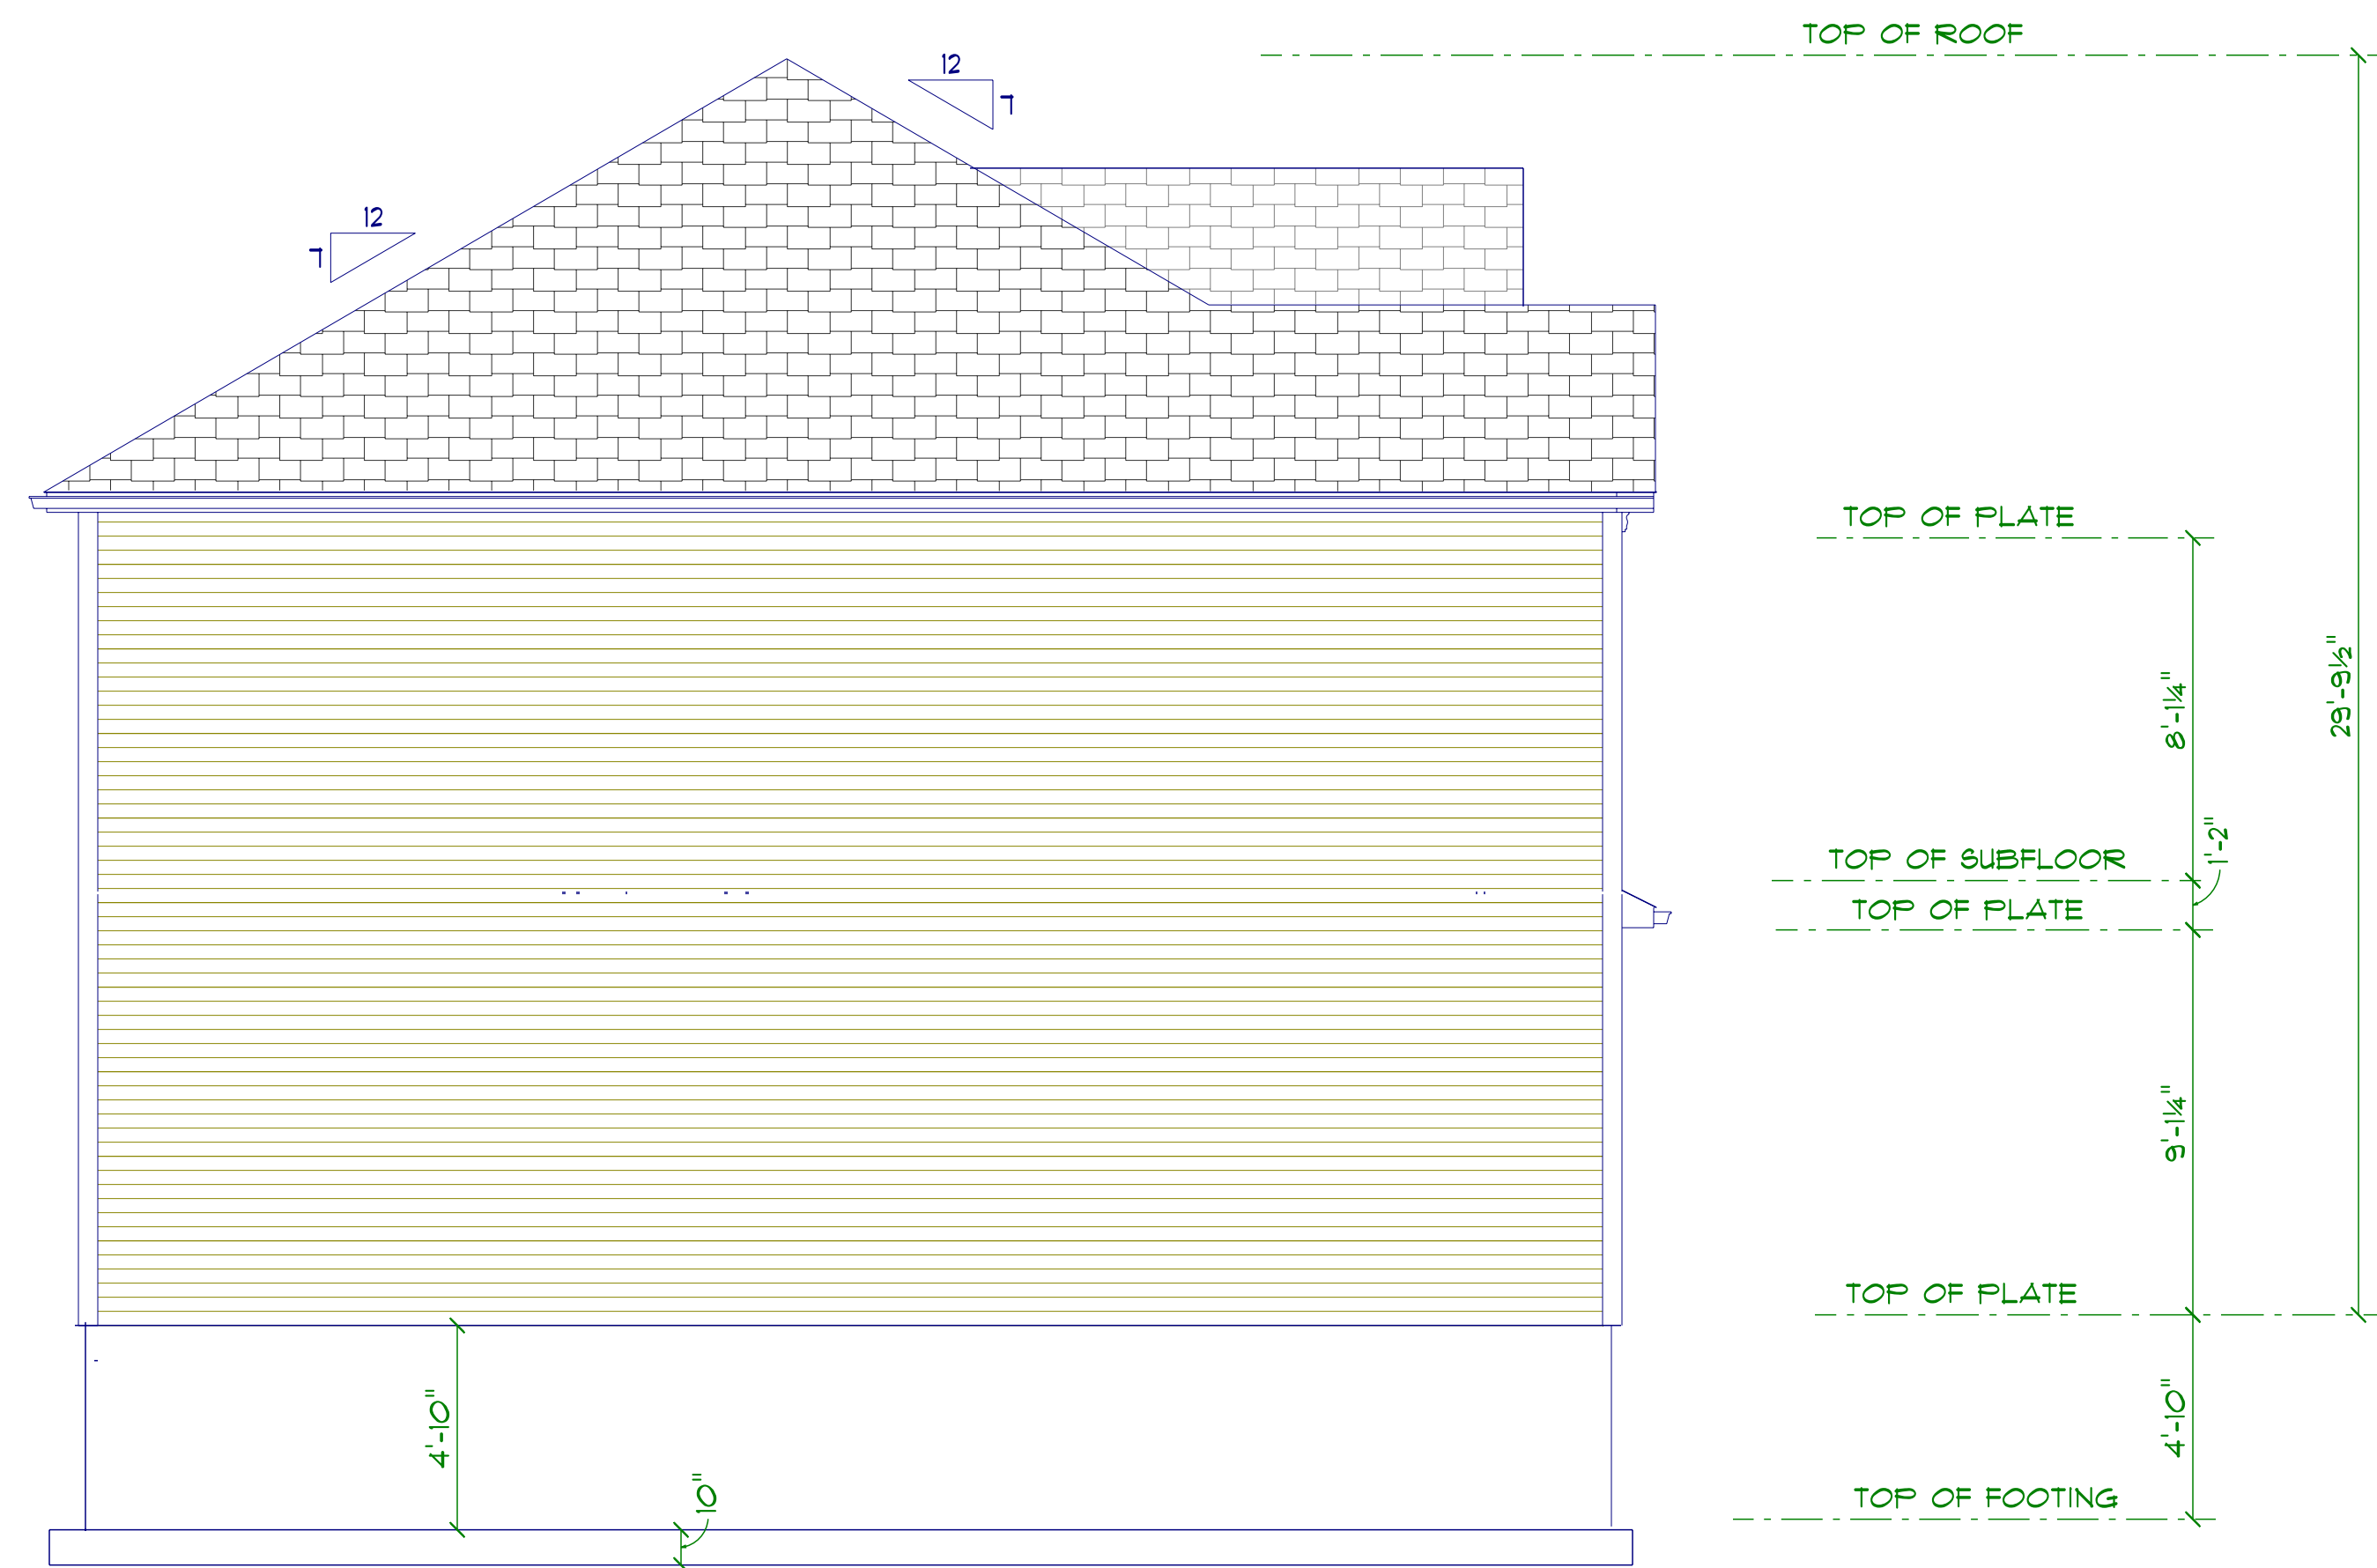


LEFT ELEVATION BLDG 6	<i>Diamond Estates LLC 110 Court Street Suite 1 Cromwell CT, 06416 860-632-7090 Fax 860-394-4001 pat@buildingCT.com</i>	<i>Louis Street Apartments LLC 103 Louis Street Newington CT, 06111</i>	A4
FOURPLEX UNITS 19-22			
1125 TOTAL LIVABLE SQ.FT			
DATE: 10/4/2025			

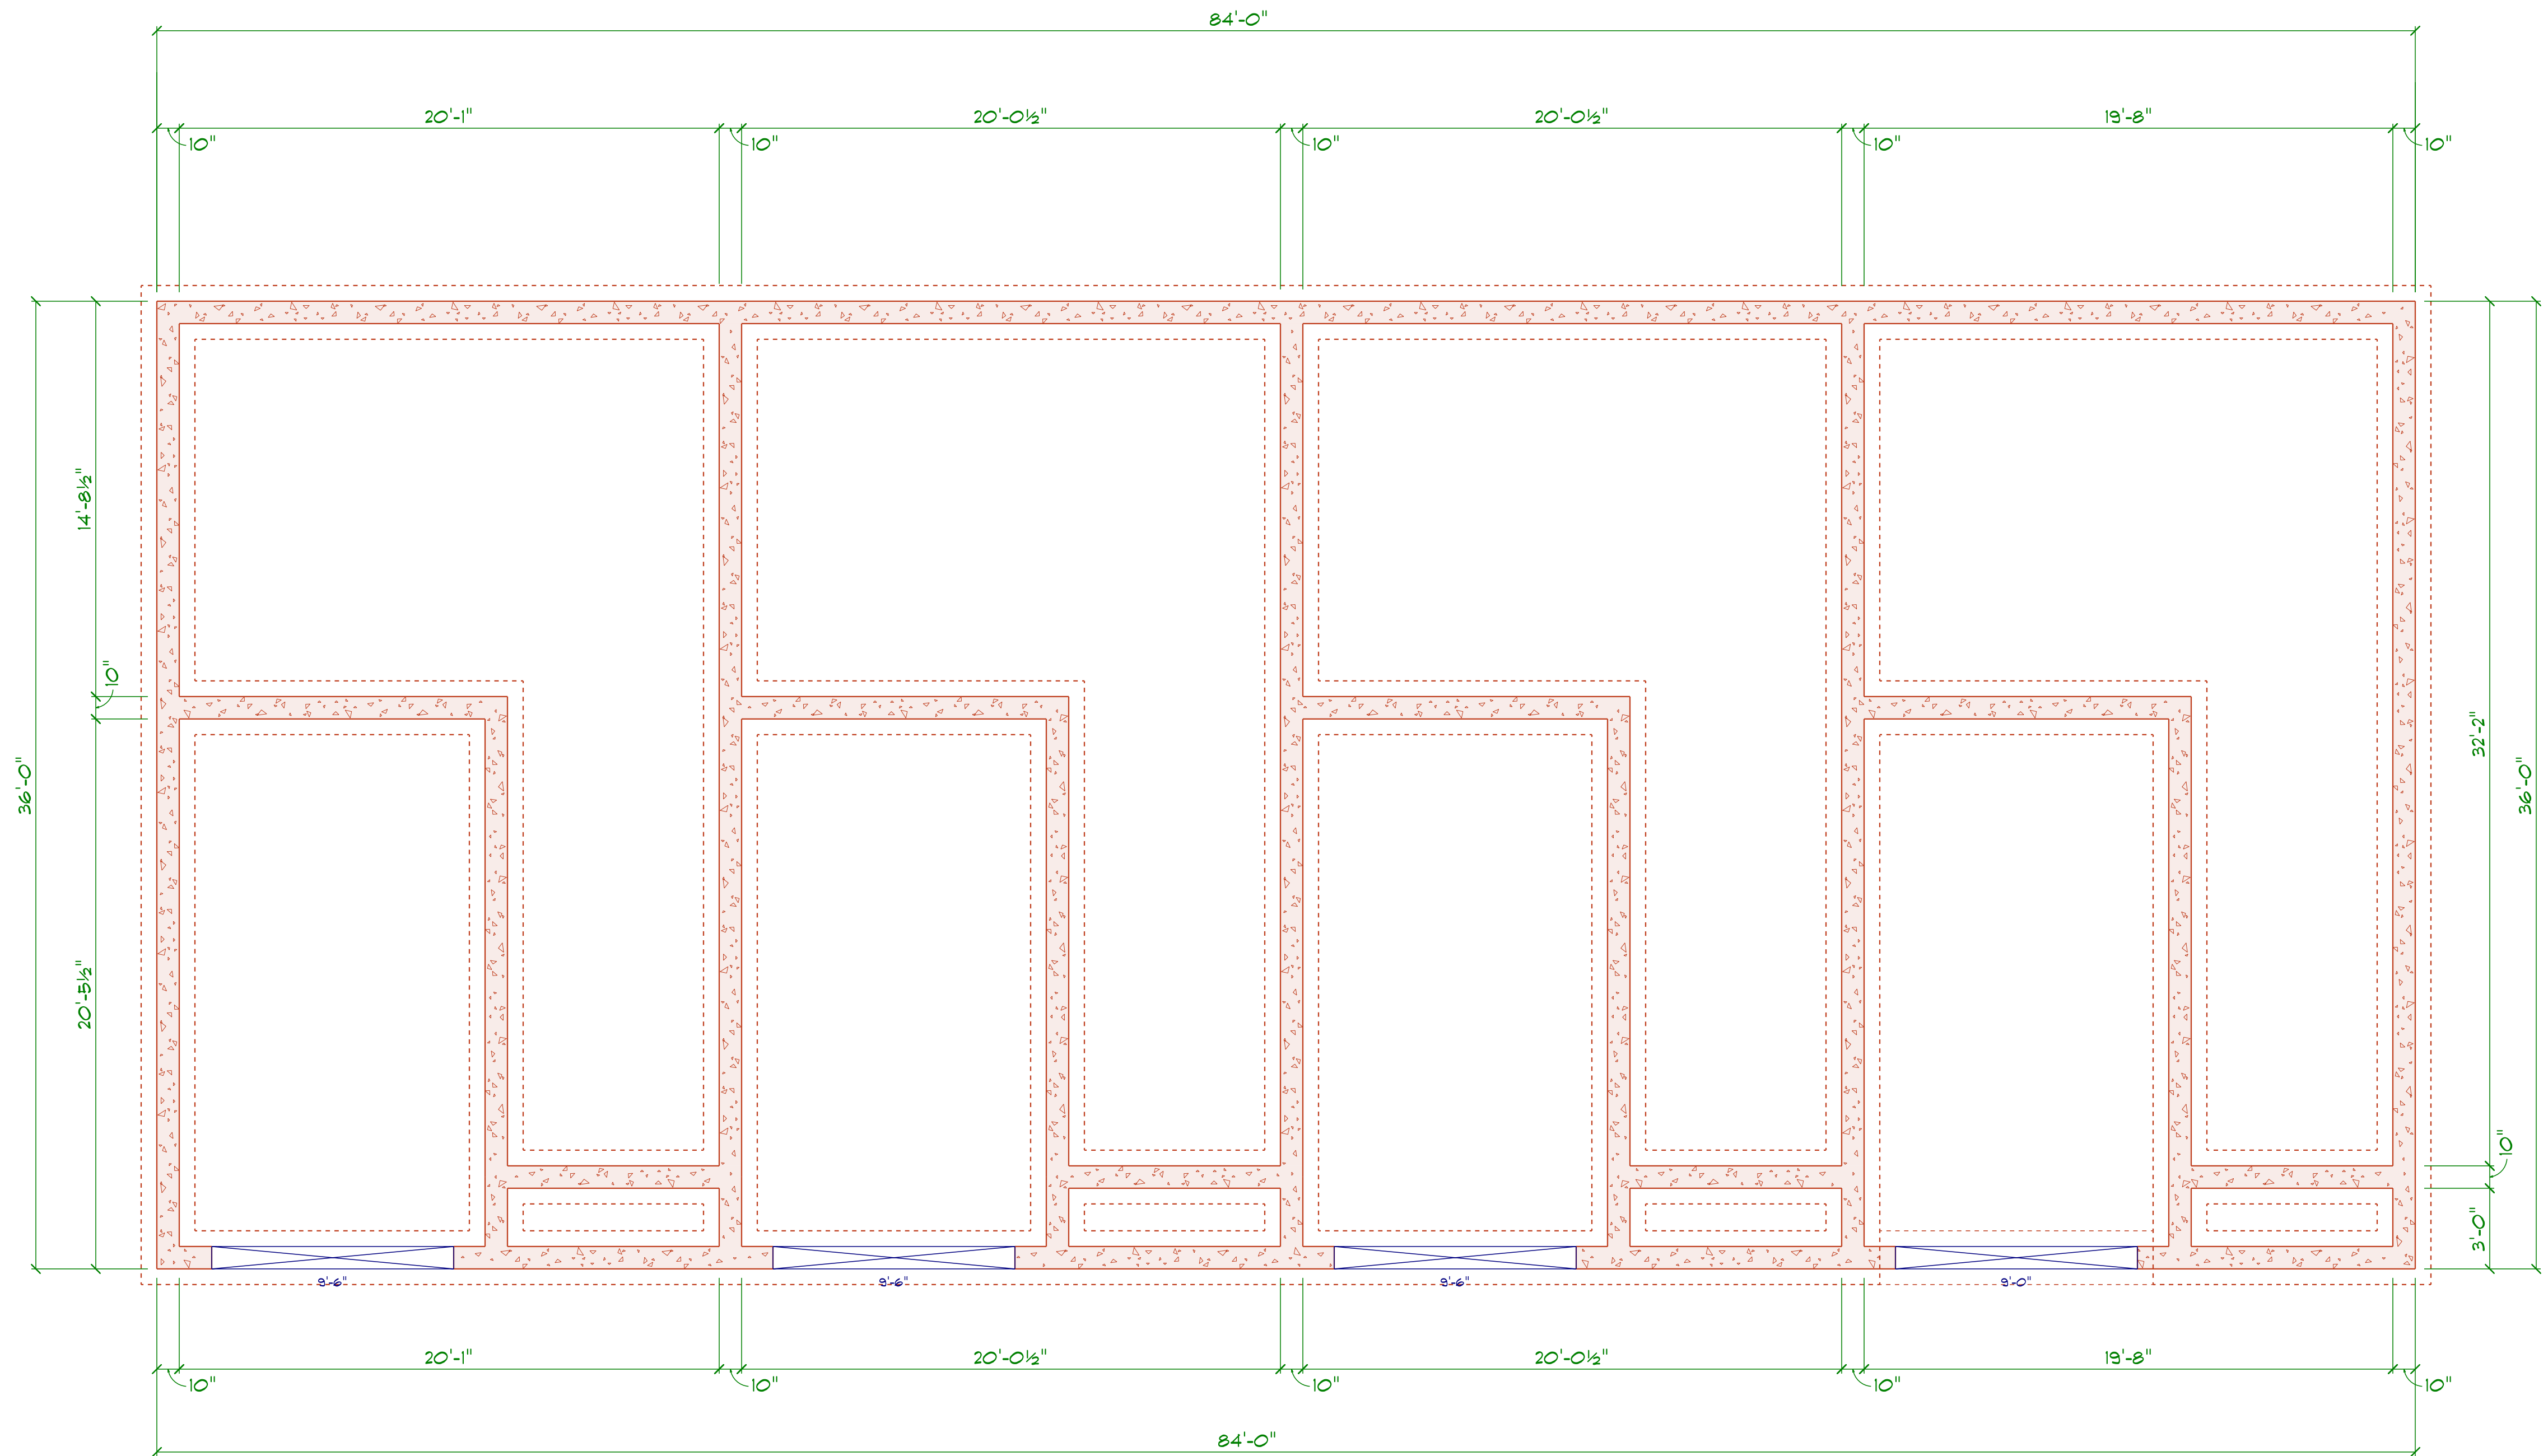

FOUNDATION BLDG 6	Diamond Estates LLC 110 Court Street Suite 1 Cromwell CT. 06416 860-632-7090 Fax 80-394-4001 pat@buildingCT.com	Louis Street Apartments LLC 103 Louis Street Newington CT. 06111	A5
FOURPLEX UNITS 19-22			
DATE: 10/4/2025			

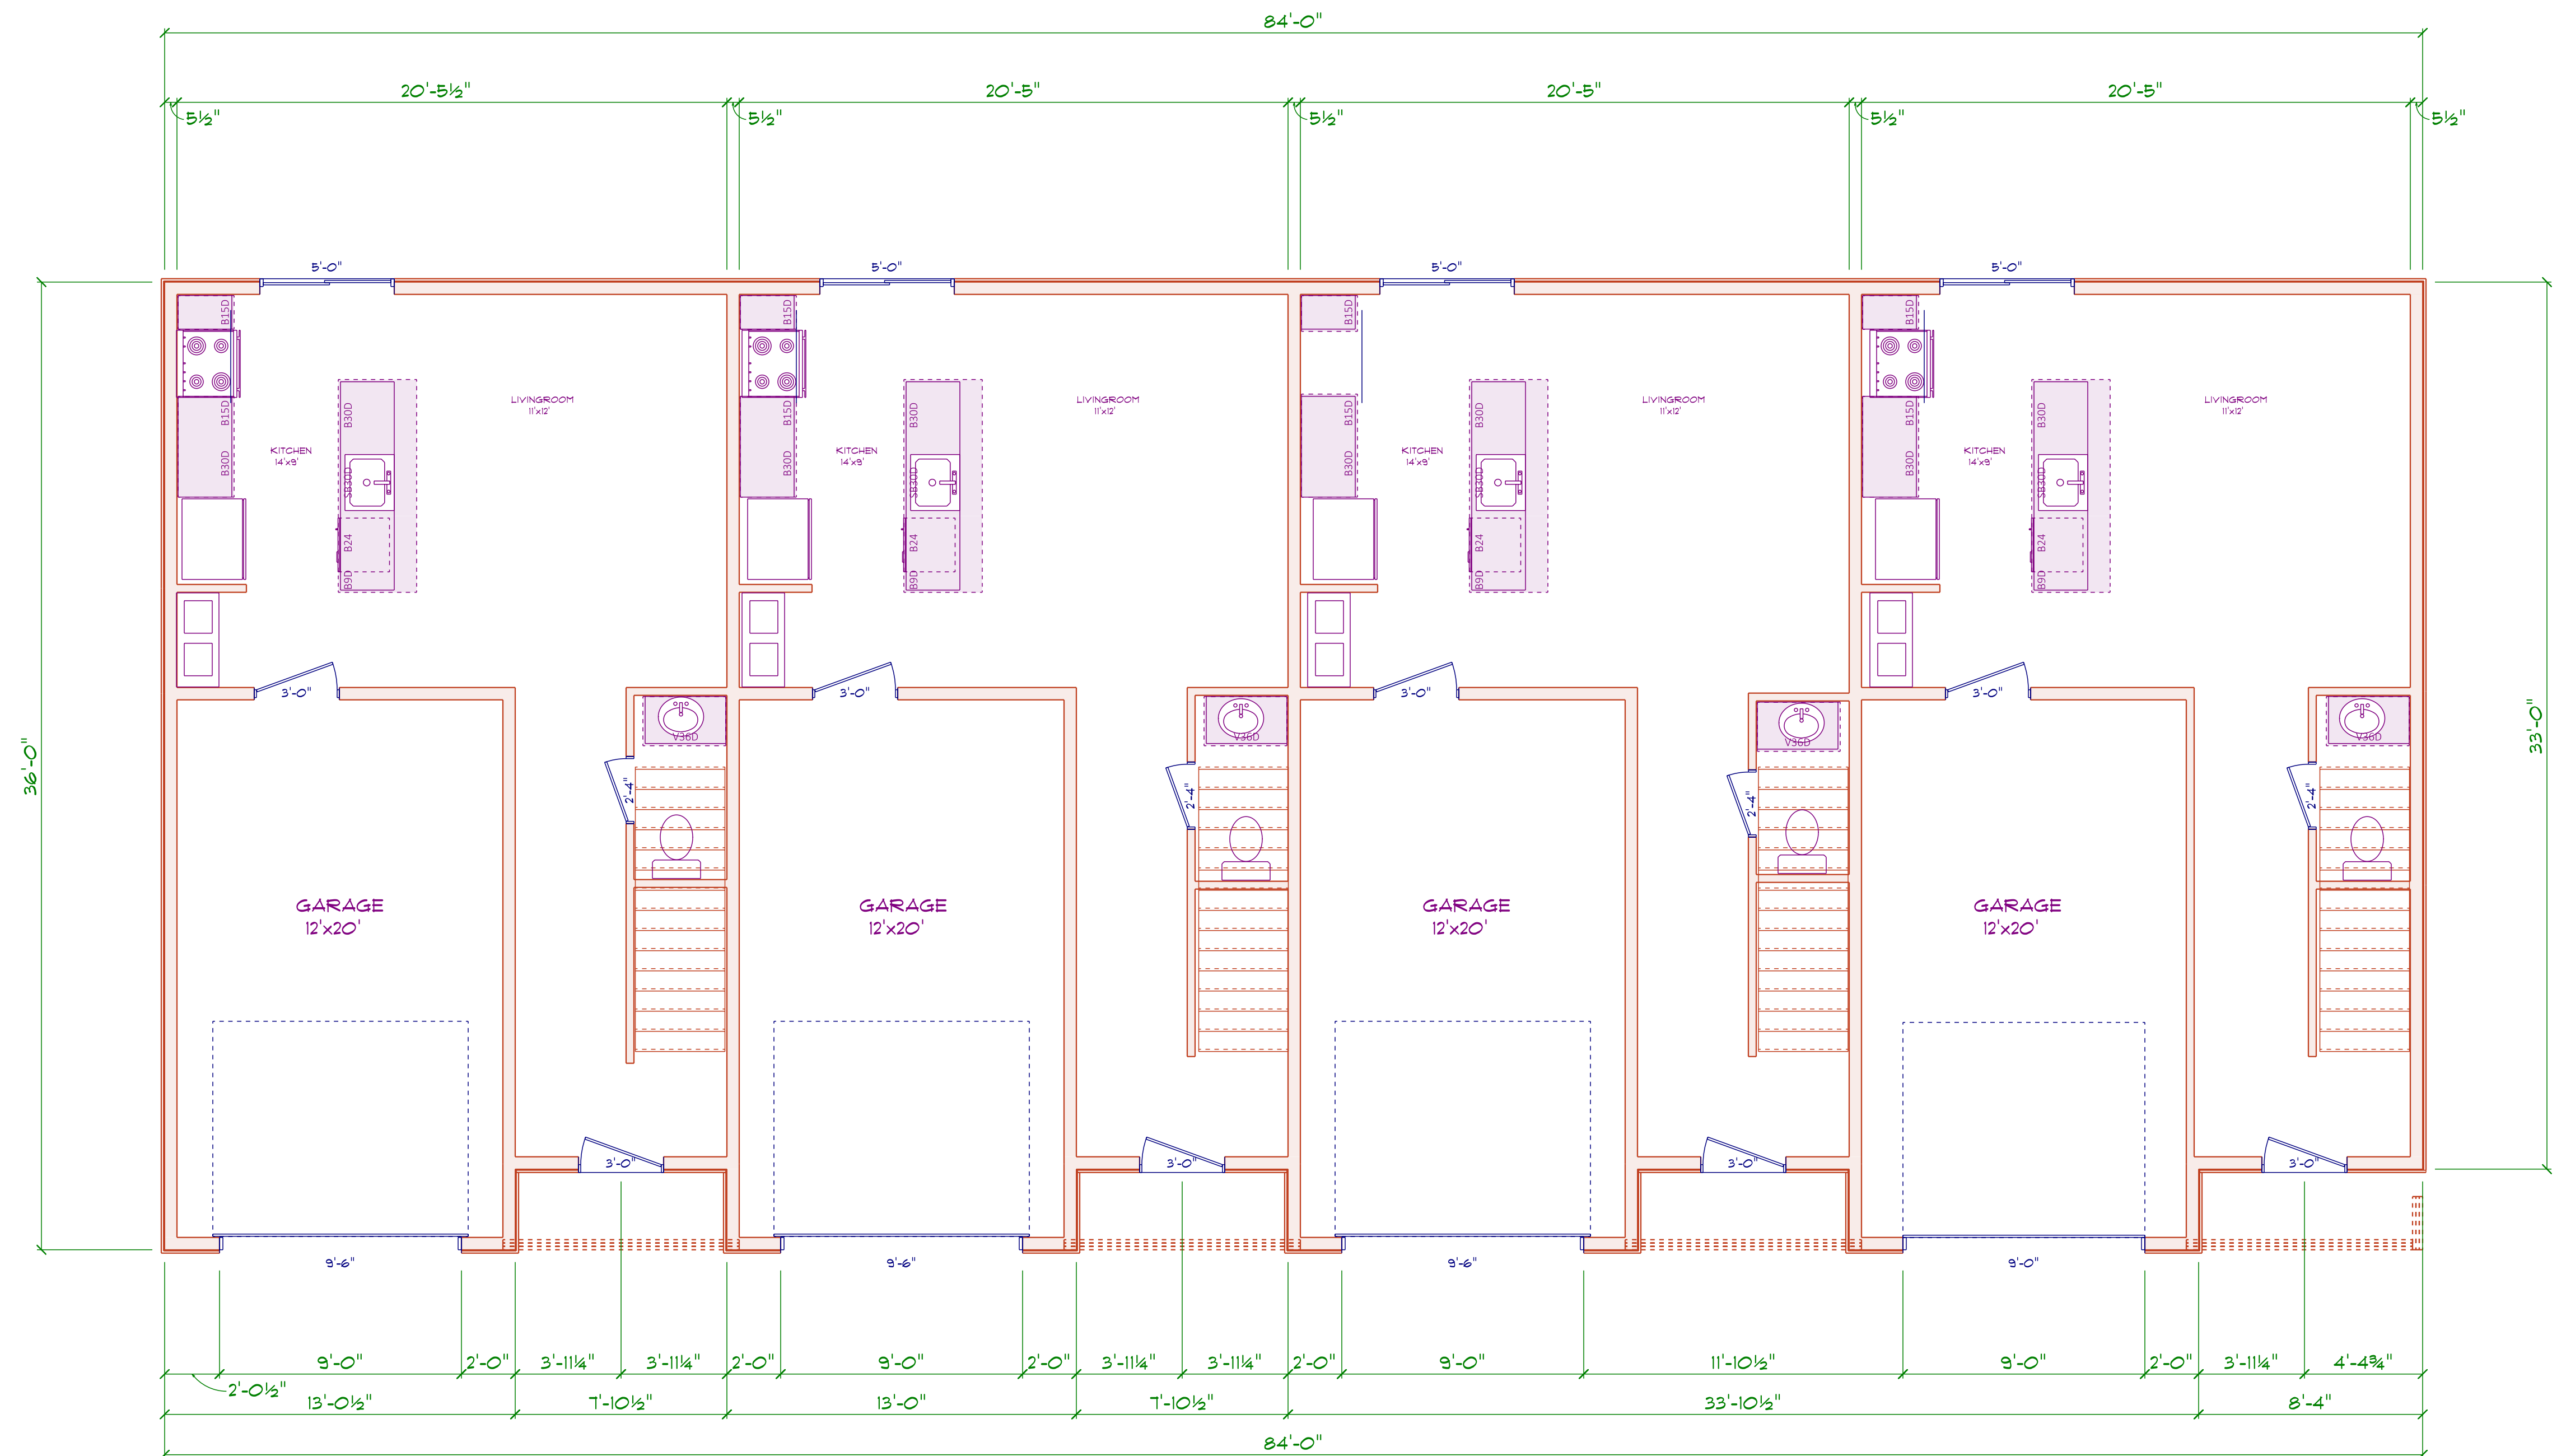

FIRST FLOOR BLDG 6	<i>Diamond Estates LLC 110 Court Street Suite 1 Cromwell CT. 06416 860-632-7090 Fax 860-394-4001 pat@buildingCT.com</i>	<i>Louis Street Apartments LLC 103 Louis Street Newington CT. 06111</i>	A7
FOURPLEX UNITS 19-22			
1125 TOTAL LIVABLE SQ.FT			
DATE: 10/4/2025			

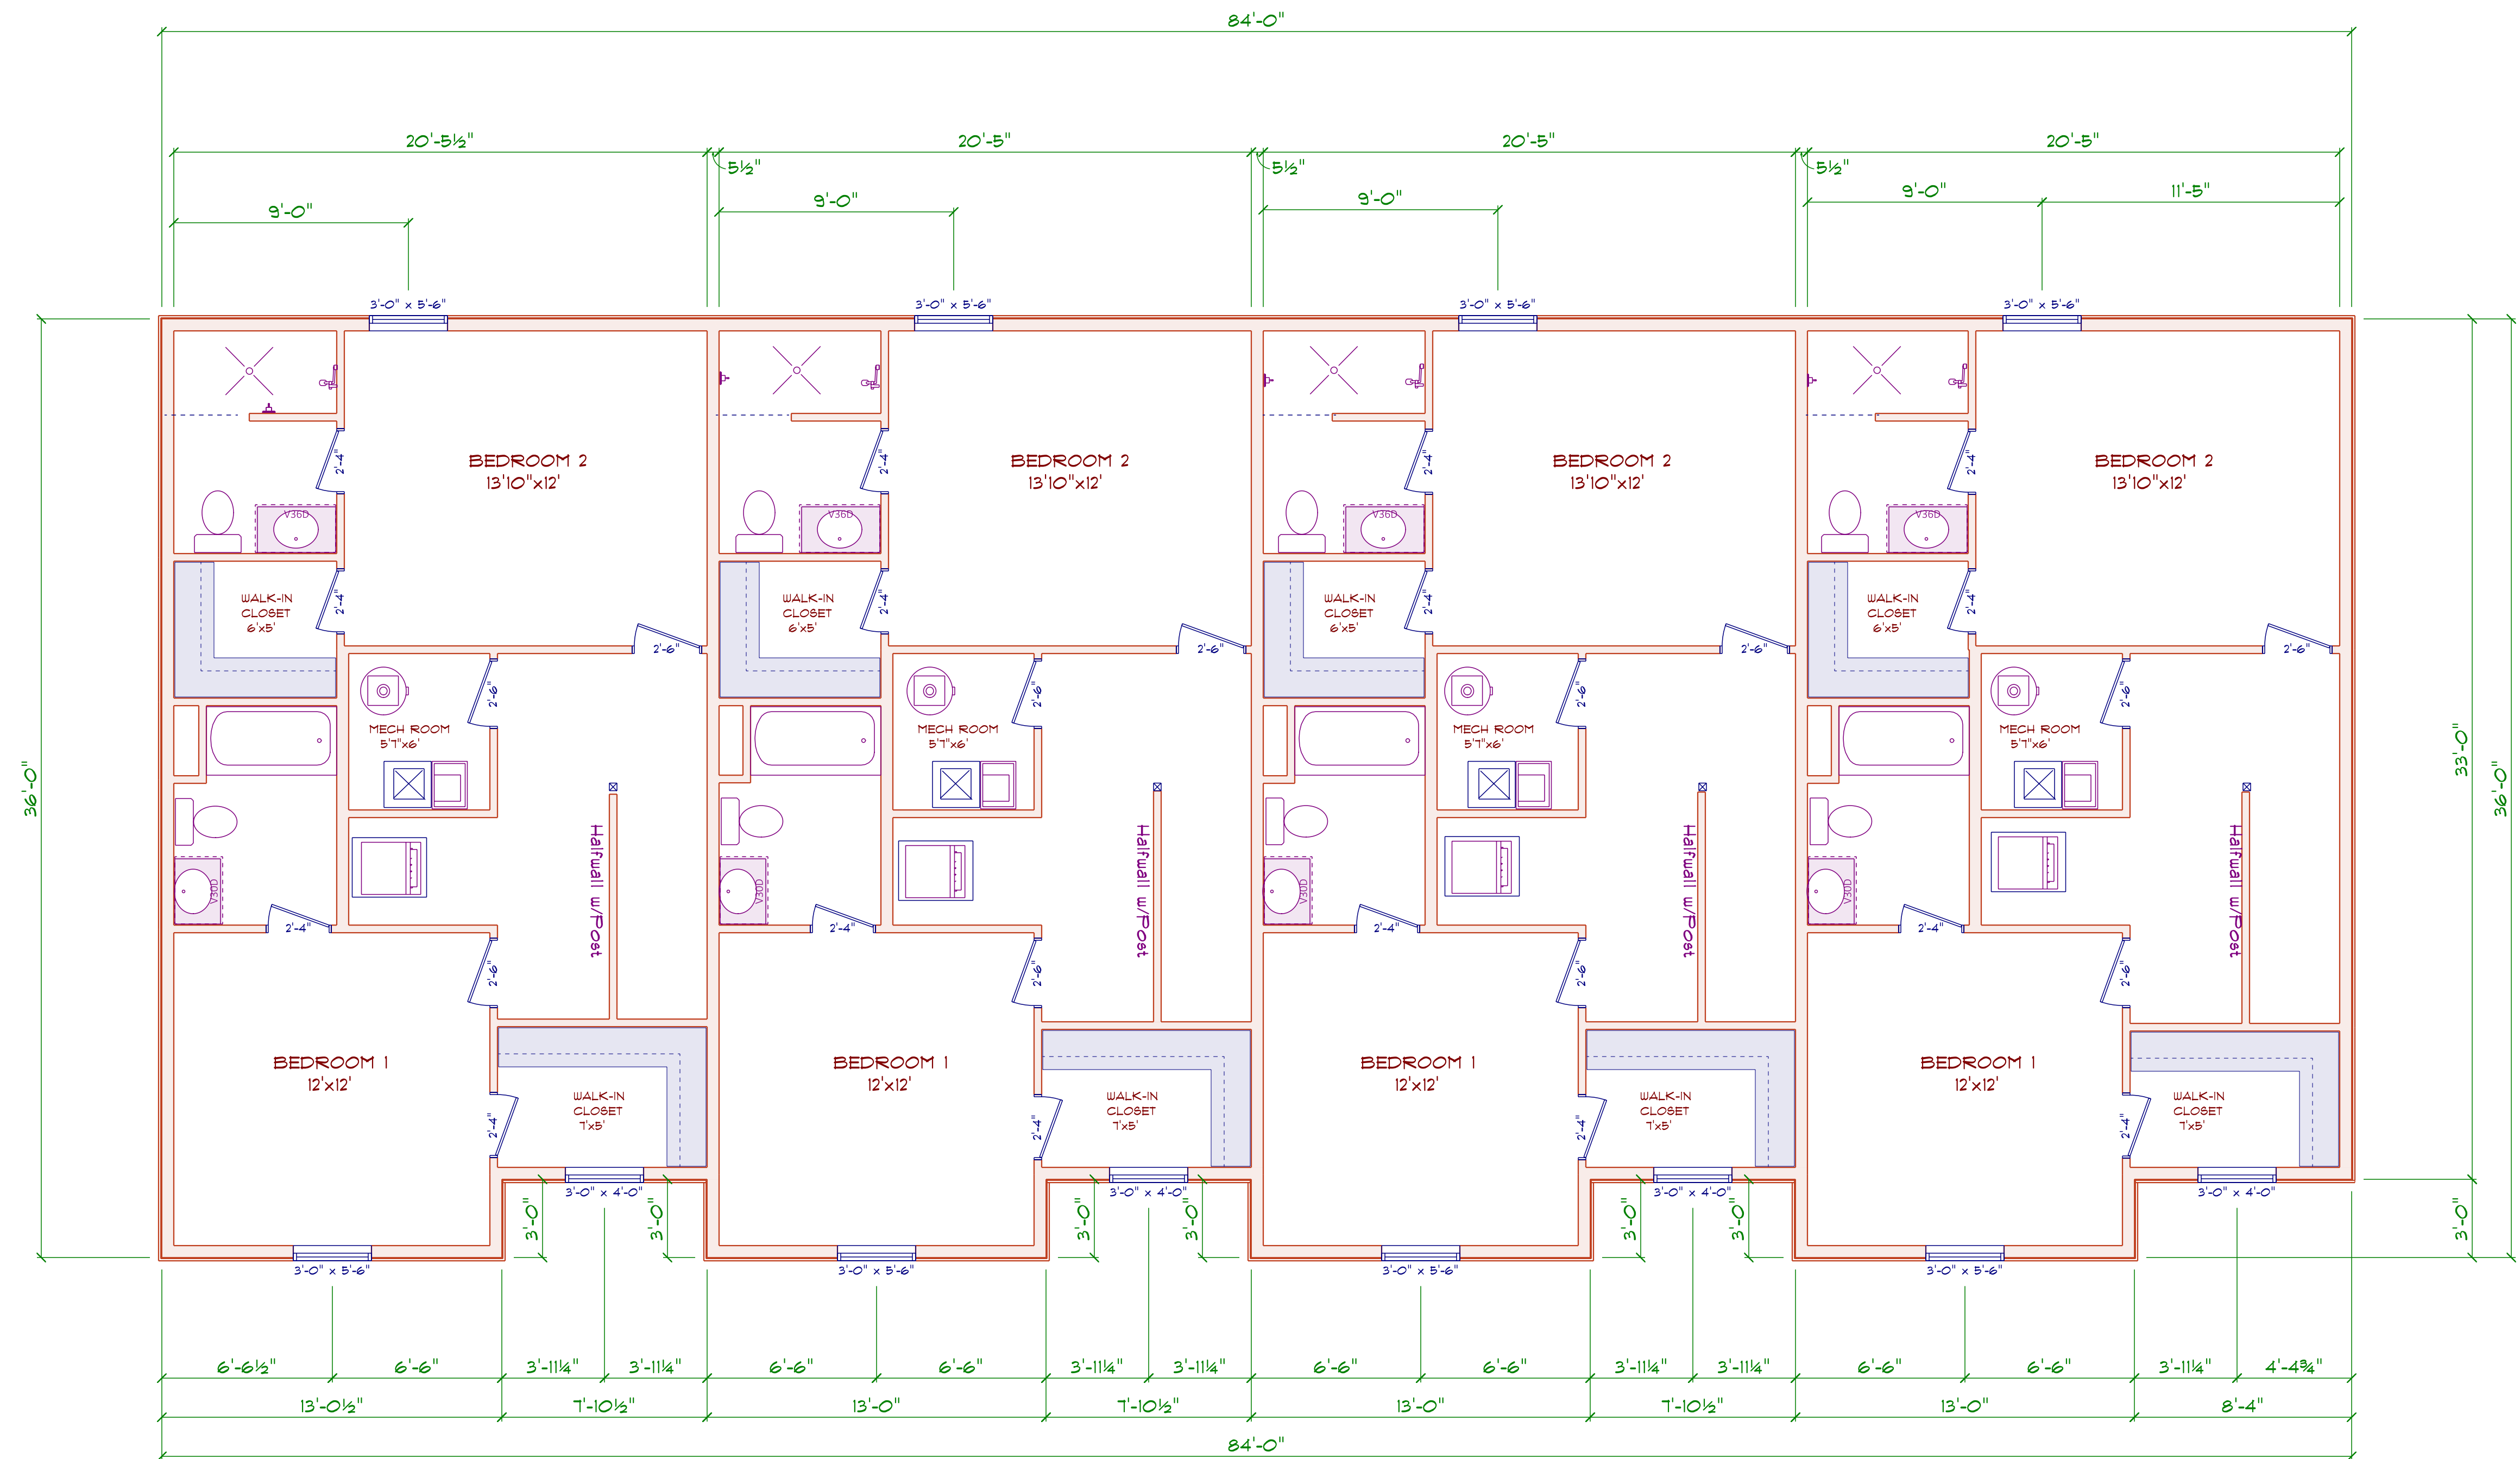

SECOND FLOOR BLDG 6

FOURPLEX UNITS 19-22

1125 TOTAL LIVABLE SQ.FT

DATE: 10/4/2025


Diamond Estates LLC
110 Court Street Suite 1
Cromwell CT. 06416
860-632-7090 Fax 860-394-4001
pat@buildingCT.com

Louis Street Apartments LLC
103 Louis Street
Newington CT. 06111

A9



FRONT ELEVATION BLDG 7	<i>Diamond Estates LLC 110 Court Street Suite 1 Cromwell CT. 06416 860-632-7090 Fax 86-394-4001 pat@buildingCT.com</i>	<i>Louis Street Apartments LLC 103 Louis Street Newington CT. 06111</i>	A1
DUPLEX UNITS 23-24			
1125 TOTAL LIVABLE SQ.FT			
DATE: 10/4/2025			

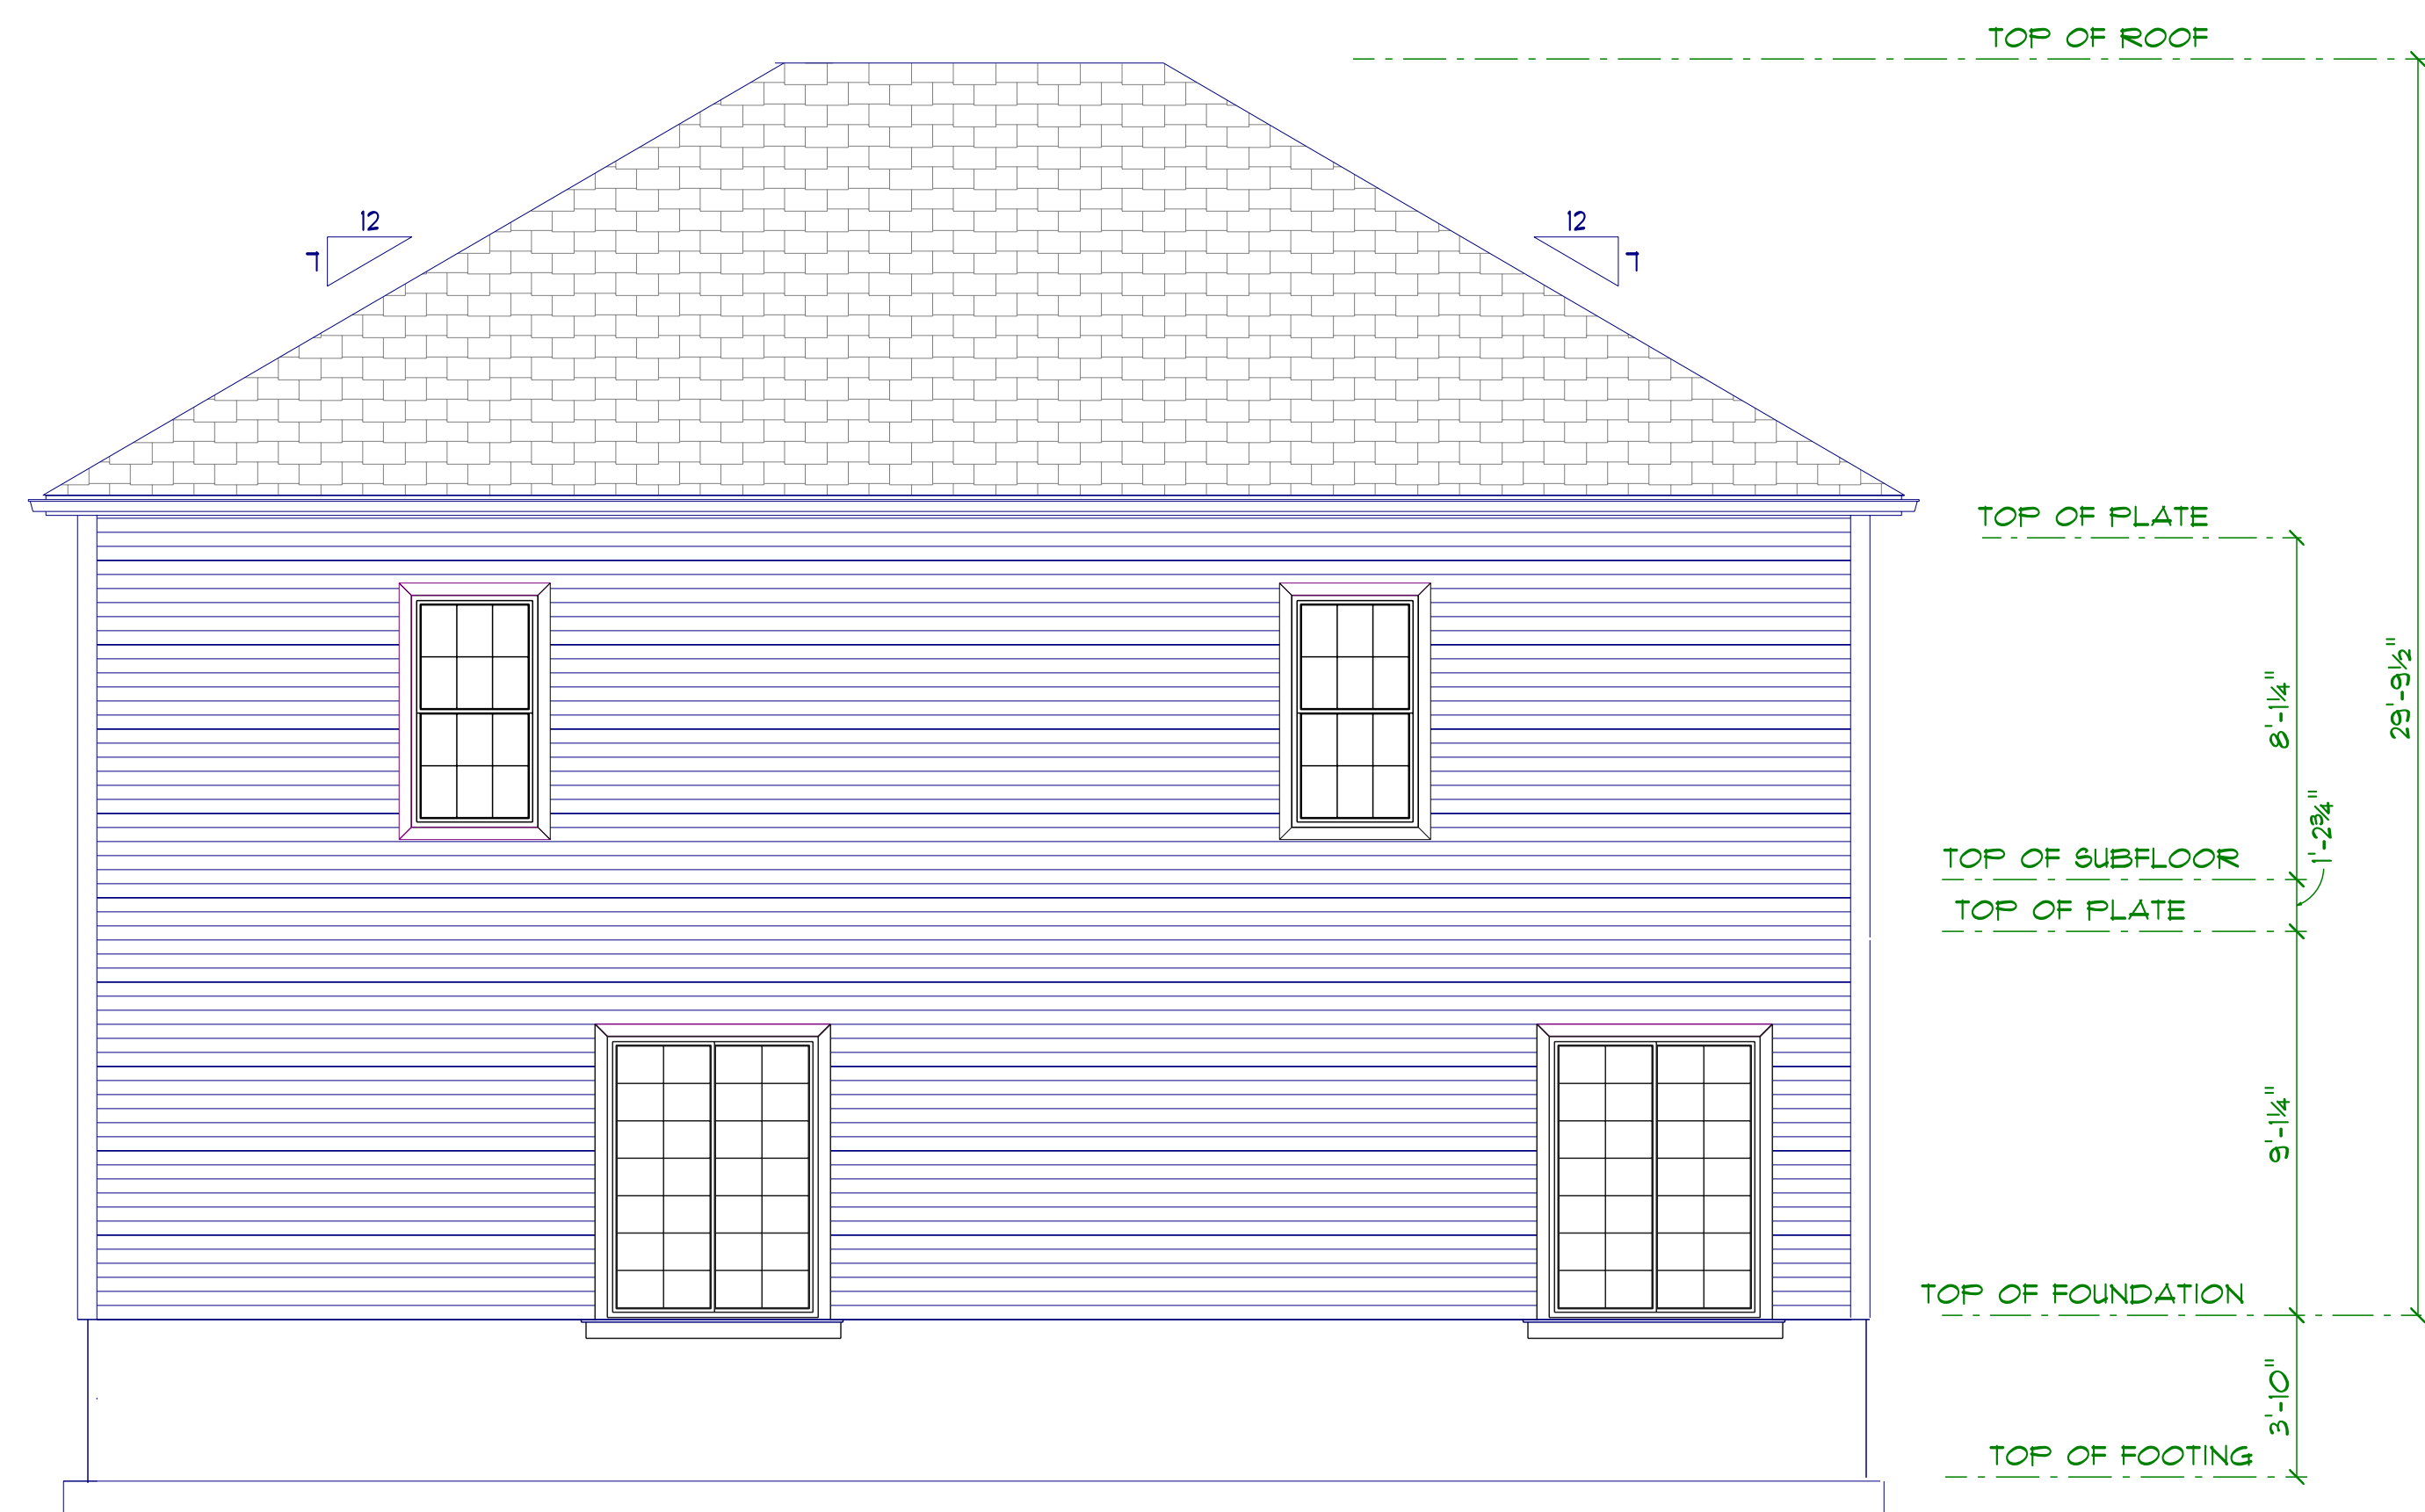

REAR ELEVATION BLDG 1

DUPLEX UNITS 23-24


1125 TOTAL LIVABLE SQ.FT

DATE: 10/4/2025


*Diamond Estates LLC
110 Court Street Suite 1
Cromwell CT, 06416
860-632-7090 Fax 860-394-4001
pat@buildingCT.com*

*Louis Street Apartments LLC
103 Louis Street
Newington CT, 06111*


A2

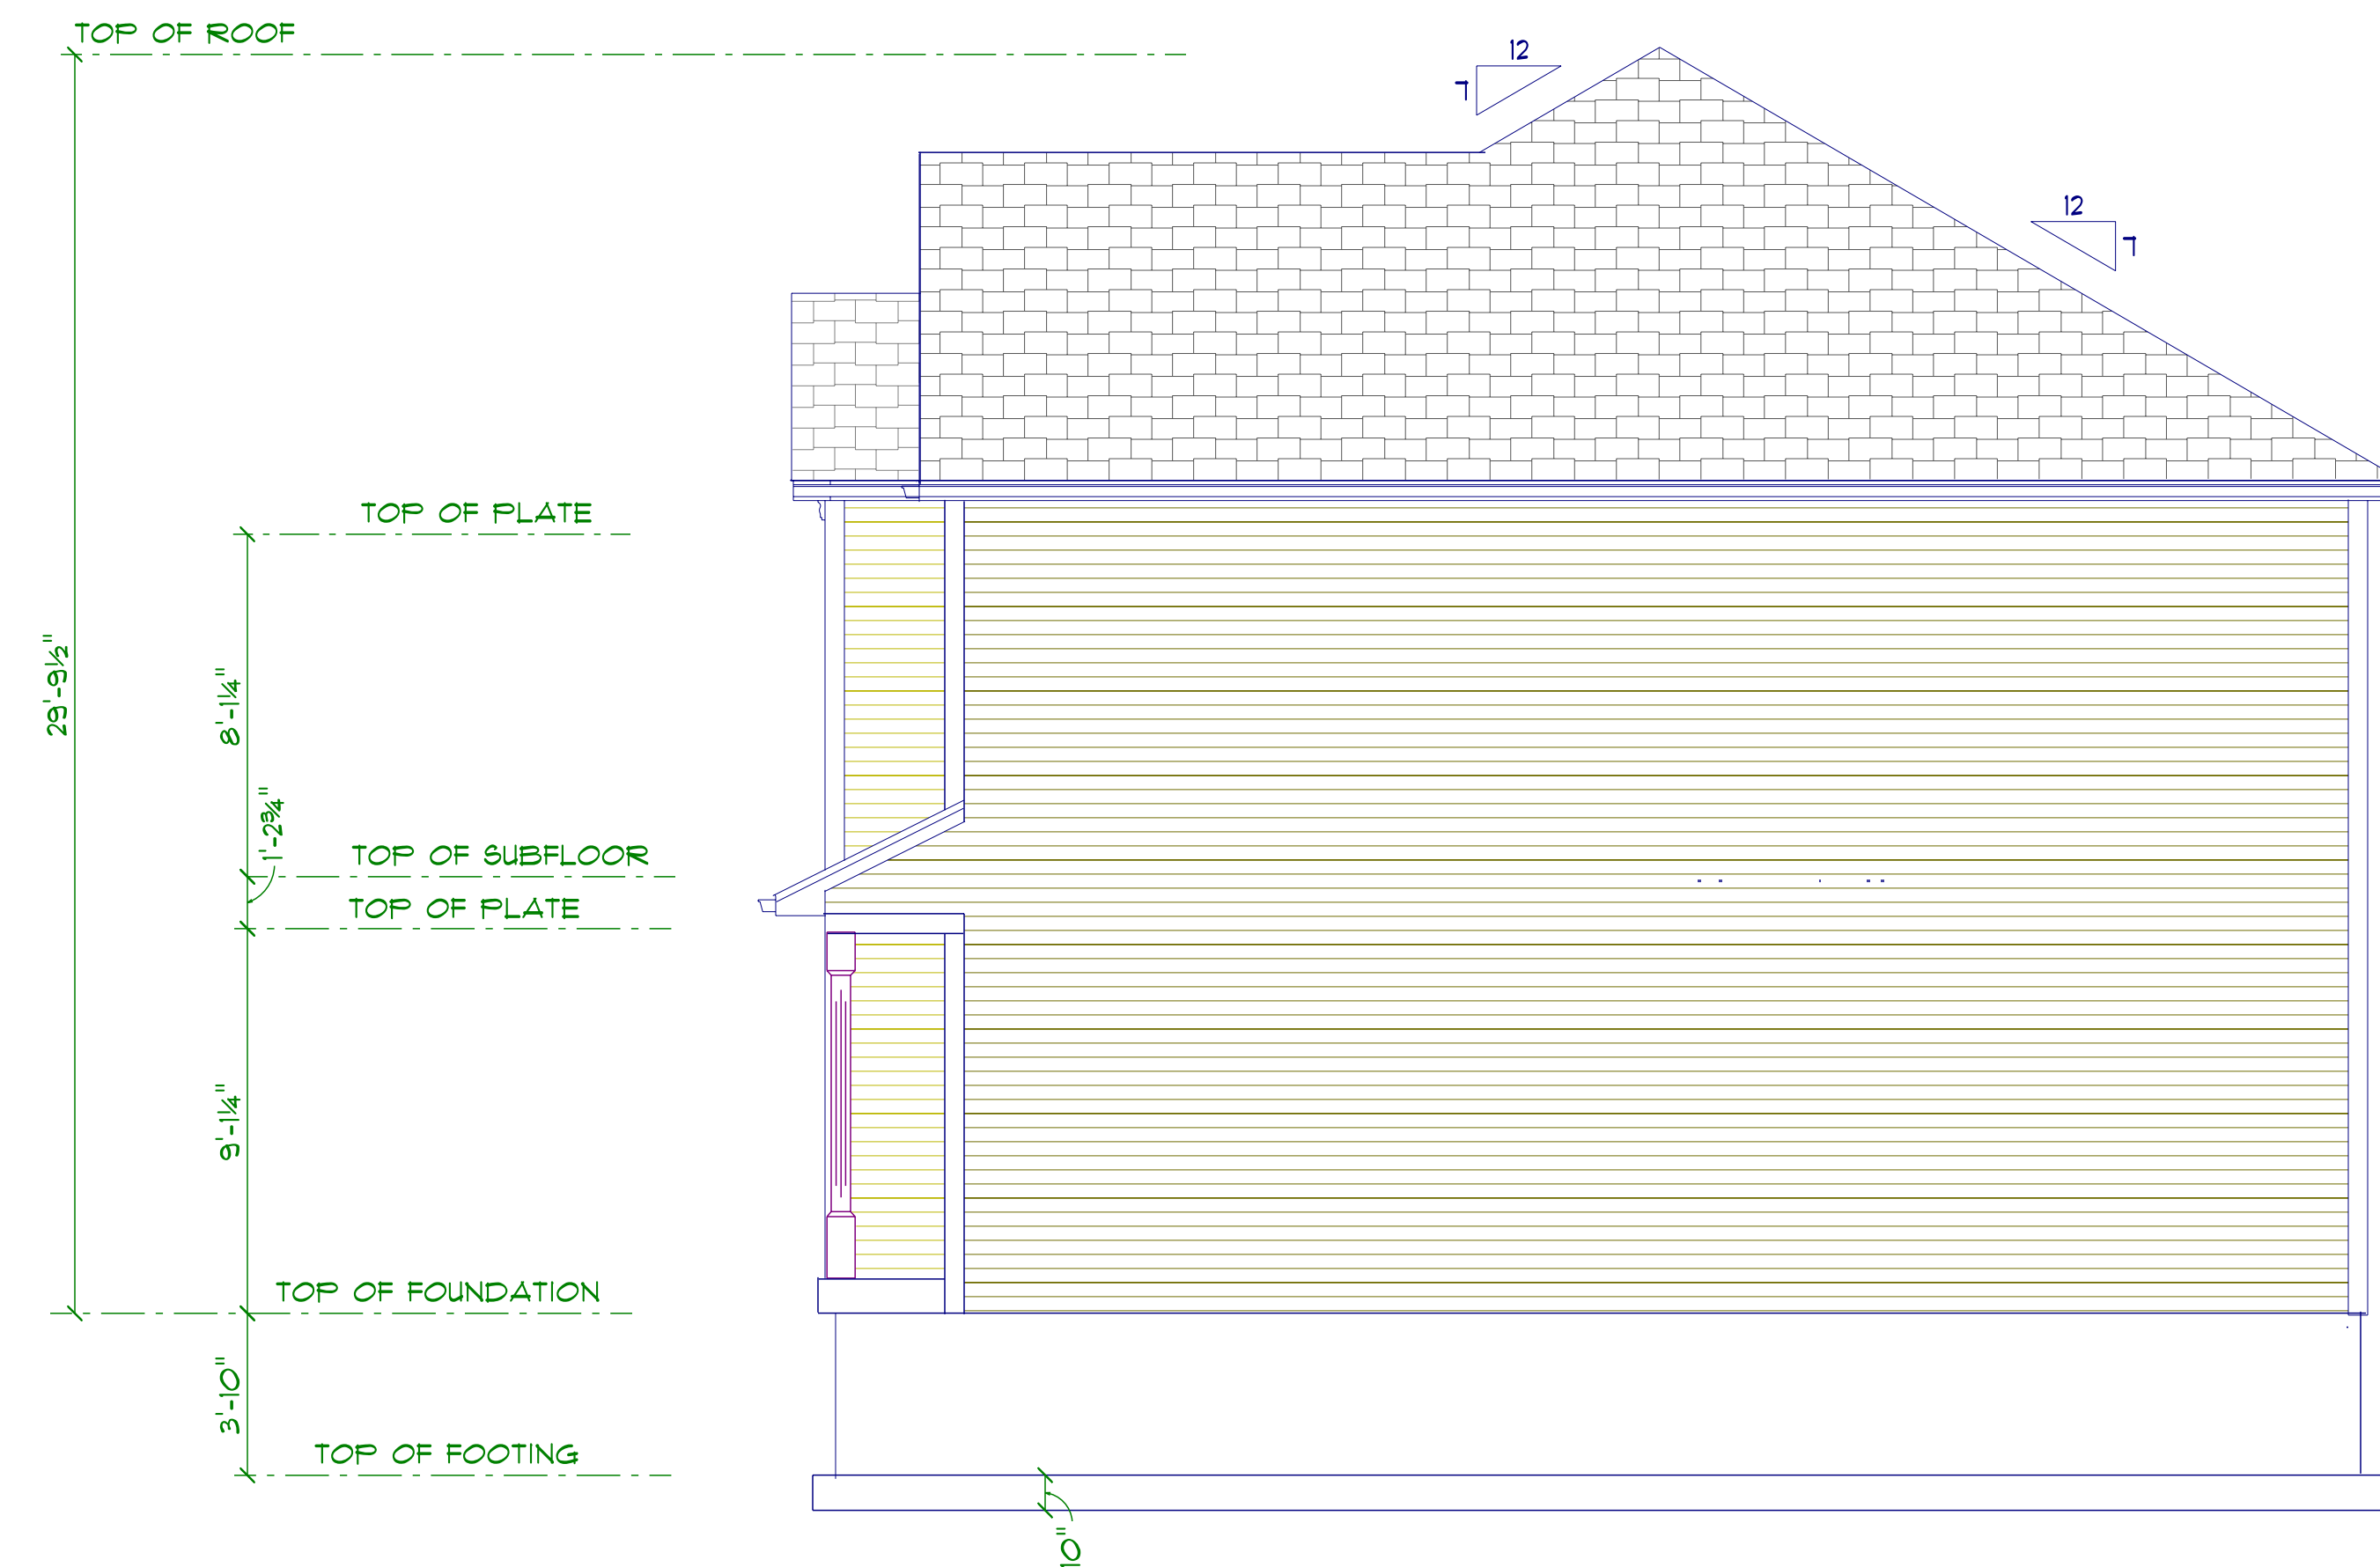


RIGHT ELEVATION BLDG 7	<i>Diamond Estates LLC 110 Court Street Suite 1 Cromwell CT. 06416 860-632-7090 Fax 860-394-4001 pat@buildingCT.com</i>	<i>Louis Street Apartments LLC 103 Louis Street Newington CT. 06111</i>	A3
DUPLEX UNITS 23-24			
1125 TOTAL LIVABLE SQ.FT			
DATE: 10/4/2025			

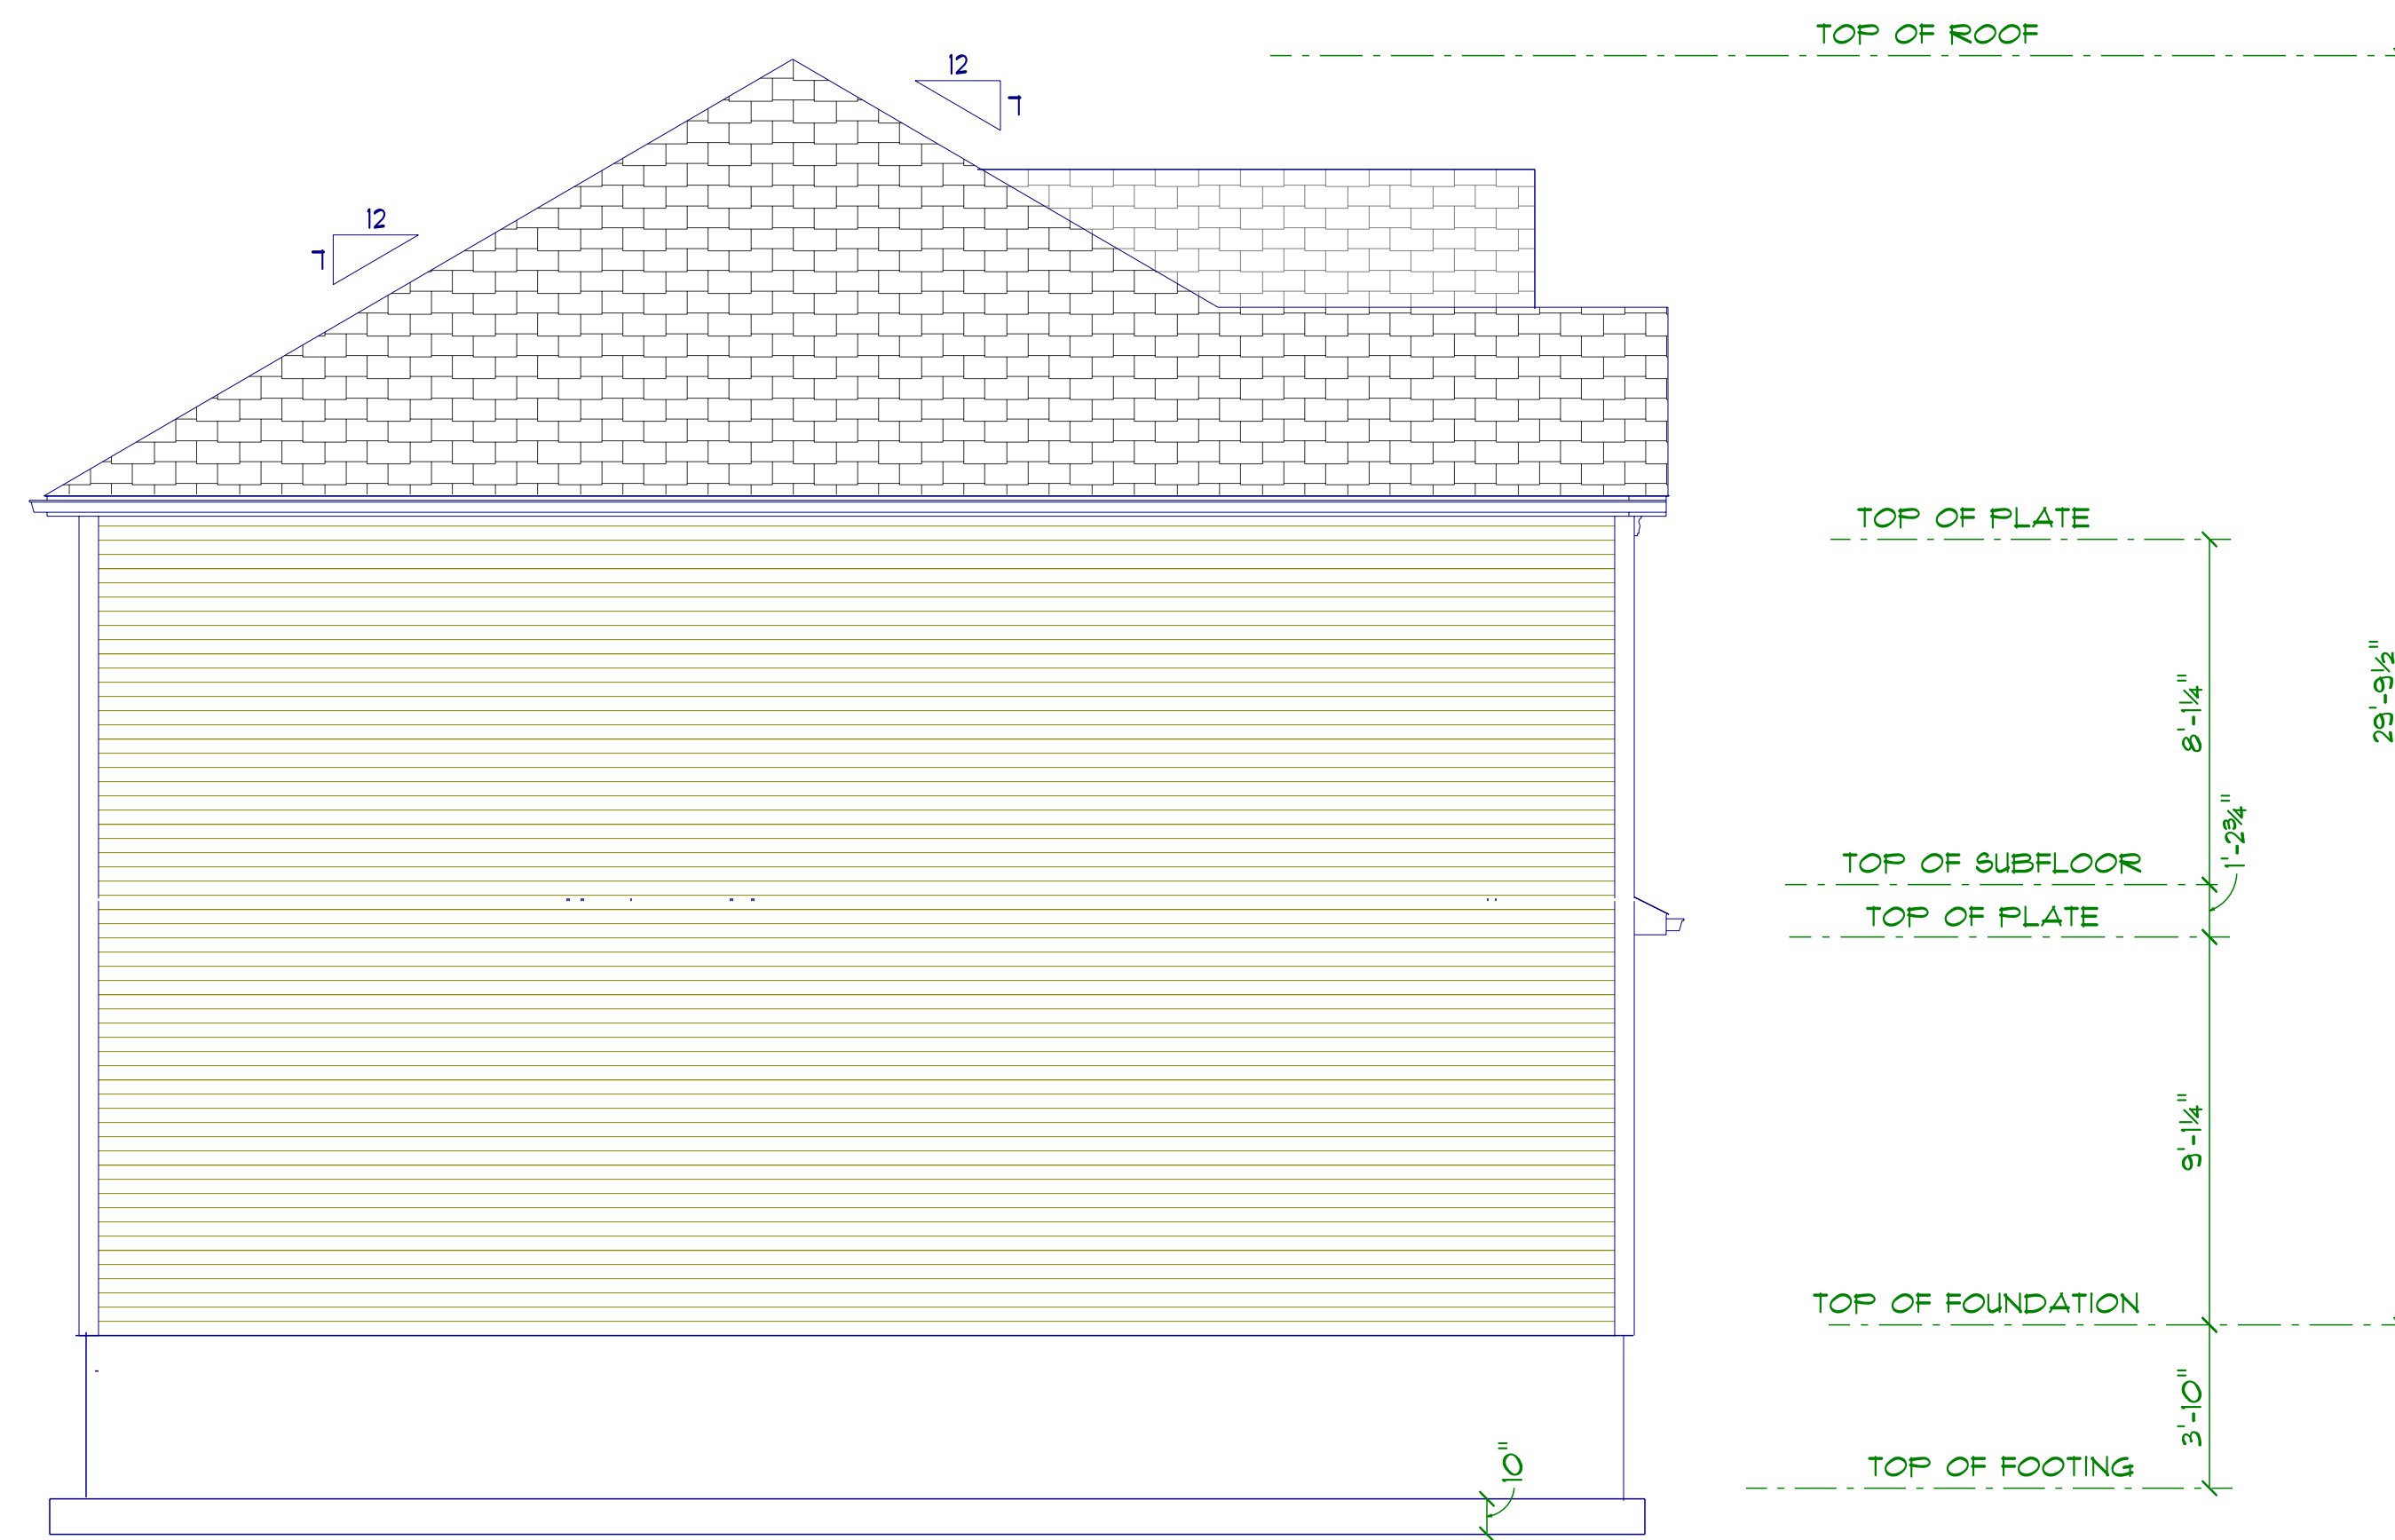


LEFT ELEVATION BLDG 7	<i>Diamond Estates LLC 110 Court Street Suite 1 Cromwell CT, 06416 860-632-7090 Fax 860-394-4001 pat@buildingCT.com</i>	<i>Louis Street Apartments LLC 103 Louis Street Newington CT, 06111</i>	A4
DUPLEX UNITS 23-24			
1125 TOTAL LIVABLE SQ.FT			
DATE: 10/4/2025			

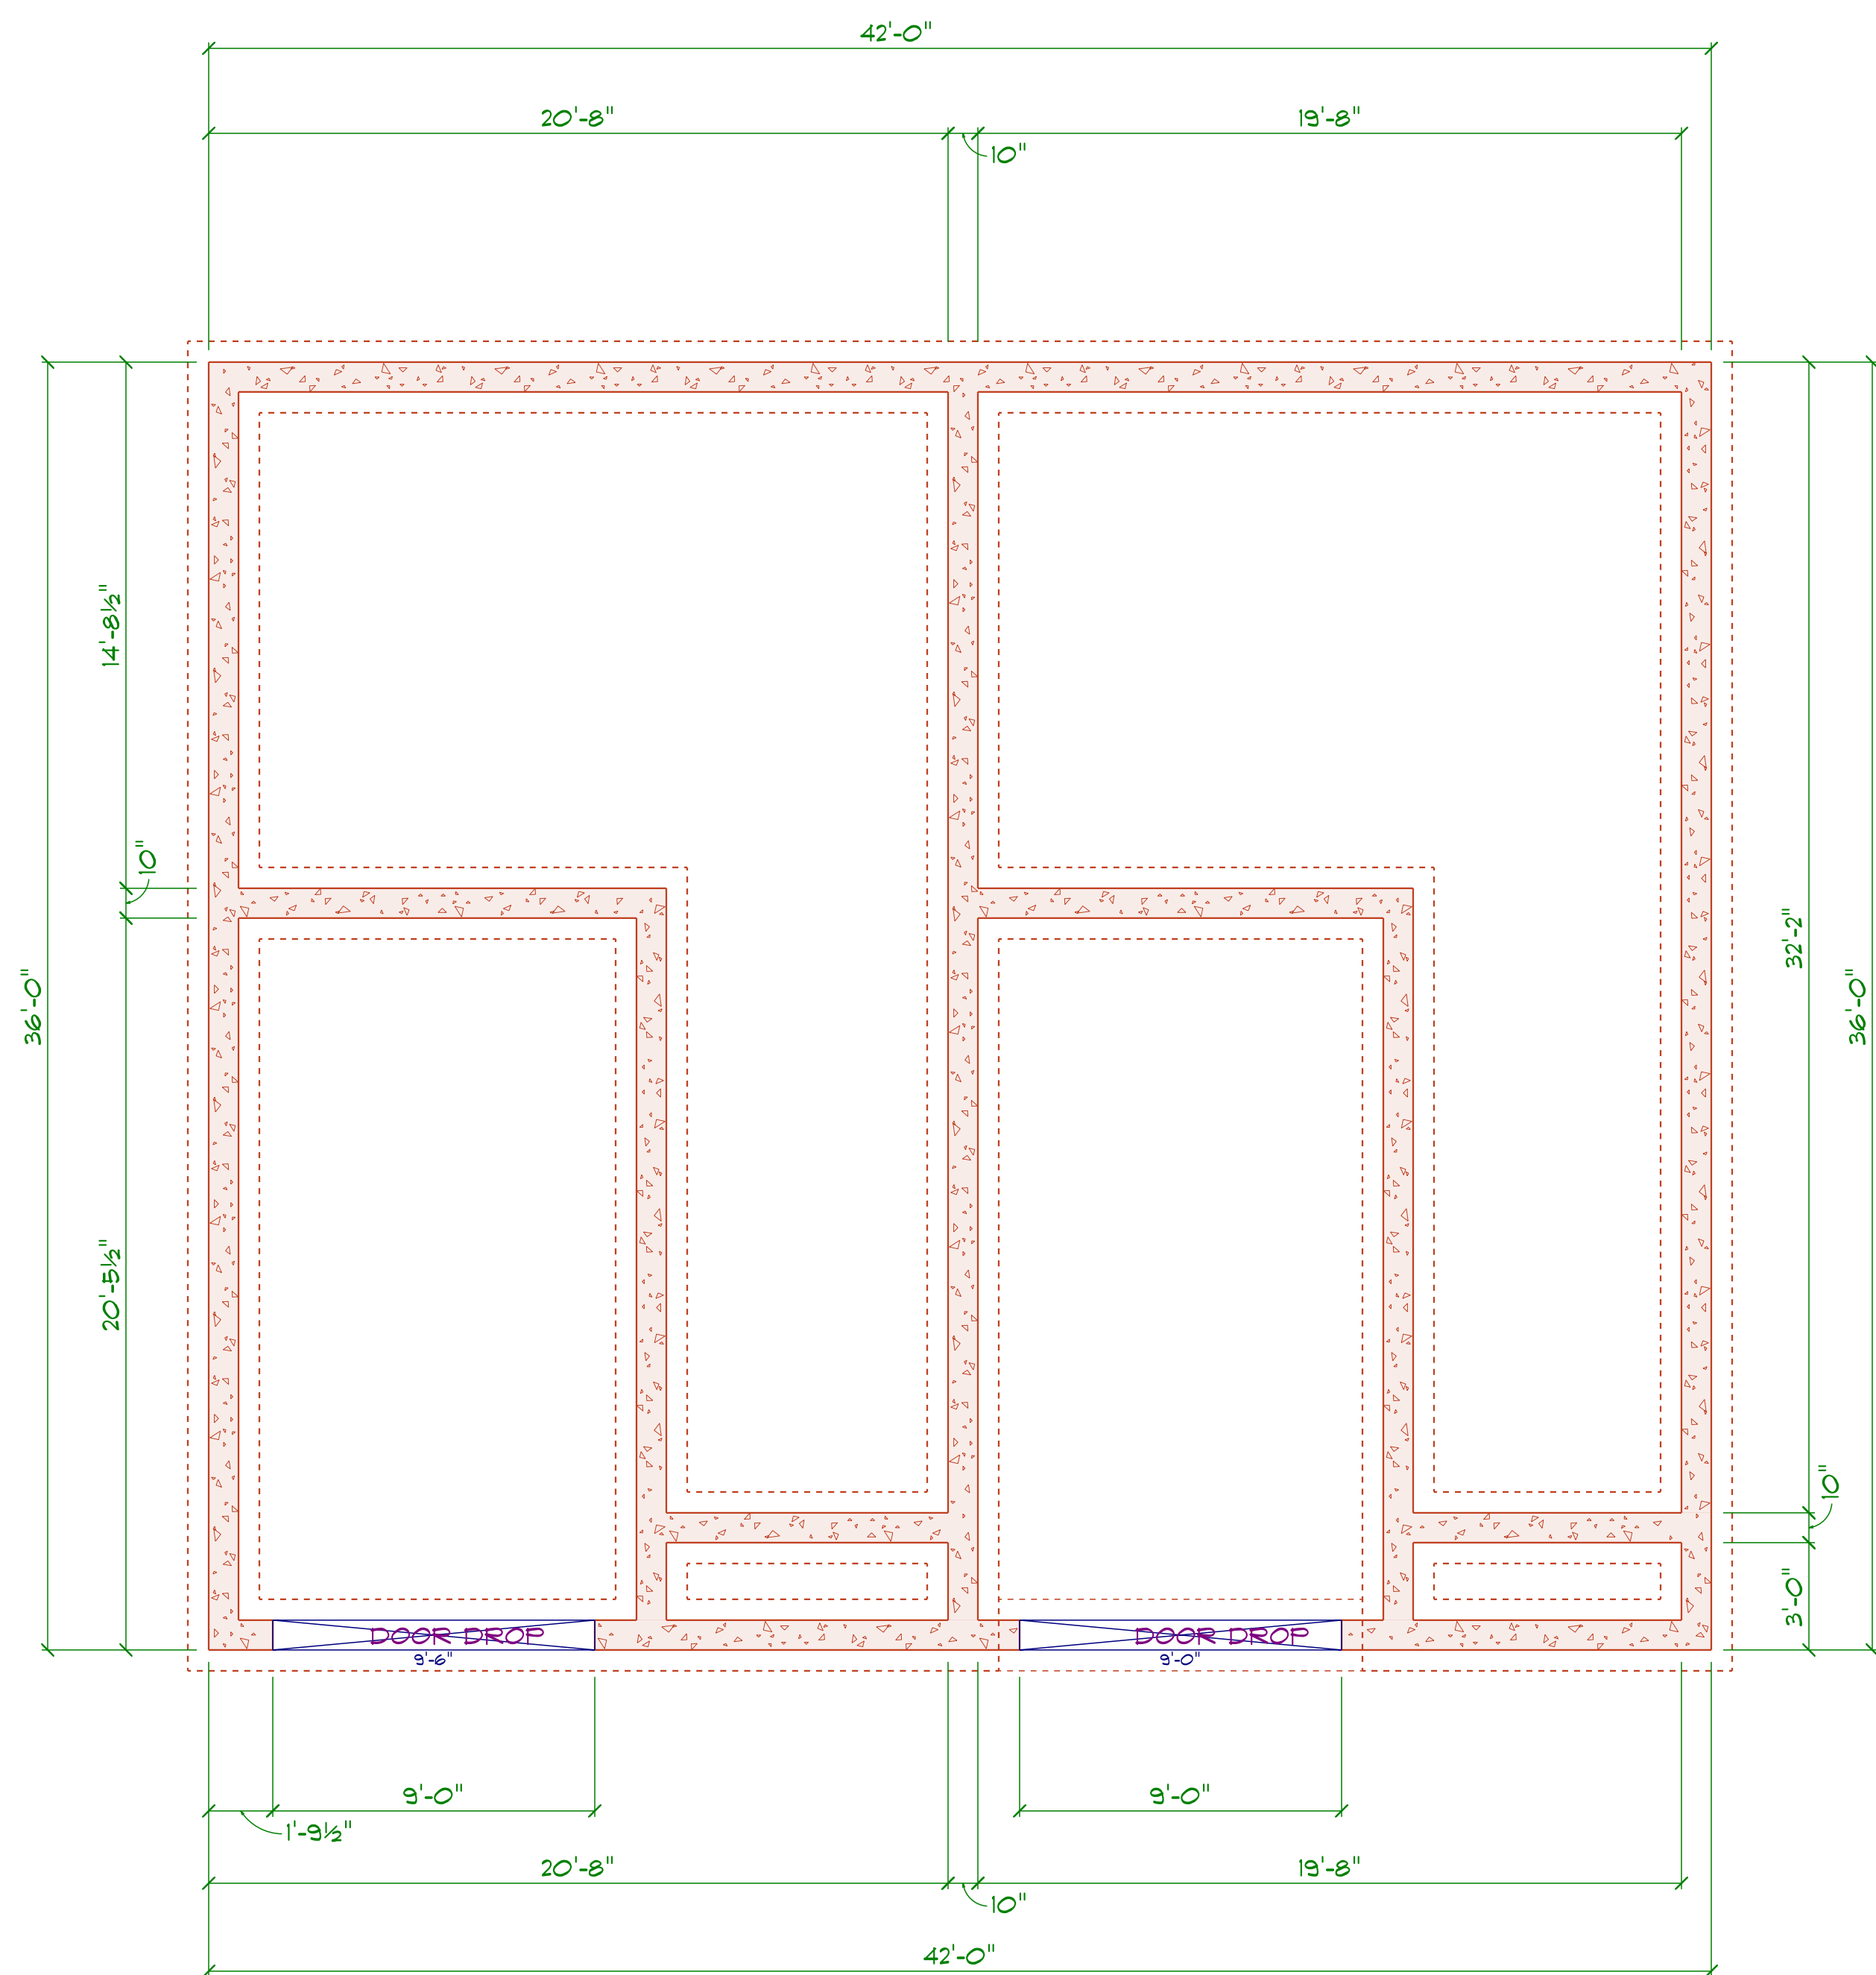

FOUNDATION BLDG 7	<i>Diamond Estates LLC 110 Court Street Suite 1 Cromwell CT. 06416 860-632-7090 Fax 80-394-4001 pat@buildingCT.com</i>	<i>Louis Street Apartments LLC 103 Louis Street Newington CT. 06111</i>	A5
DUPLEX UNITS 23-24			
DATE: 10/4/2025			

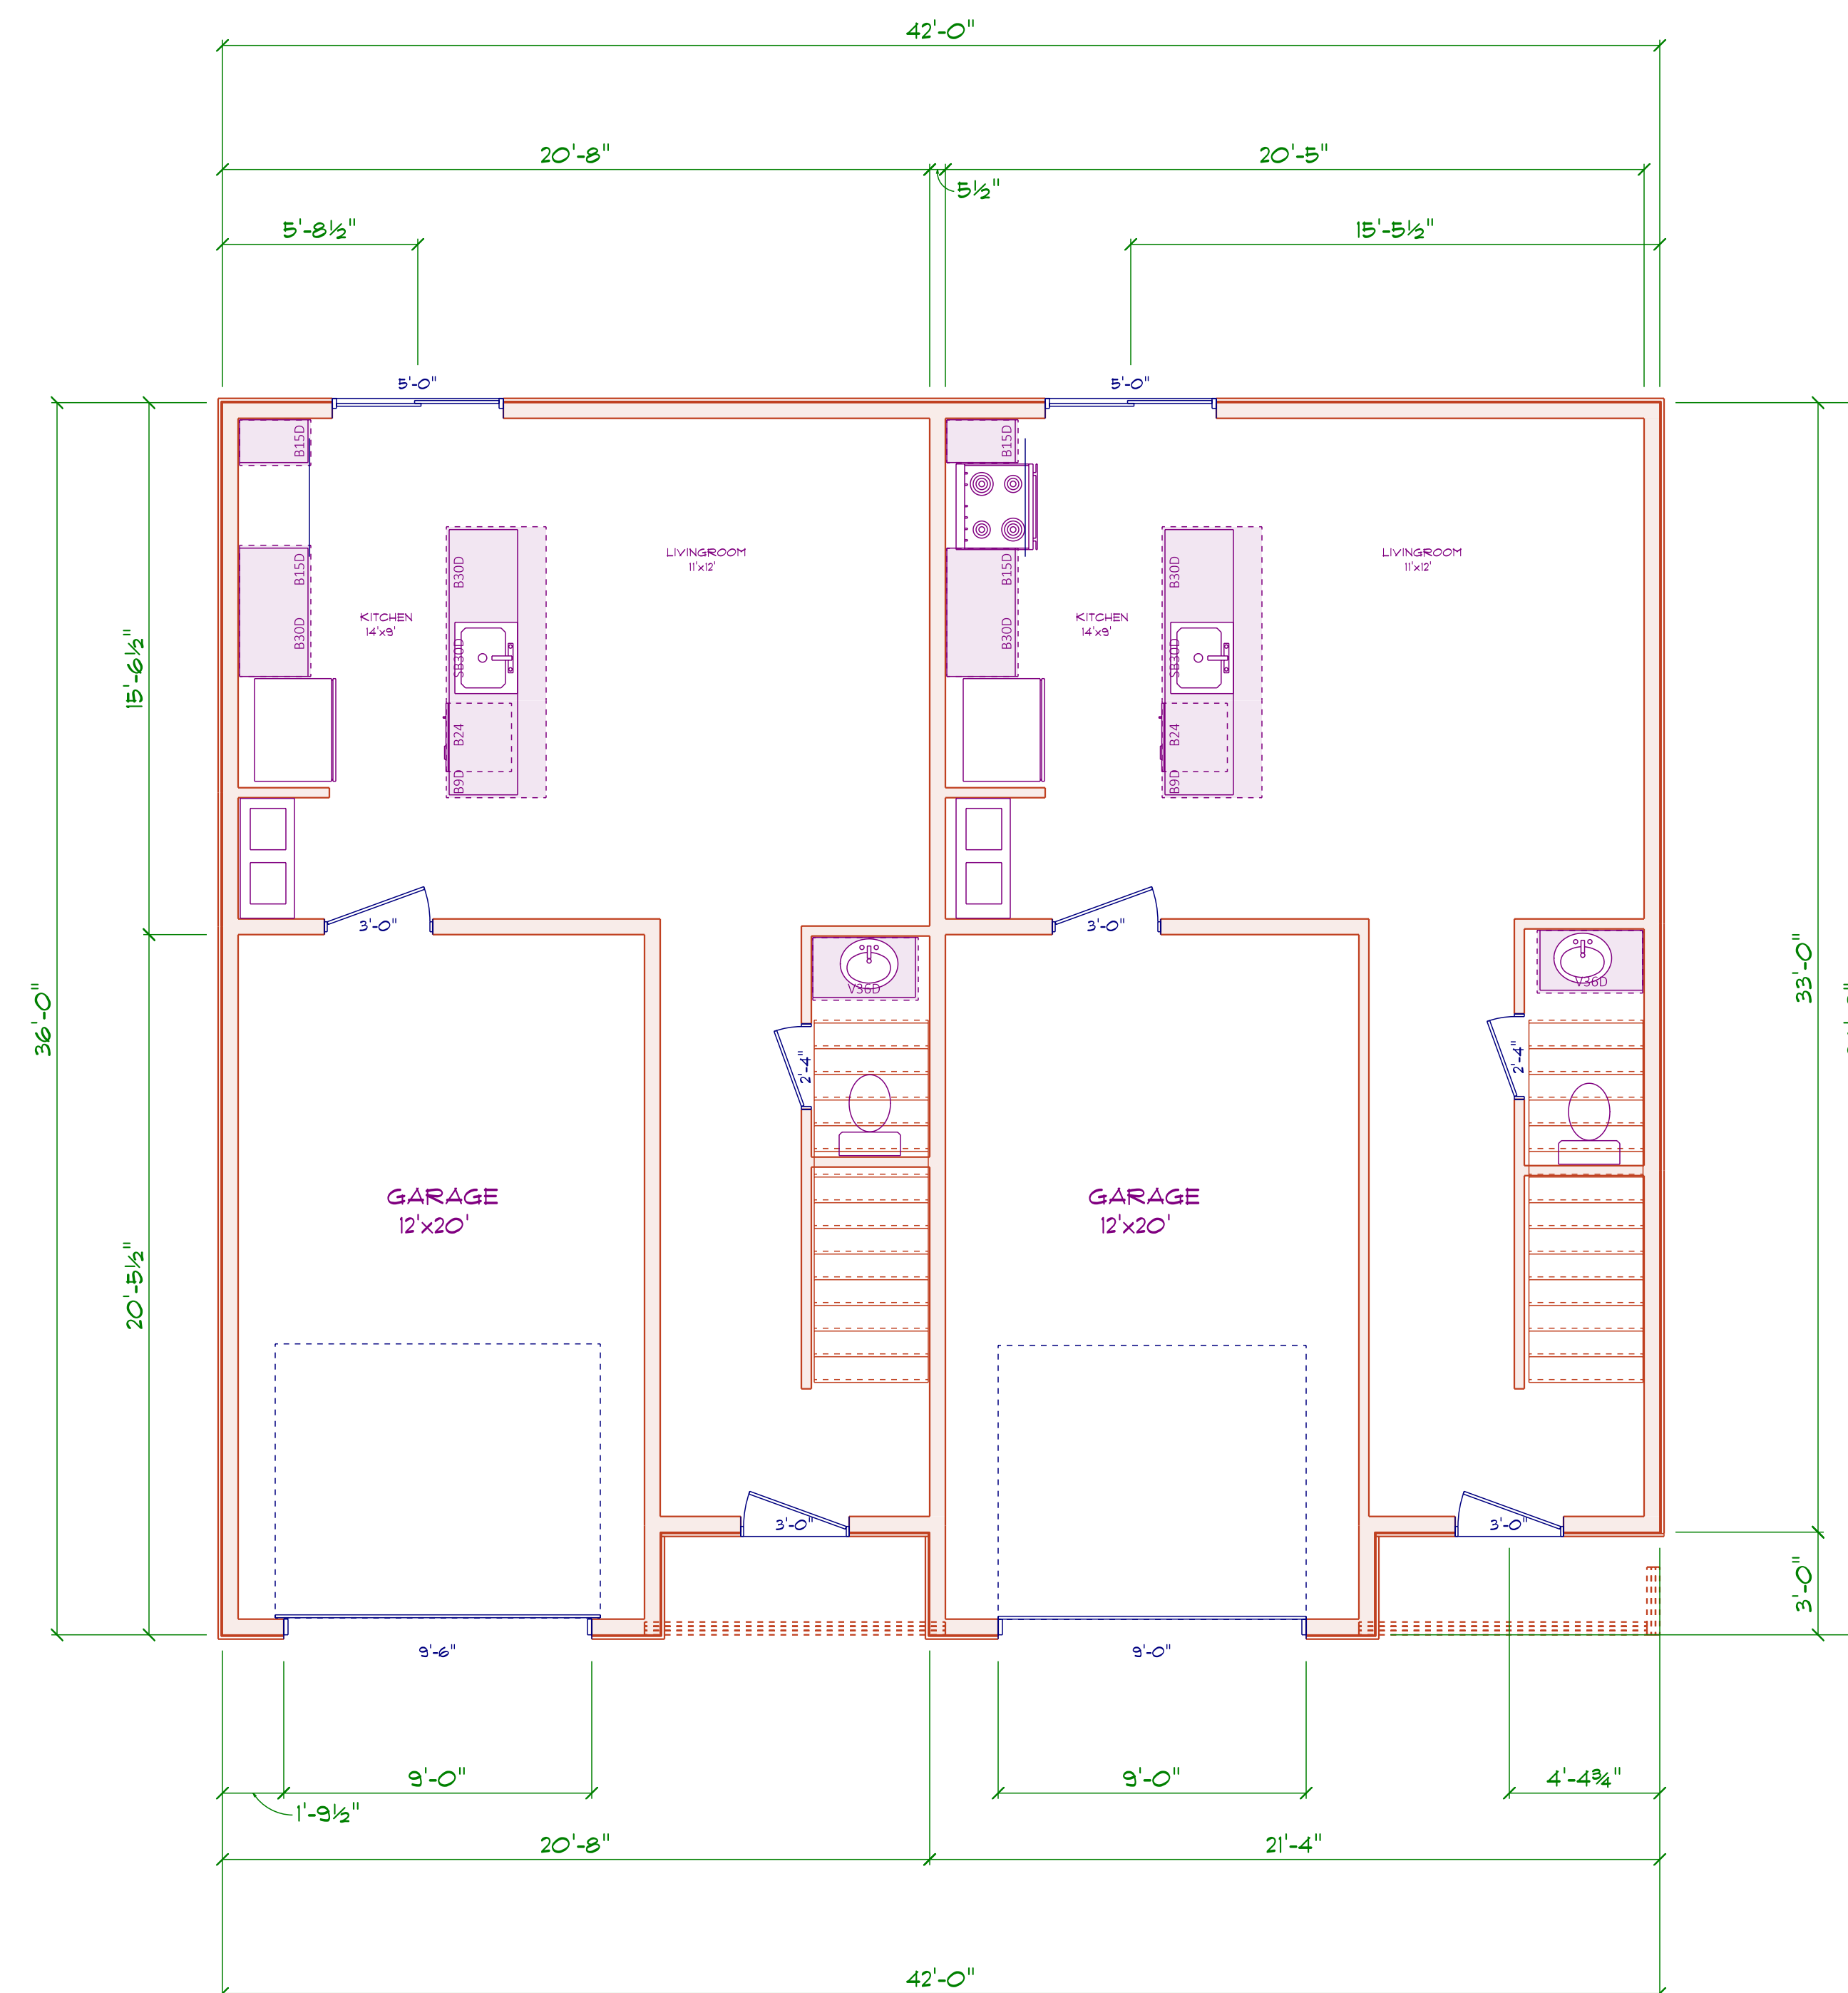

FIRST FLOOR BLDG 7	<i>Diamond Estates LLC 110 Court Street Suite 1 Cromwell CT. 06416 860-632-7090 Fax 860-394-4001 pat@buildingCT.com</i>	<i>Louis Street Apartments LLC 103 Louis Street Newington CT. 06111</i>	
DUPLEX UNITS 23-24			
1125 TOTAL LIVABLE SQ.FT			
DATE: 10/4/2025			

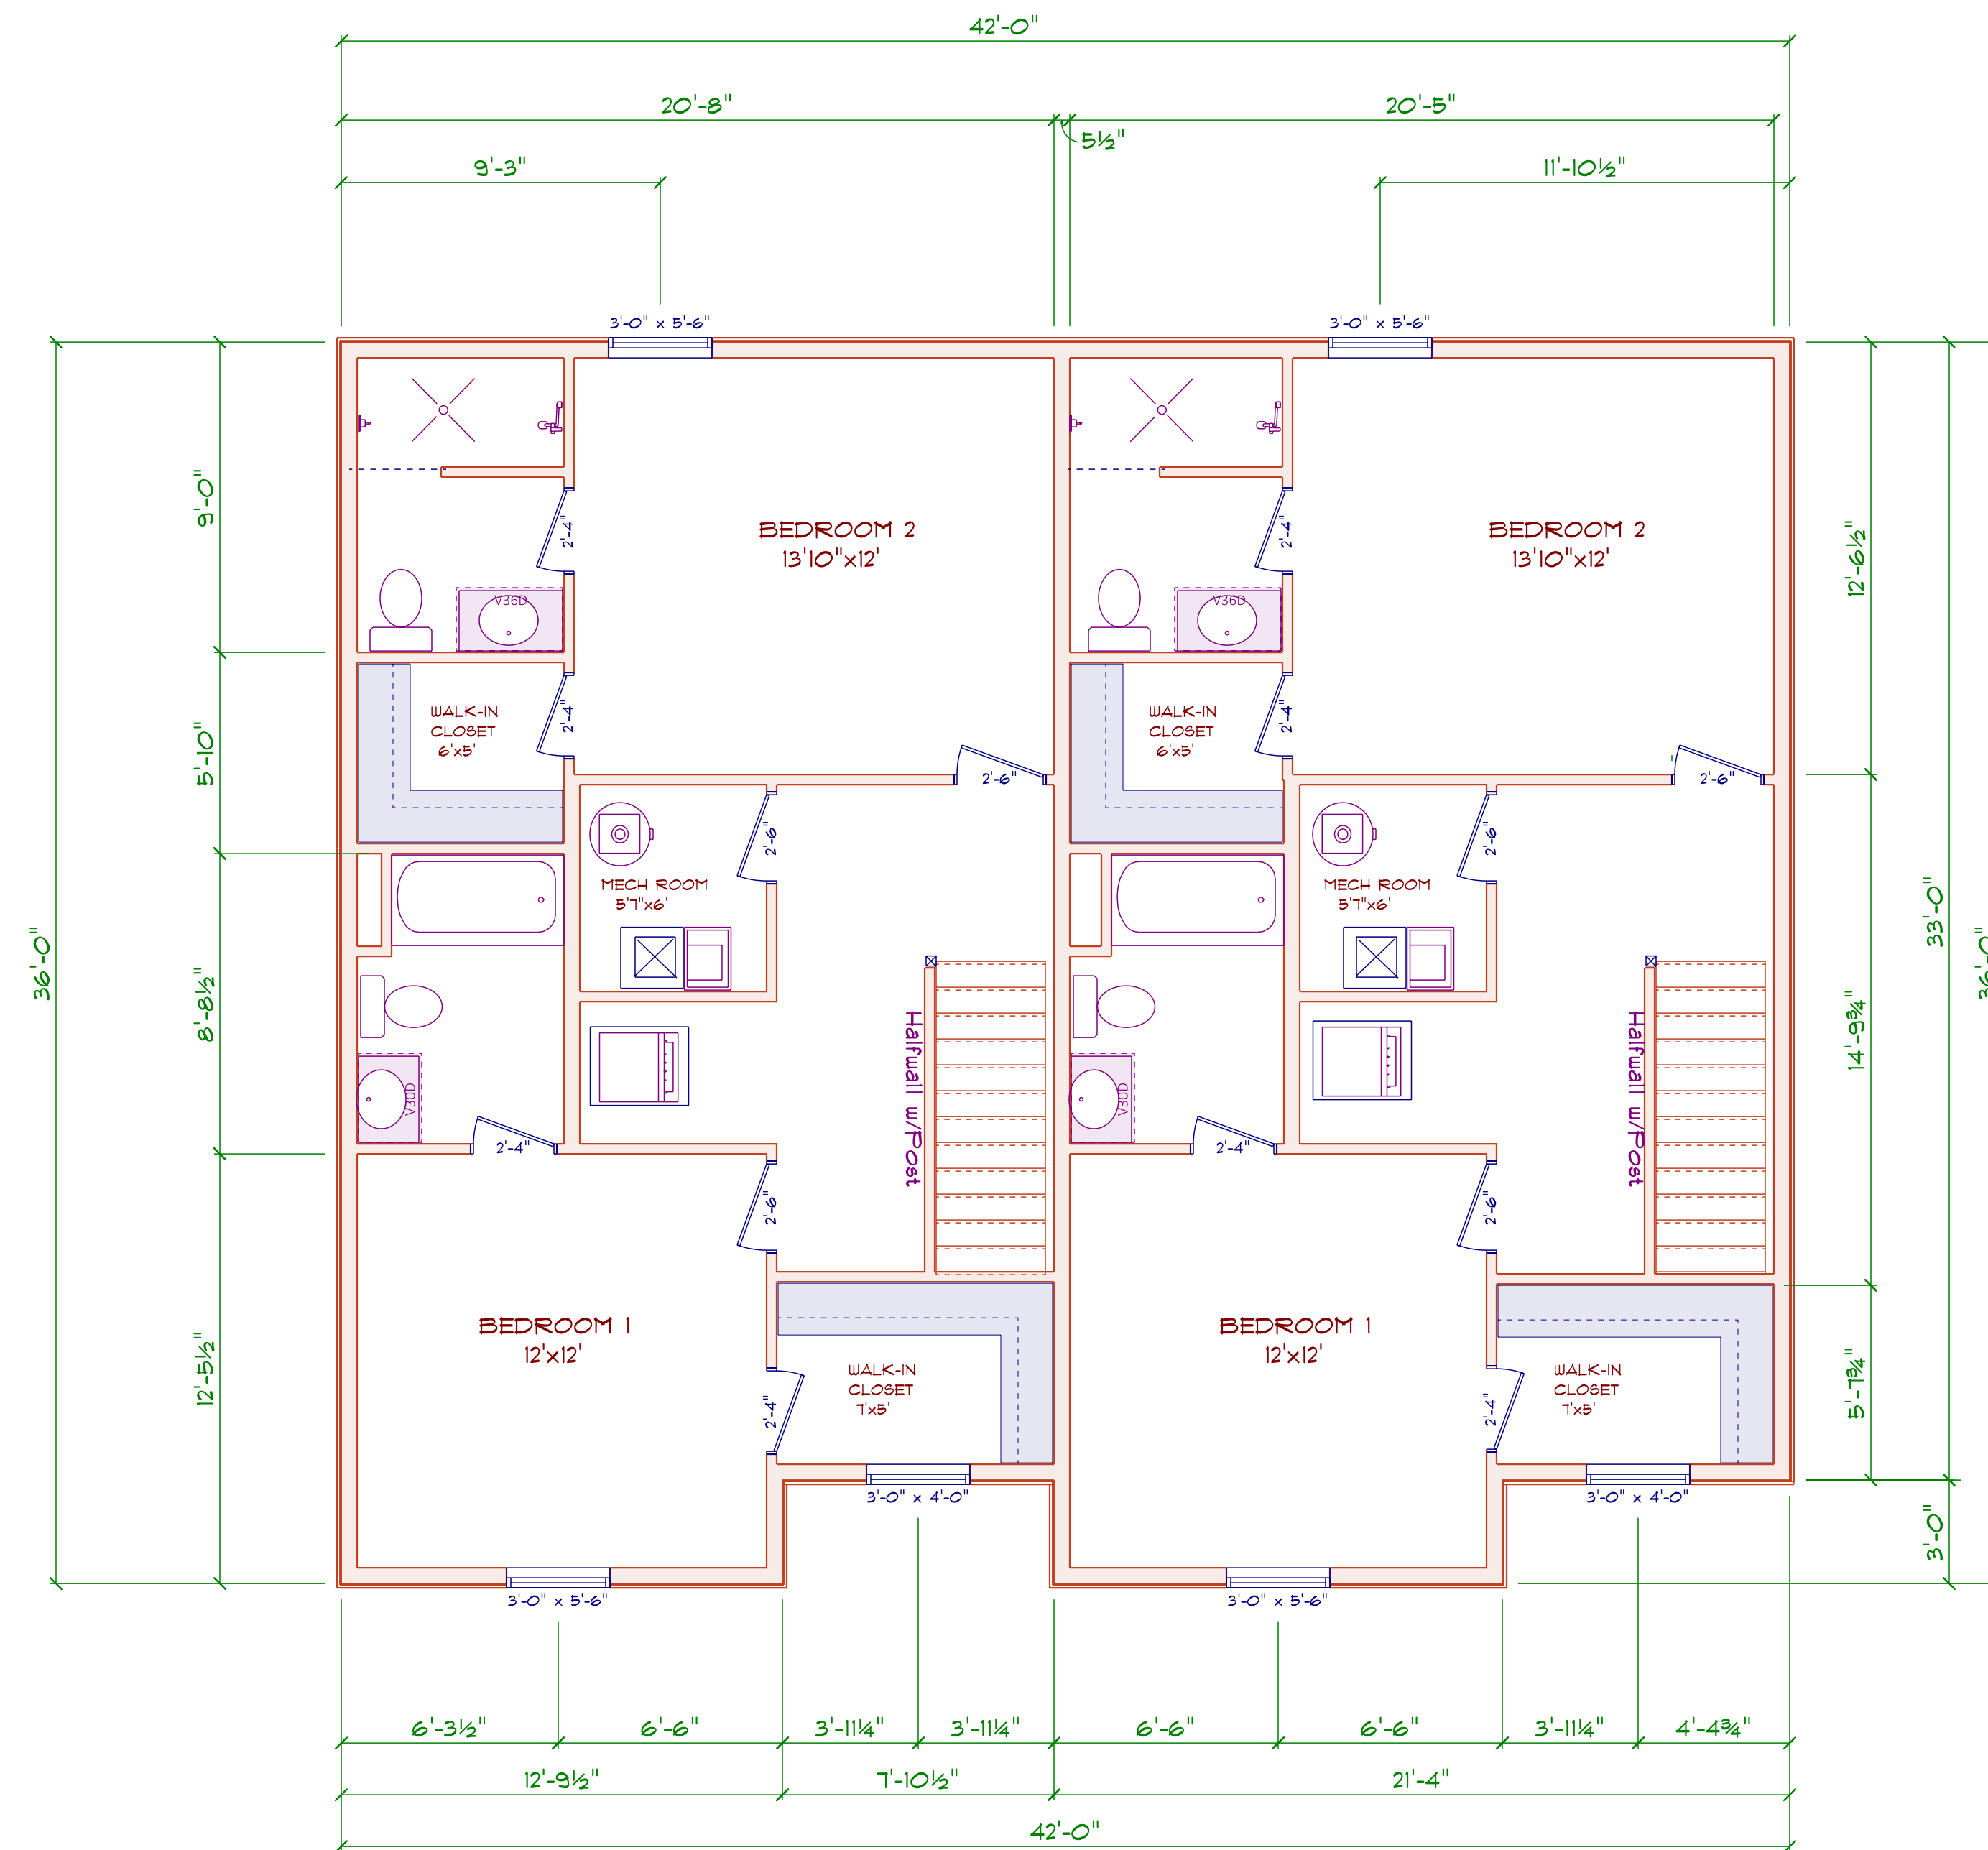


SECOND FLOOR BLDG 7	Diamond Estates LLC 110 Court Street Suite 1 Cromwell CT. 06416 860-632-7090 Fax 860-394-4001 pat@buildingCT.com	Louis Street Apartments LLC 103 Louis Street Newington CT. 06111	A9
DUPLEX UNITS 23-24			
1125 TOTAL LIVABLE SQ.FT			
DATE: 10/4/2025			




FRONT ELEVATION BLDG 8	<i>Diamond Estates LLC</i> <i>110 Court Street Suite 1</i> <i>Cromwell CT. 06416</i> <i>860-632-7090 Fax 86-394-4001</i> <i>pat@buildingCT.com</i>	<i>Louis Street Apartments LLC</i> <i>103 Louis Street</i> <i>Newington CT. 06111</i>	A1
FOURPLEX UNITS 25-28			
1125 TOTAL LIVABLE SQ.FT			
DATE: 10/4/2025			




REAR ELEVATION BLDG 8	<i>Diamond Estates LLC 110 Court Street Suite 1 Cromwell CT, 06416 860-632-7090 Fax 860-394-4001 pat@buildingCT.com</i>	<i>Louis Street Apartments LLC 103 Louis Street Newington CT, 06111</i>	A2
FOURPLEX UNITS 25-28			
1125 TOTAL LIVABLE SQ.FT			
DATE: 10/4/2025			

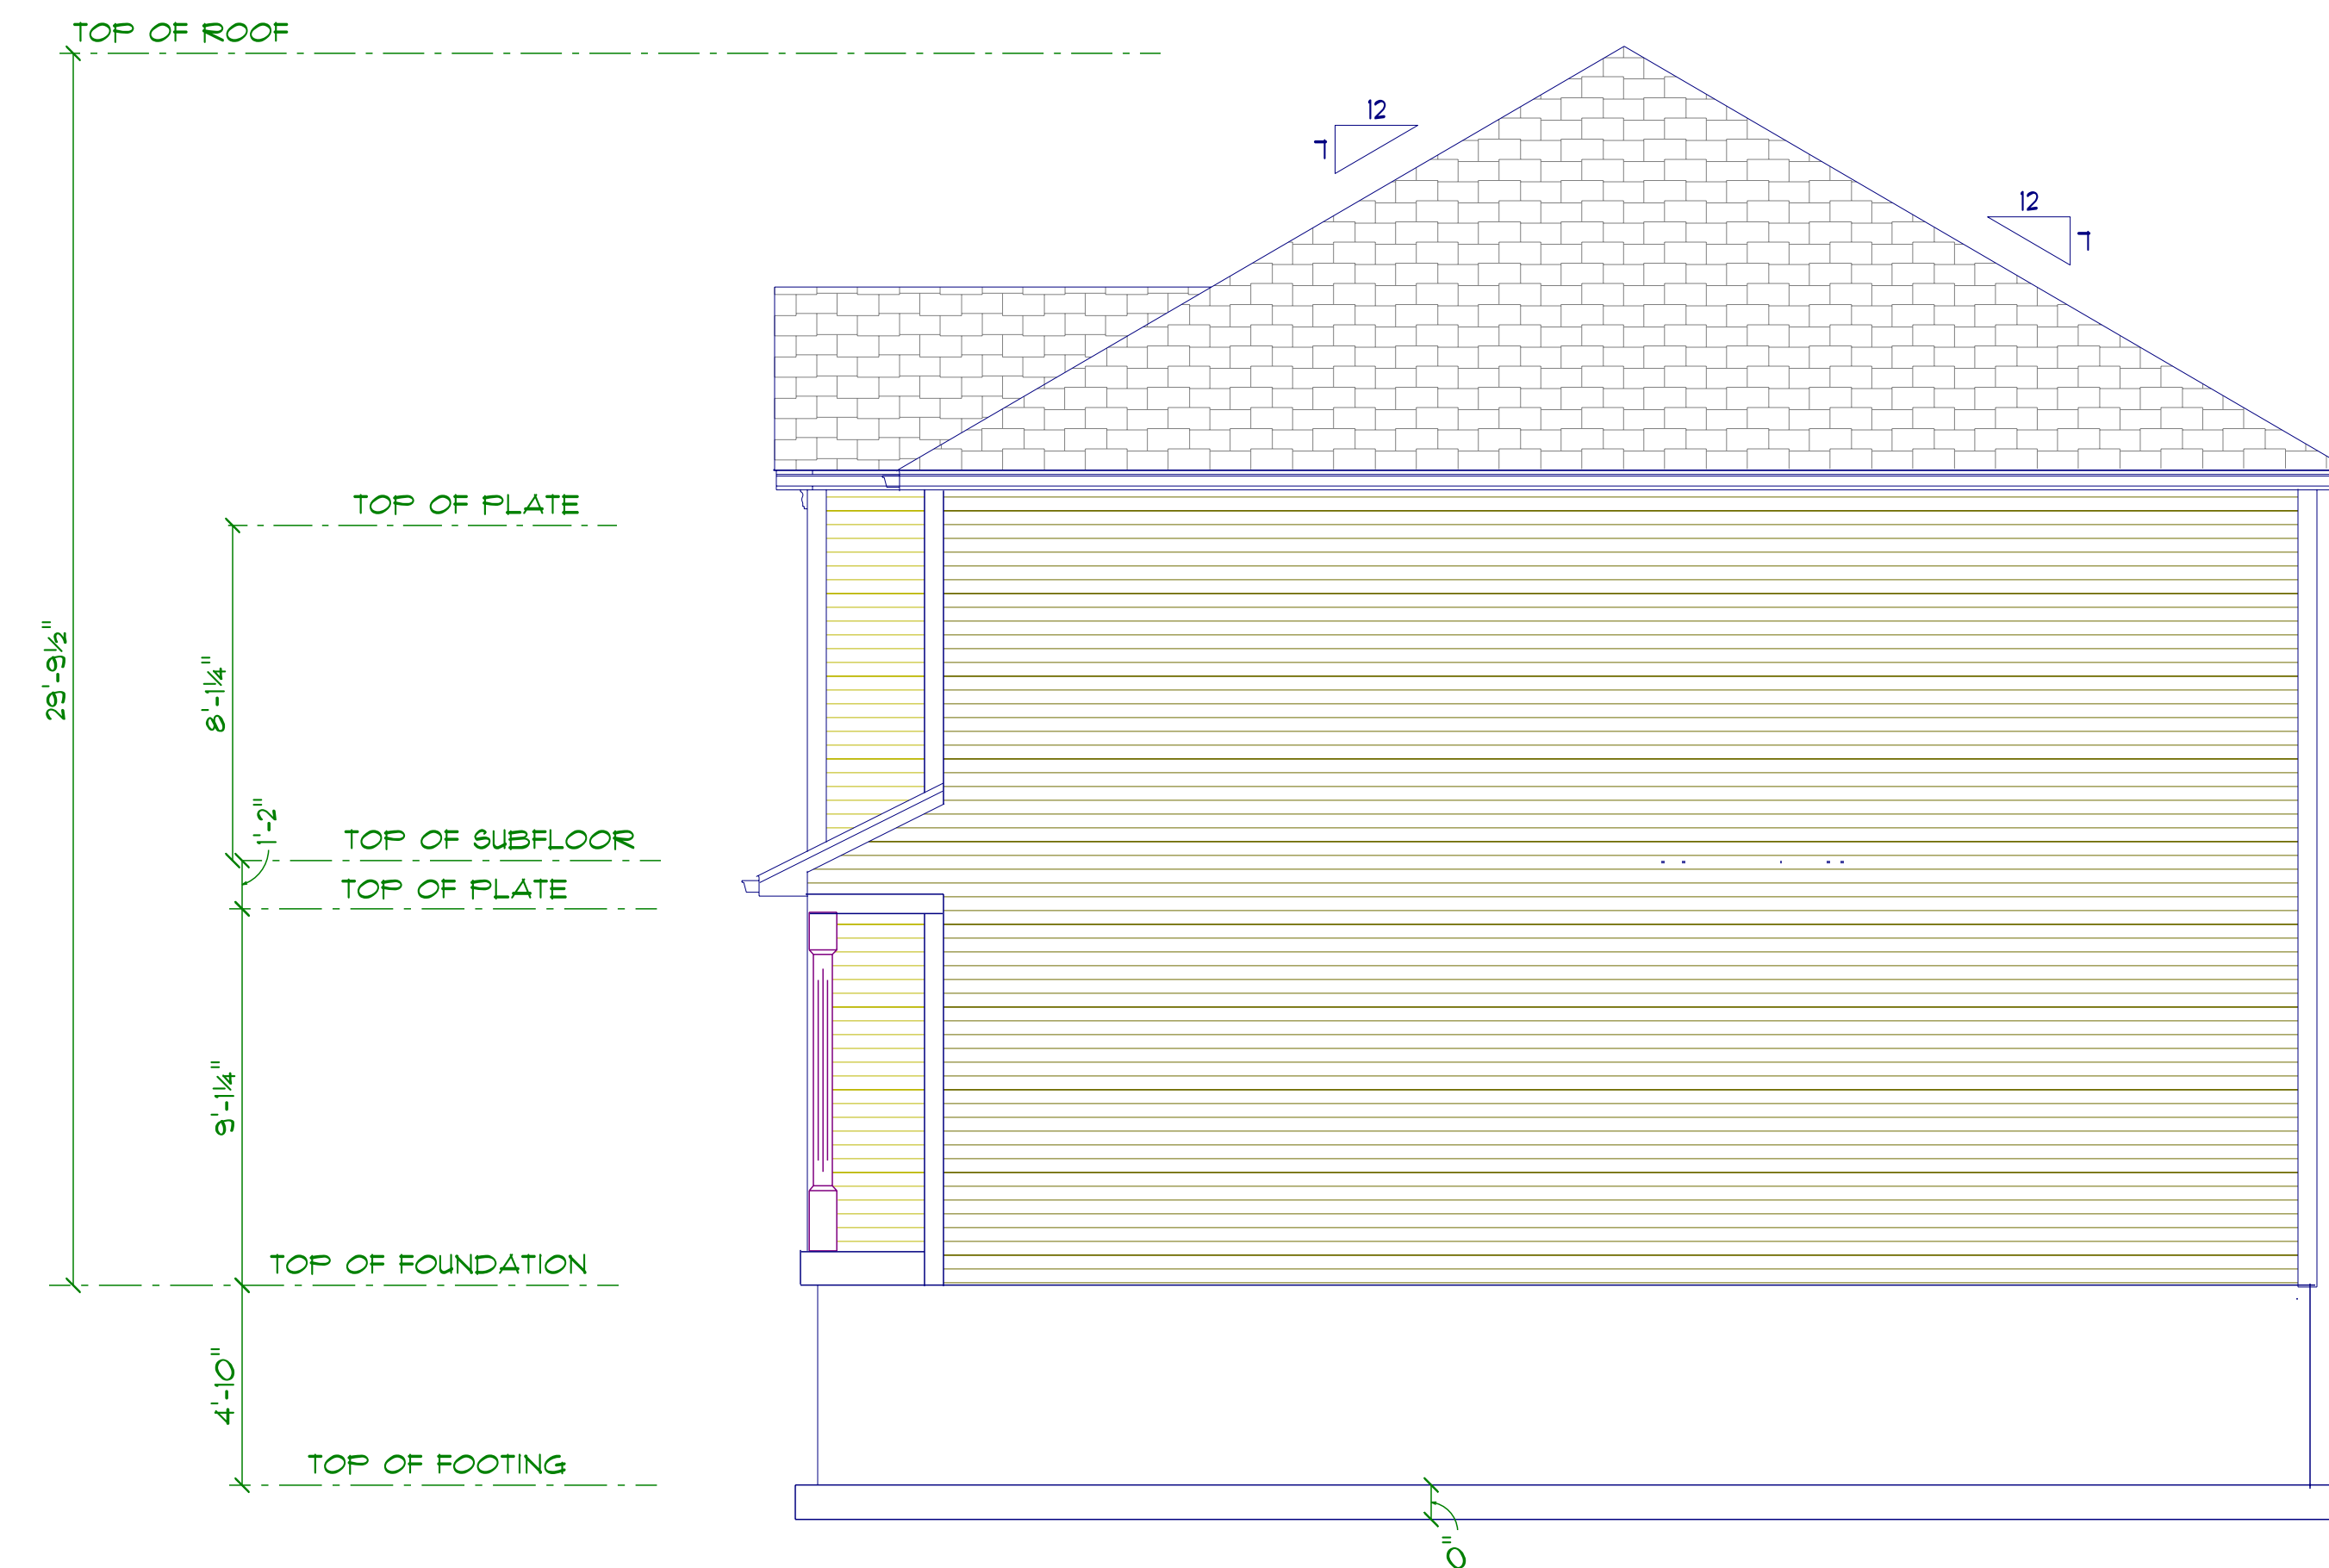

RIGHT ELEVATION BLDG 8	<i>Diamond Estates LLC 110 Court Street Suite 1 Cromwell CT. 06416 860-632-7090 Fax 860-394-4001 pat@buildingCT.com</i>	<i>Louis Street Apartments LLC 103 Louis Street Newington CT. 06111</i>	A3
FOURPLEX UNITS 25-28			
1125 TOTAL LIVABLE SQ.FT			
DATE: 10/4/2025			

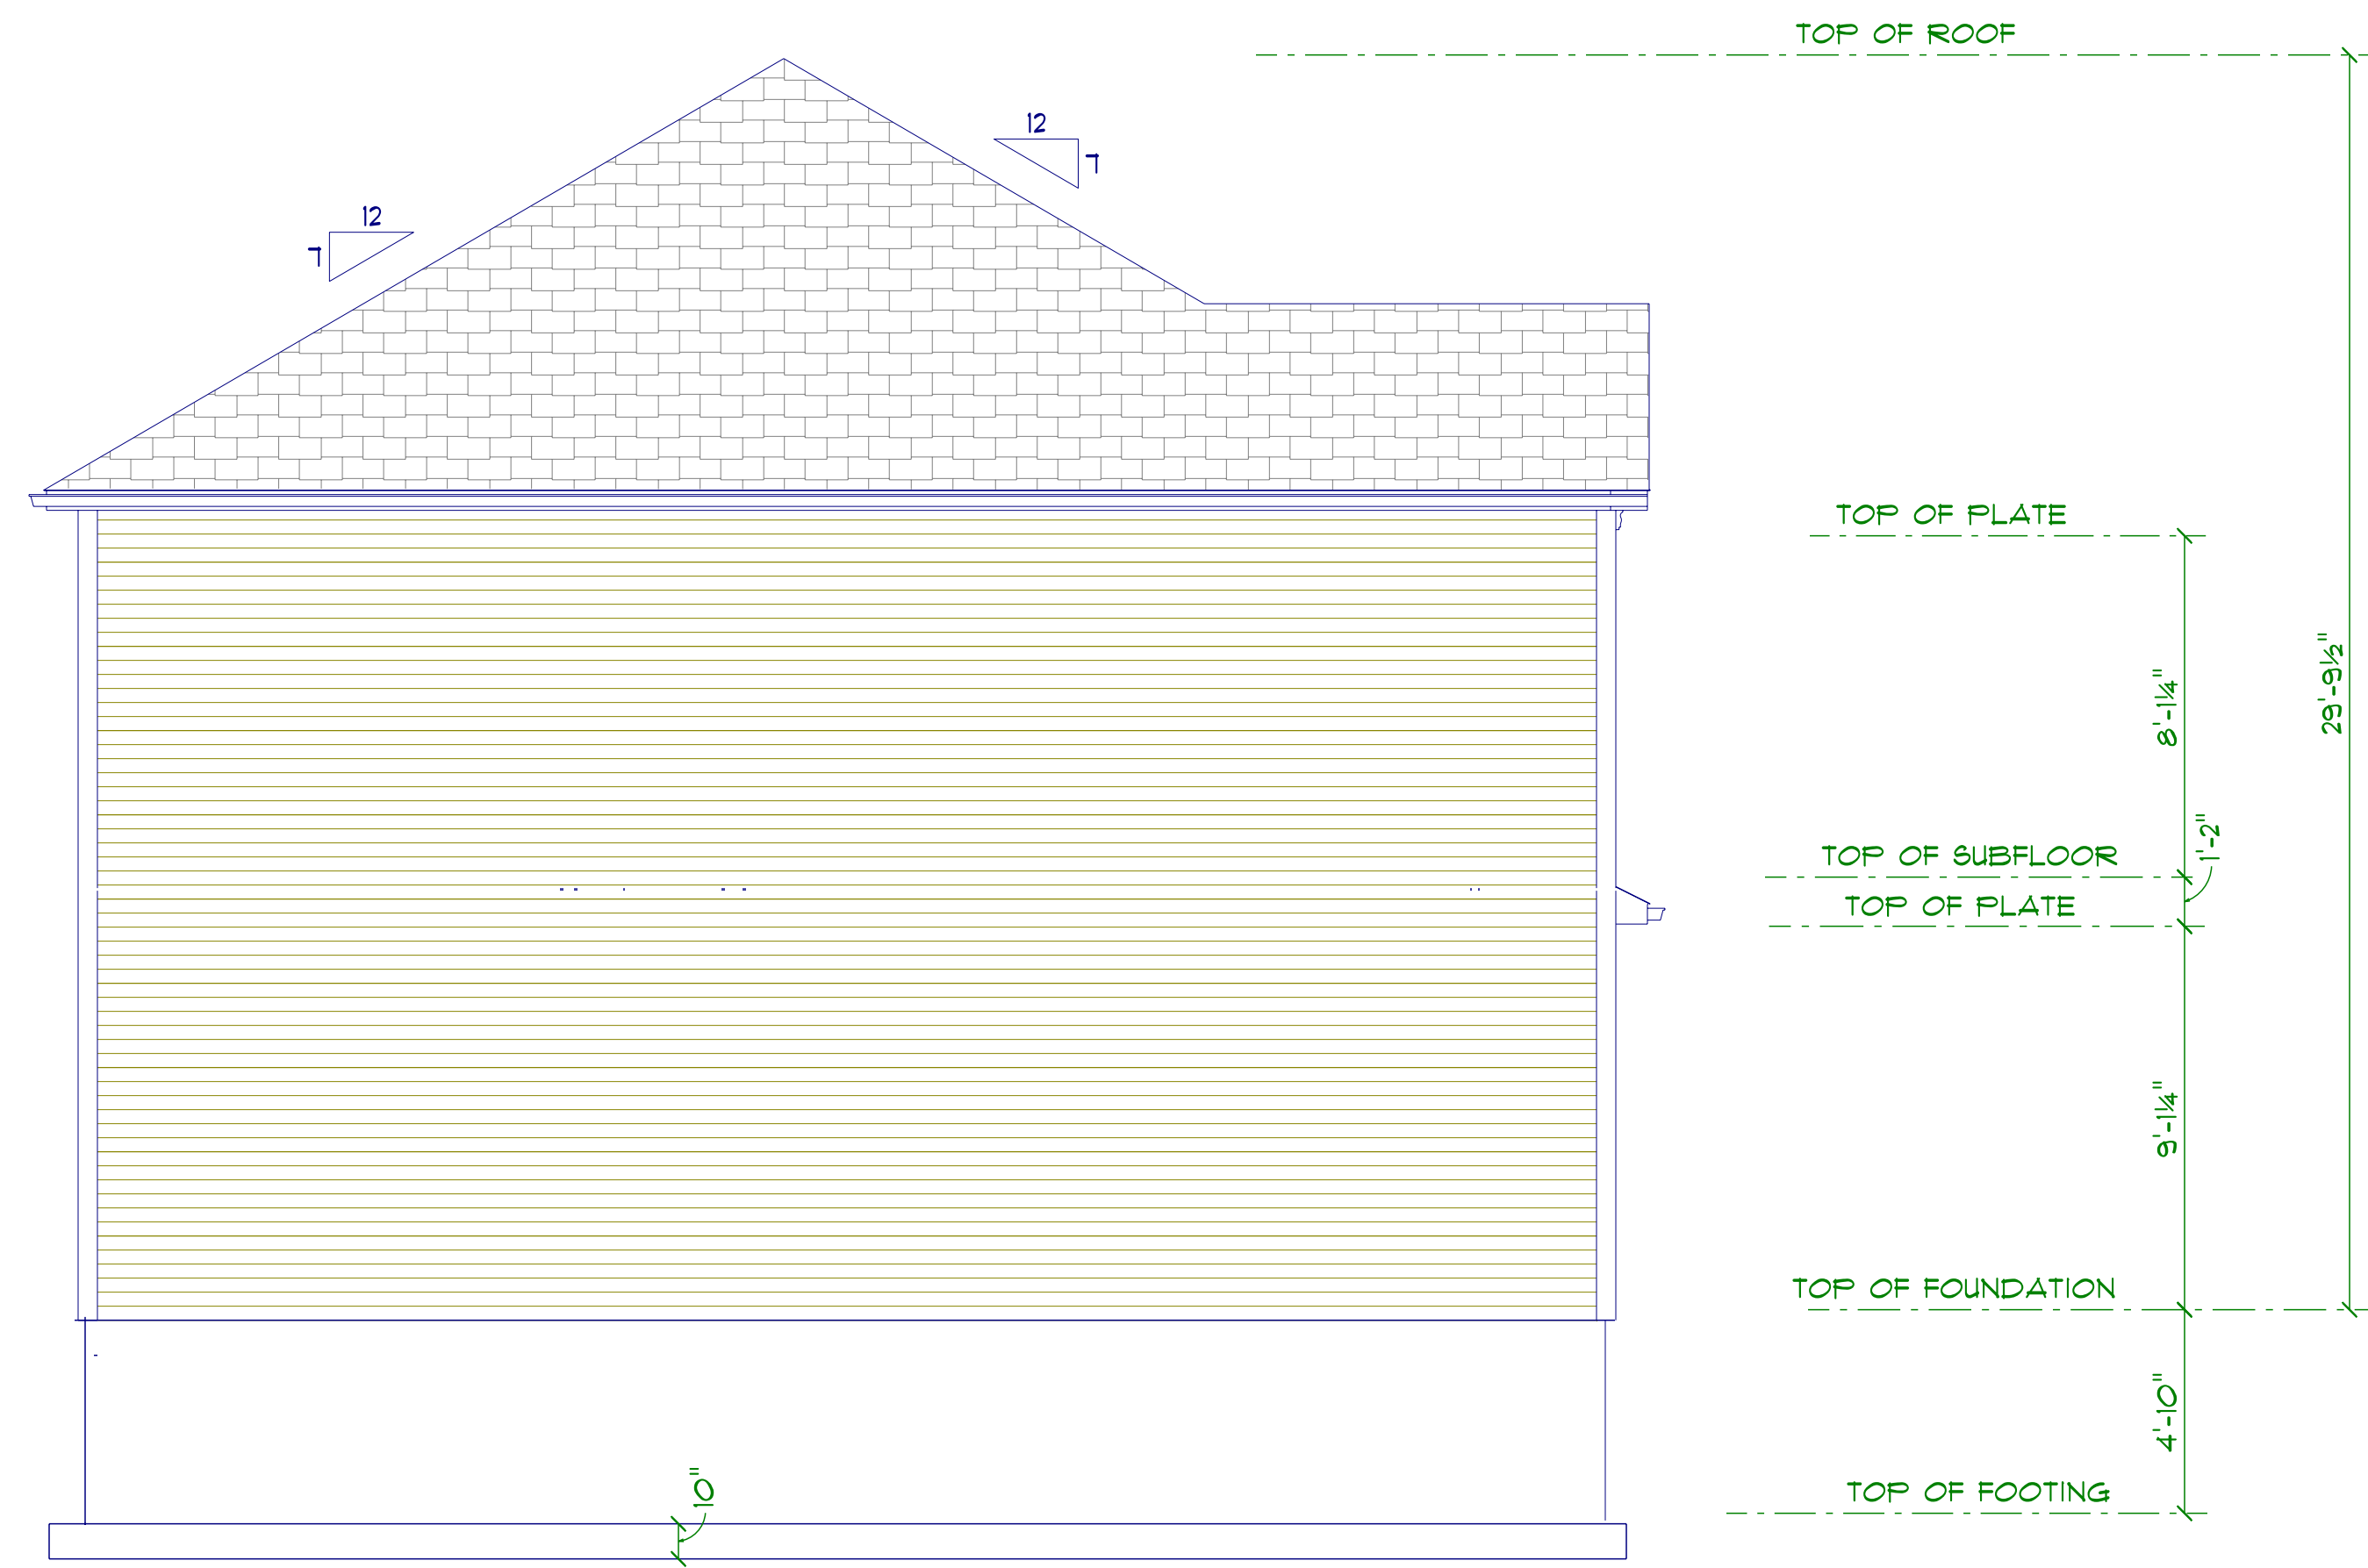

LEFT ELEVATION BLDG 8	<i>Diamond Estates LLC 110 Court Street Suite 1 Cromwell CT, 06416 860-632-7090 Fax 860-394-4001 pat@buildingCT.com</i>	<i>Louis Street Apartments LLC 103 Louis Street Newington CT, 06111</i>	A4
FOURPLEX UNITS 25-28			
1125 TOTAL LIVABLE SQ.FT			
DATE: 10/4/2025			

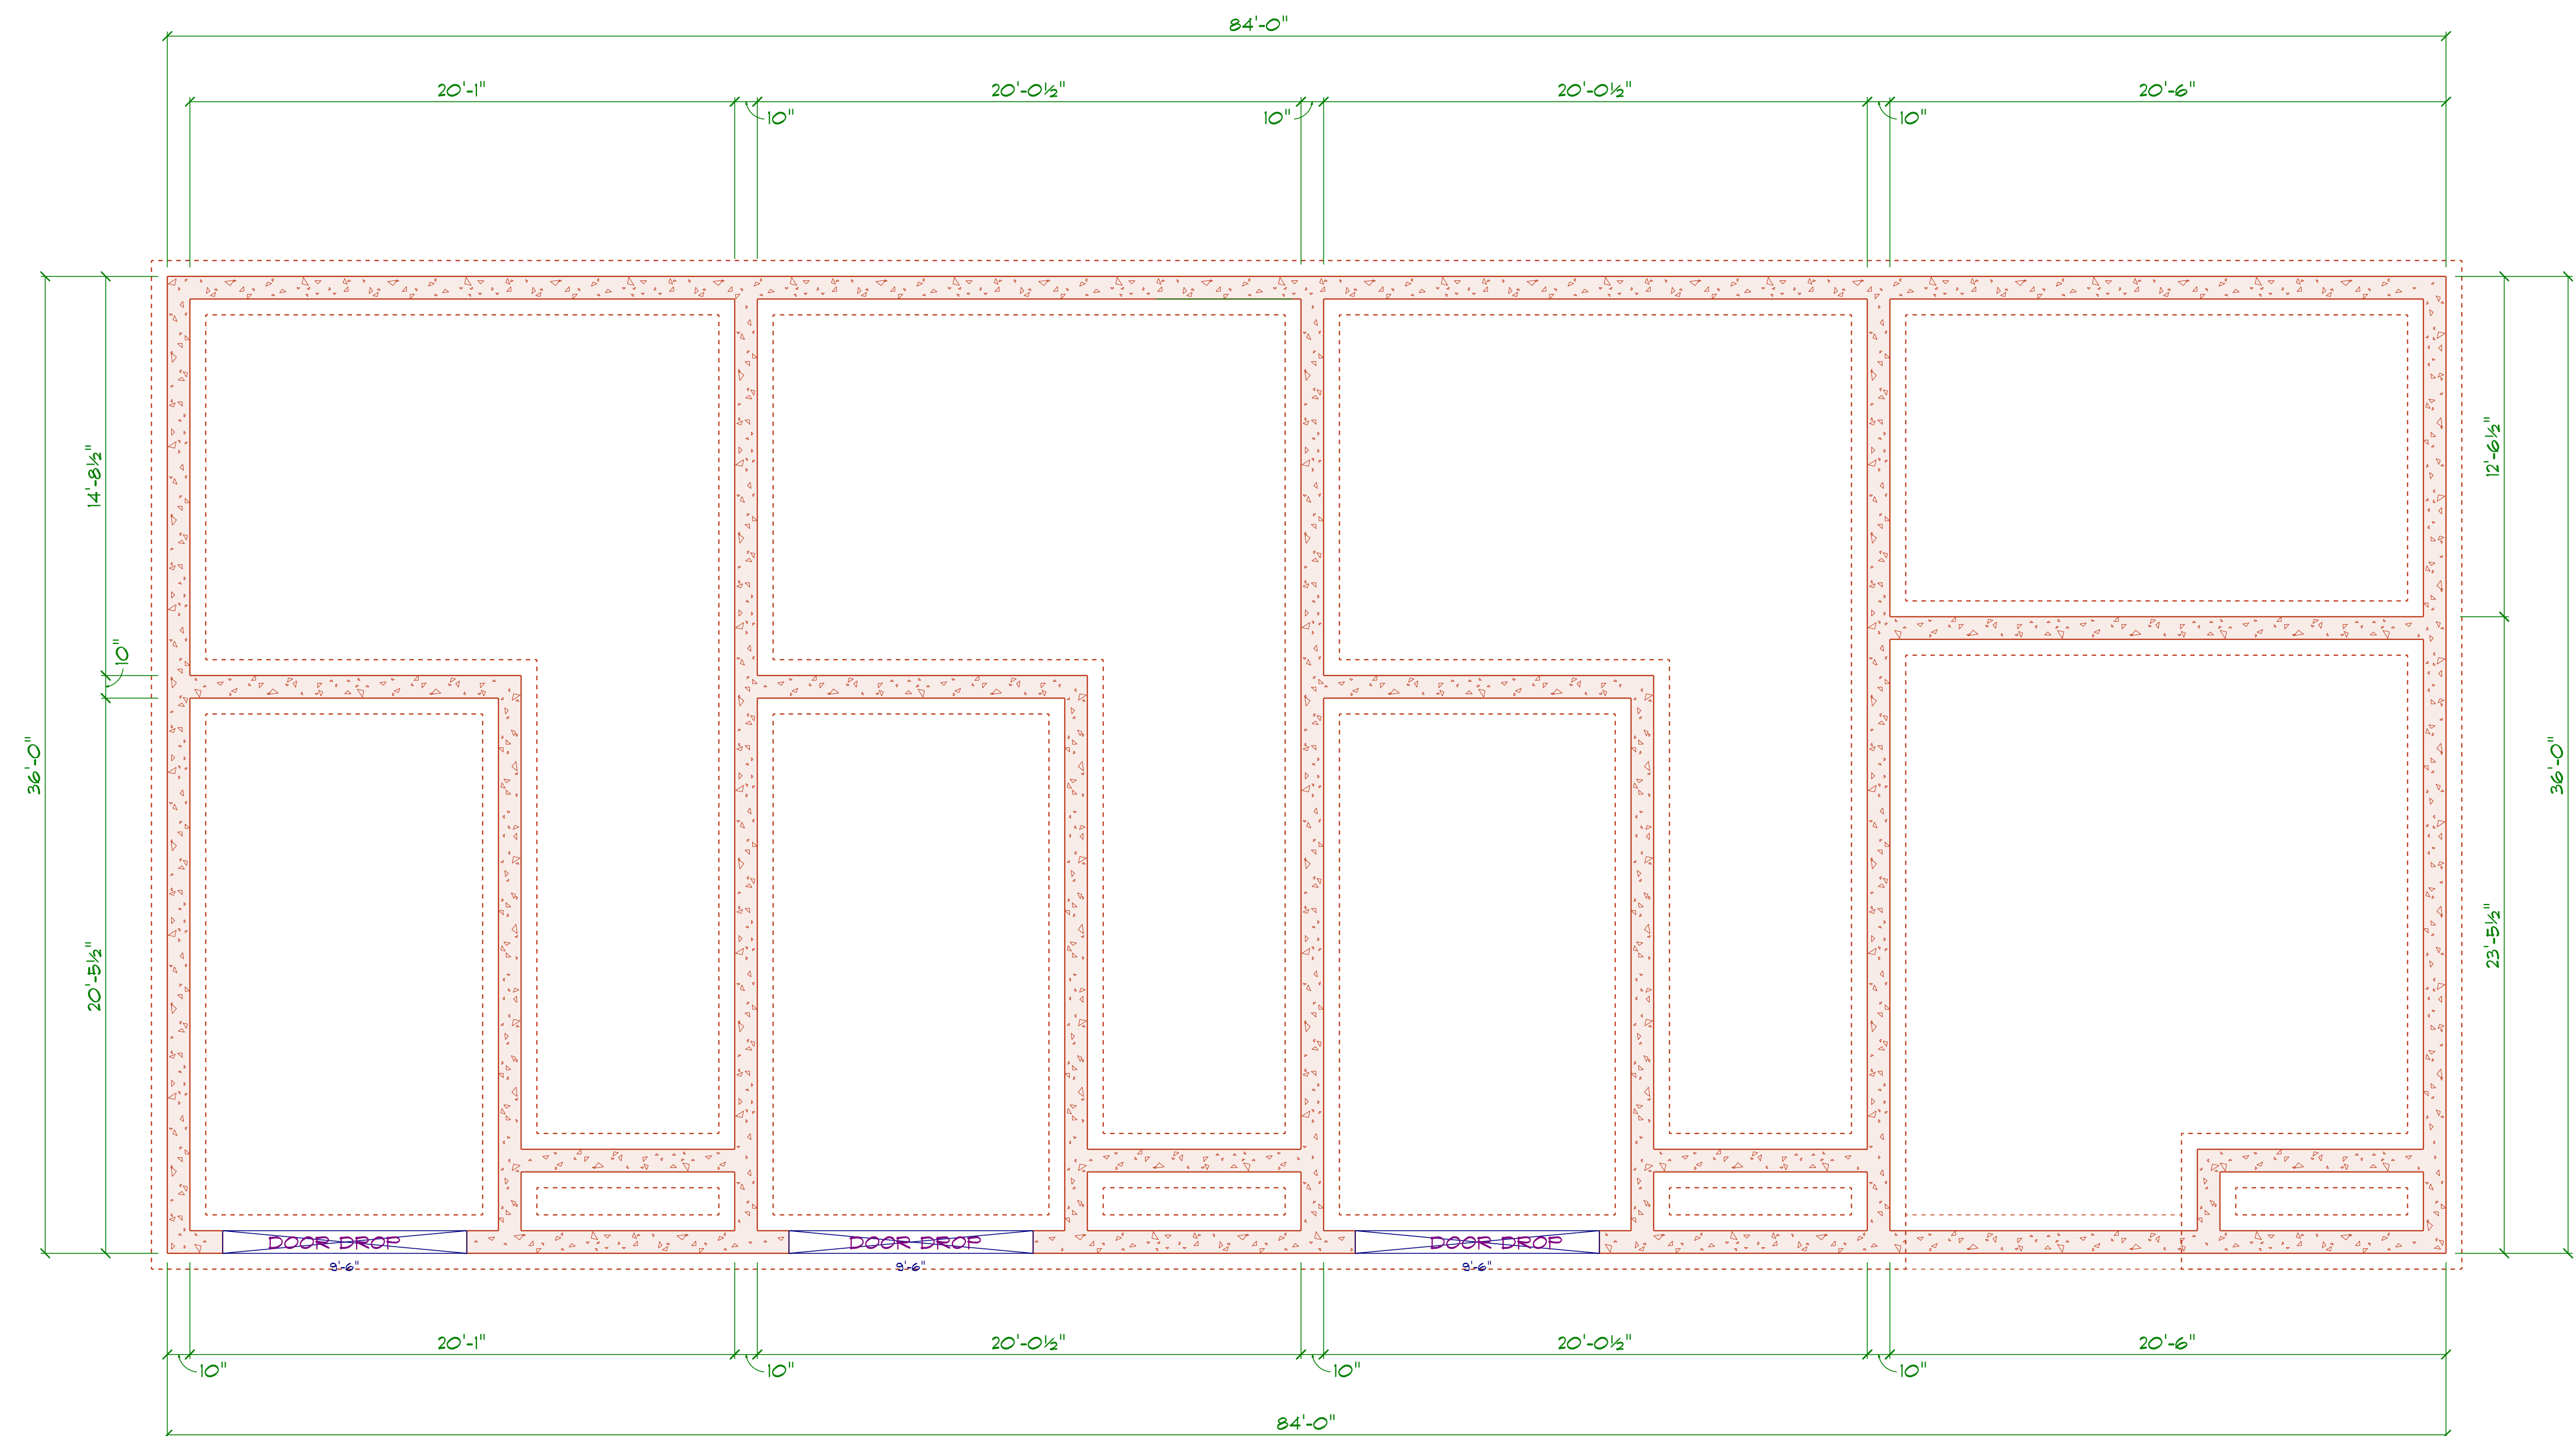

FOUNDATION BLDG 8


FOURPLEX UNITS 25-28

DATE: 10/4/2025


Diamond Estates LLC
110 Court Street Suite 1
Cromwell CT. 06416
860-632-7090 Fax 80-394-4001
pat@buildingCT.com

Louis Street Apartments LLC
103 Louis Street
Newington CT. 06111

A5

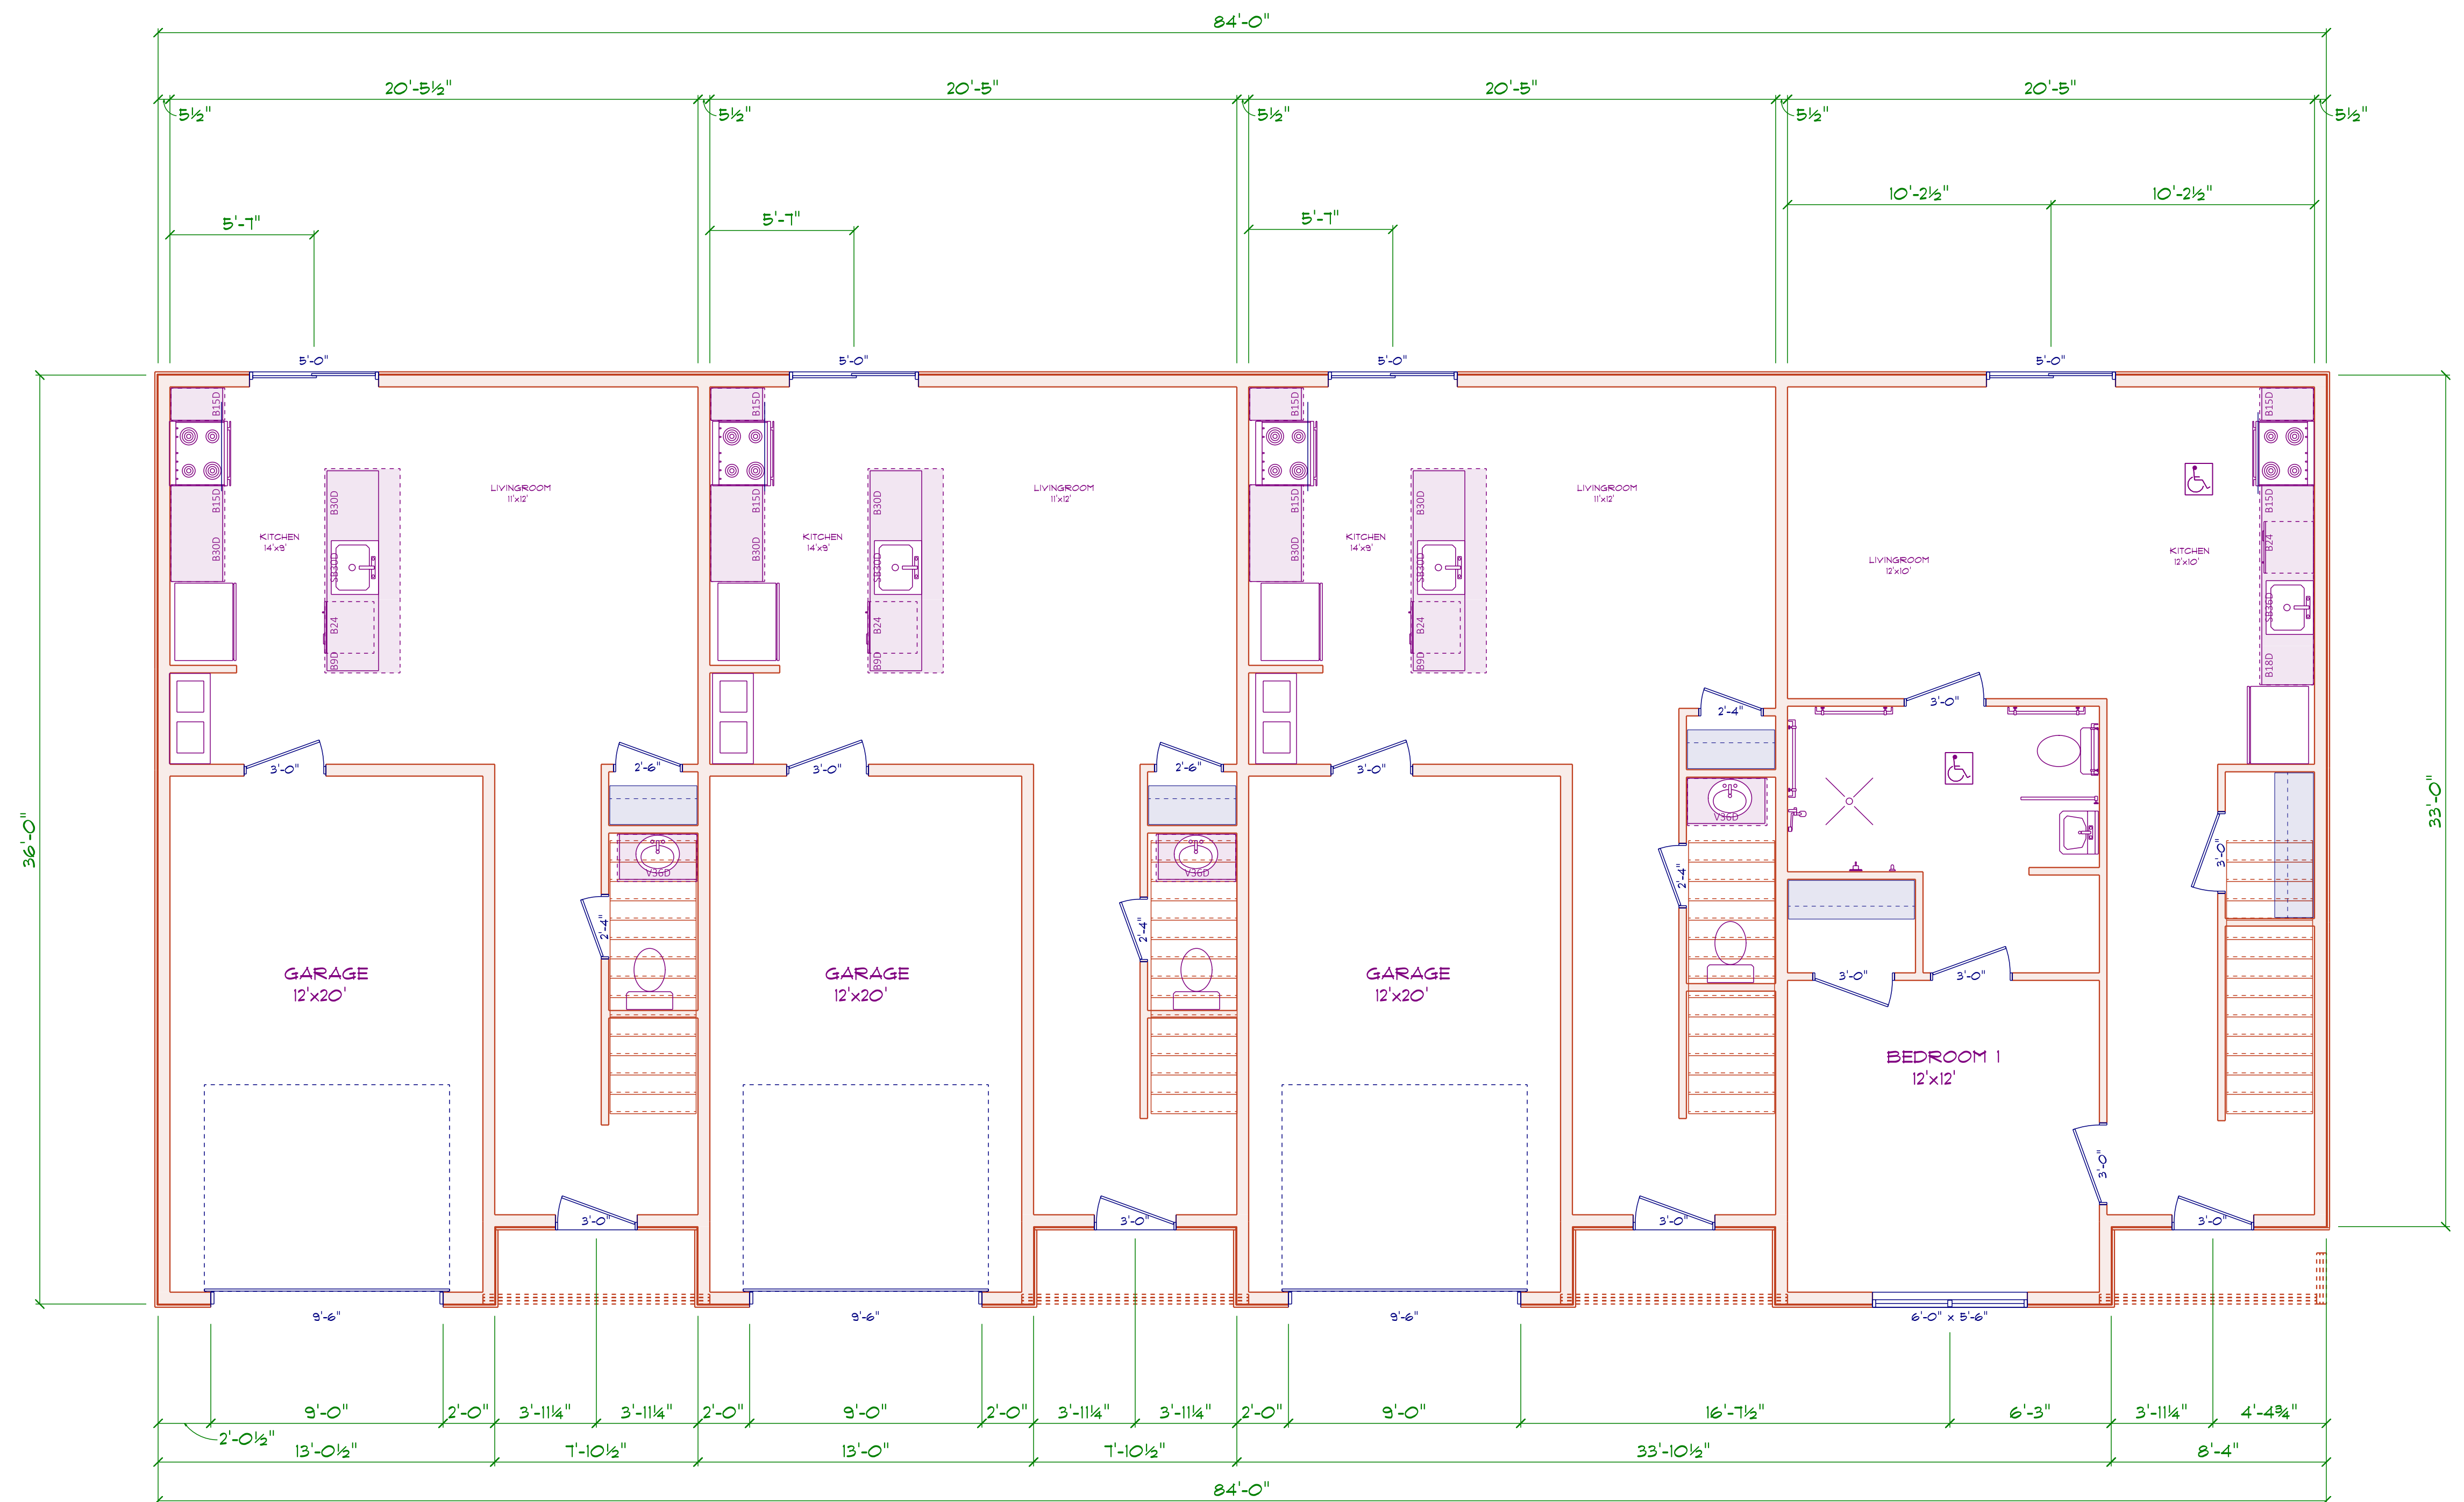

FIRST FLOOR BLDG 8	<i>Diamond Estates LLC 110 Court Street Suite 1 Cromwell CT. 06416 860-632-7090 Fax 860-394-4001 pat@buildingCT.com</i>	<i>Louis Street Apartments LLC 103 Louis Street Newington CT. 06111</i>	
FOURPLEX UNITS 25-28			
1125 TOTAL LIVABLE SQ.FT			
DATE: 10/4/2025			

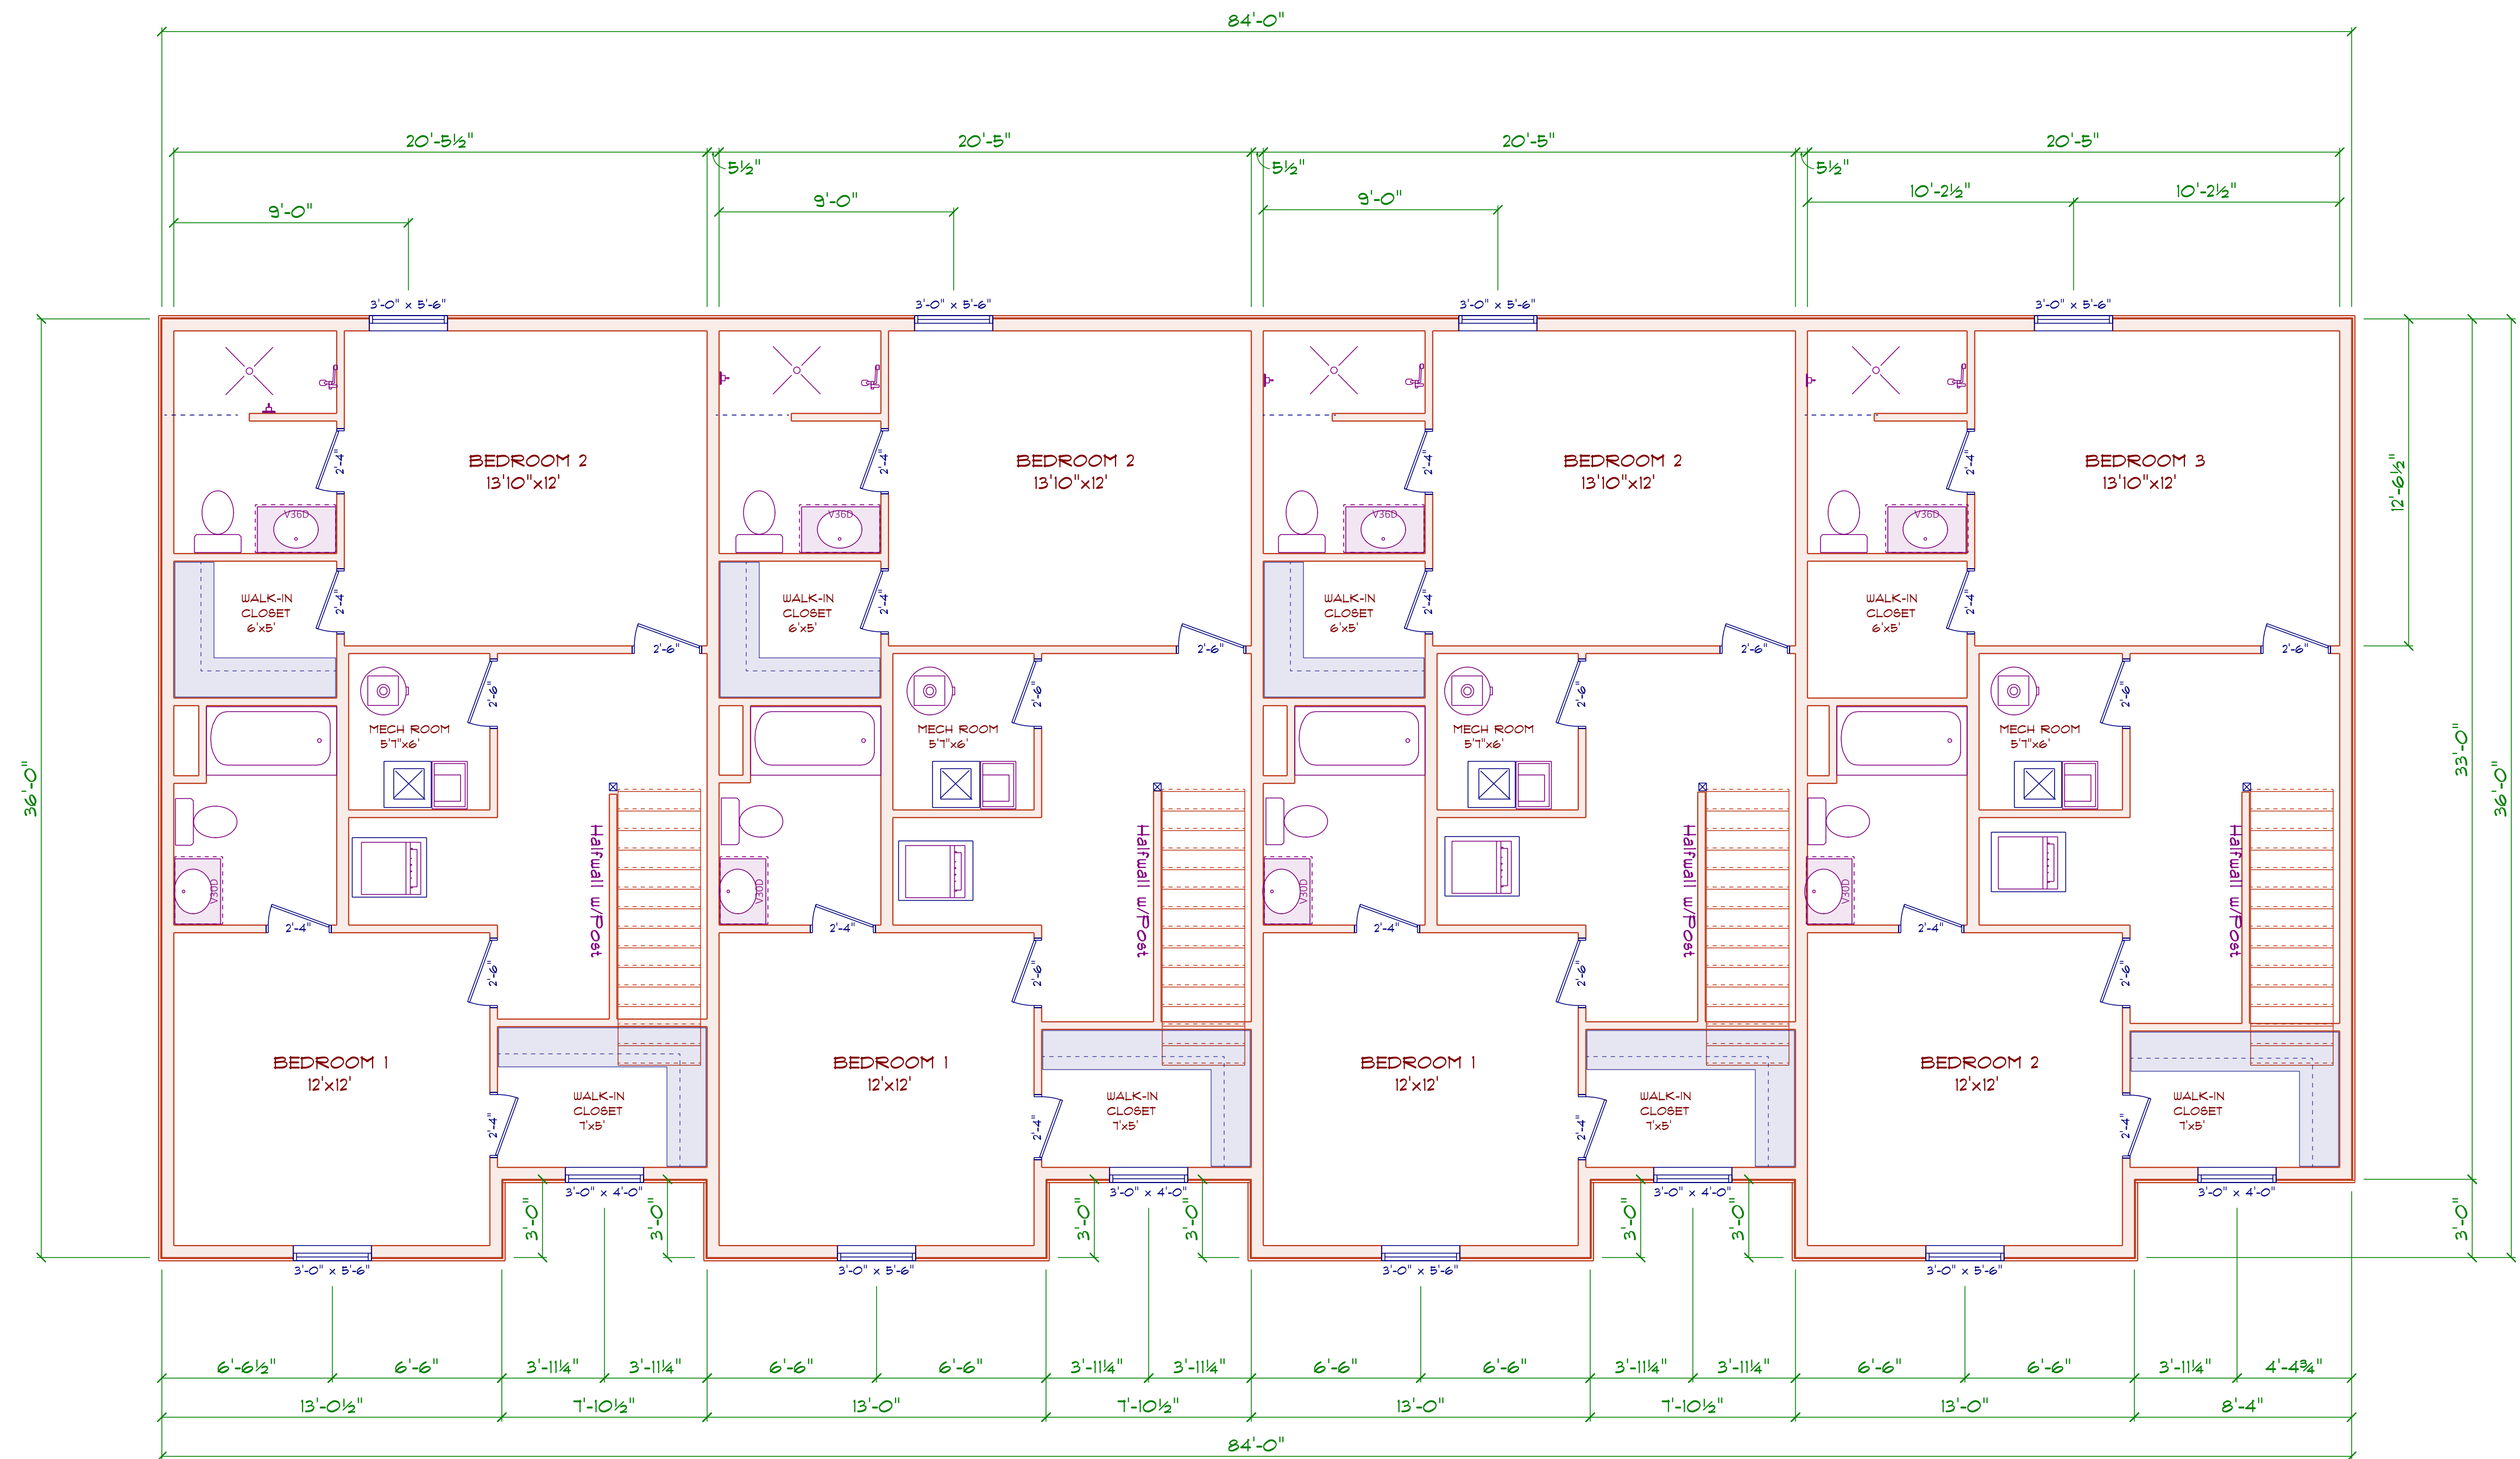


SECOND FLOOR BLDG 8	Diamond Estates LLC 110 Court Street Suite 1 Cromwell CT. 06416 860-632-7090 Fax 860-394-4001 pat@buildingCT.com	Louis Street Apartments LLC 103 Louis Street Newington CT. 06111	A9
FOURPLEX UNITS 25-28			
1125 TOTAL LIVABLE SQ.FT			
DATE: 10/4/2025			




FRONT ELEVATION BLDG 9	<i>Diamond Estates LLC</i> <i>110 Court Street Suite 1</i> <i>Cromwell CT. 06416</i> <i>860-632-7090 Fax 86-394-4001</i> <i>pat@buildingCT.com</i>	<i>Louis Street Apartments LLC</i> <i>103 Louis Street</i> <i>Newington CT. 06111</i>	A1
FOURPLEX UNITS 29-32			
1125 TOTAL LIVABLE SQ.FT			
DATE: 10/4/2025			




REAR ELEVATION BLDG 9	<i>Diamond Estates LLC 110 Court Street Suite 1 Cromwell CT, 06416 860-632-7090 Fax 860-394-4001 pat@buildingCT.com</i>	<i>Louis Street Apartments LLC 103 Louis Street Newington CT, 06111</i>	A2
FOURPLEX UNITS 29-32			
1125 TOTAL LIVABLE SQ.FT			
DATE: 10/4/2025			

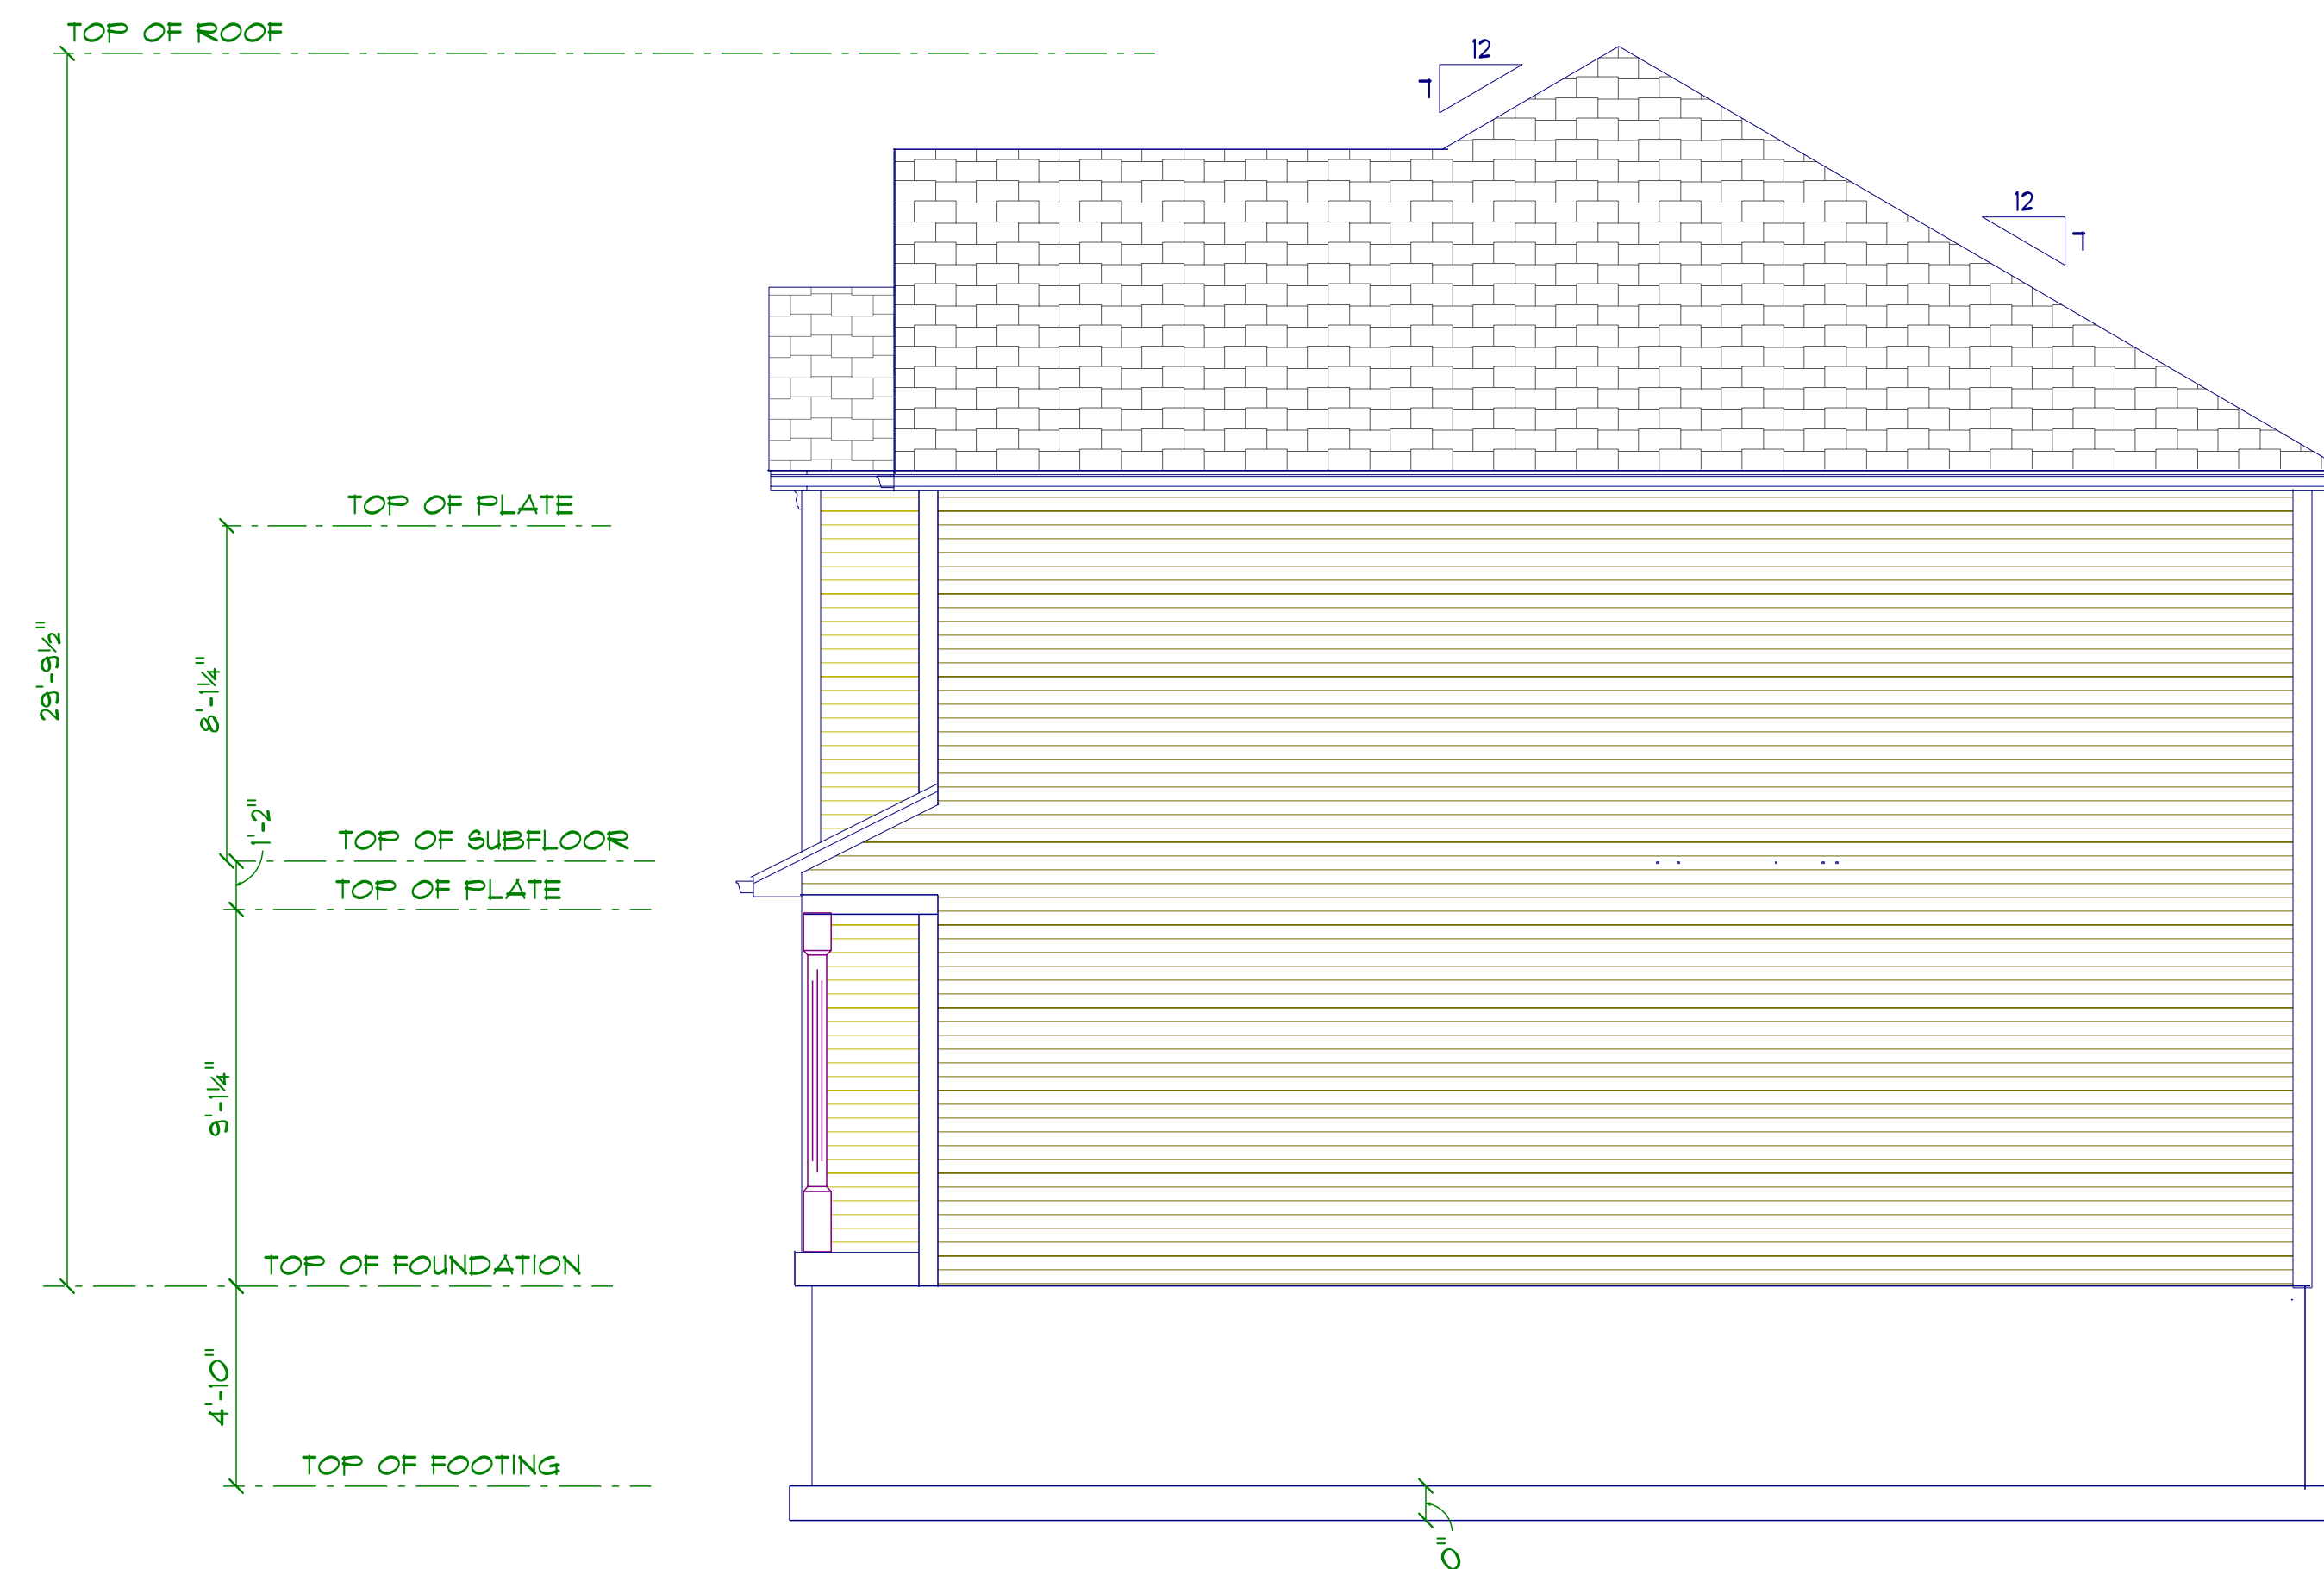


RIGHT ELEVATION BLDG 9	<i>Diamond Estates LLC 110 Court Street Suite 1 Cromwell CT. 06416 860-632-7090 Fax 860-394-4001 pat@buildingCT.com</i>	<i>Louis Street Apartments LLC 103 Louis Street Newington CT. 06111</i>	A3
FOURPLEX UNITS 29-32			
1125 TOTAL LIVABLE SQ.FT			
DATE: 10/4/2025			

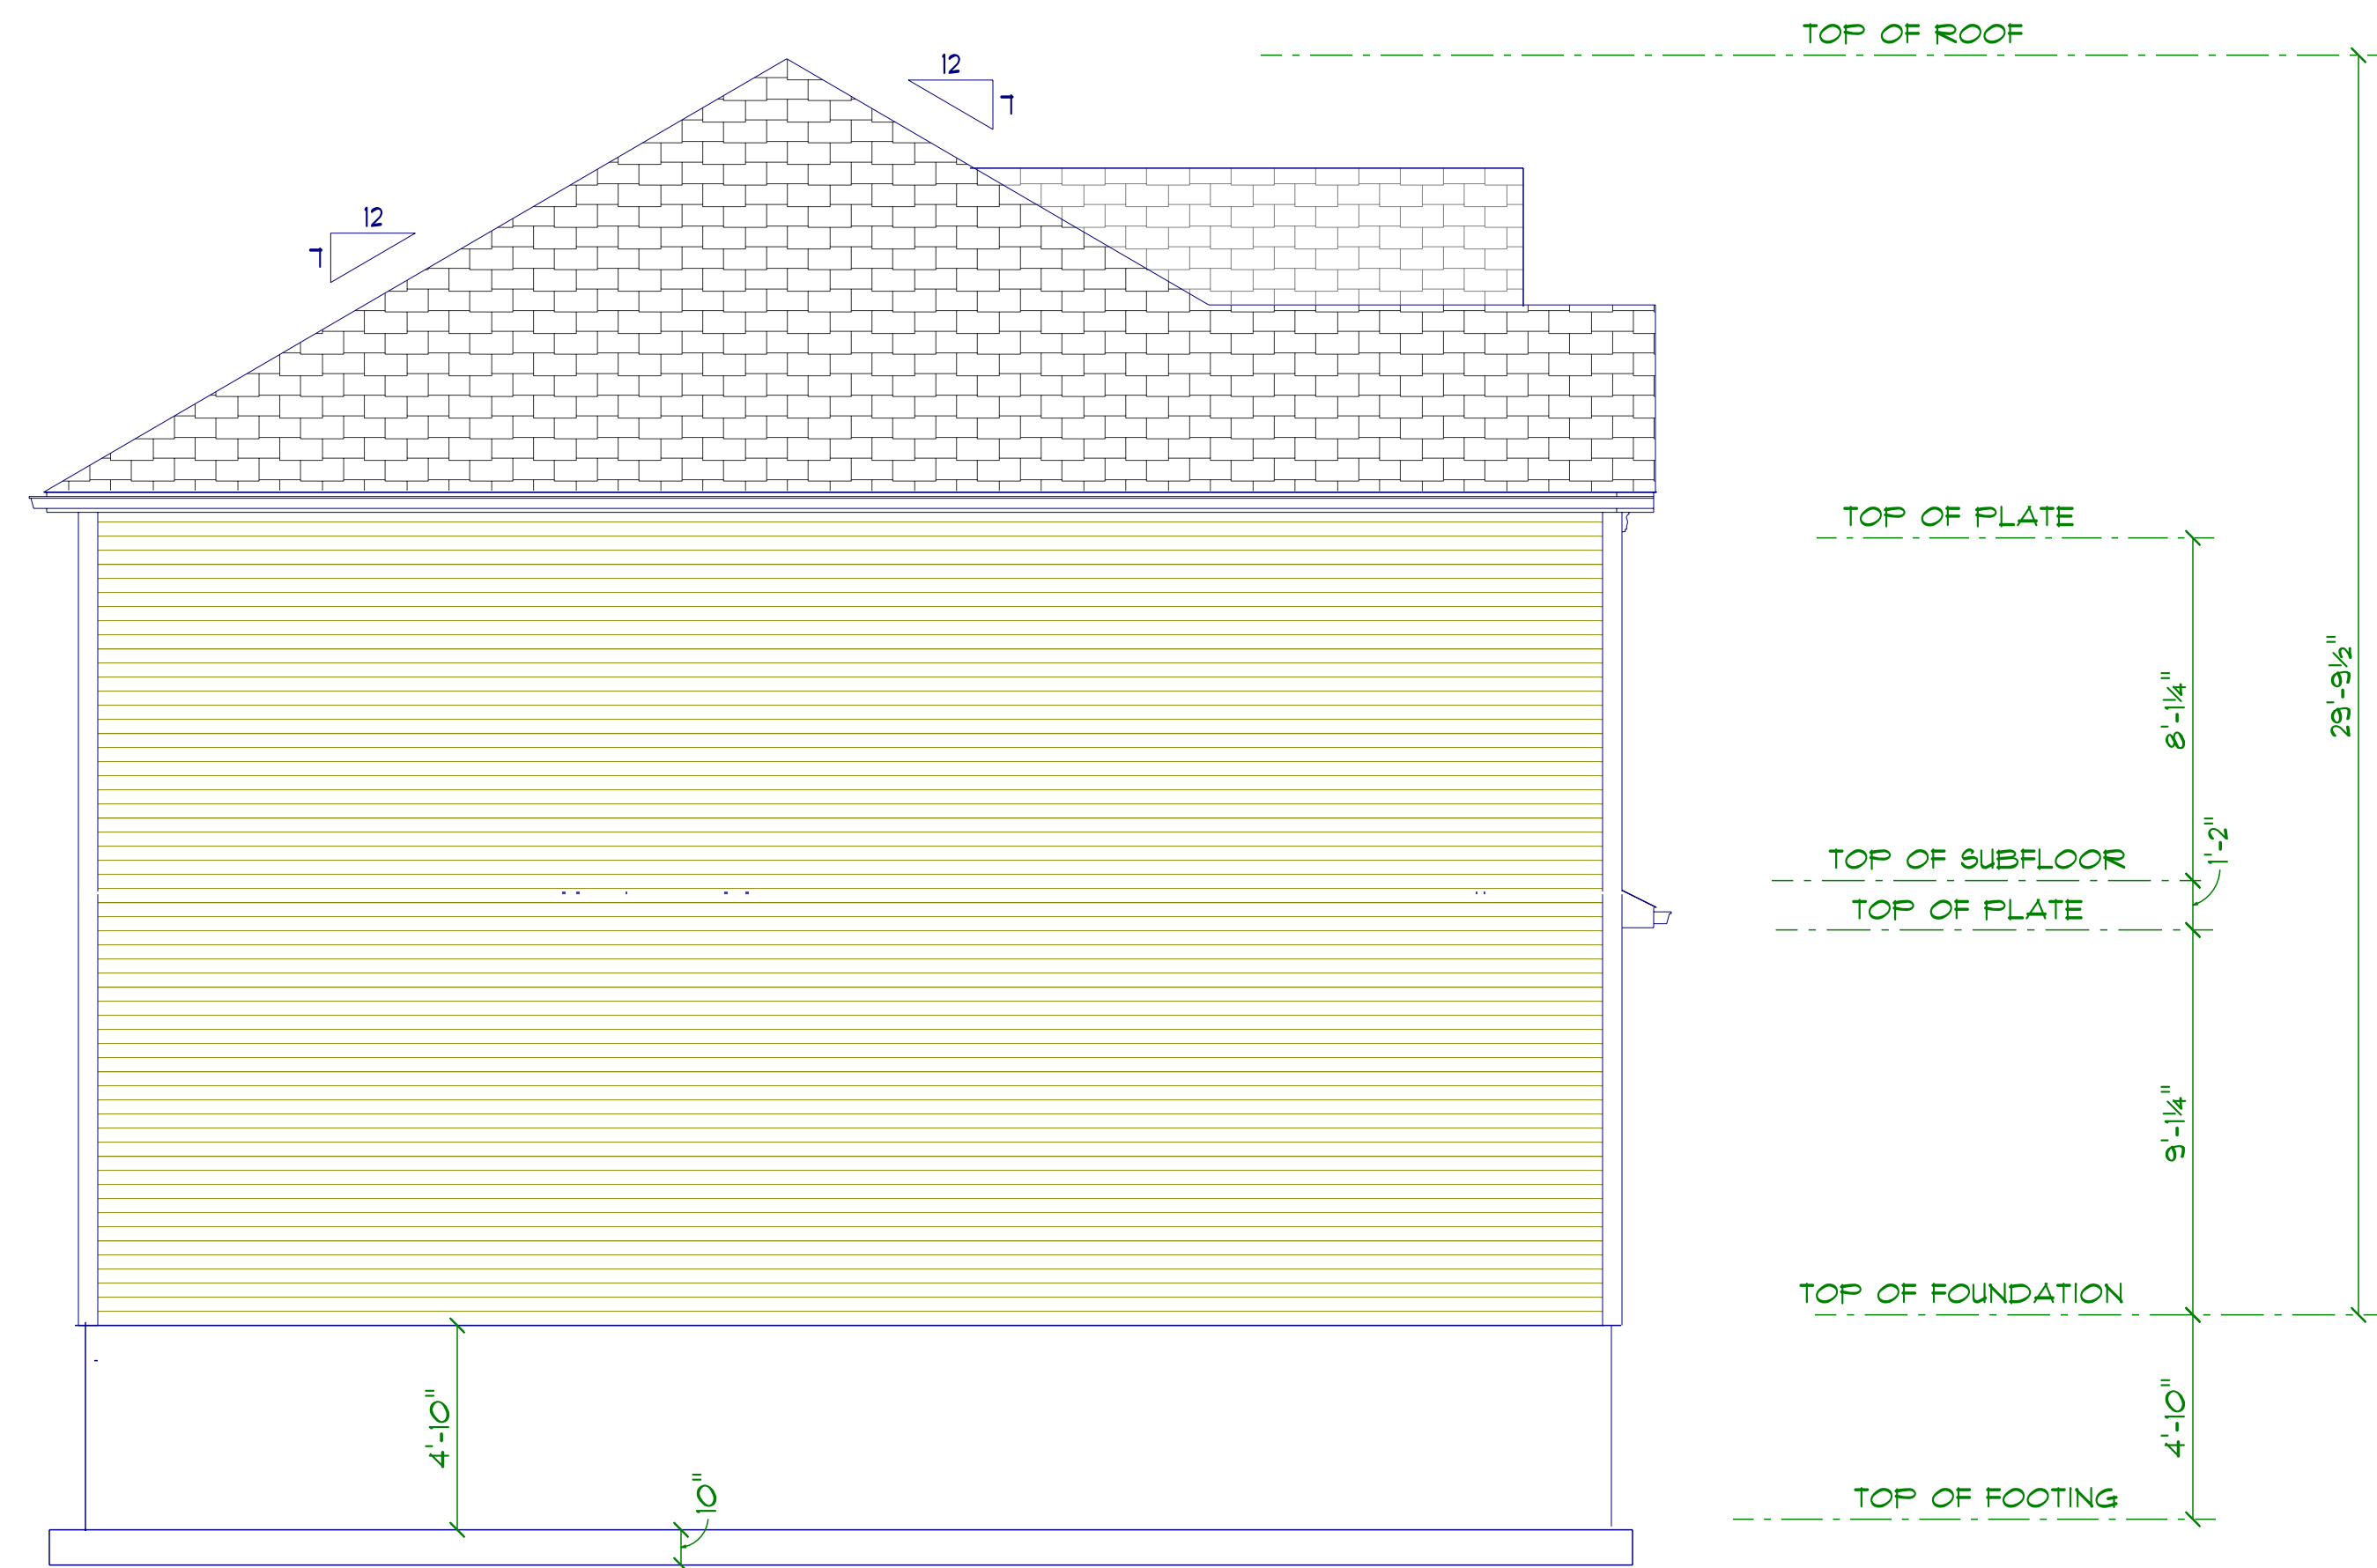


LEFT ELEVATION BLDG 9	<i>Diamond Estates LLC 110 Court Street Suite 1 Cromwell CT, 06416 860-632-7090 Fax 860-394-4001 pat@buildingCT.com</i>	<i>Louis Street Apartments LLC 103 Louis Street Newington CT, 06111</i>	A4
FOURPLEX UNITS 29-32			
1125 TOTAL LIVABLE SQ.FT			
DATE: 10/4/2025			

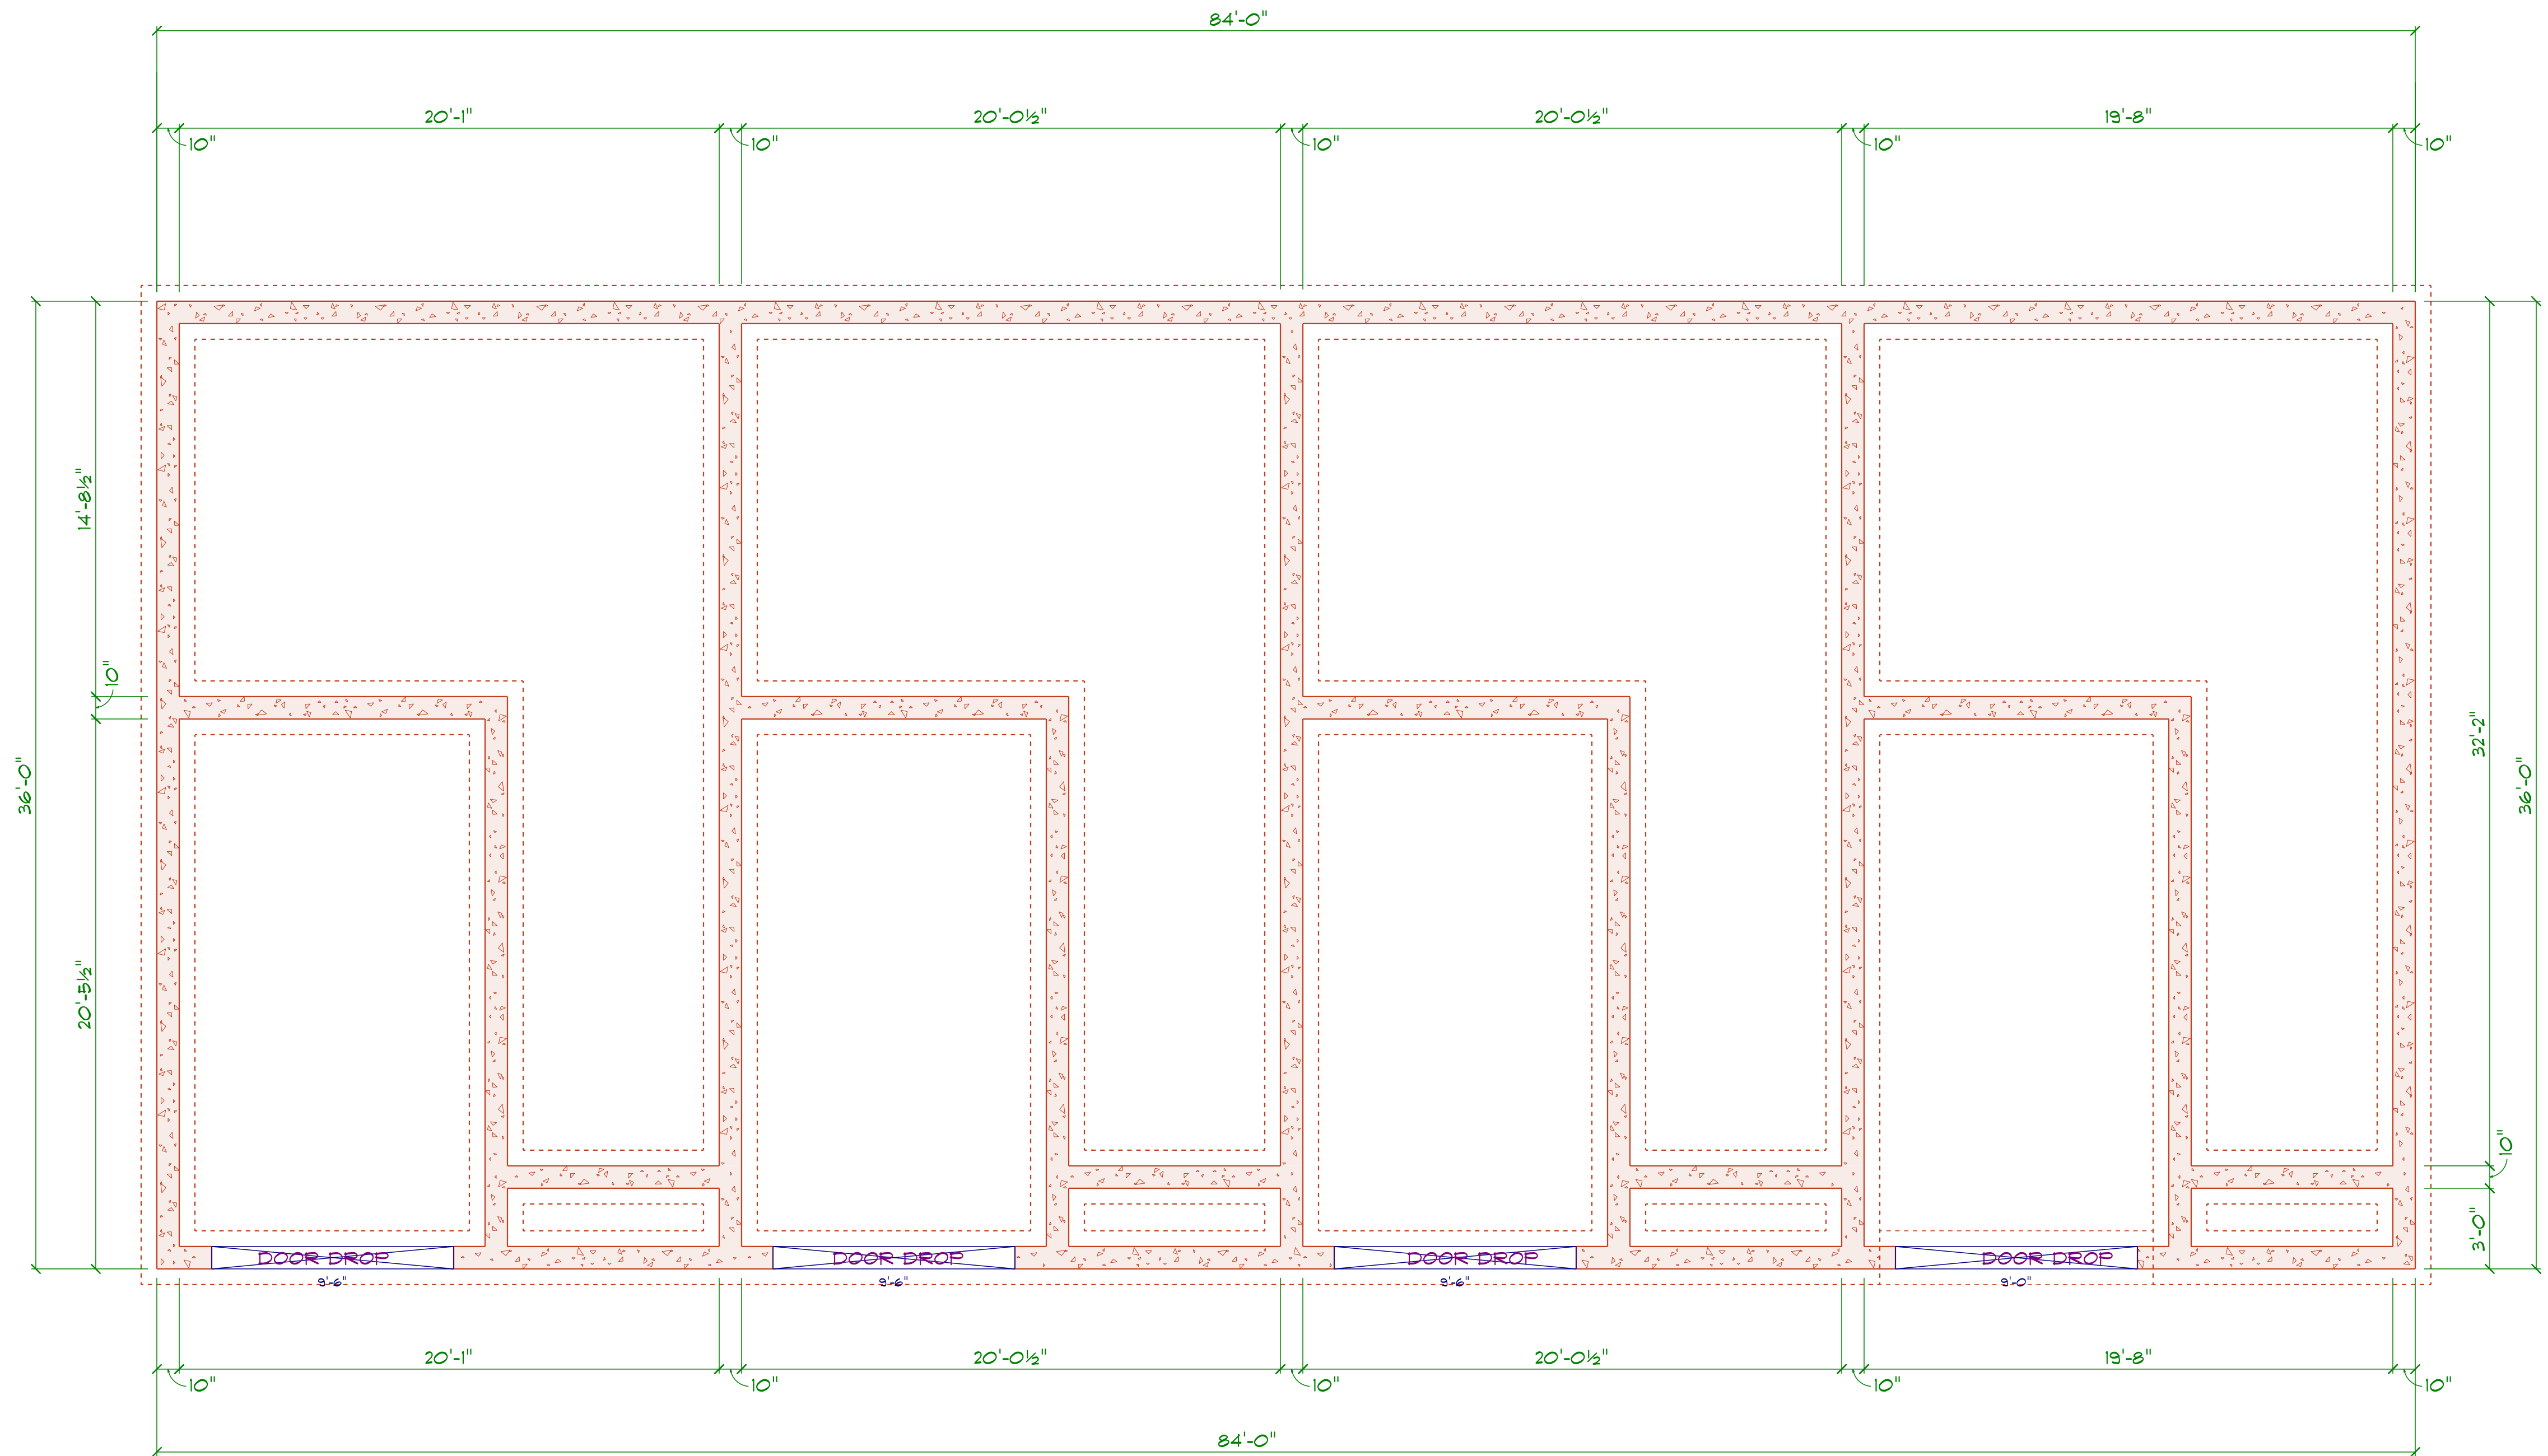

FOUNDATION BLDG 9	<i>Diamond Estates LLC 110 Court Street Suite 1 Cromwell CT. 06416 860-632-7090 Fax 80-394-4001 pat@buildingCT.com</i>	<i>Louis Street Apartments LLC 103 Louis Street Newington CT. 06111</i>	A5
FOURPLEX UNITS 29-32			
DATE: 10/4/2025			

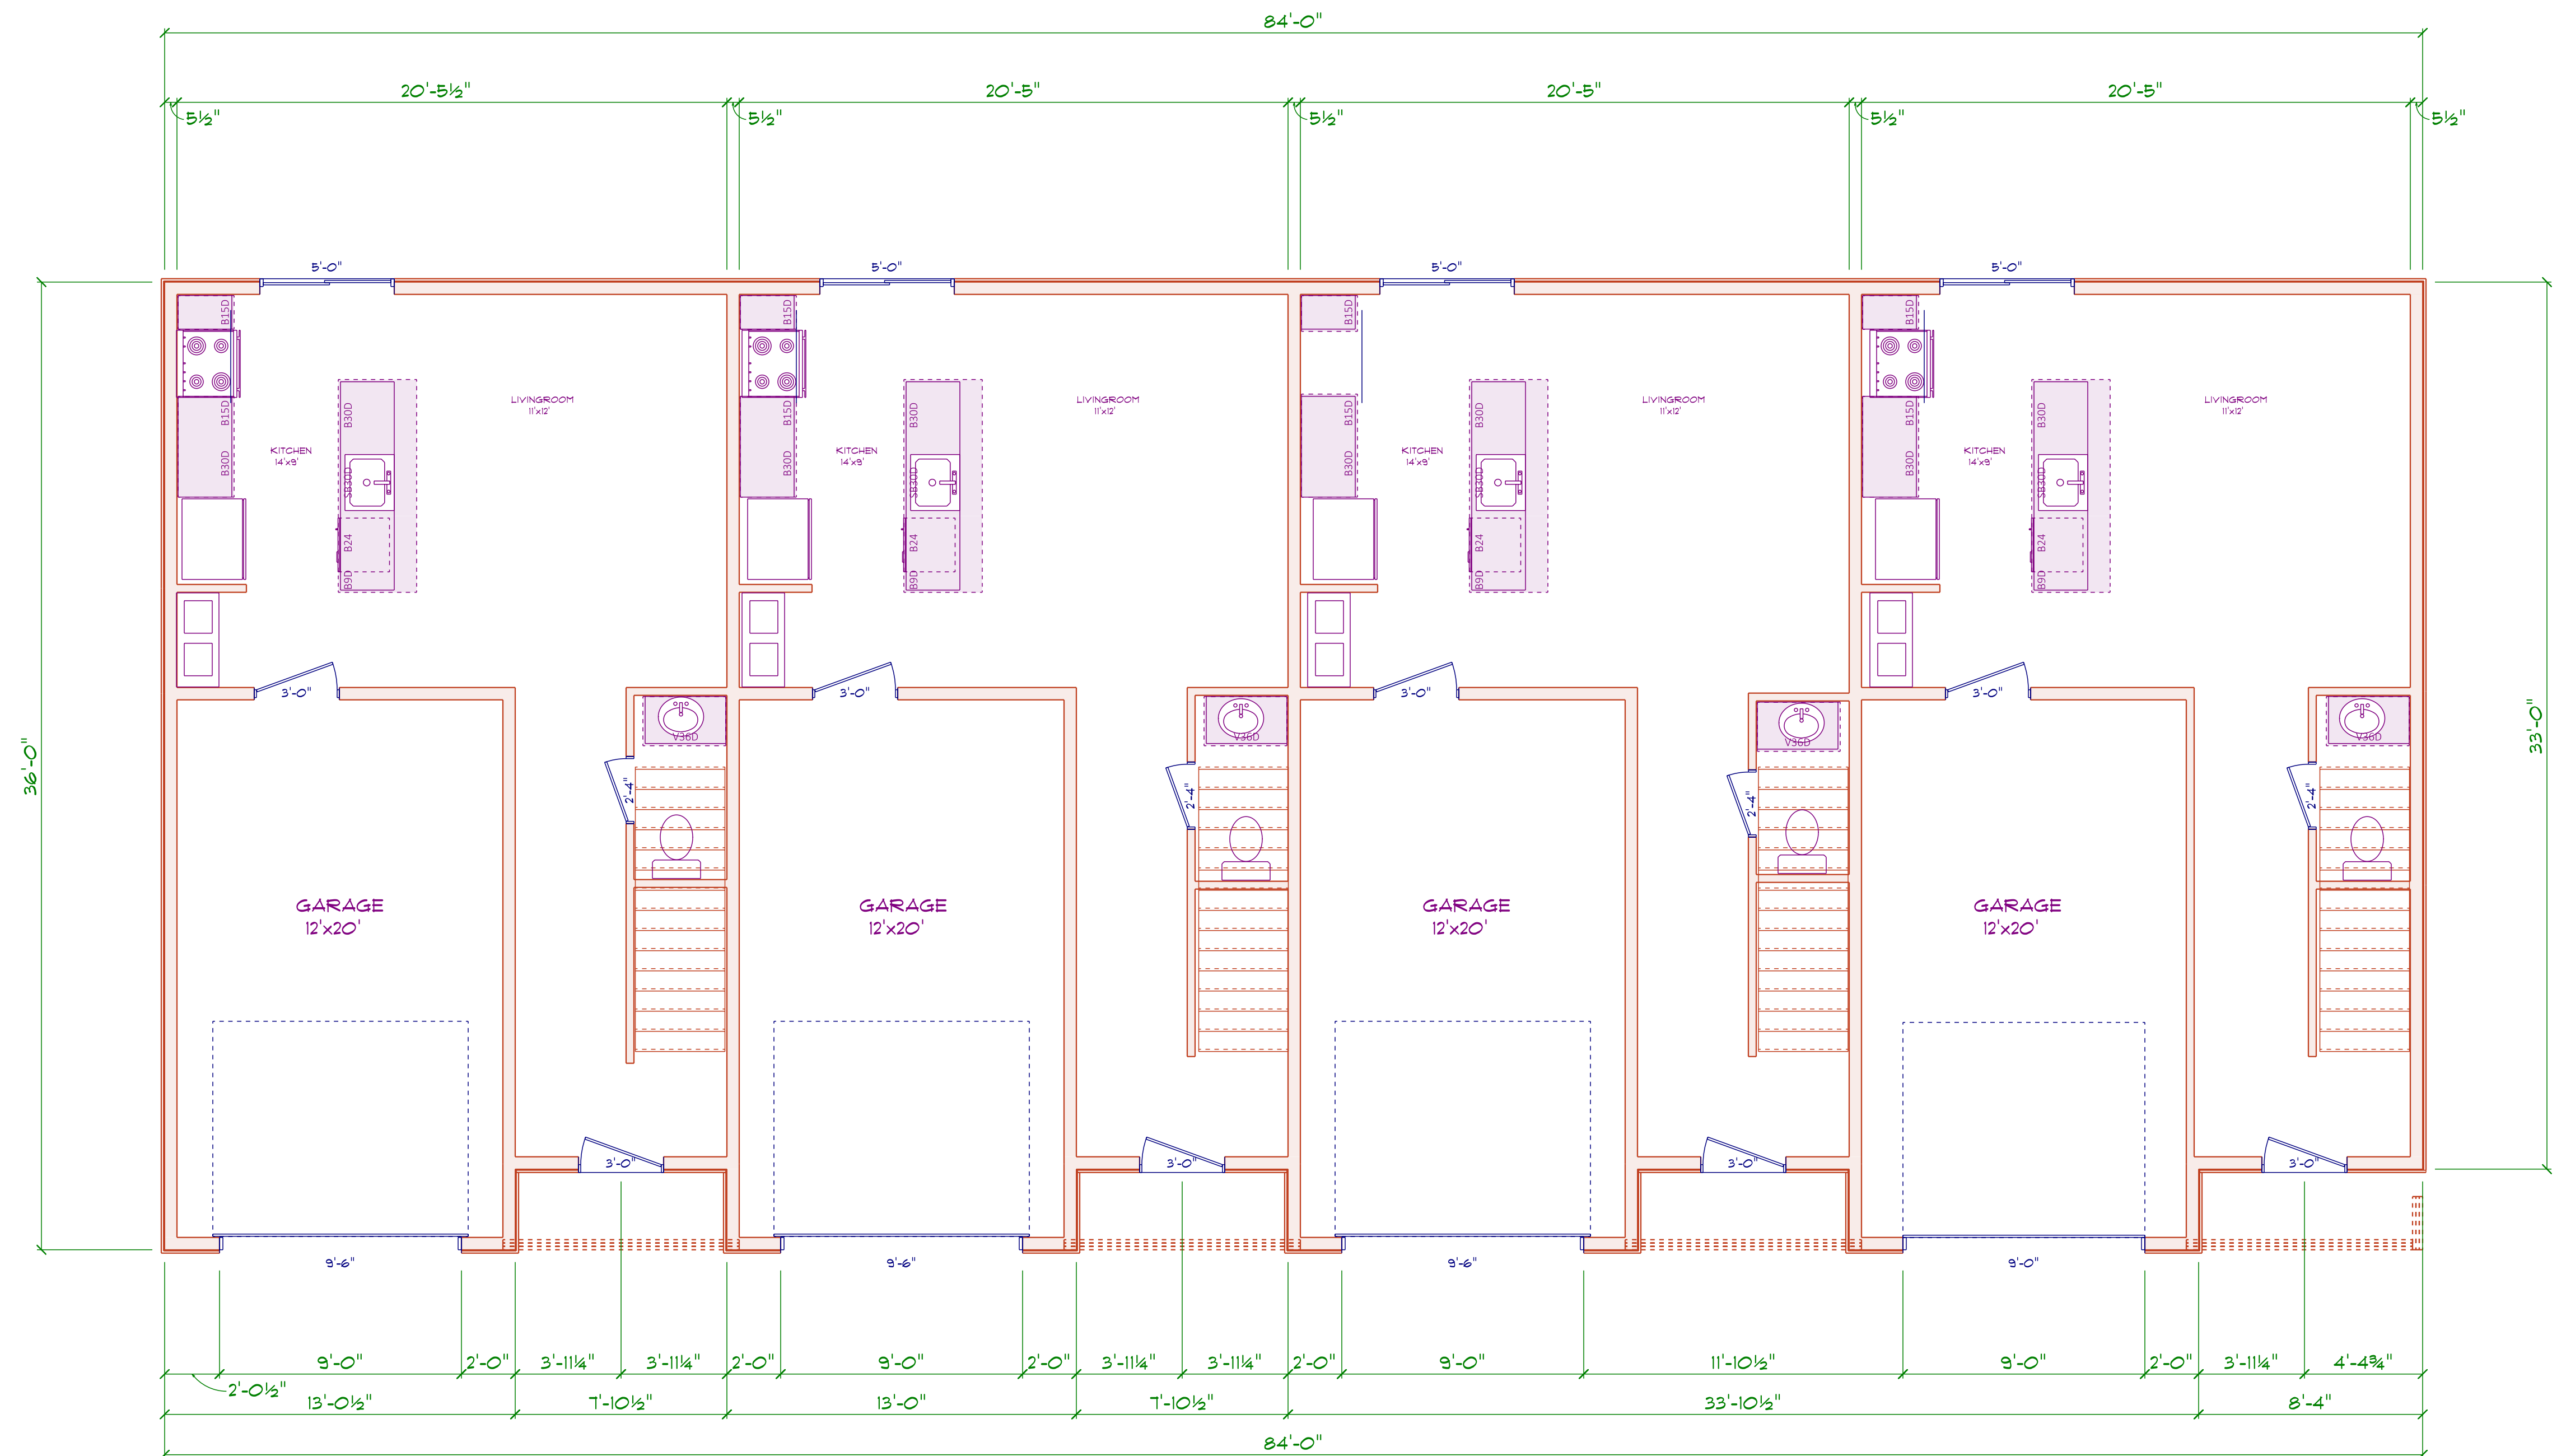

FIRST FLOOR BLDG 9	<i>Diamond Estates LLC 110 Court Street Suite 1 Cromwell CT. 06416 860-632-7090 Fax 860-394-4001 pat@buildingCT.com</i>	<i>Louis Street Apartments LLC 103 Louis Street Newington CT. 06111</i>	A7
FOURPLEX UNITS 29-32			
1125 TOTAL LIVABLE SQ.FT			
DATE: 10/4/2025			

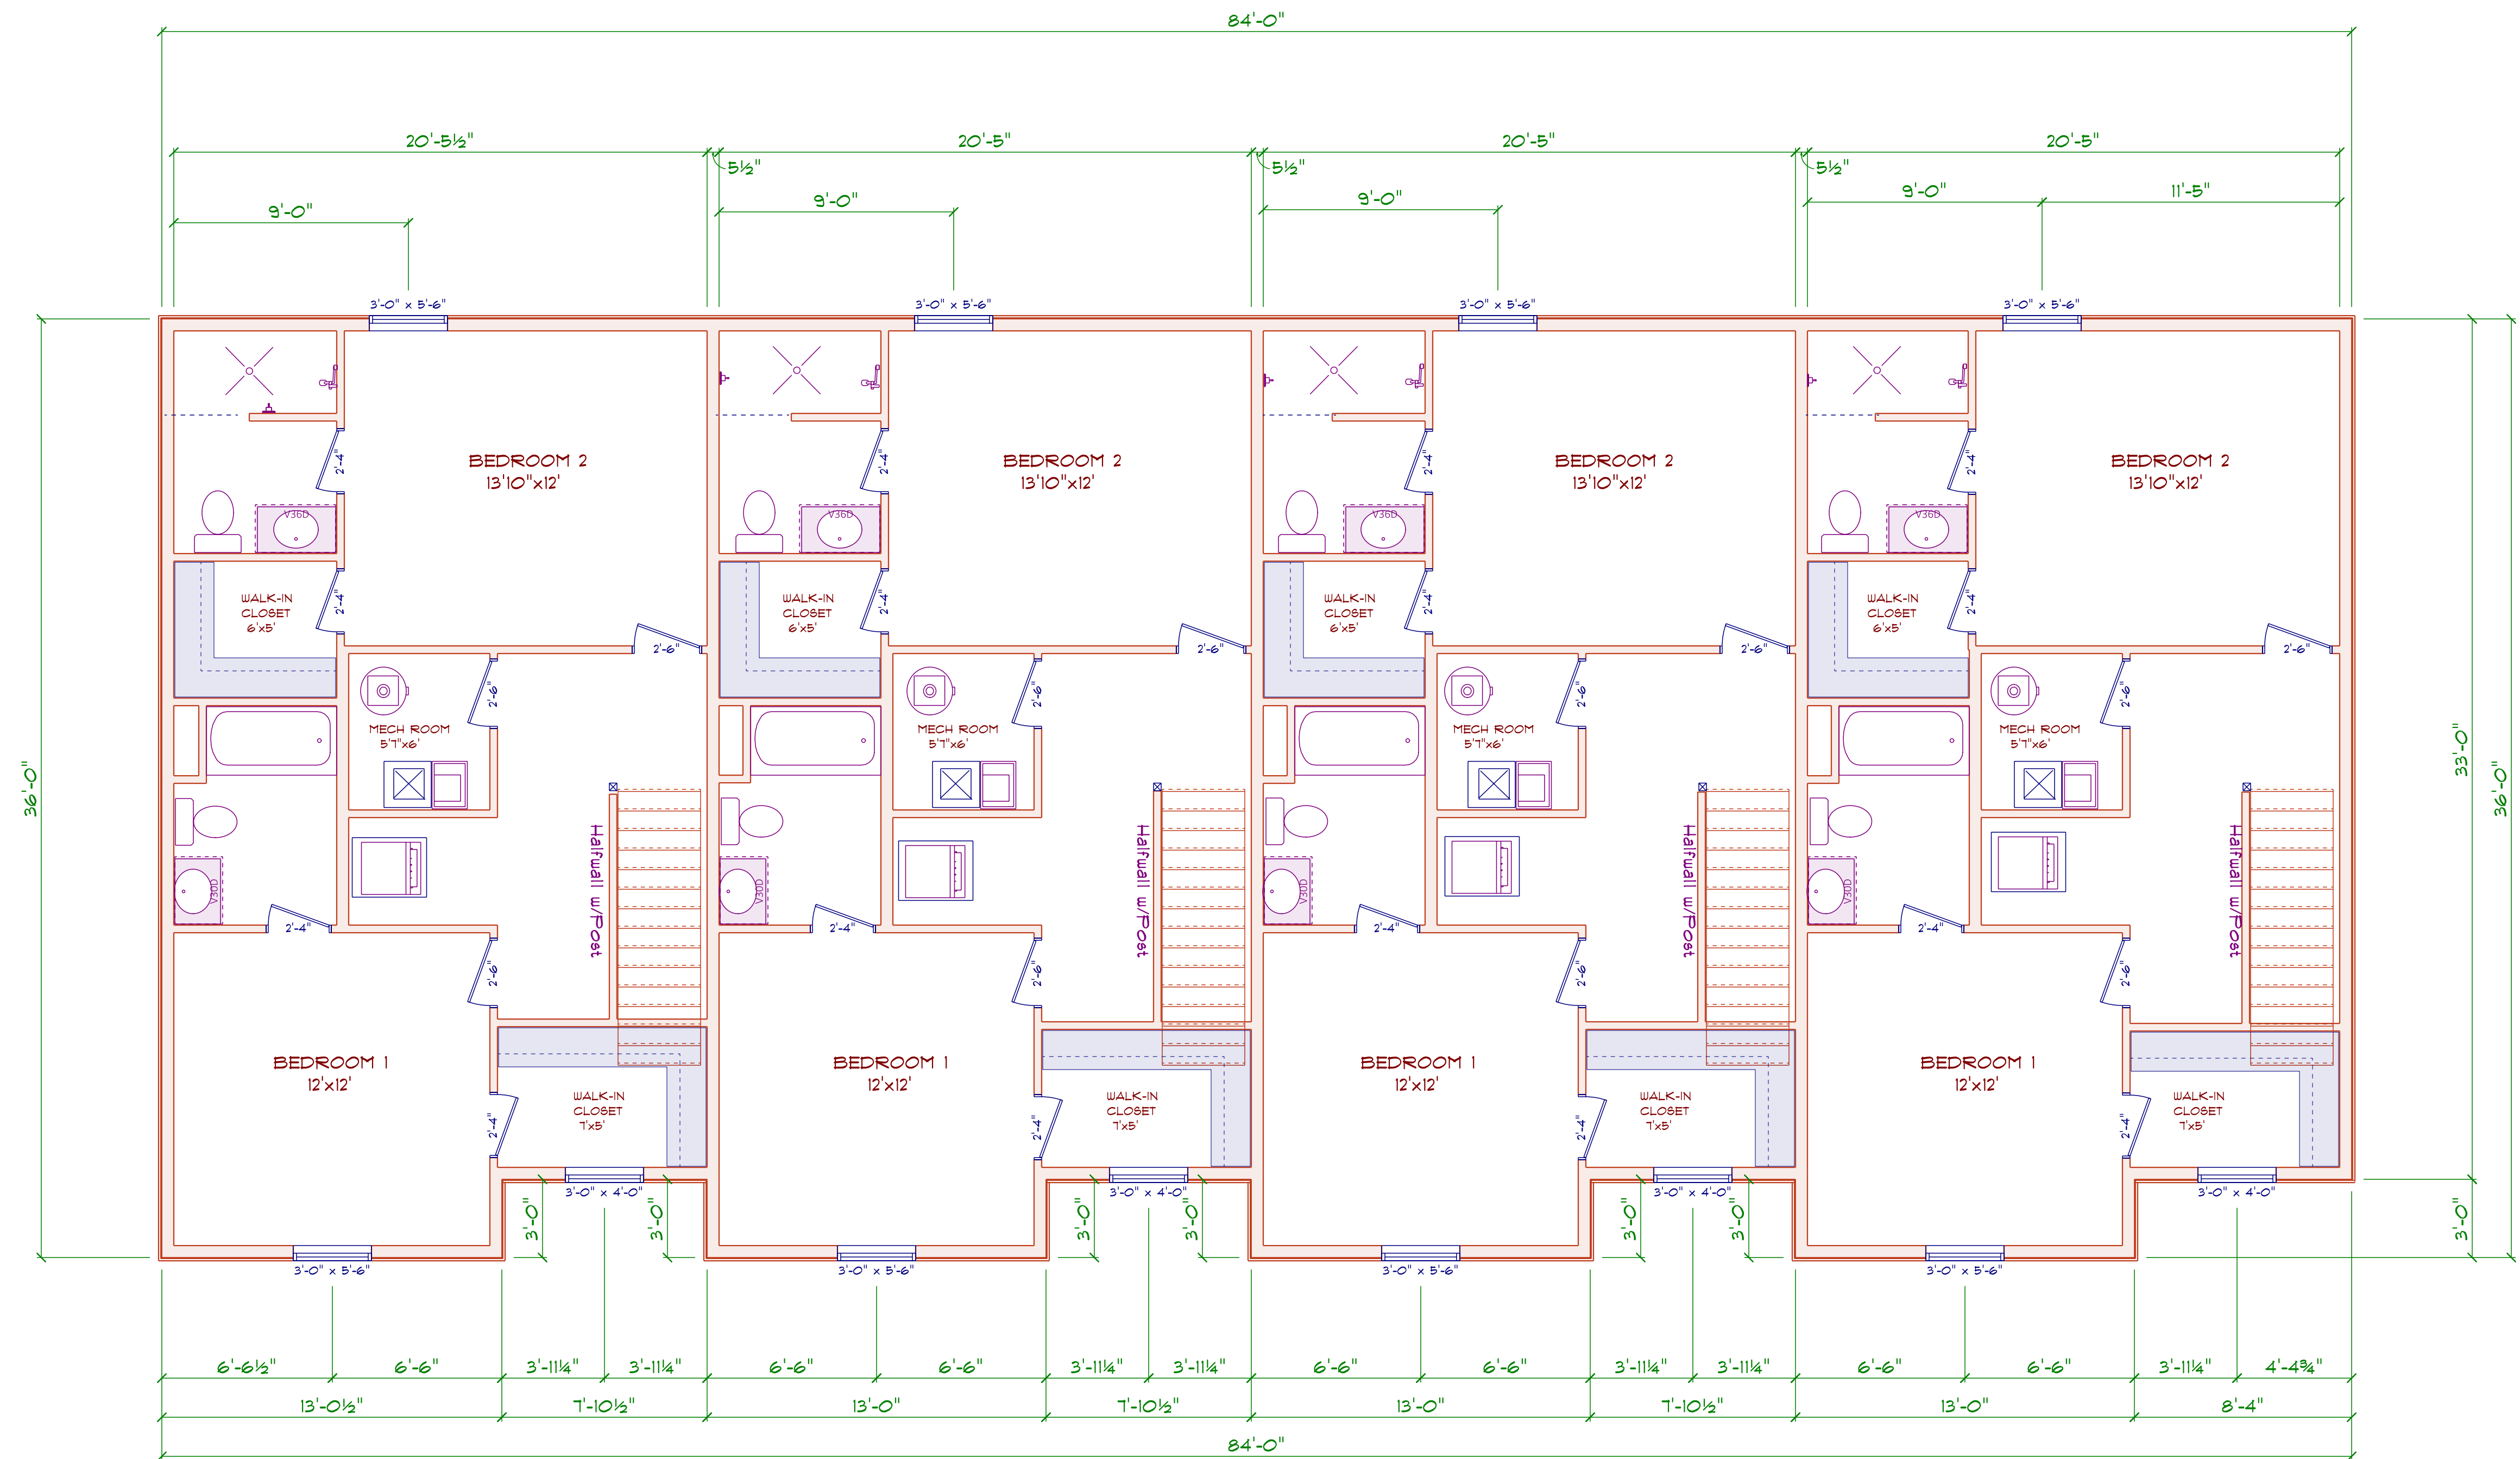


SECOND FLOOR BLDG 9	Diamond Estates LLC 110 Court Street Suite 1 Cromwell CT. 06416 860-632-7090 Fax 860-394-4001 pat@buildingCT.com	Louis Street Apartments LLC 103 Louis Street Newington CT. 06111	A9
FOURPLEX UNITS 29-32			
1125 TOTAL LIVABLE SQ.FT			
DATE: 10/4/2025			




FRONT ELEVATION BLDG 10	<i>Diamond Estates LLC 110 Court Street Suite 1 Cromwell CT. 06416 860-632-7090 Fax 86-394-4001 pat@buildingCT.com</i>	<i>Louis Street Apartments LLC 103 Louis Street Newington CT. 06111</i>	A1
FOURPLEX UNITS 33-36			
1125 TOTAL LIVABLE SQ.FT			
DATE: 10/4/2025			




REAR ELEVATION BLDG 10	<i>Diamond Estates LLC</i> <i>110 Court Street Suite 1</i> <i>Cromwell CT, 06416</i> <i>860-632-7090 Fax 860-394-4001</i> <i>pat@buildingCT.com</i>	<i>Louis Street Apartments LLC</i> <i>103 Louis Street</i> <i>Newington CT, 06111</i>	A2
FOURPLEX UNITS 33-36			
1125 TOTAL LIVABLE SQ.FT			
DATE: 10/4/2025			

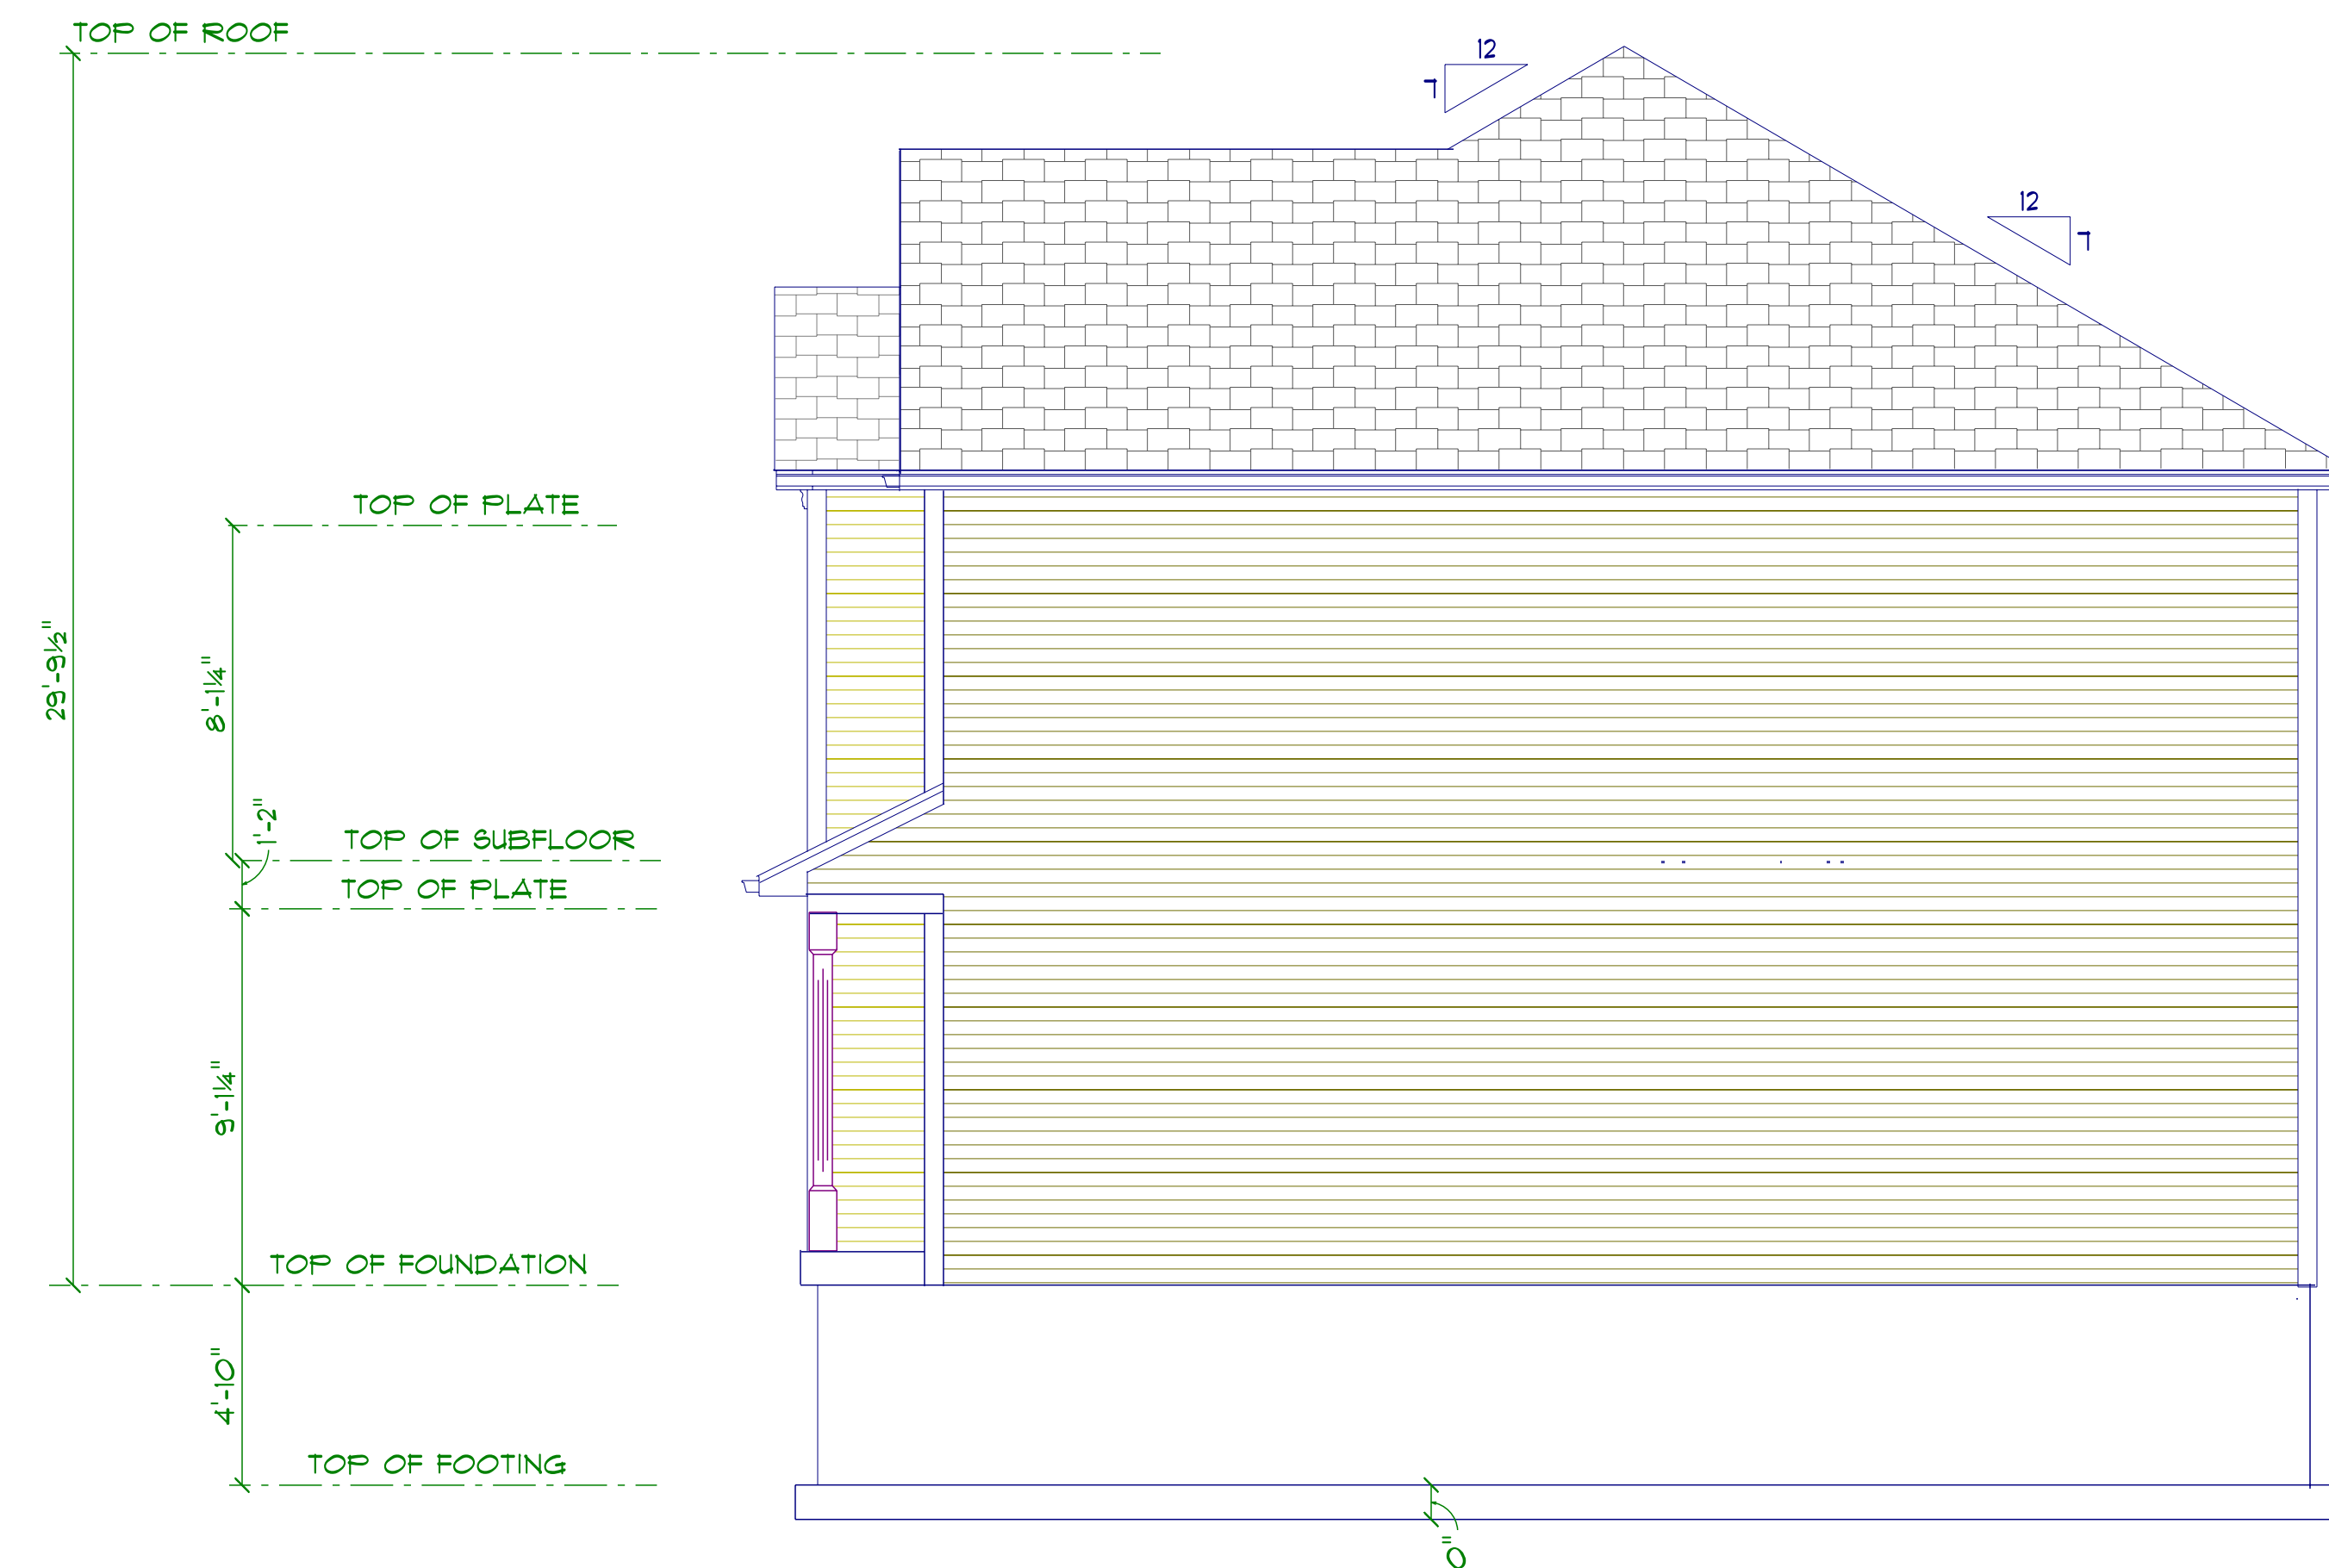


RIGHT ELEVATION BLDG 10	<i>Diamond Estates LLC 110 Court Street Suite 1 Cromwell CT. 06416 860-632-7090 Fax 860-394-4001 pat@buildingCT.com</i>	<i>Louis Street Apartments LLC 103 Louis Street Newington CT. 06111</i>	A3
FOURPLEX UNITS 33-36			
1125 TOTAL LIVABLE SQ.FT			
DATE: 10/4/2025			

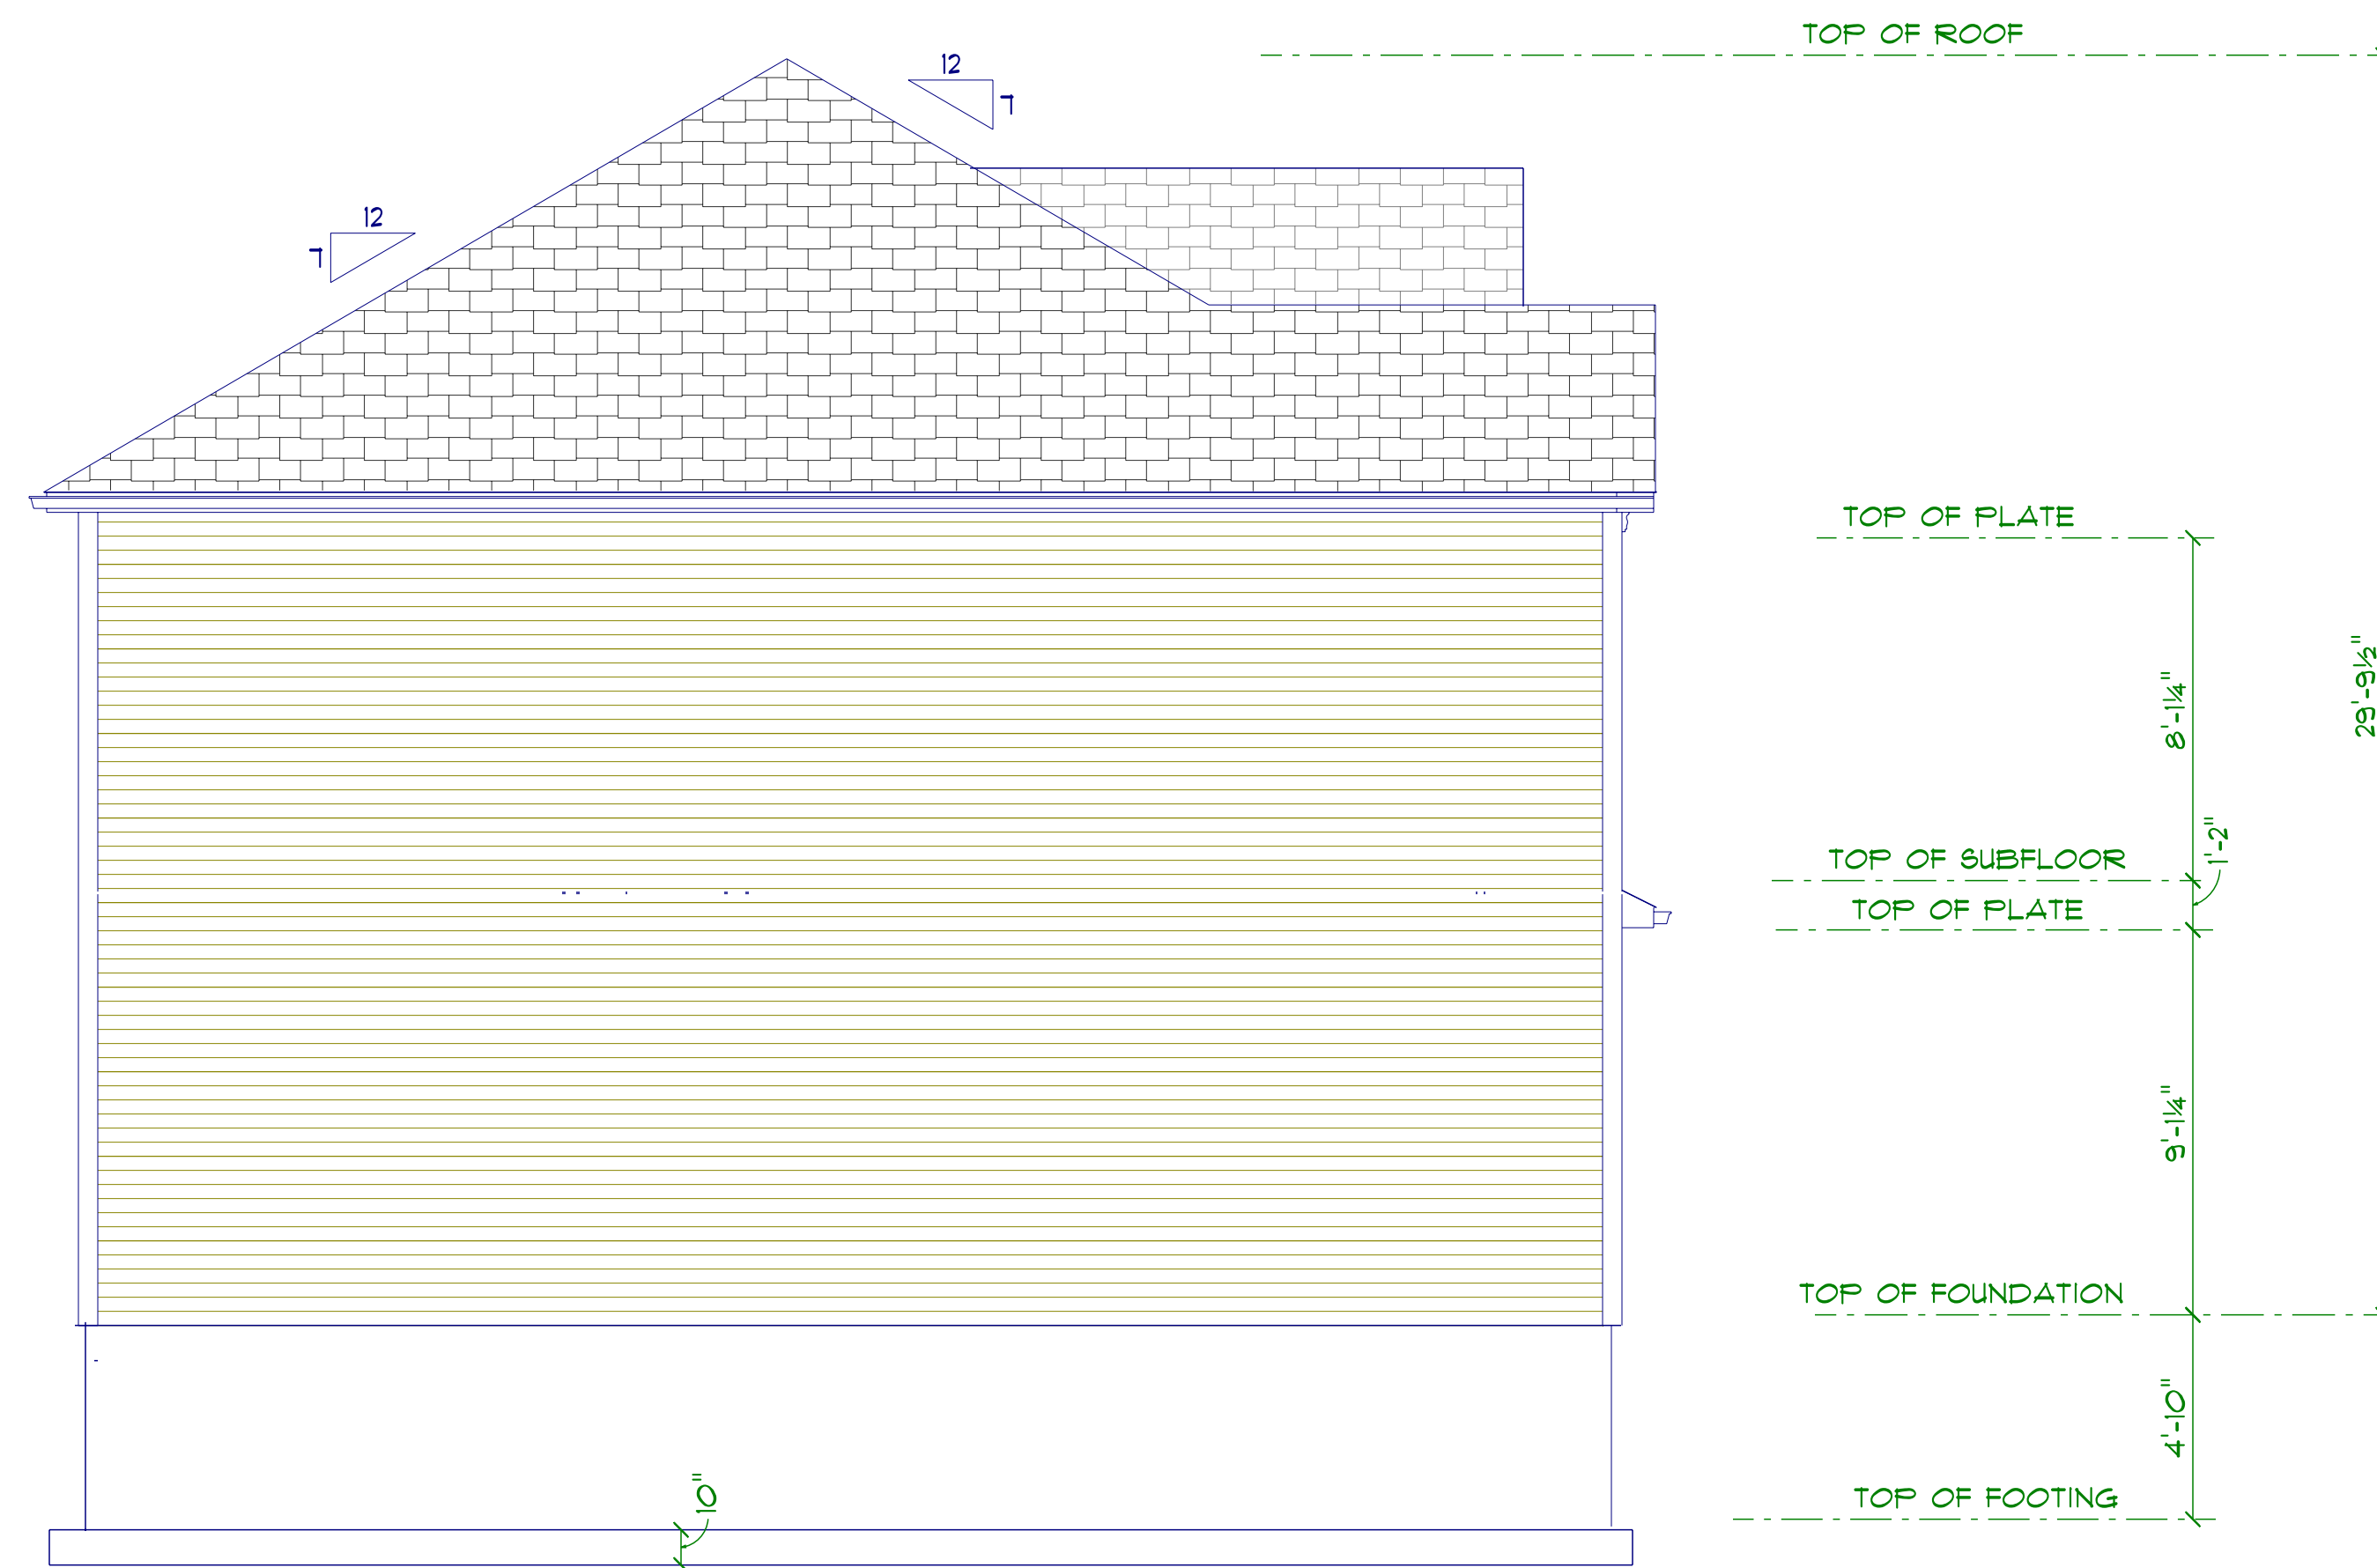


LEFT ELEVATION BLDG 10	<i>Diamond Estates LLC 110 Court Street Suite 1 Cromwell CT, 06416 860-632-7090 Fax 860-394-4001 pat@buildingCT.com</i>	<i>Louis Street Apartments LLC 103 Louis Street Newington CT, 06111</i>	A4
FOURPLEX UNITS 33-36			
1125 TOTAL LIVABLE SQ.FT			
DATE: 10/4/2025			

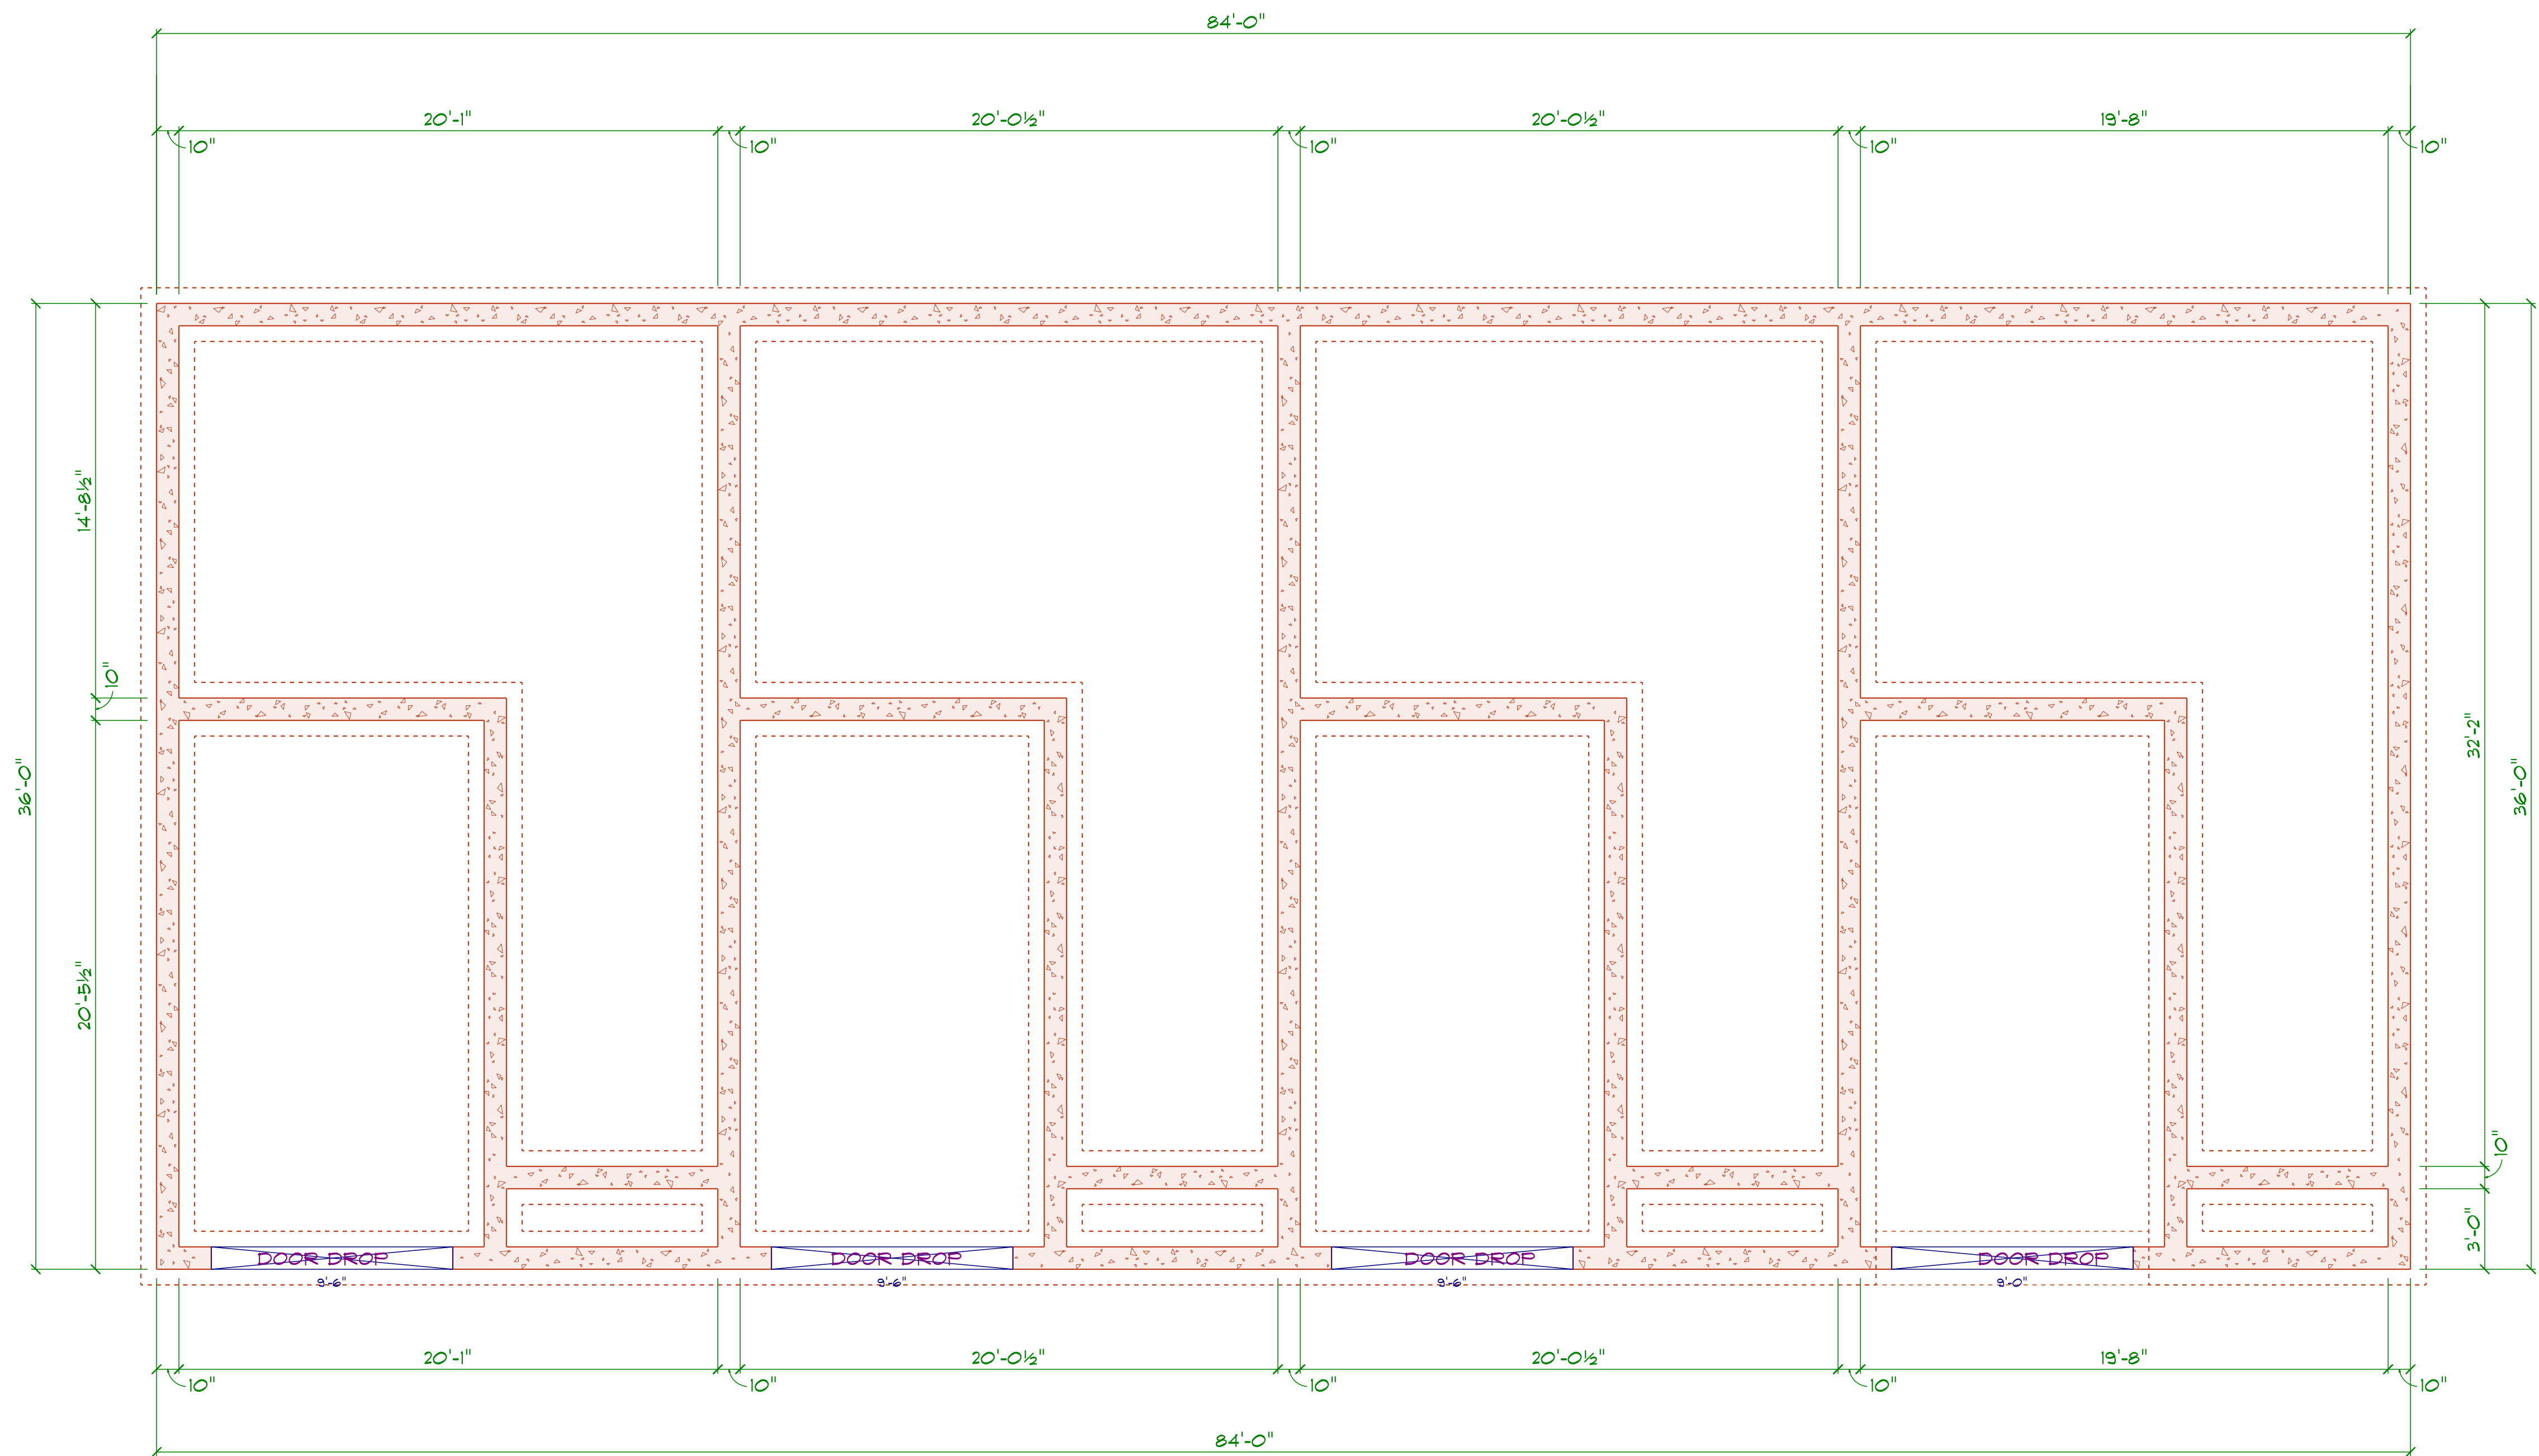

FOUNDATION BLDG 10	<i>Diamond Estates LLC 110 Court Street Suite 1 Cromwell CT. 06416 860-632-7090 Fax 80-394-4001 pat@buildingCT.com</i>	<i>Louis Street Apartments LLC 103 Louis Street Newington CT. 06111</i>	A5
FOURPLEX UNITS 33-36			
DATE: 10/4/2025			

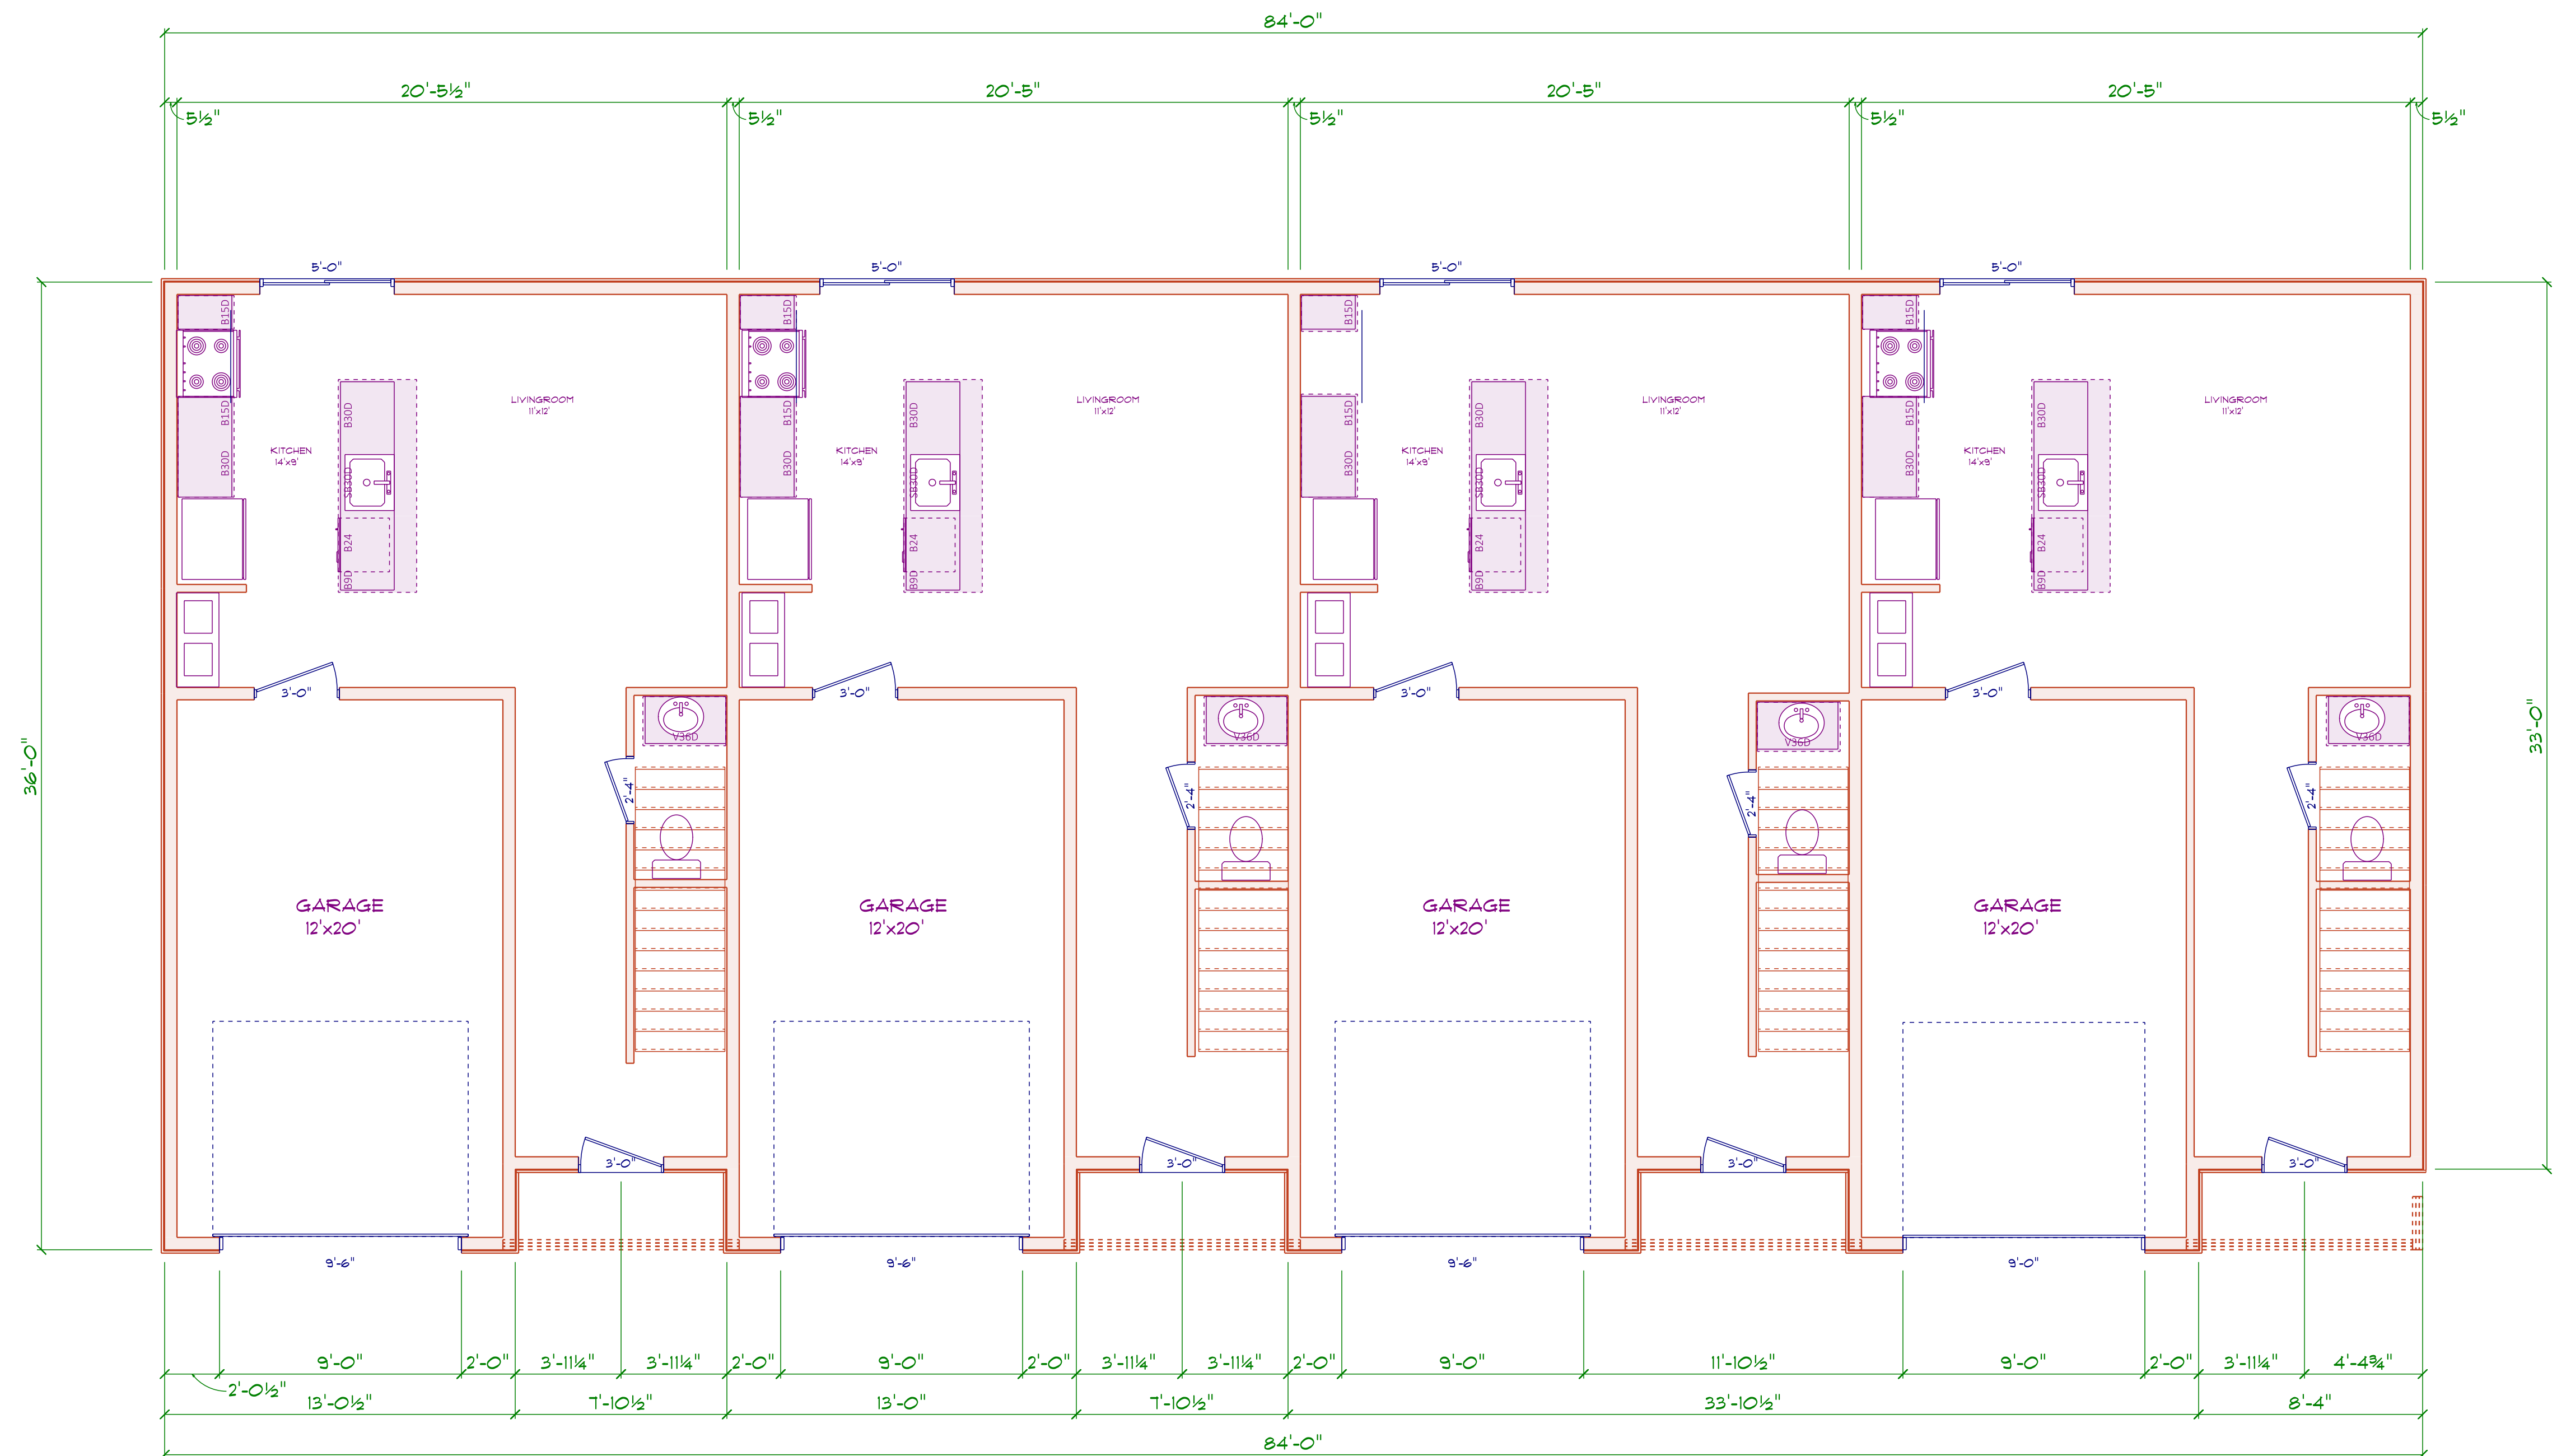

FIRST FLOOR BLDG 10	<i>Diamond Estates LLC 110 Court Street Suite 1 Cromwell CT. 06416 860-632-7090 Fax 860-394-4001 pat@buildingCT.com</i>	<i>Louis Street Apartments LLC 103 Louis Street Newington CT. 06111</i>	A7
FOURPLEX UNITS 33-36			
1125 TOTAL LIVABLE SQ.FT			
DATE: 10/4/2025			

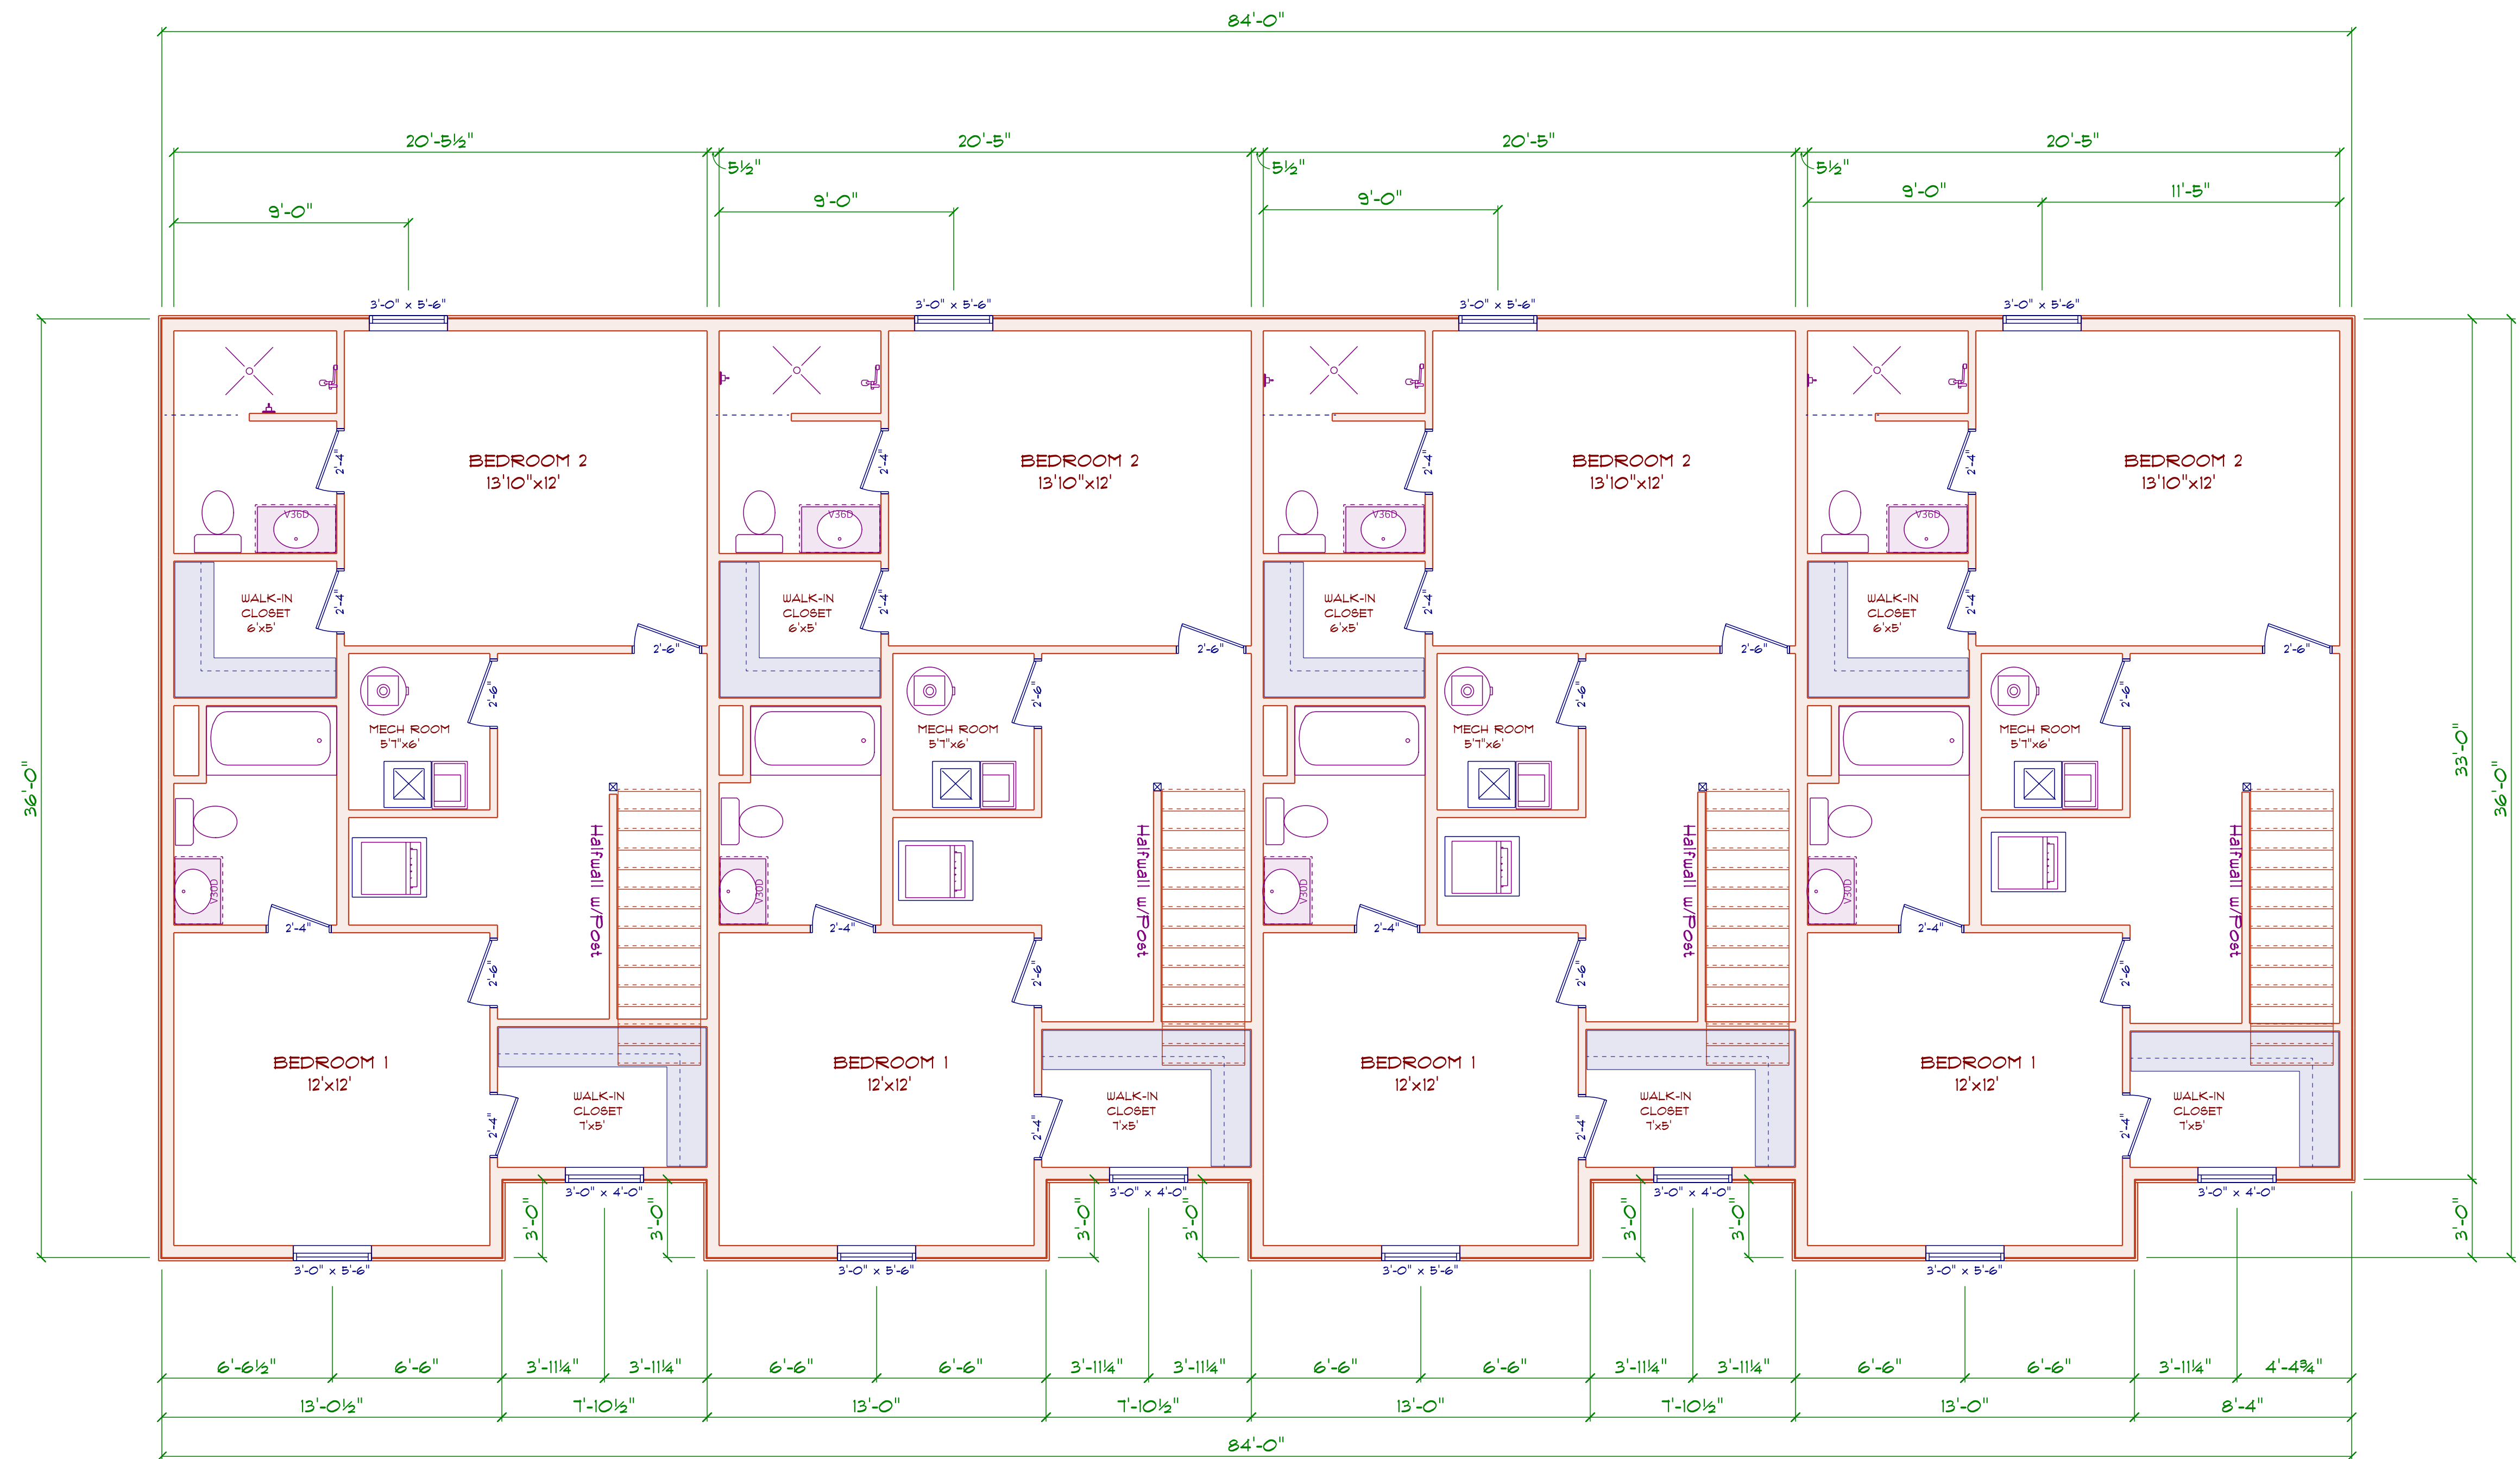

SECOND FLOOR BLDG 10

FOURPLEX UNITS 33-36

1125 TOTAL LIVABLE SQ.FT

DATE: 10/4/2025


*Diamond Estates LLC
110 Court Street Suite 1
Cromwell CT. 06416
860-632-7090 Fax 860-394-4001
pat@buildingCT.com*


*Louis Street Apartments LLC
103 Louis Street
Newington CT. 06111*

A9




FRONT ELEVATION BLDG 11	Diamond Estates LLC	Phone 860-632-7090 ext 3	Louis Street Apartments LLC	A 1
DUPLEX UNITS 37-38	110 Court st Suite one	Fax 860-394-4001	103 Louis Street	
DATE 10/4/2025	Cromwell Ct. 06416	Email pat@buildingct.com	Newington CT. 06111	

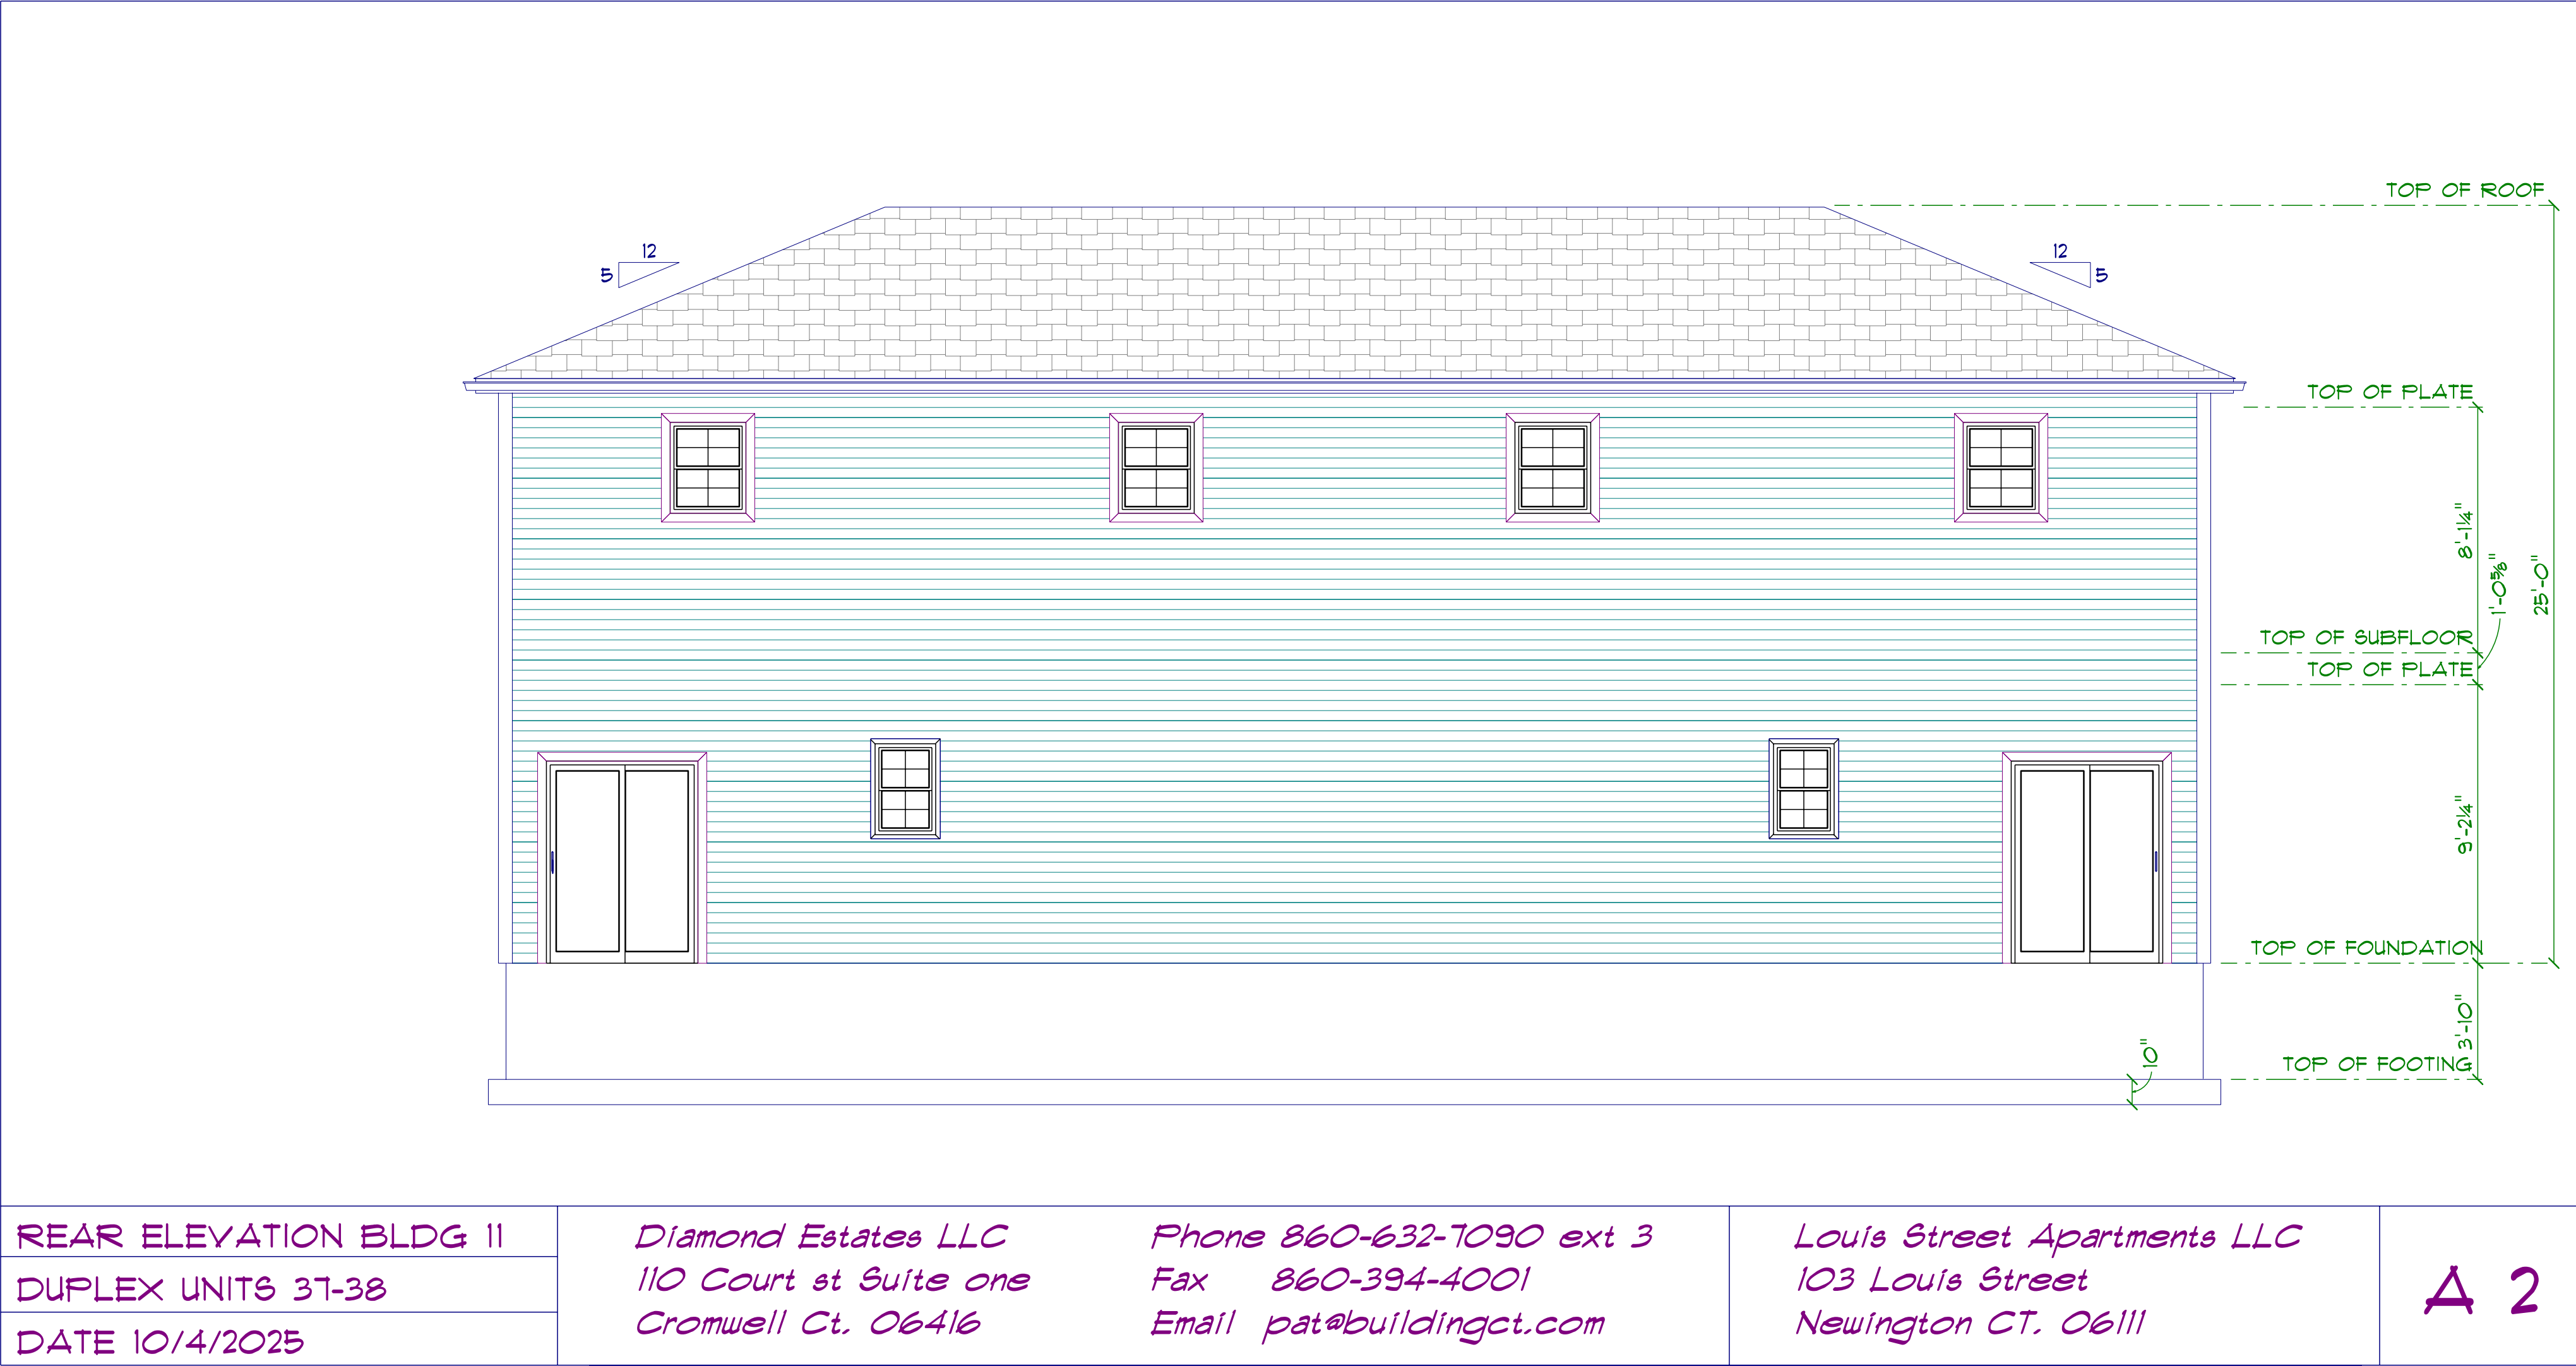


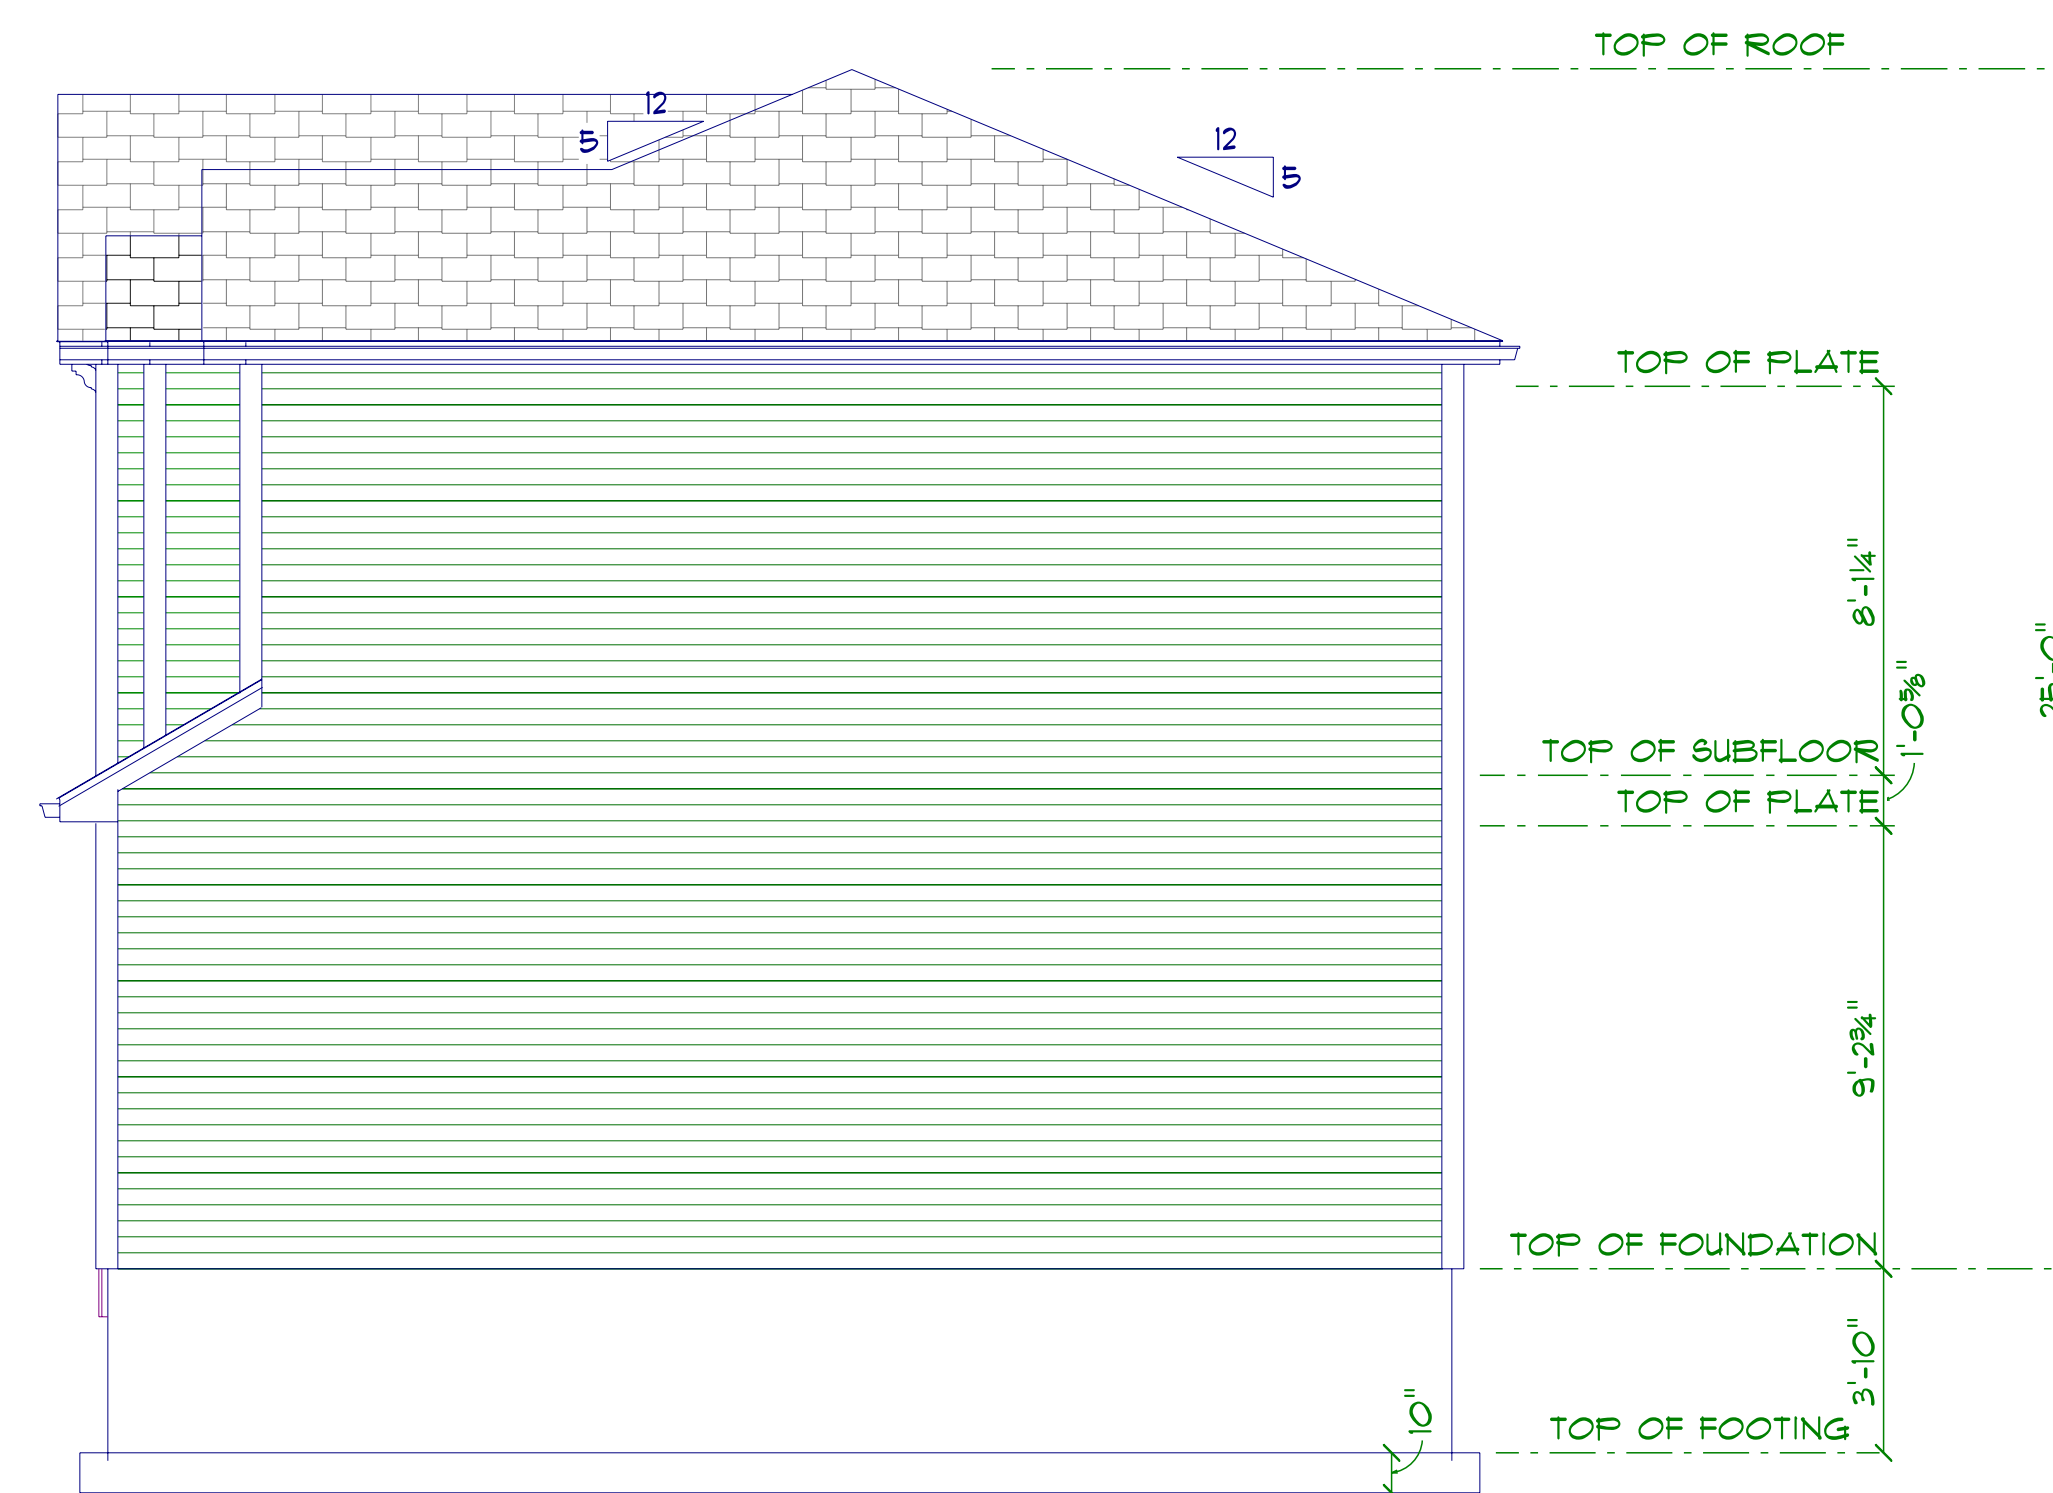

RIGHT ELEVATION BLDG 11	<i>Diamond Estates LLC</i> <i>110 Court st Suite one</i> <i>Cromwell Ct. 06416</i>	<i>Phone 860-632-7090 ext 3</i> <i>Fax 860-394-4001</i> <i>Email pat@buildingct.com</i>	<i>Louis Street Apartments LLC</i> <i>103 Louis Street</i> <i>Newington CT. 06111</i>	A 3
DUPLEX UNITS 37-38				
DATE 10/4/2025				

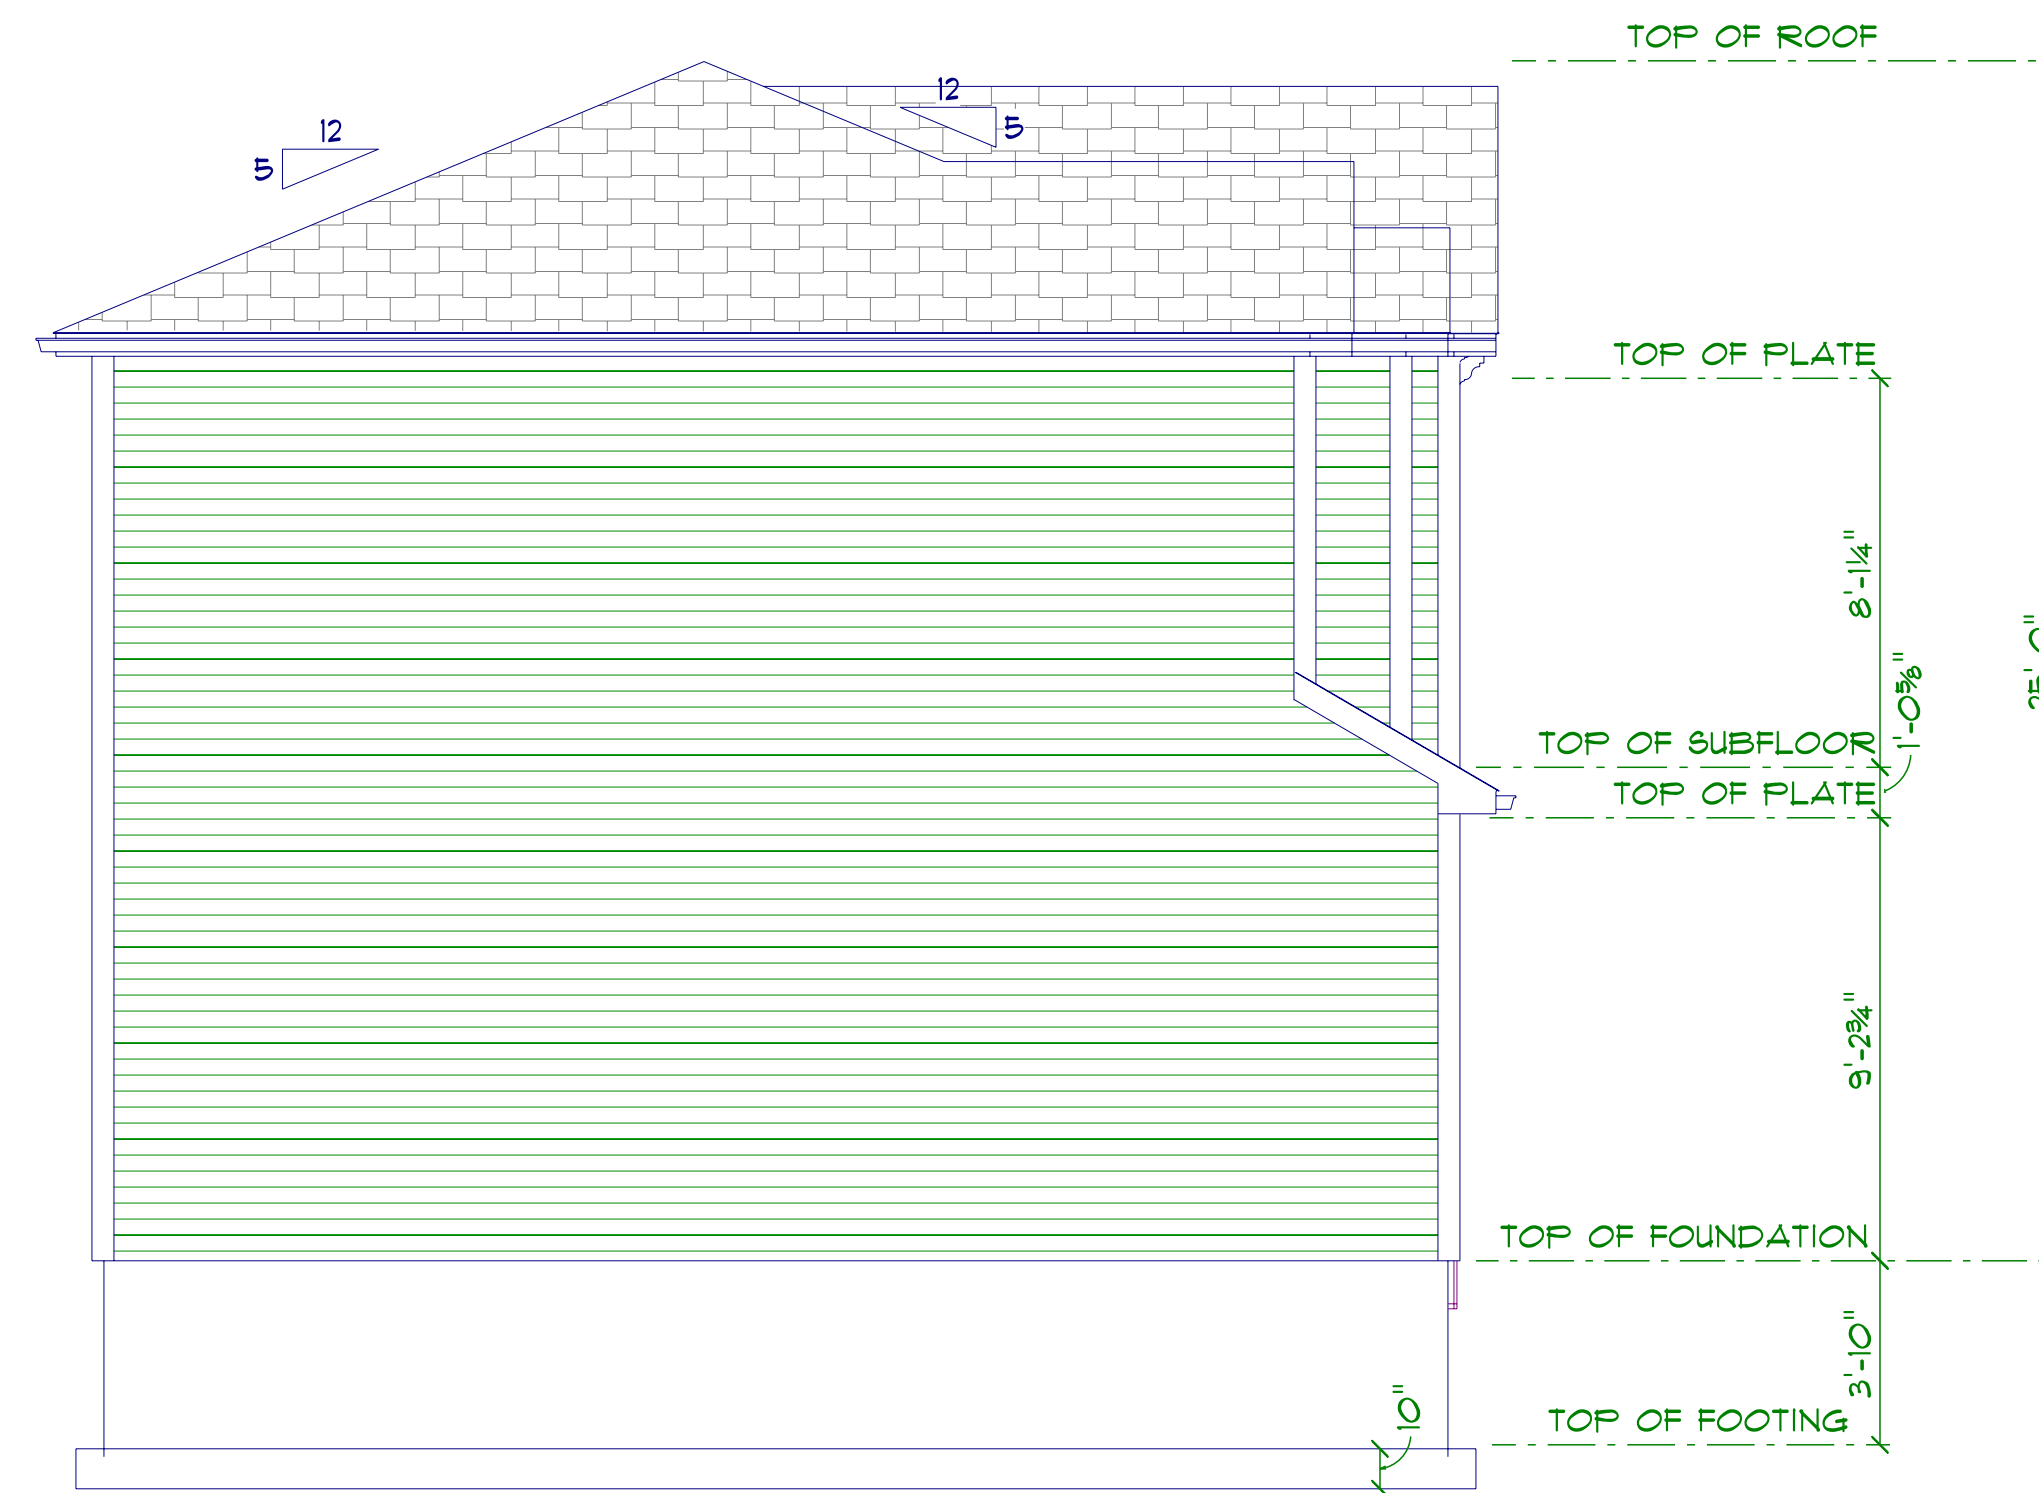

REAR ELEVATION BLDG 11	<i>Diamond Estates LLC</i> <i>110 Court st Suite one</i> <i>Cromwell Ct. 06416</i>	<i>Phone 860-632-7090 ext 3</i> <i>Fax 860-394-4001</i> <i>Email pat@buildingct.com</i>	<i>Louis Street Apartments LLC</i> <i>103 Louis Street</i> <i>Newington Ct. 06111</i>	A 4
DUPLEX UNITS 37-38				
DATE 10/4/2025				

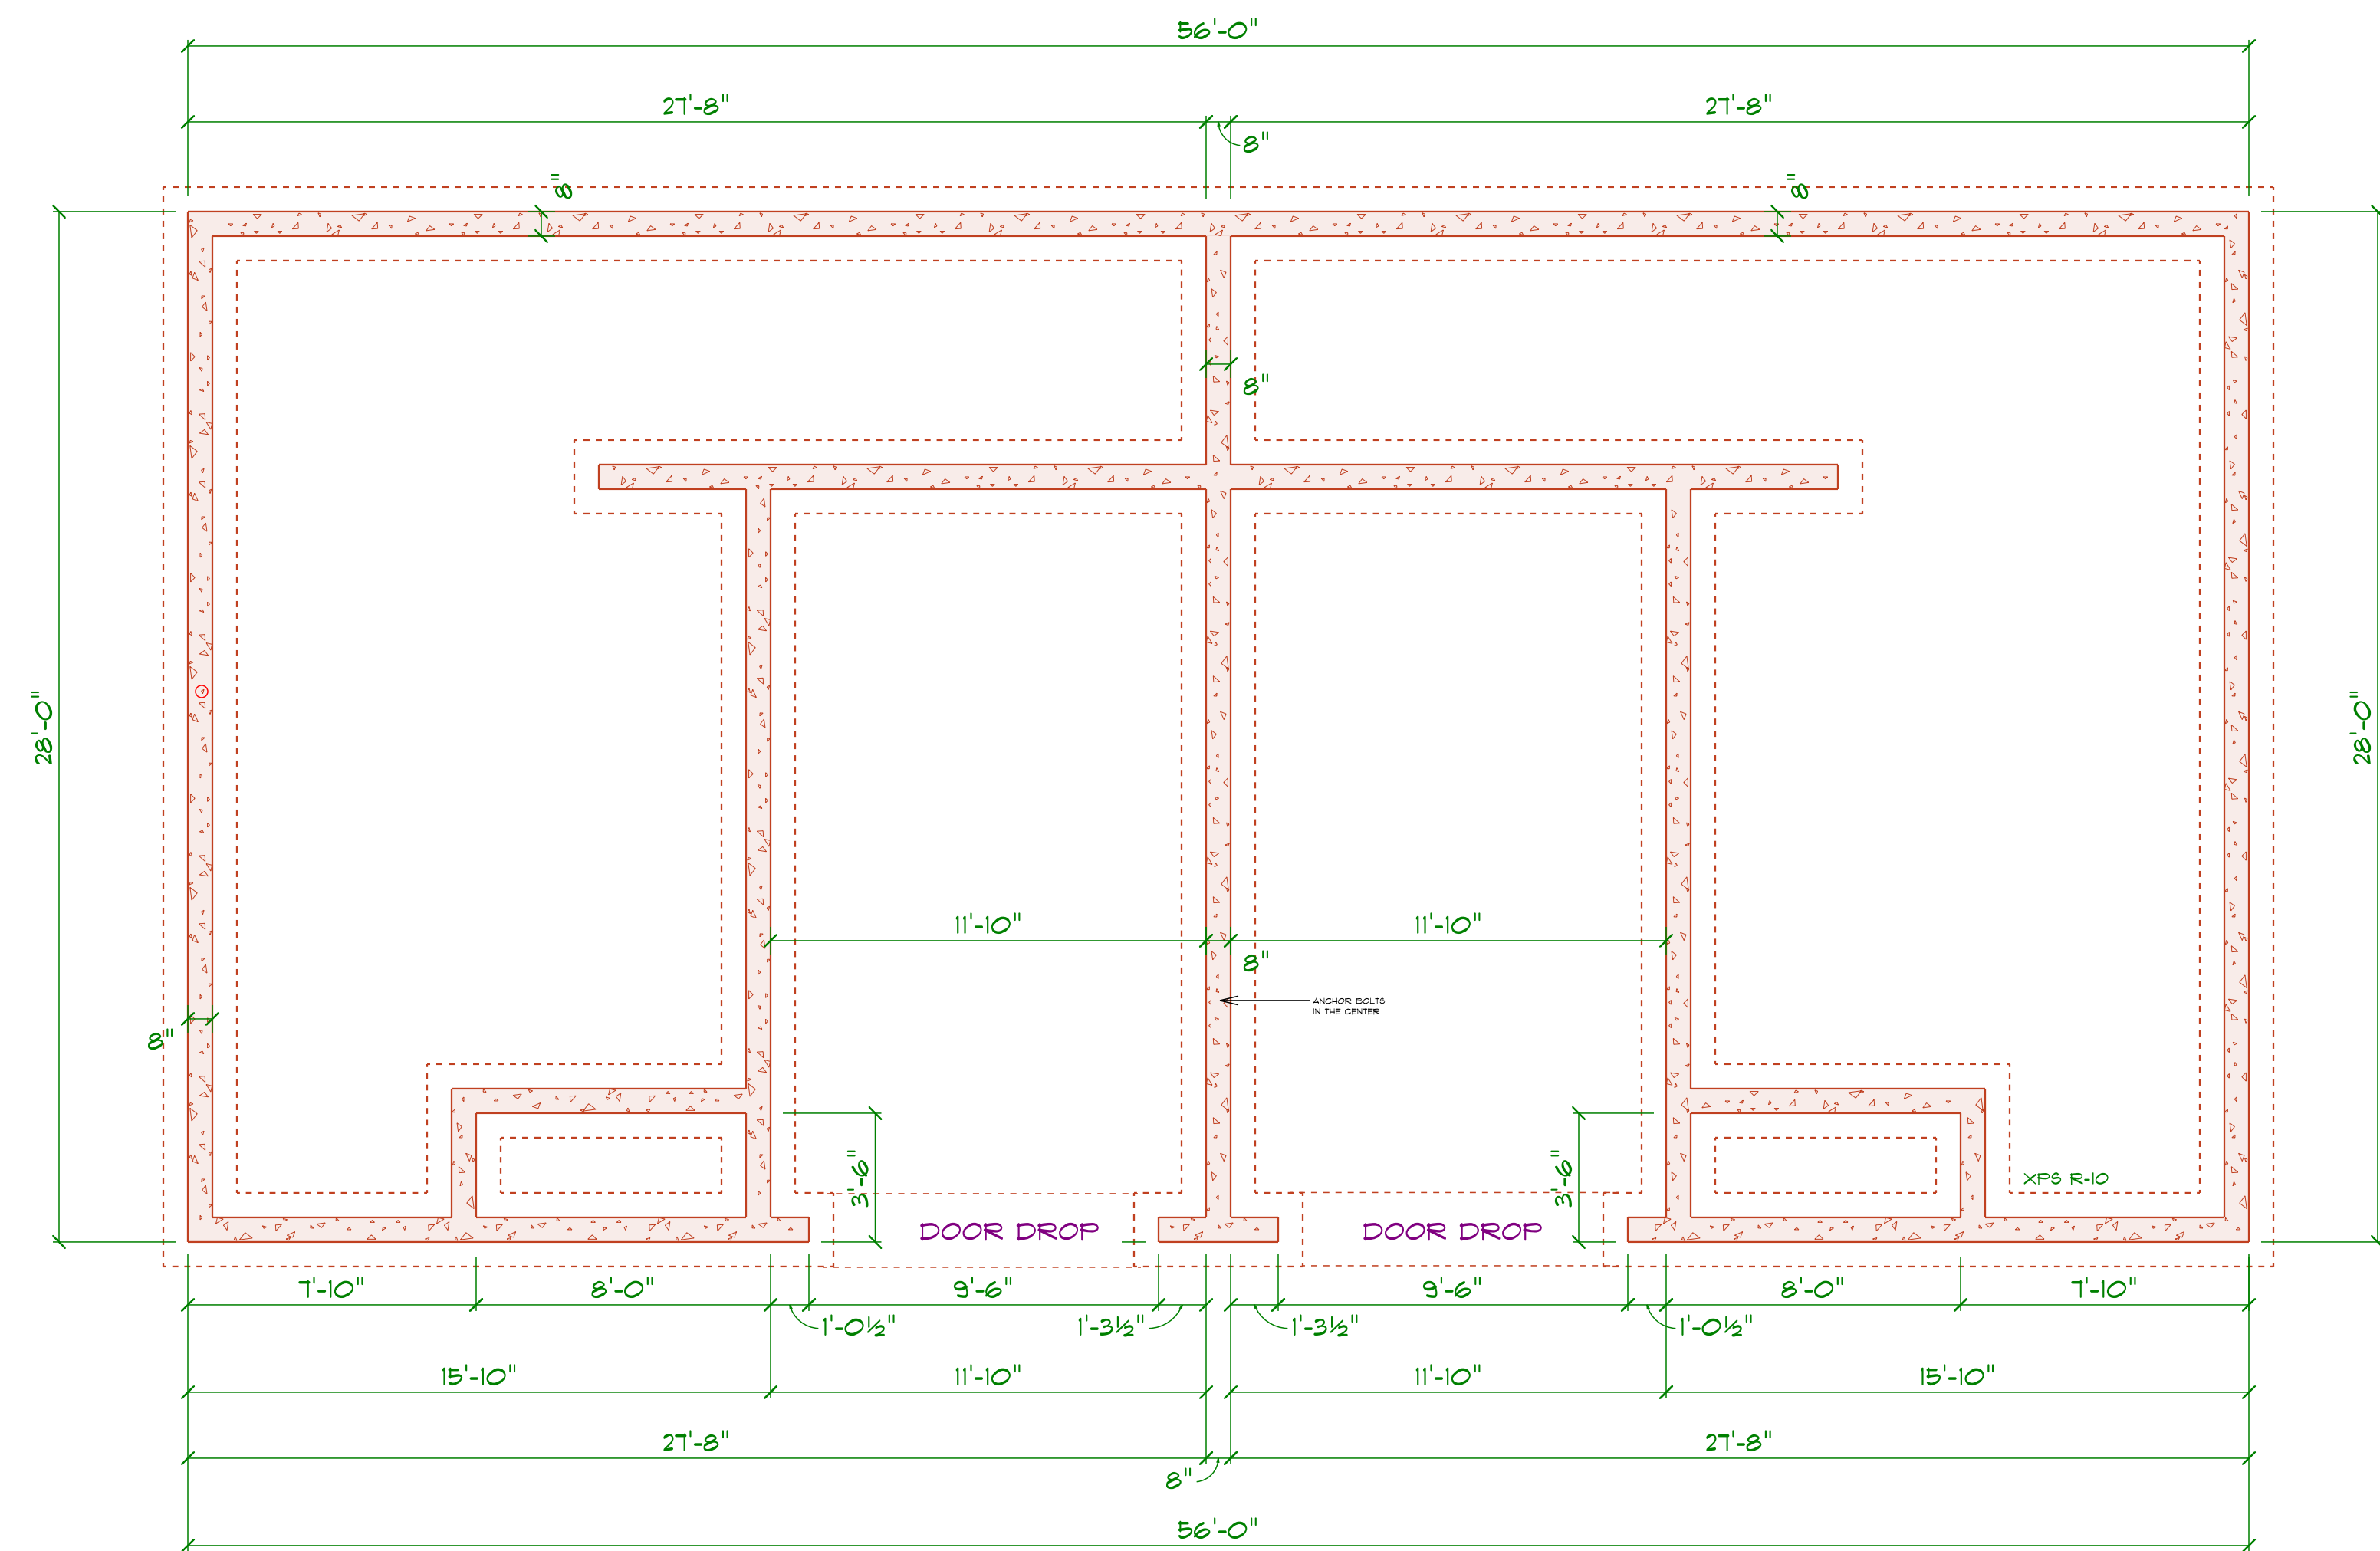

FOUNDATION PLAN BLDG II

DUPLEX UNITS 37-38


DATE 10/4/2025


Diamond Estates LLC
110 Court st Suite one
Cromwell Ct. 06416

Phone 860-632-7090 ext 3
Fax 860-394-4001
Email pat@buildingct.com

Louis Street Apartments LLC
103 Louis Street
Newington CT. 06111

A5

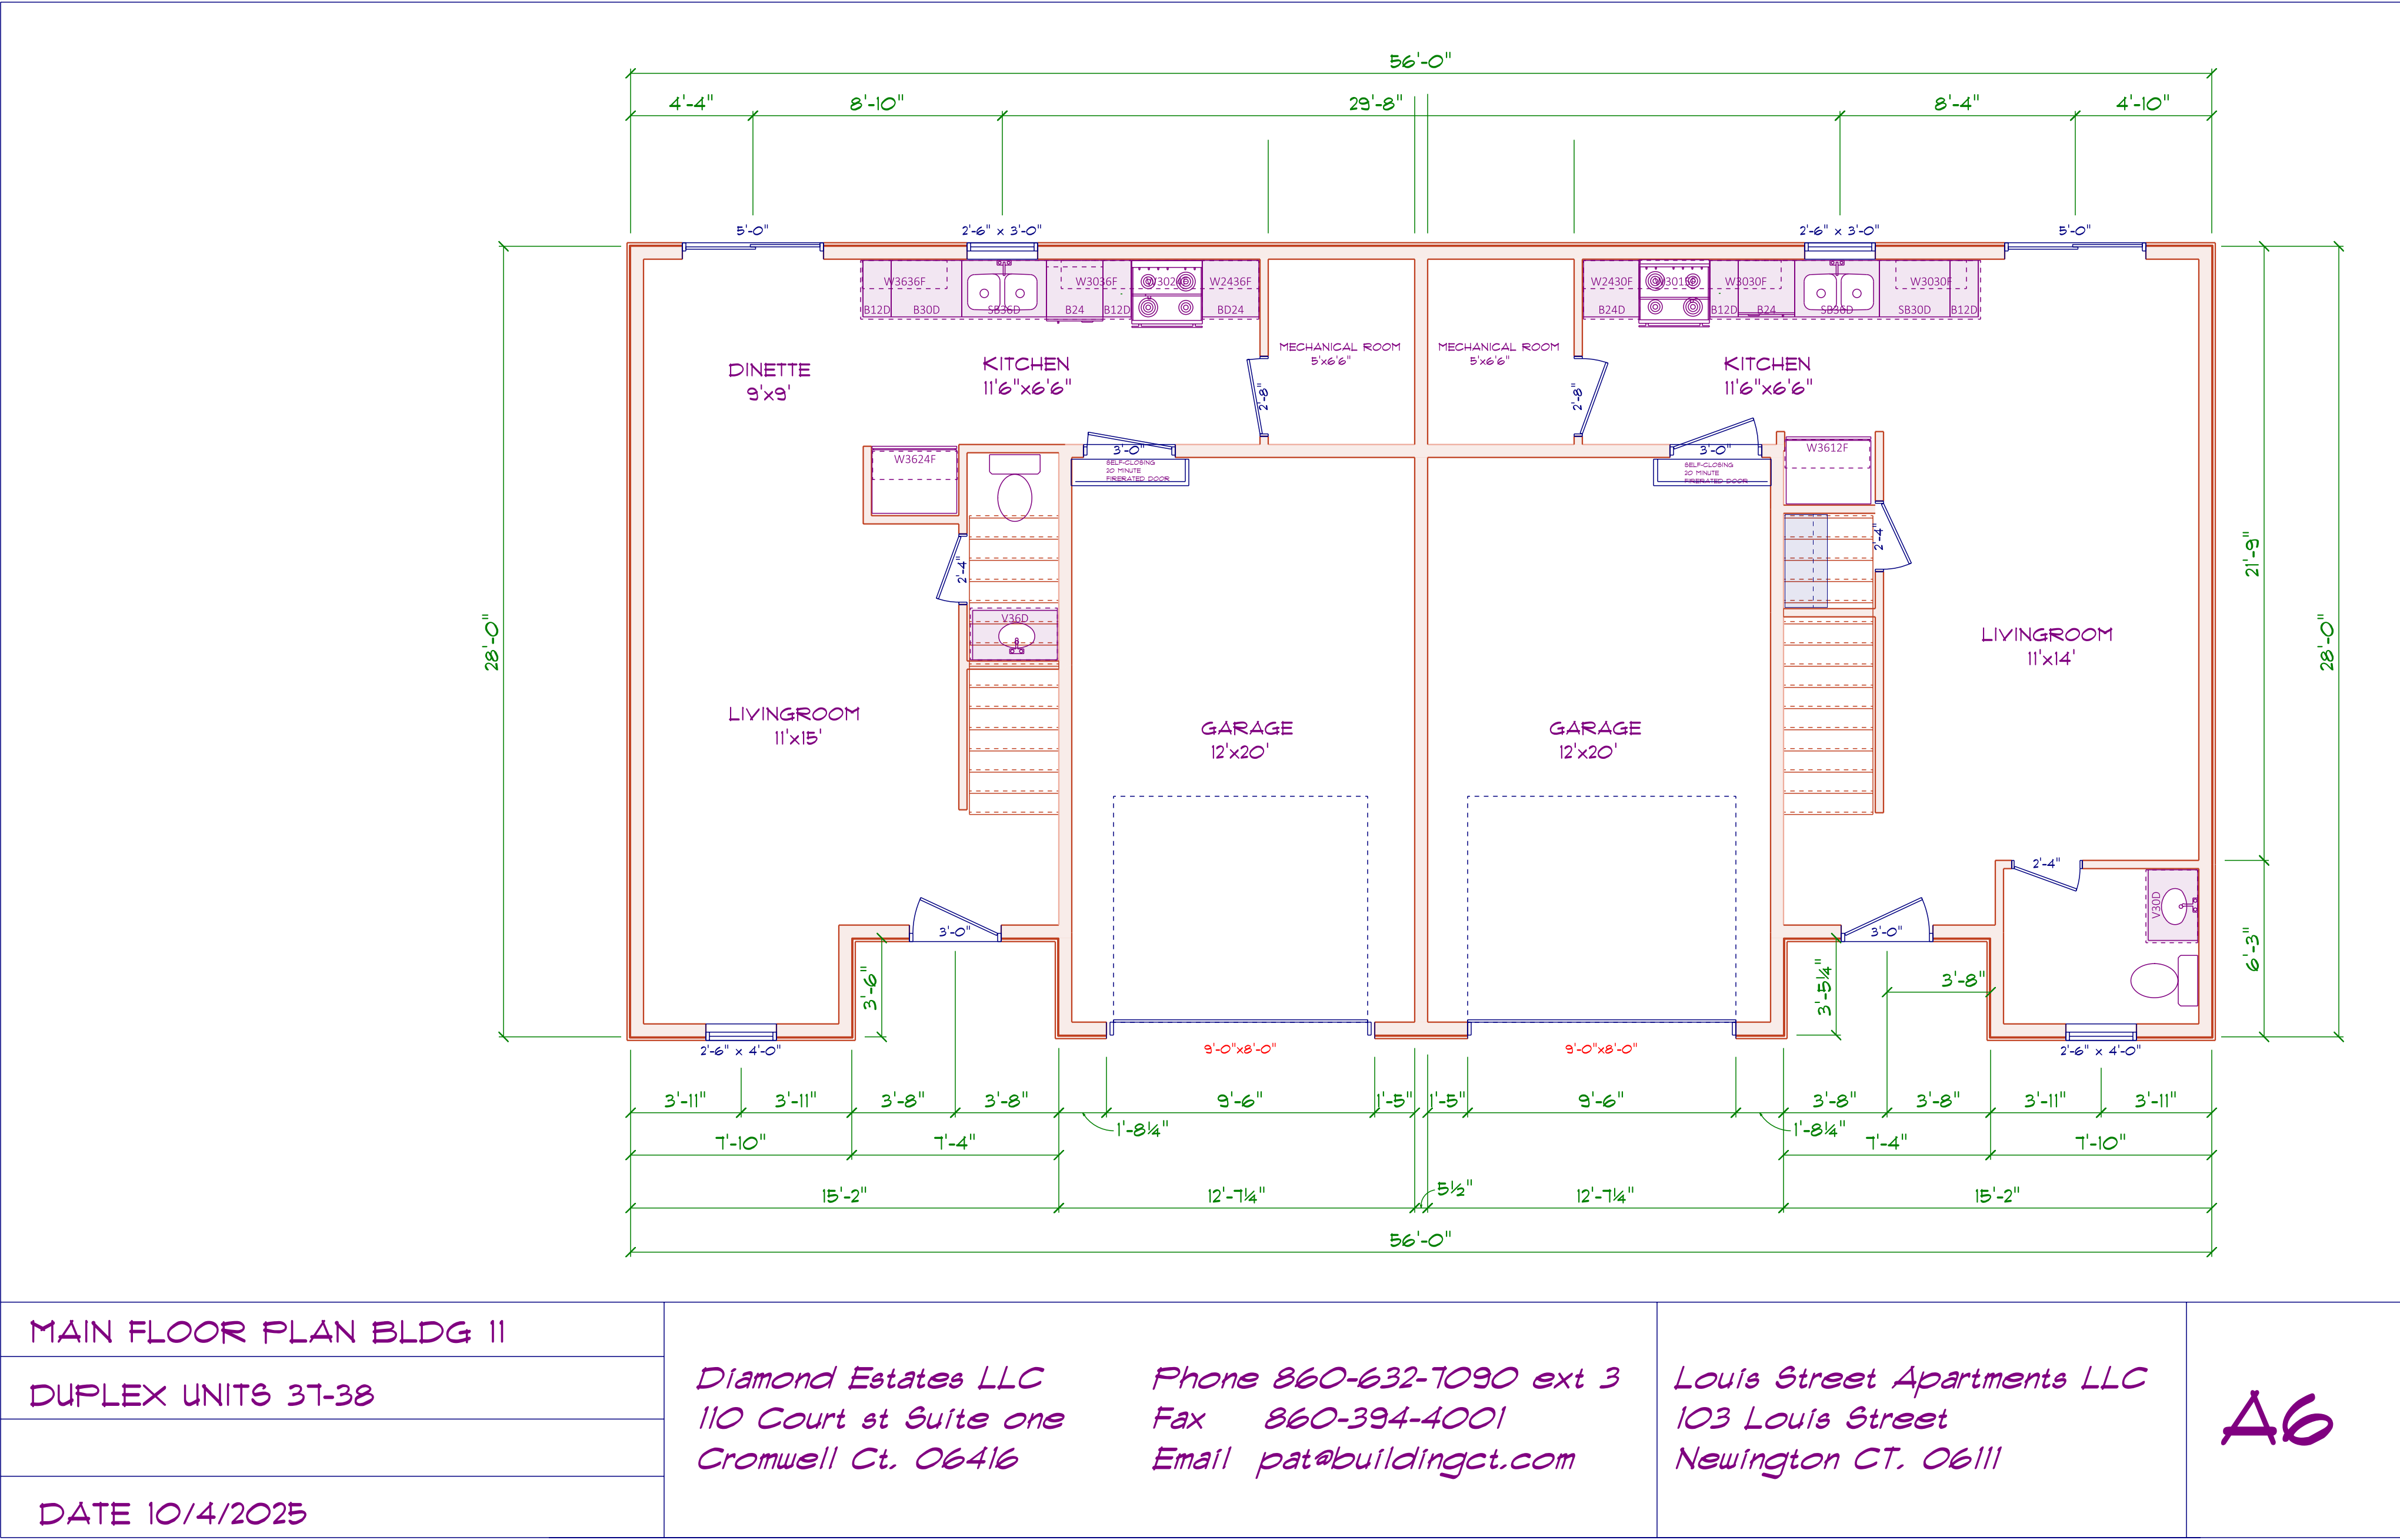

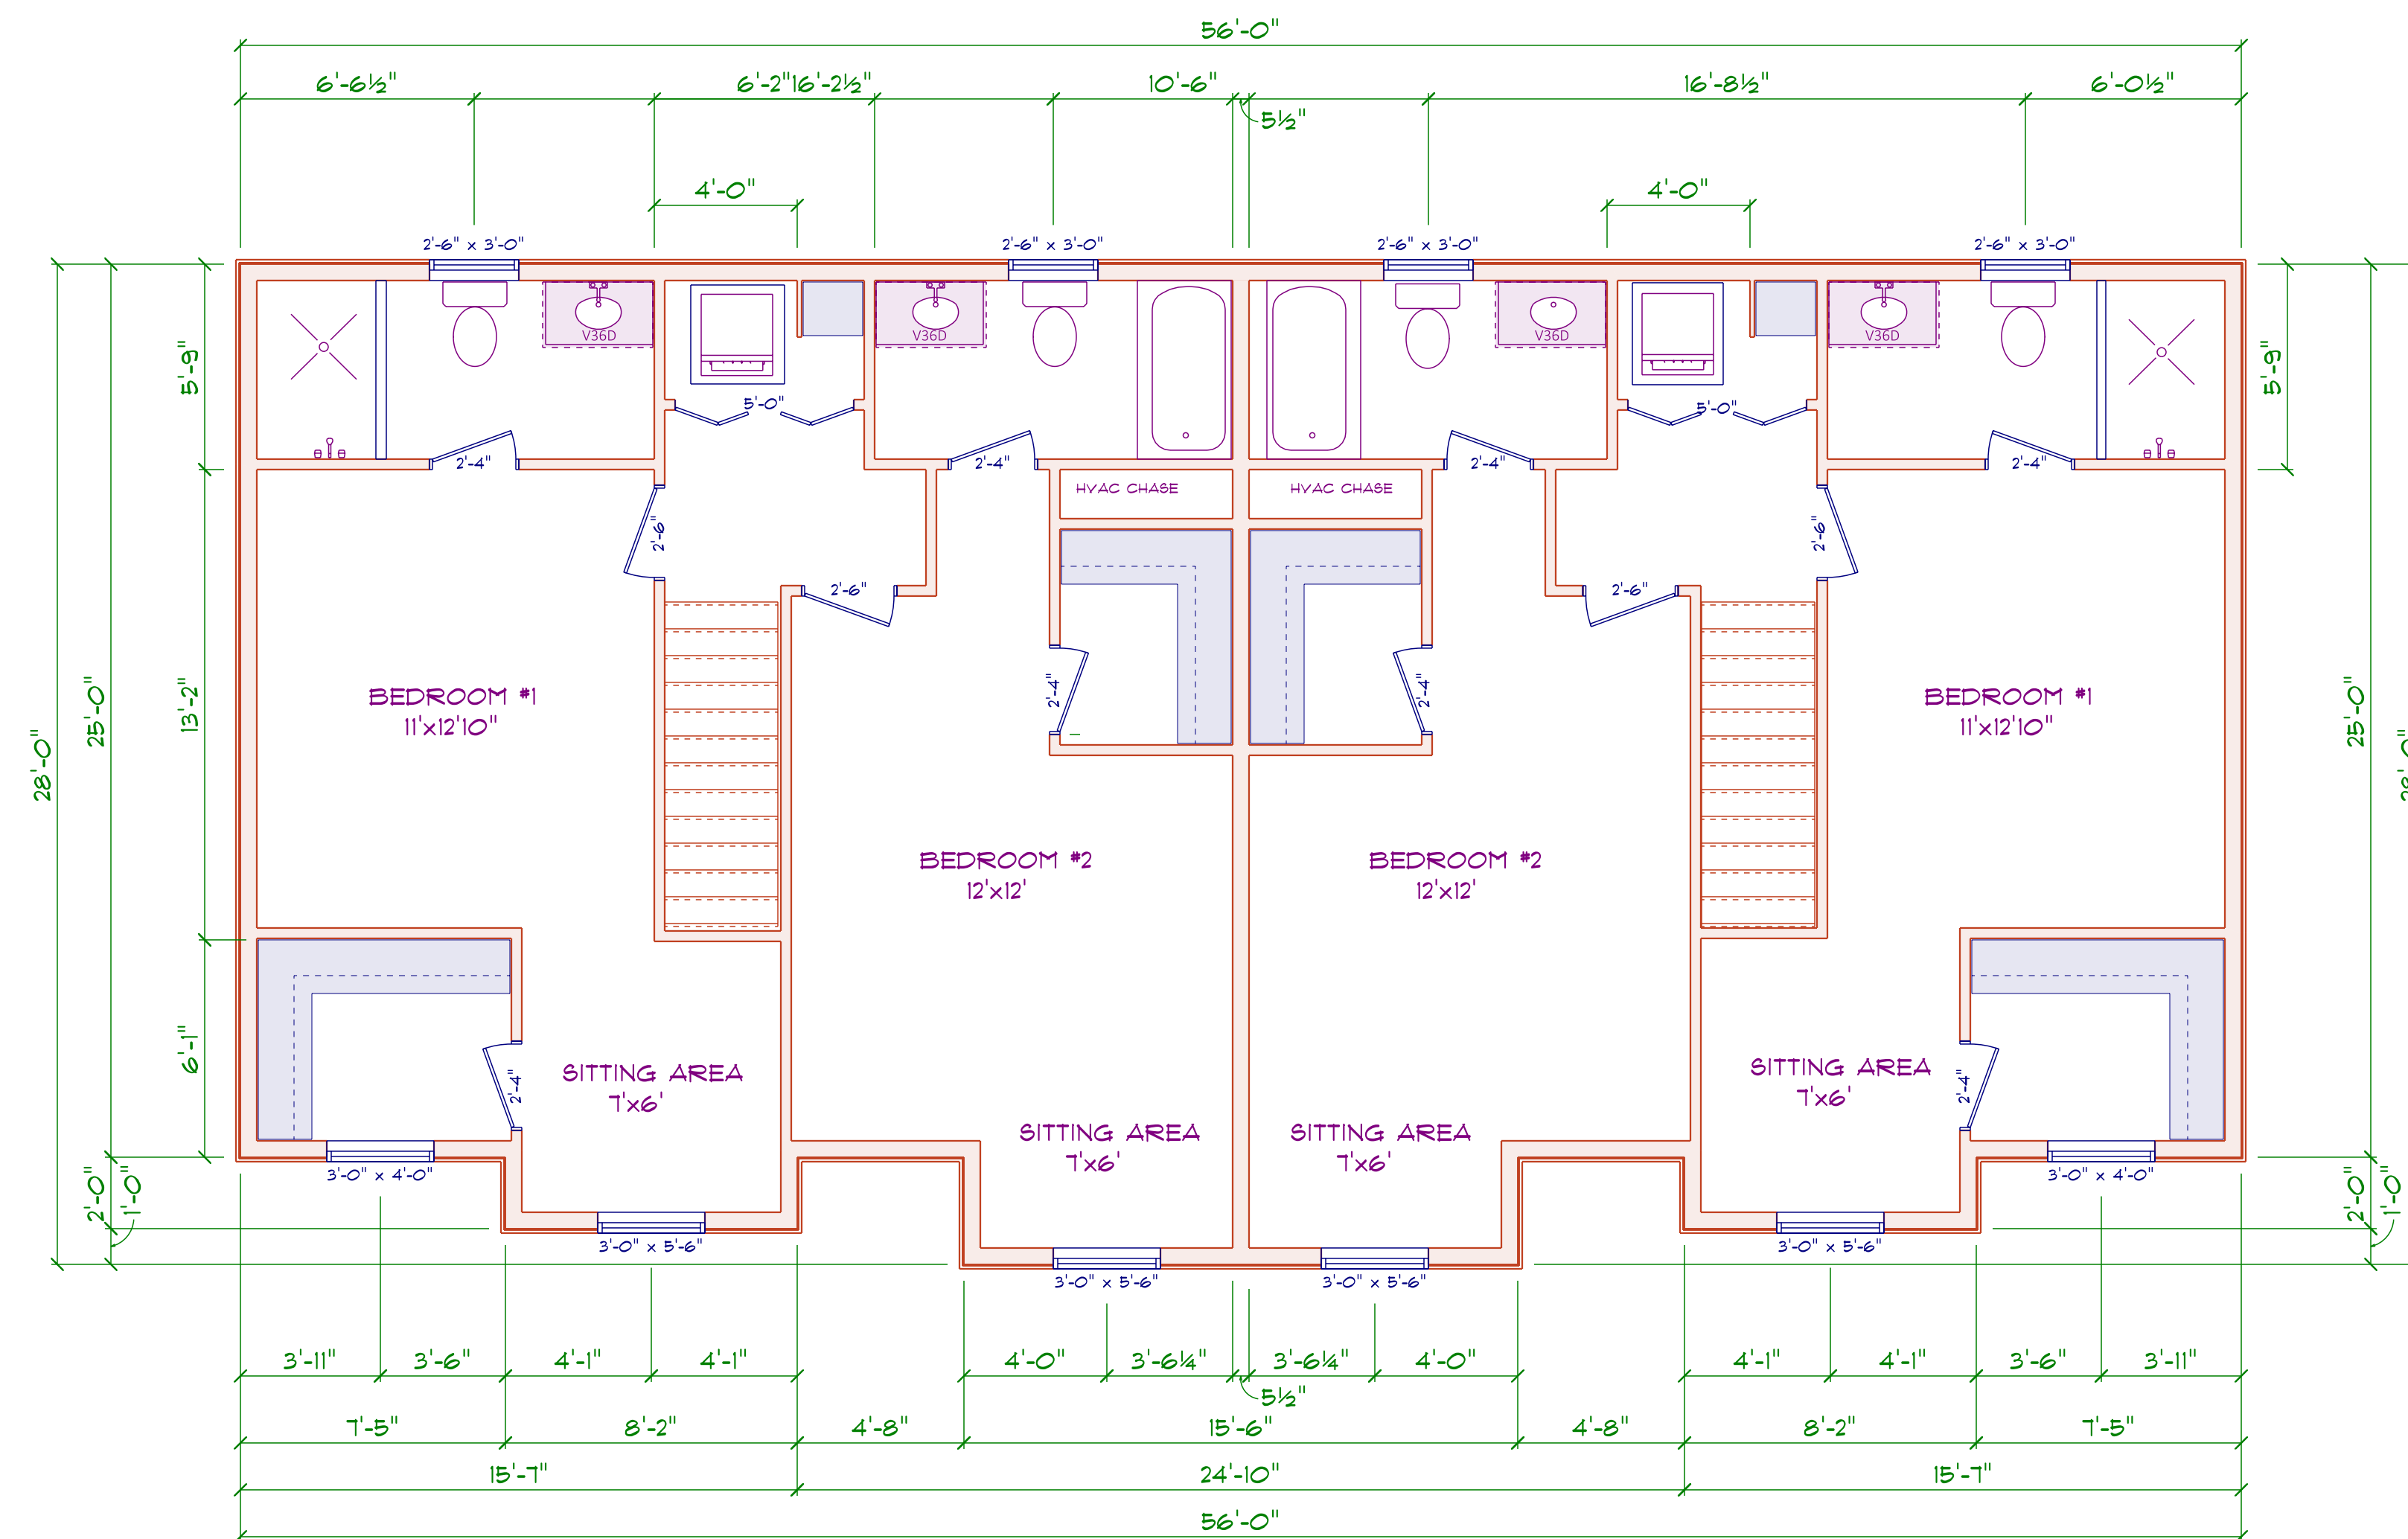

SECOND FLOOR BLDG 11	Diamond Estates LLC 110 Court st Suite one Cromwell Ct. 06416 Phone 860-632-7090 ext 3 Fax 860-394-4001 Email pat@buildingct.com	Louis Street Apartments LLC 103 Louis Street Newington CT. 06111	A8
DUPLEX UNITS 37-38			
DATE 10/4/2025			



FRONT ELEVATION BLDG 12	<i>Diamond Estates LLC</i> <i>110 Court st Suite one</i> <i>Cromwell Ct. 06416</i> <i>Phone 860-632-7090 ext 3</i> <i>Fax 860-394-4001</i> <i>Email pat@buildingct.com</i>	<i>Louis Street Apartments LLC</i> <i>103 Louis Street</i> <i>Newington CT, 06111</i>
TRIPLEX UNITS 39-41		
DATE 10/4/2025		




REAR ELEVATION BLDG 12
TRIPLEX UNITS 39-41
DATE 10/4/2025


Diamond Estates LLC
110 Court st Suite one
Cromwell Ct. 06416

Phone 860-632-7090 ext 3
Fax 860-394-4001
Email pat@buildingct.com


Louis Street Apartments LLC
103 Louis Street
Newington CT. 06111


A2

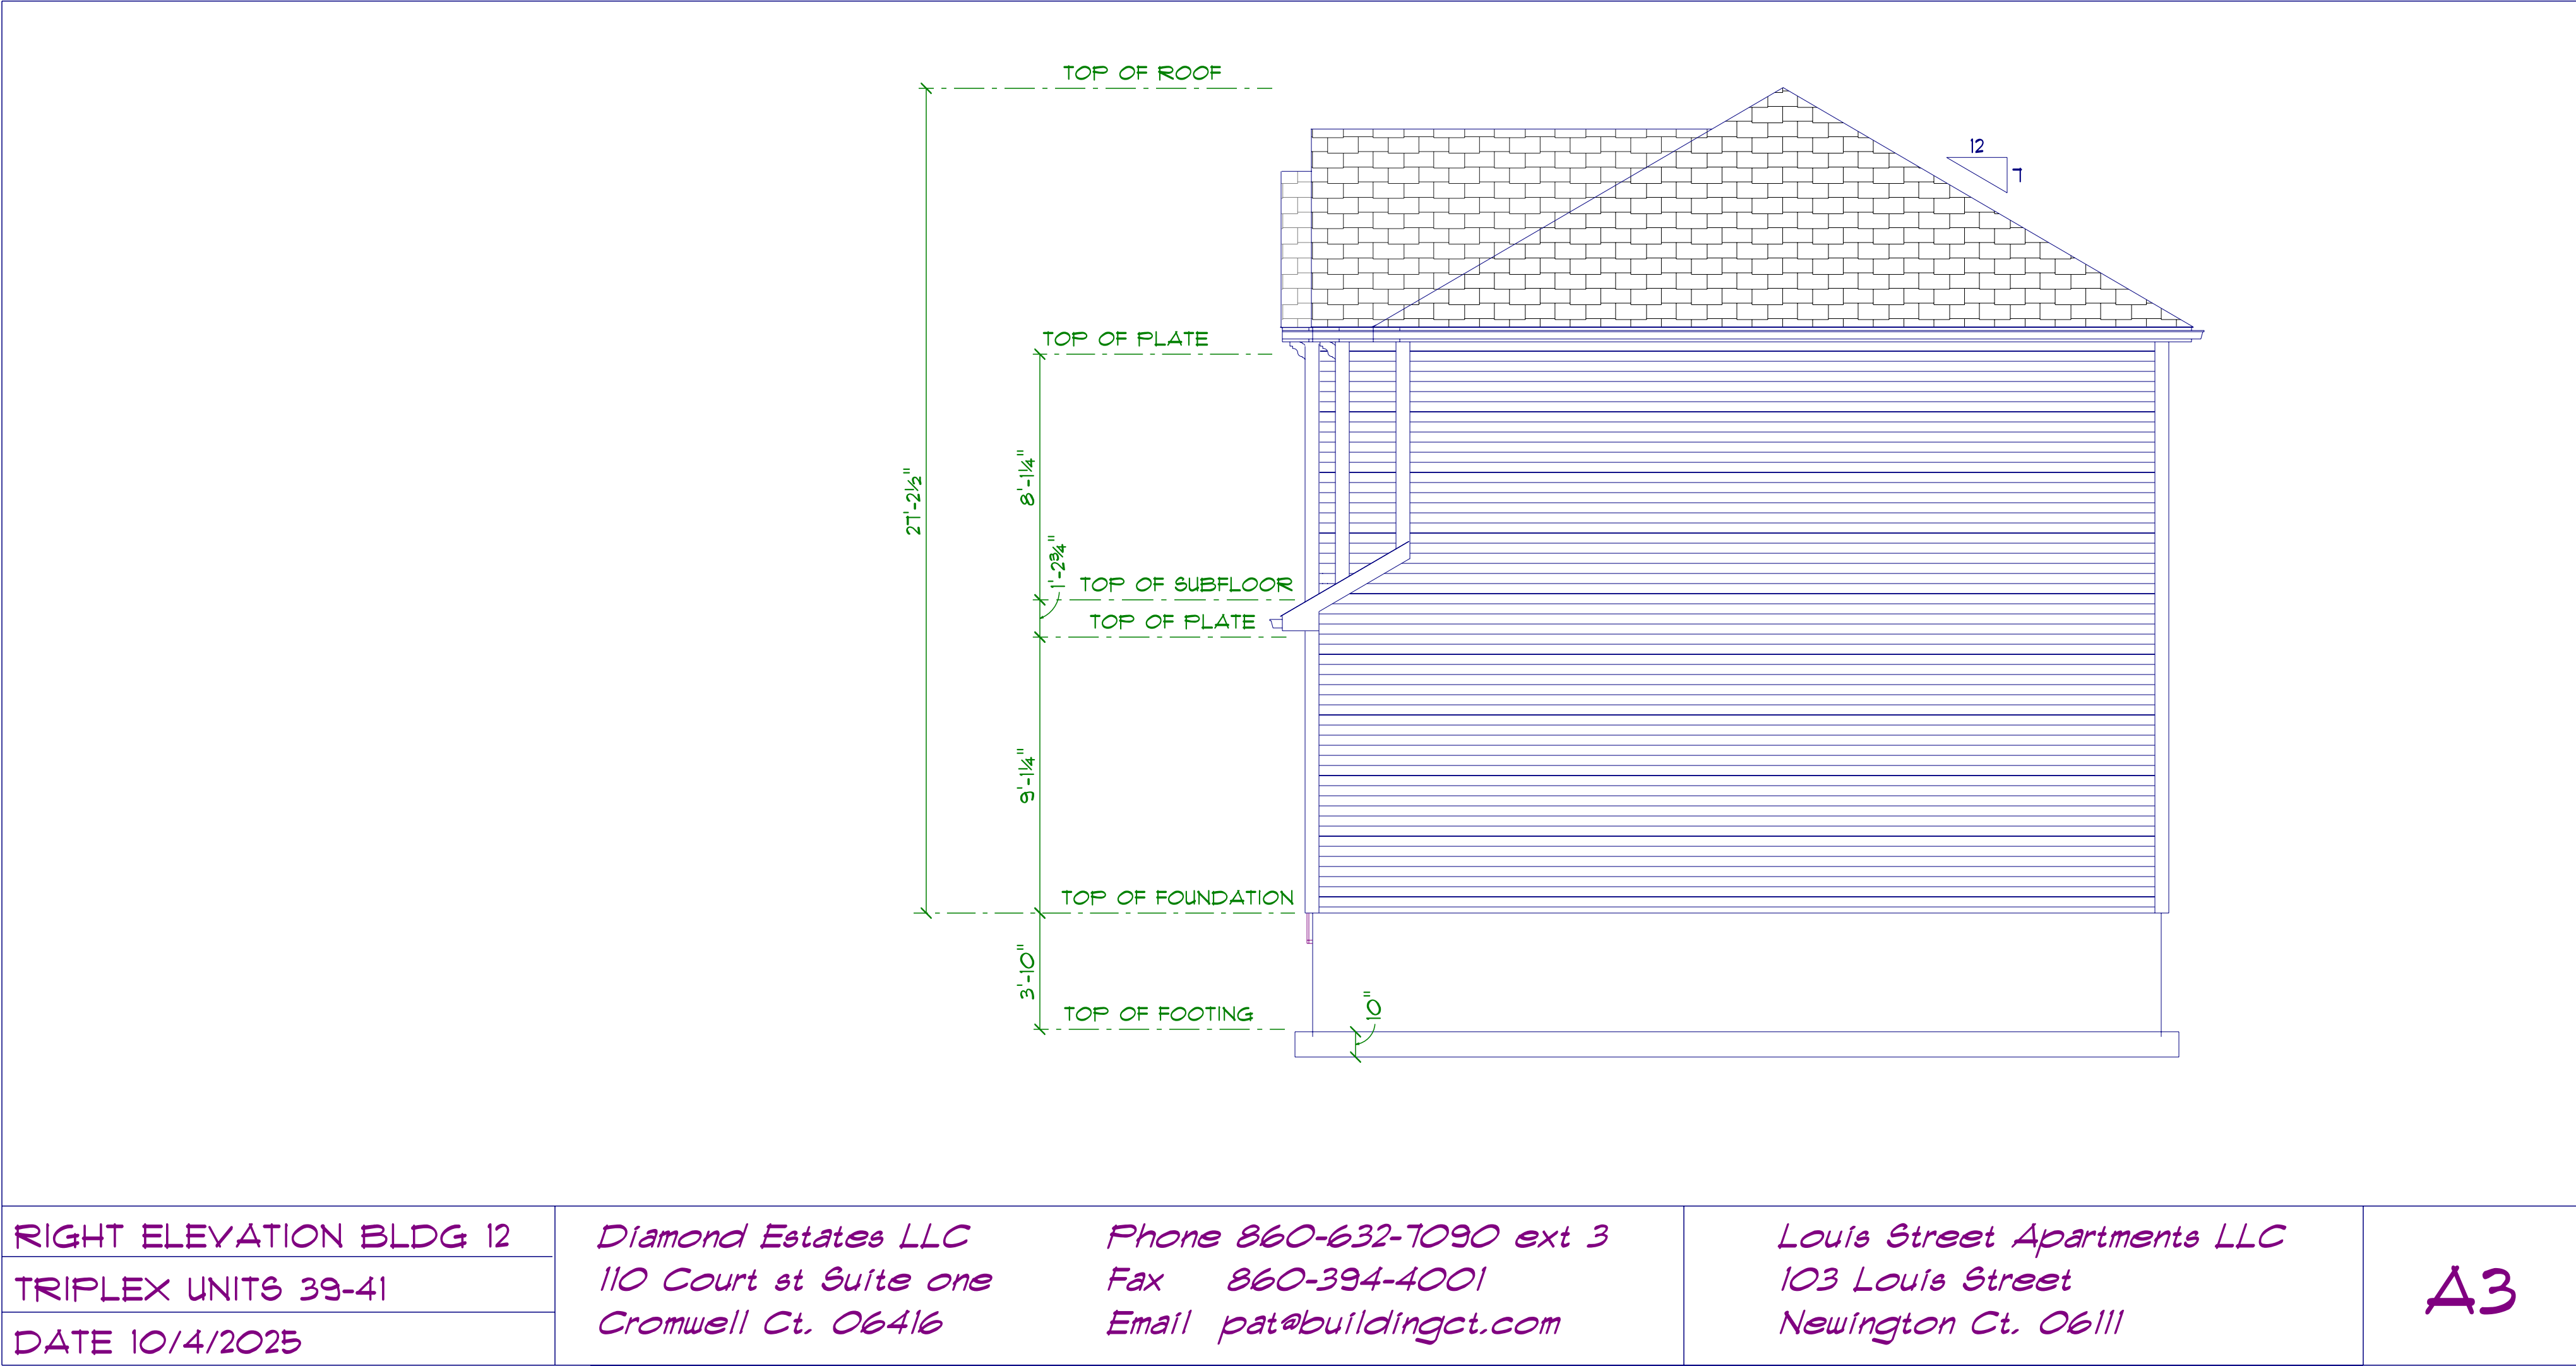

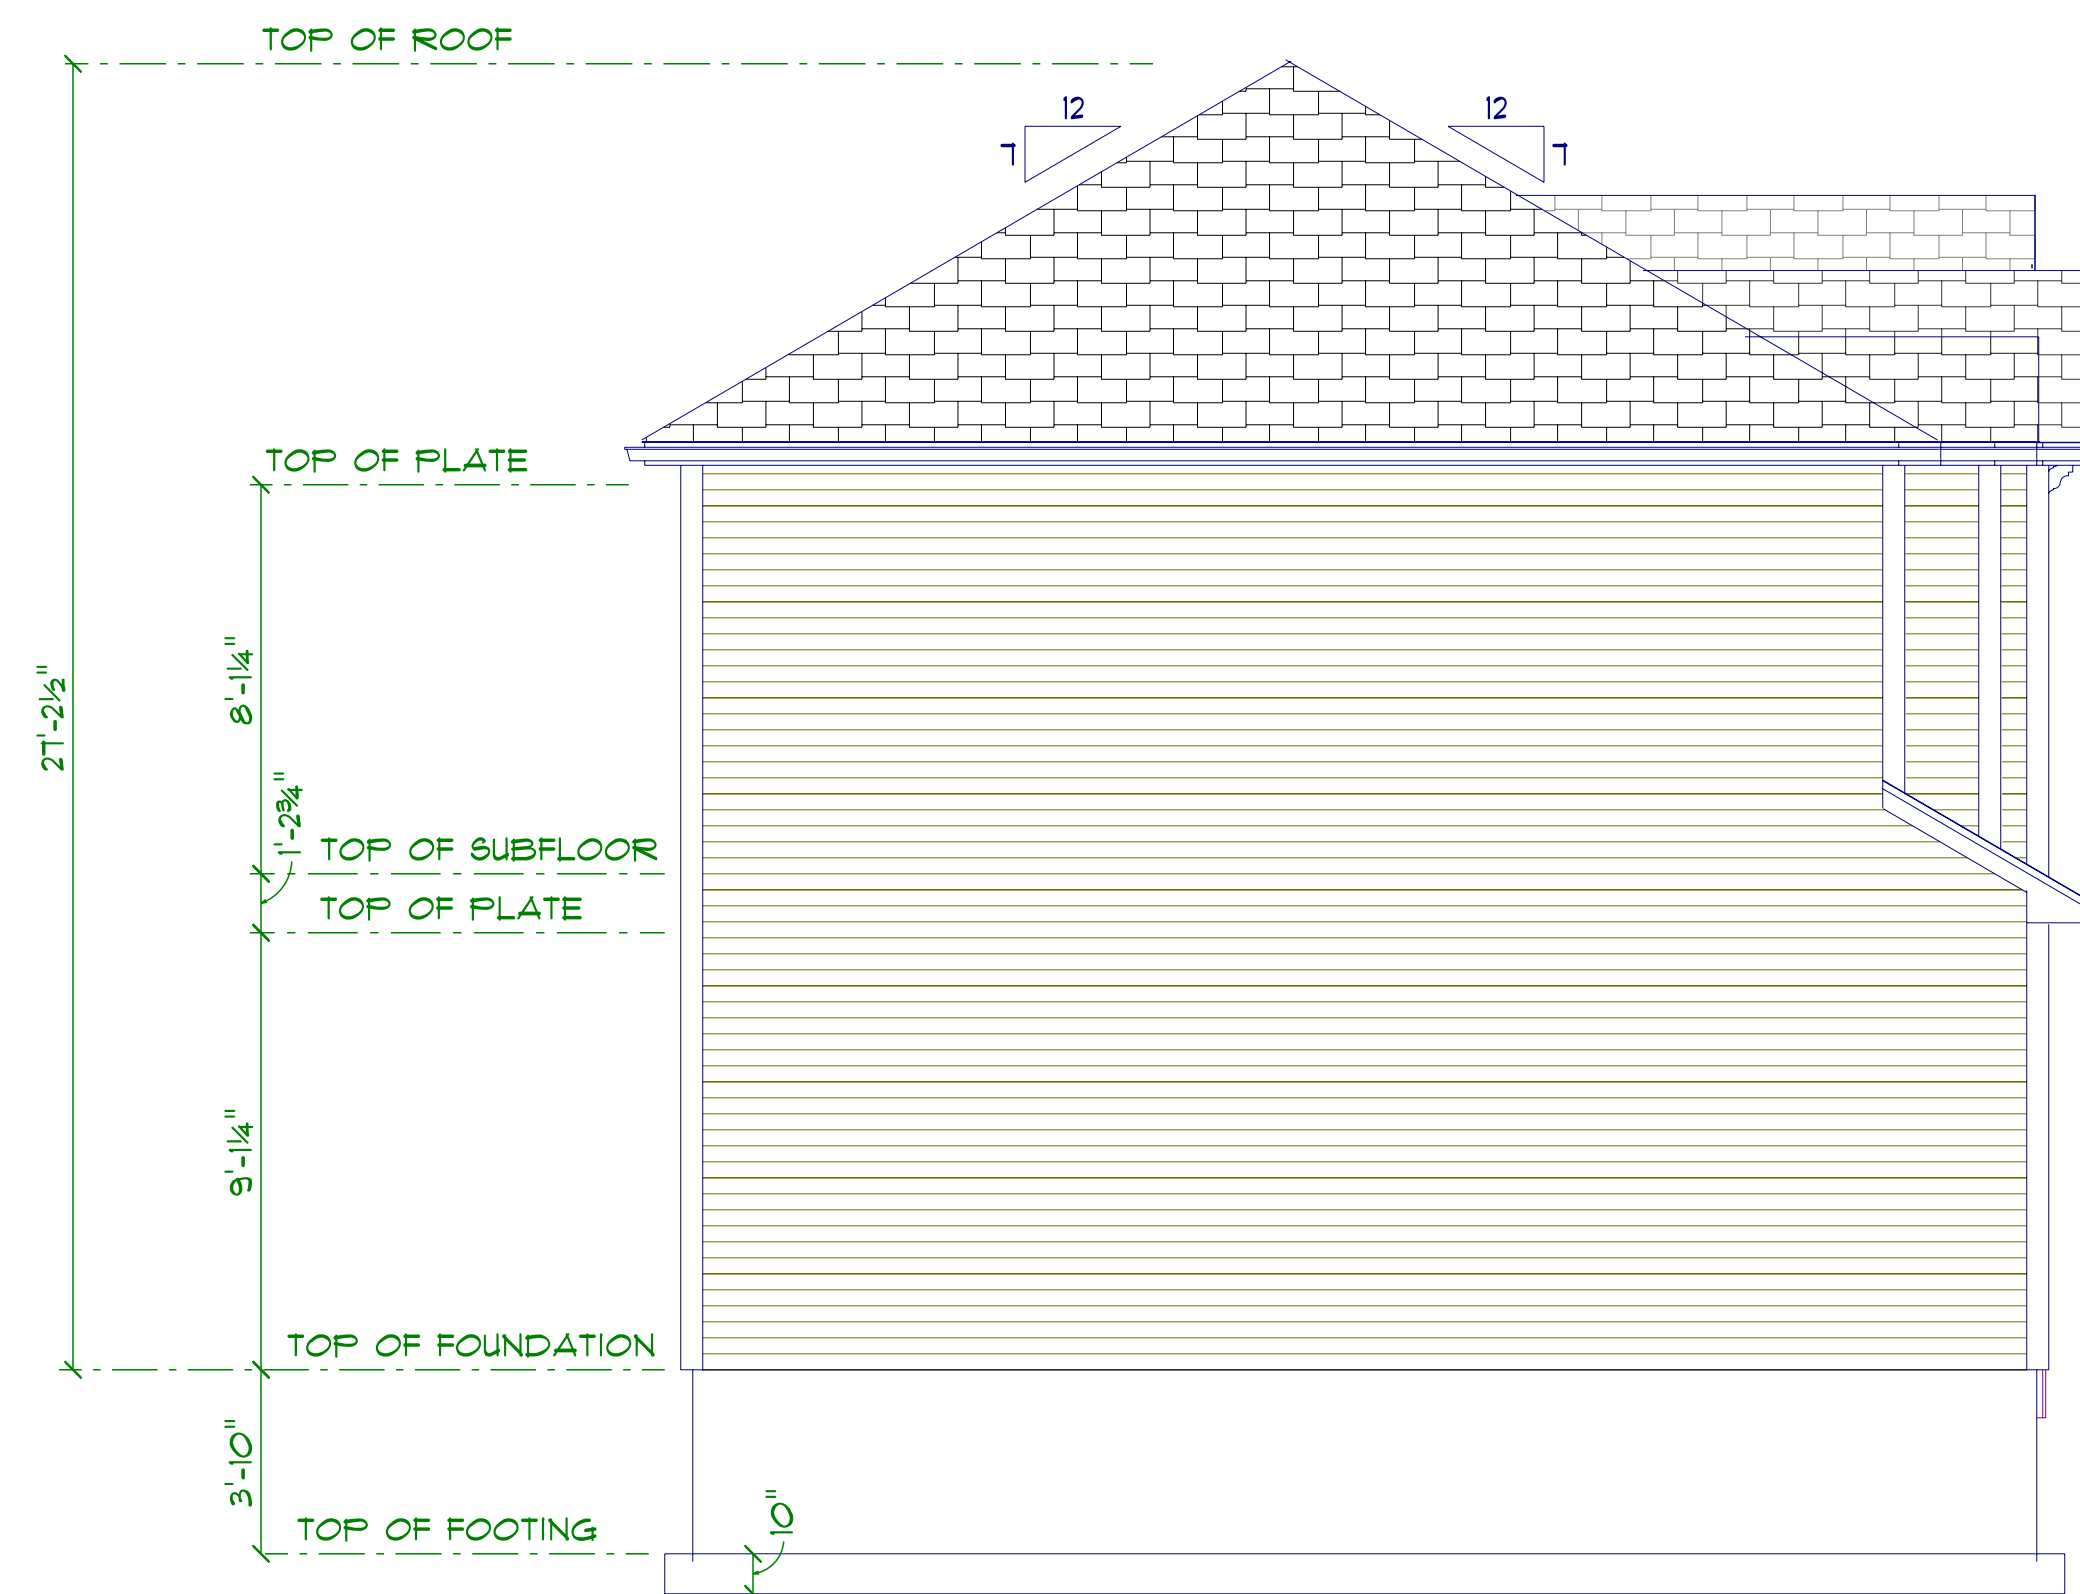

LEFT ELEVATION BLDG 12	<i>Diamond Estates LLC</i> 110 Court st Suite one Cromwell Ct. 06416	<i>Phone 860-632-7090 ext 3</i> <i>Fax 860-394-4001</i> <i>Email pat@buildingct.com</i>	<i>Louis Street Apartments LLC</i> 103 Louis Street Newington CT. 06111	A4
TRIPLEX UNITS 39-41				
DATE 10/4/2025				

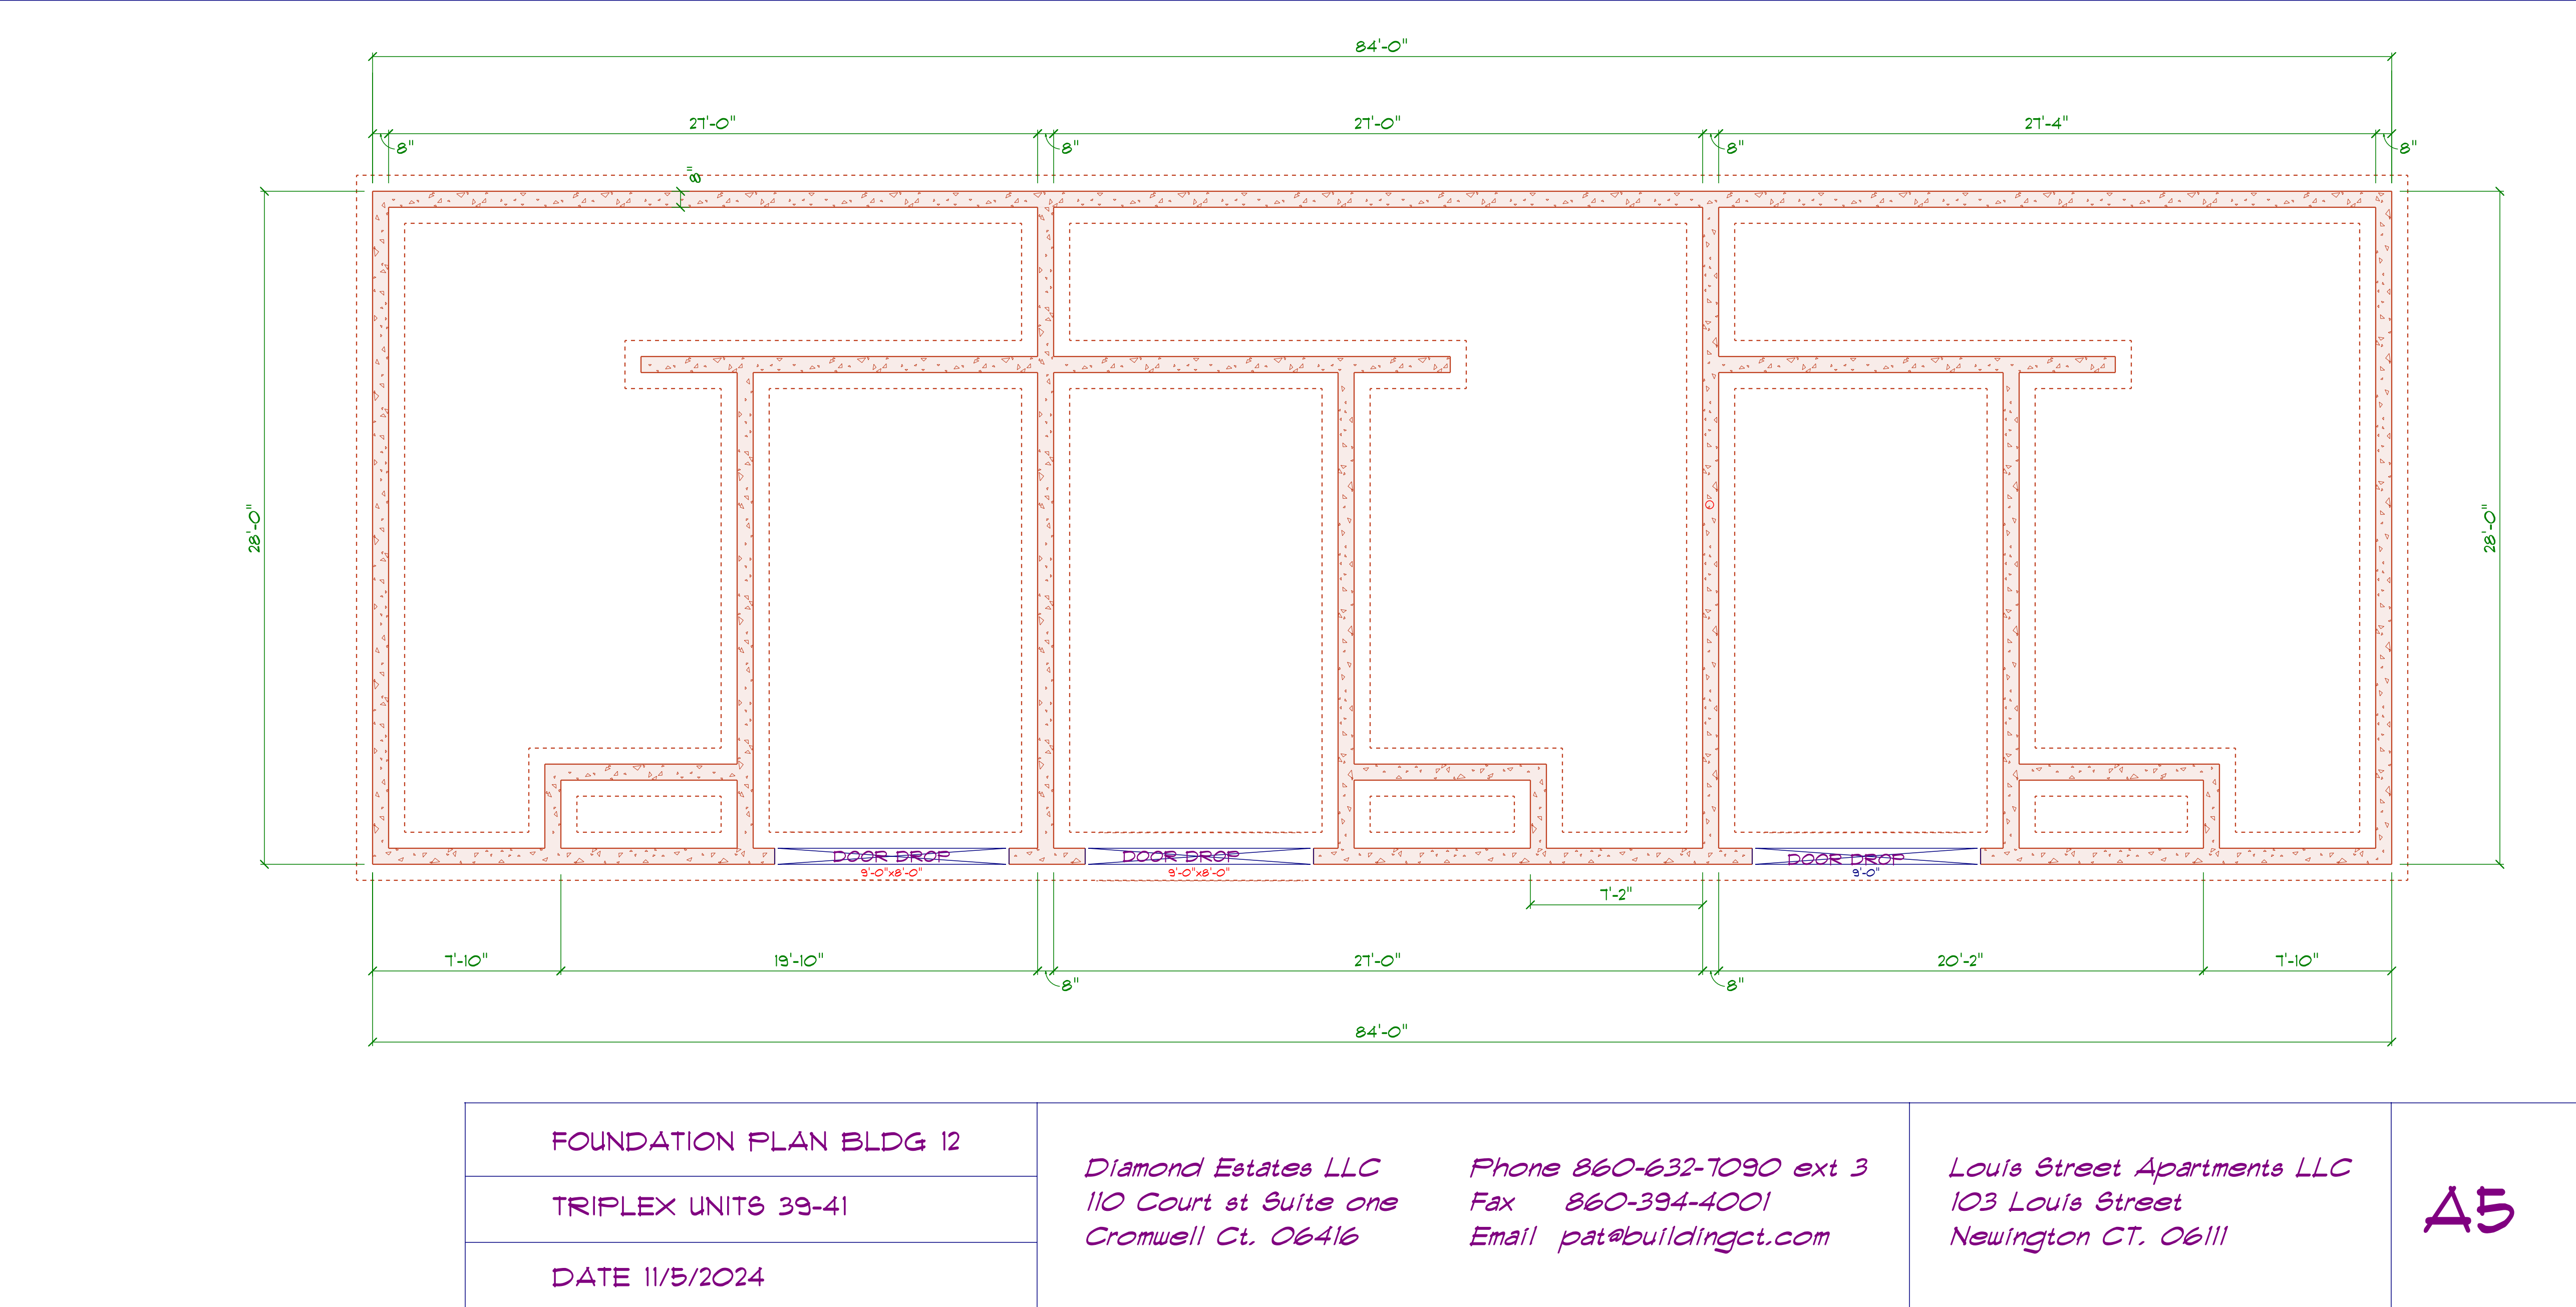

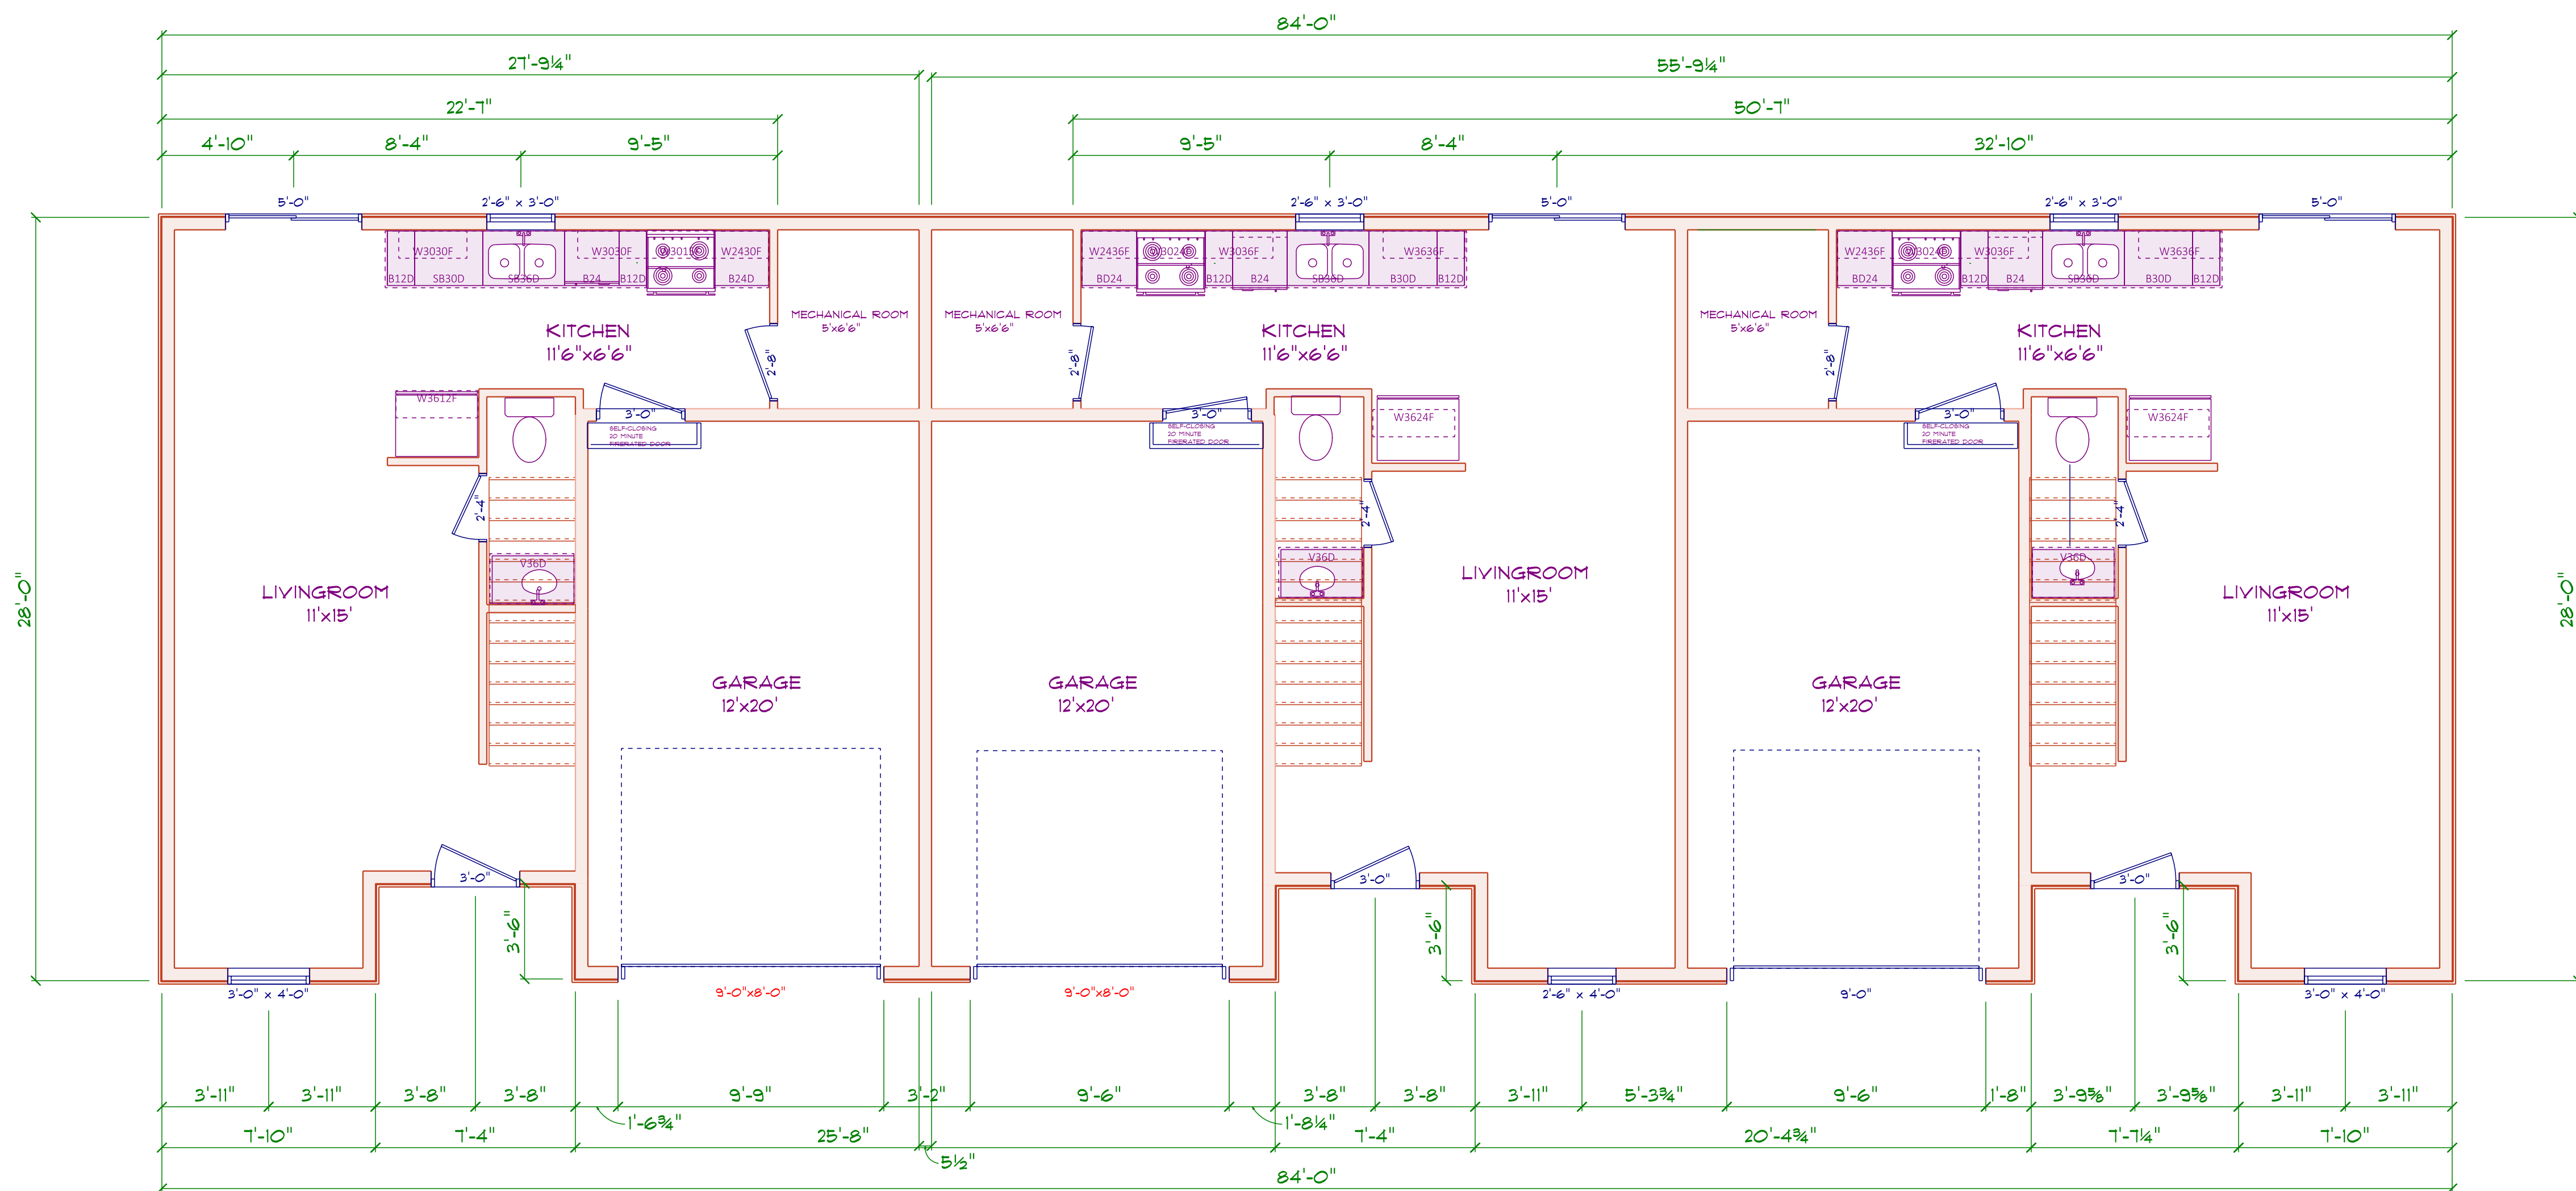

MAIN FLOOR PLAN BLDG 12

TRIPLEX UNITS 39-41


DATE 10/4/2025

Diamond Estates LLC
110 Court st Suite one
Cromwell Ct. 06416

Phone 860-632-7090 ext 3
Fax 860-394-4001
Email pat@buildingct.com

Louis Street Apartments LLC
103 Louis Street
Newington CT. 06111


A6

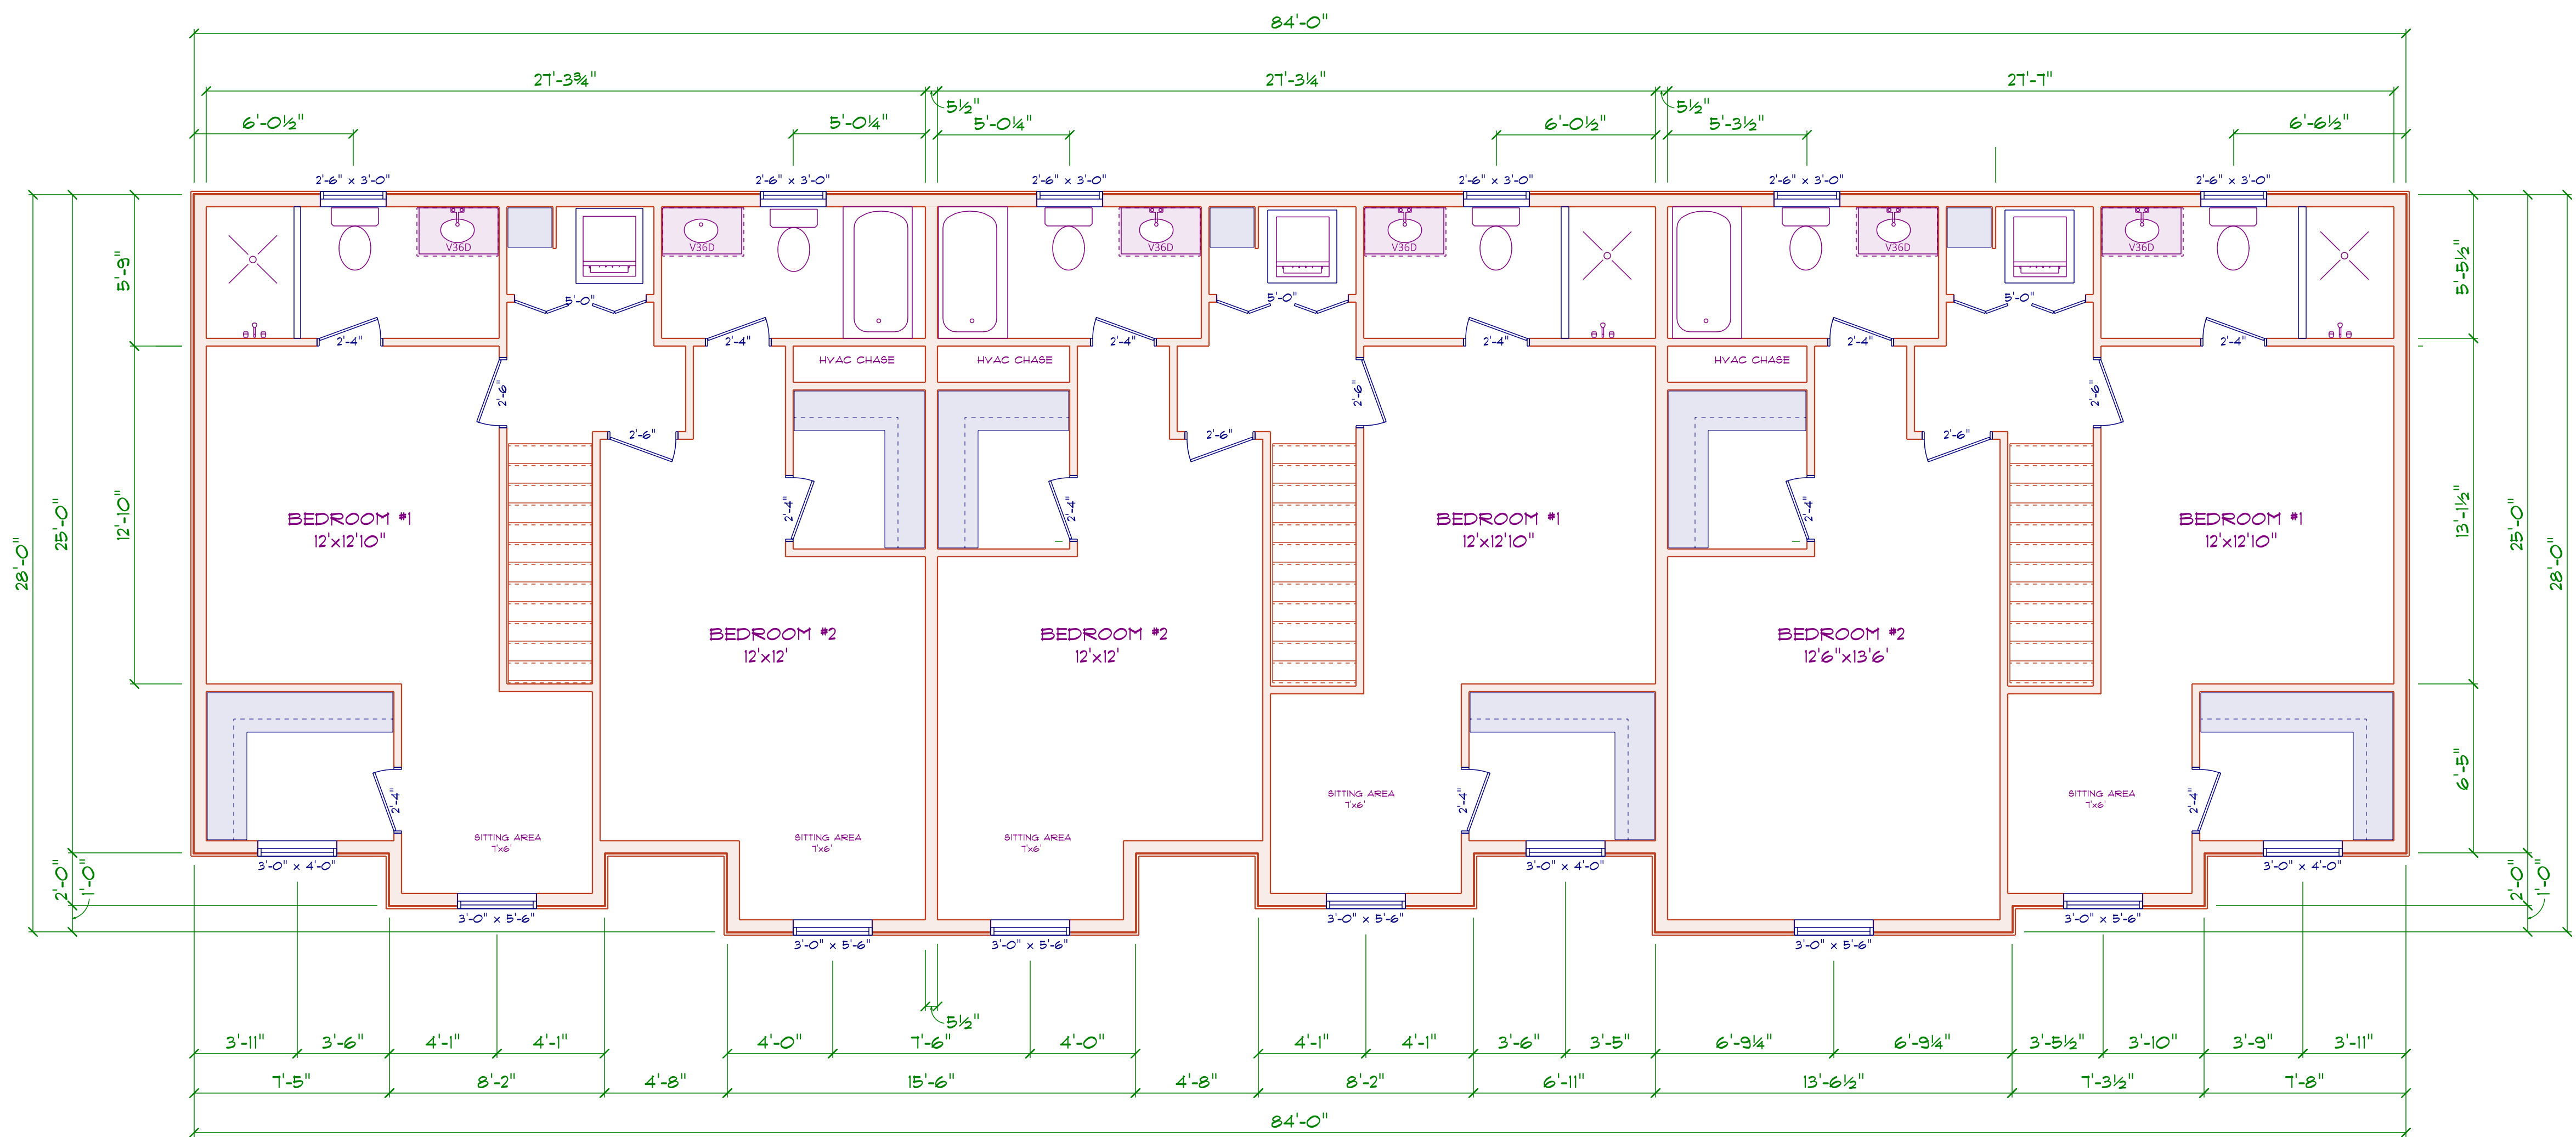


SECOND FLOOR BLDG 12	Diamond Estates LLC 110 Court st Suite one Cromwell Ct. 06416	Phone 860-632-7090 ext 3 Fax 860-394-4001 Email pat@buildingct.com	Louis Street Apartments LLC 103 Louis Street Newington CT. 06111	A8
TRIPLEX UNITS 39-41				
DATE 10/4/2025				




FRONT ELEVATION	<i>Diamond Estates LLC 110 Court st Suite one Cromwell Ct. 06416</i>	<i>Phone 860-632-7090 ext 3 Fax 860-394-4001 Email pat@buildingct.com</i>	<i>Louis Street Apartments LLC 103 Louis Street Newington CT. 06111</i>	A1
OFFICE BUILDING				
DATE 10/4/2025				

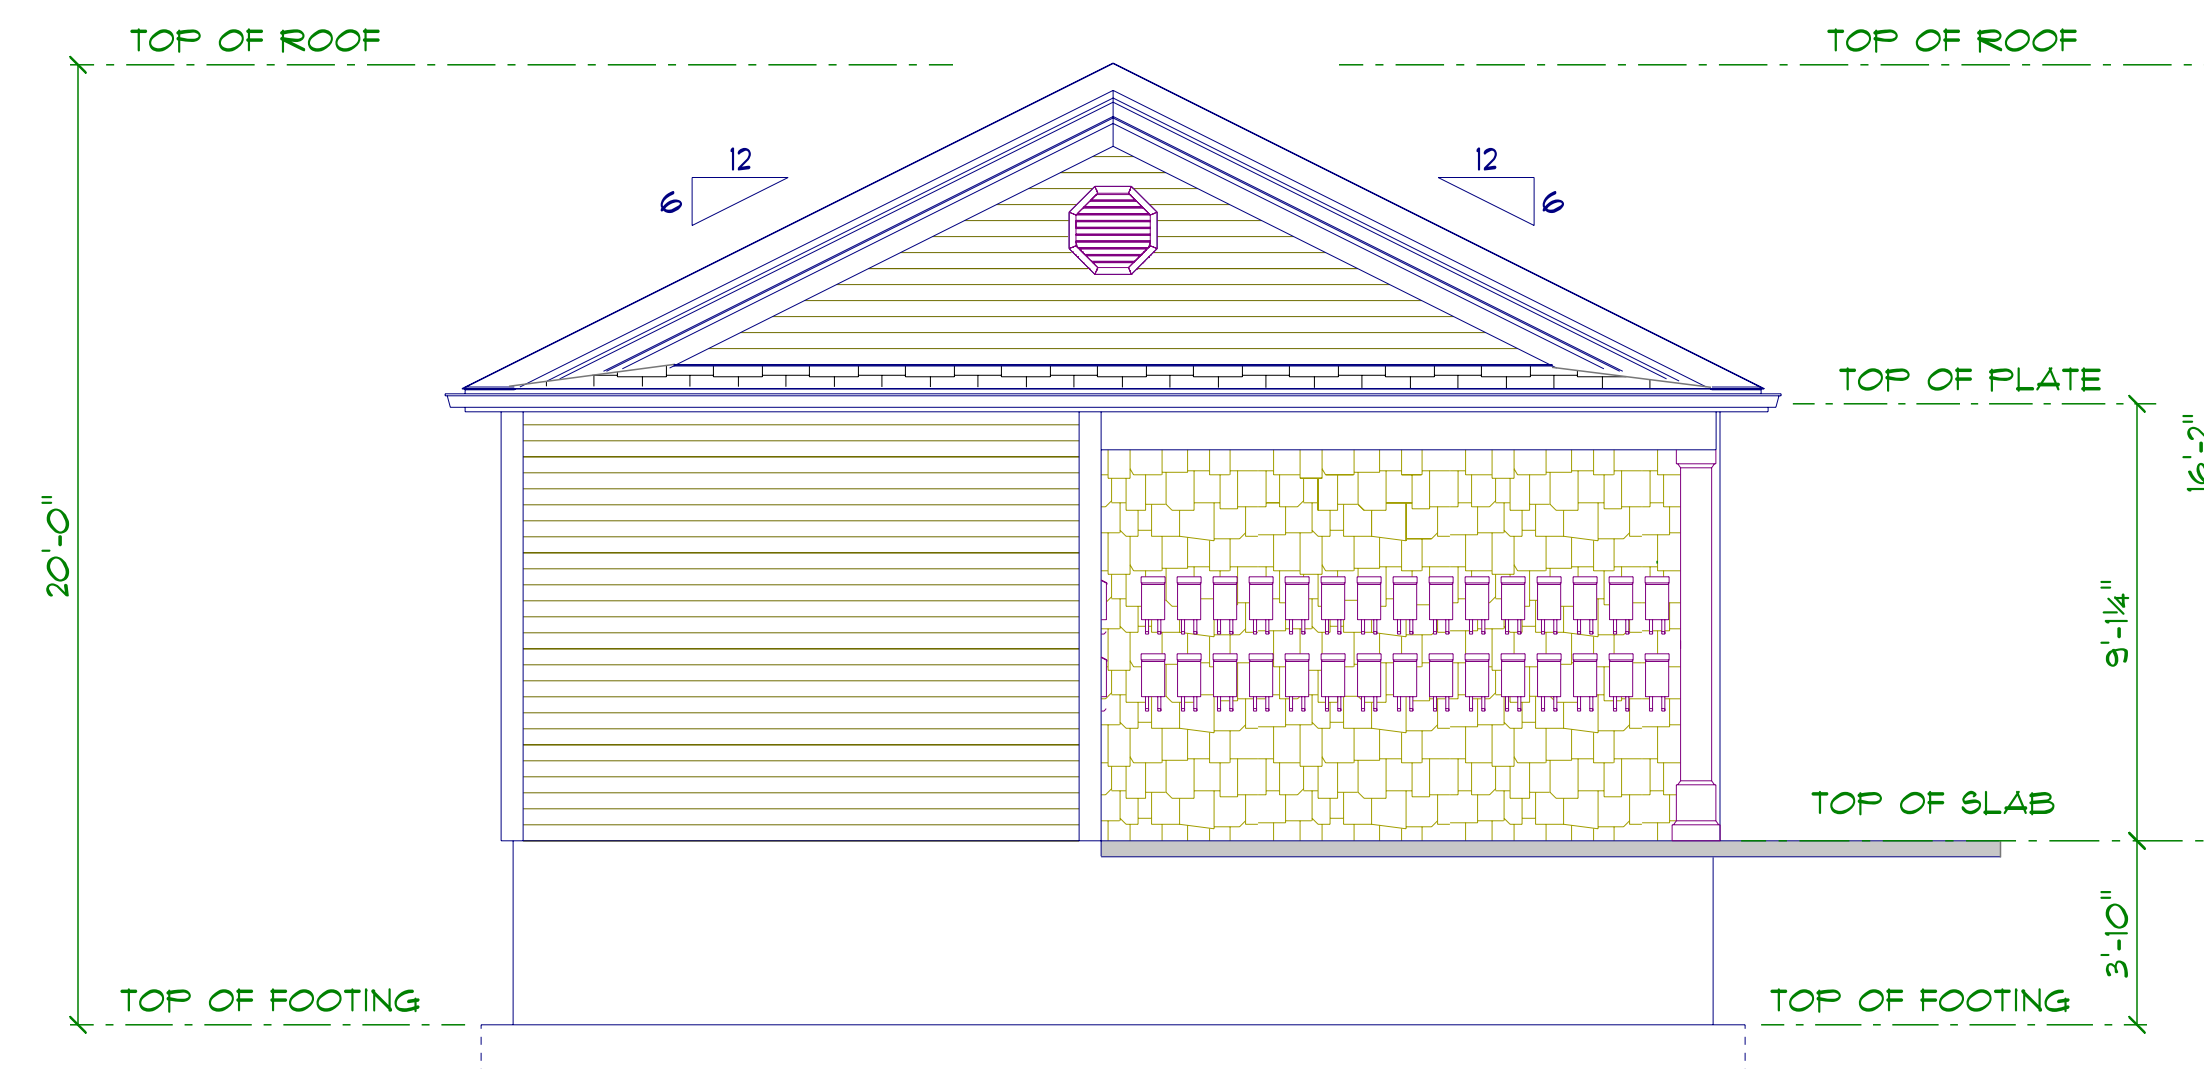


REAR ELEVATION	<i>Diamond Estates LLC 110 Court st Suite one Cromwell Ct. 06416</i>	<i>Phone 860-632-7090 ext 3 Fax 860-394-4001 Email pat@buildingct.com</i>	<i>Louis Street Apartments LLC 103 Louis Street Newington CT. 06111</i>	A2
OFFICE BUILDING				
DATE 10/4/2025				

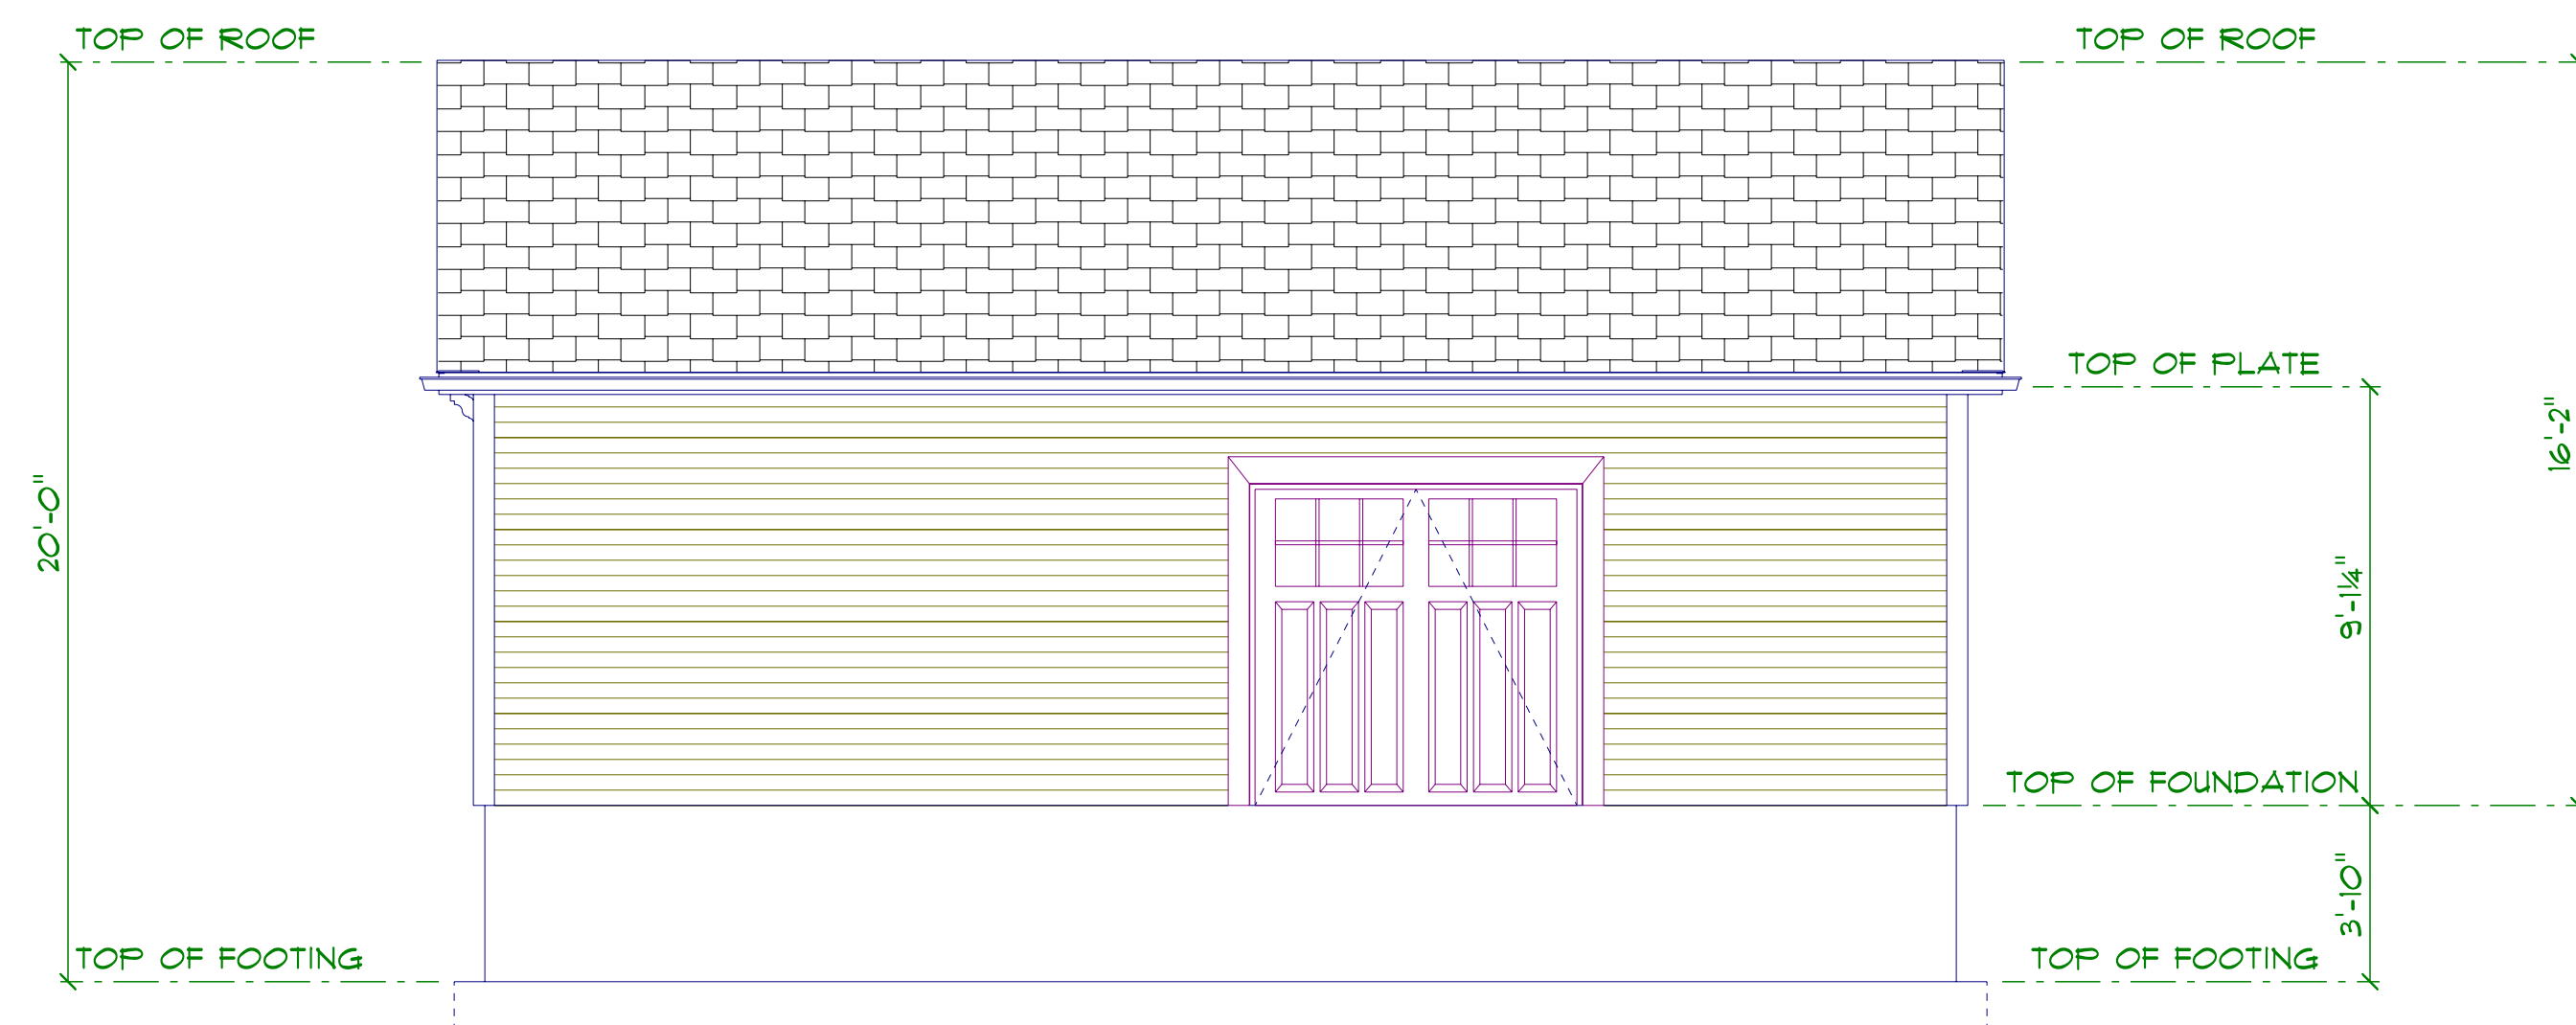

RIGHT ELEVATION	<i>Diamond Estates LLC 110 Court st Suite one Cromwell Ct. 06416</i>	<i>Phone 860-632-1090 ext 3 Fax 860-394-4001 Email pat@buildingct.com</i>	<i>Louis Street Apartments LLC 103 Louis Street Newington CT. 06111</i>	A3
OFFICE BUILDING				
DATE 10/4/2025				

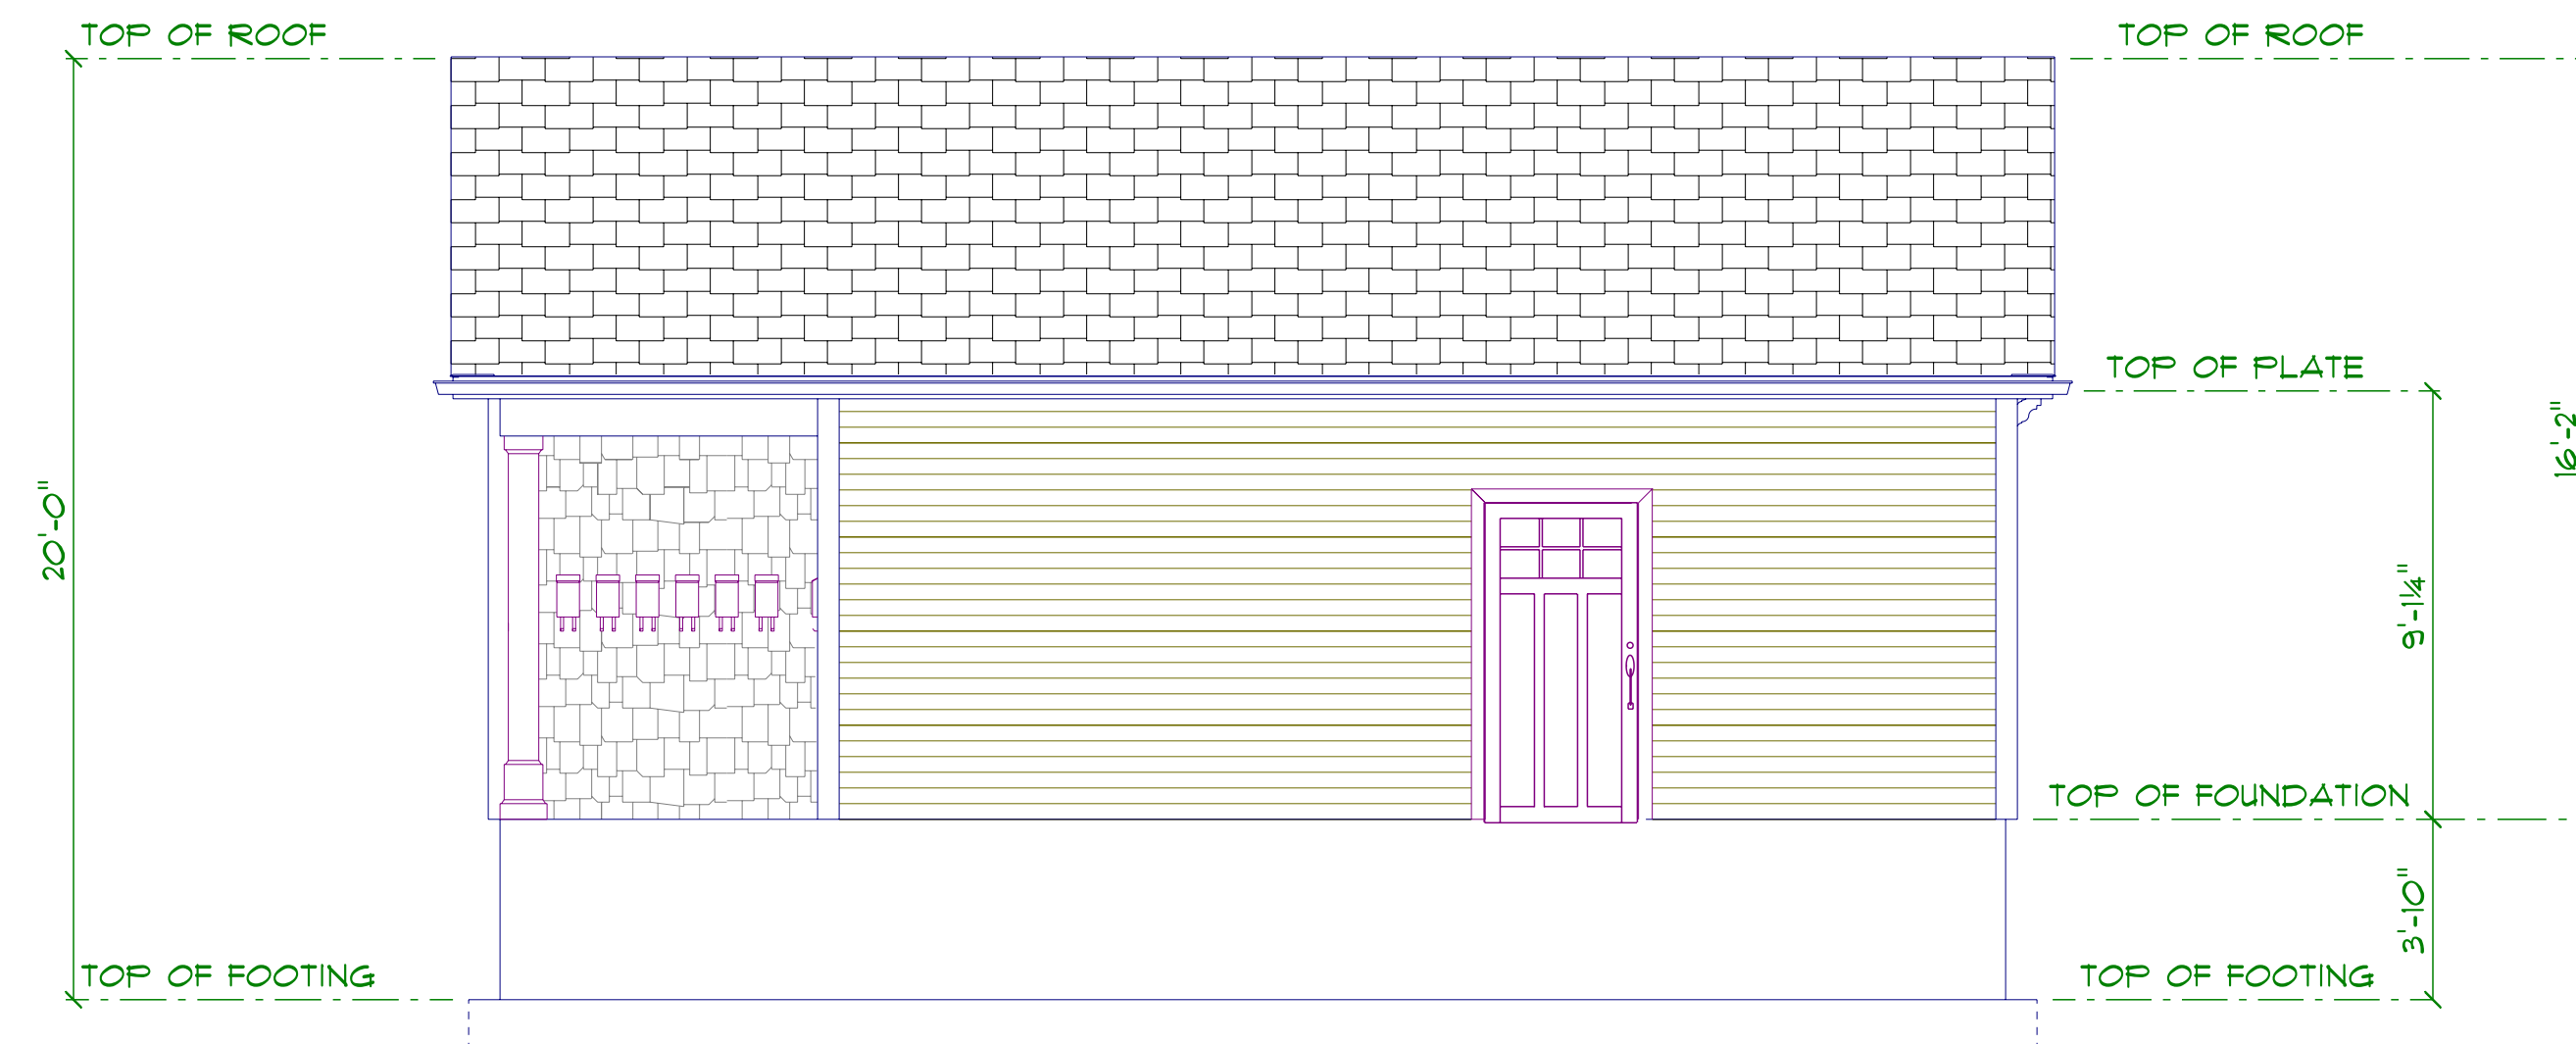

LEFT ELEVATION	<i>Diamond Estates LLC</i> <i>110 Court st Suite one</i> <i>Cromwell Ct. 06416</i>	<i>Phone 860-632-1090 ext 3</i> <i>Fax 860-394-4001</i> <i>Email pat@buildingct.com</i>	<i>Louis Street Apartments LLC</i> <i>103 Louis Street</i> <i>Newington CT. 06111</i>	A4
OFFICE BUILDING				
DATE 10/4/2025				

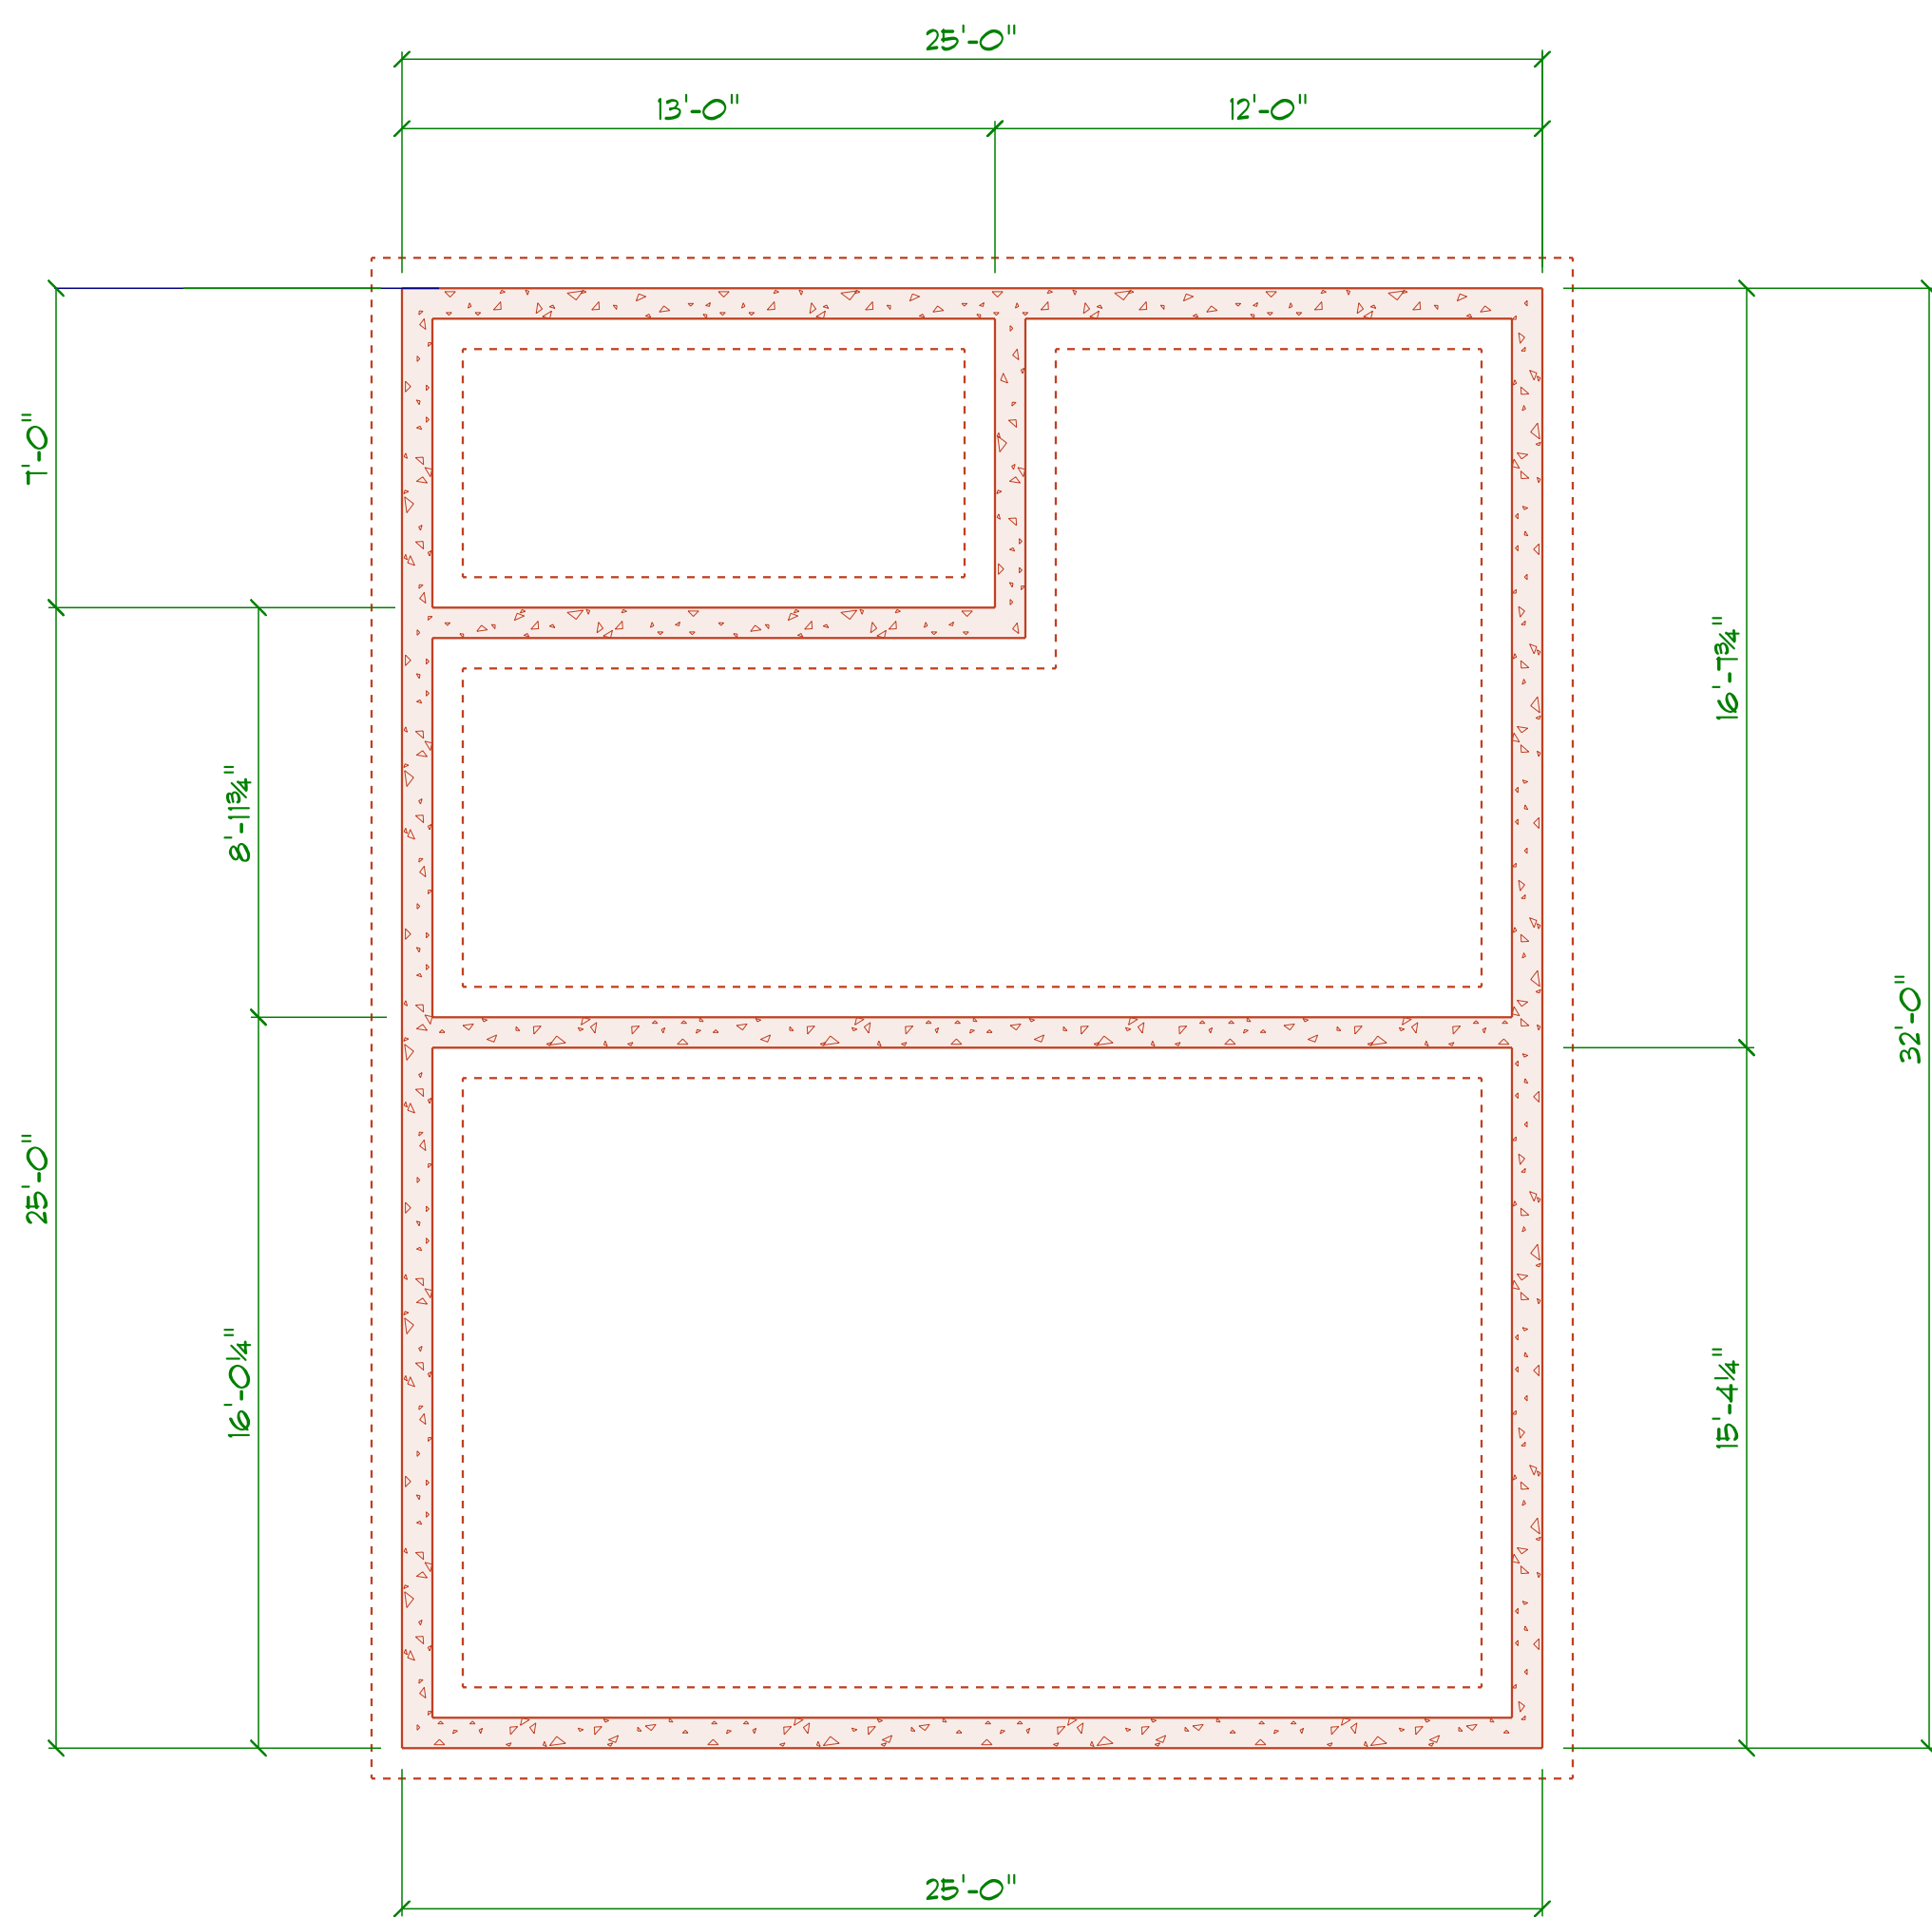

FOUNDATION PLAN	<i>Diamond Estates LLC</i> <i>110 Court st Suite one</i> <i>Cromwell Ct. 06416</i> <i>Phone 860-632-7090 ext 3</i> <i>Fax 860-394-4001</i> <i>Email pat@buildingct.com</i>	<i>Louis Street Apartments LLC</i> <i>103 Louis Street</i> <i>Newington CT. 06111</i>	A5
OFFICE BUILDING			
DATE 10/4/2025			

